




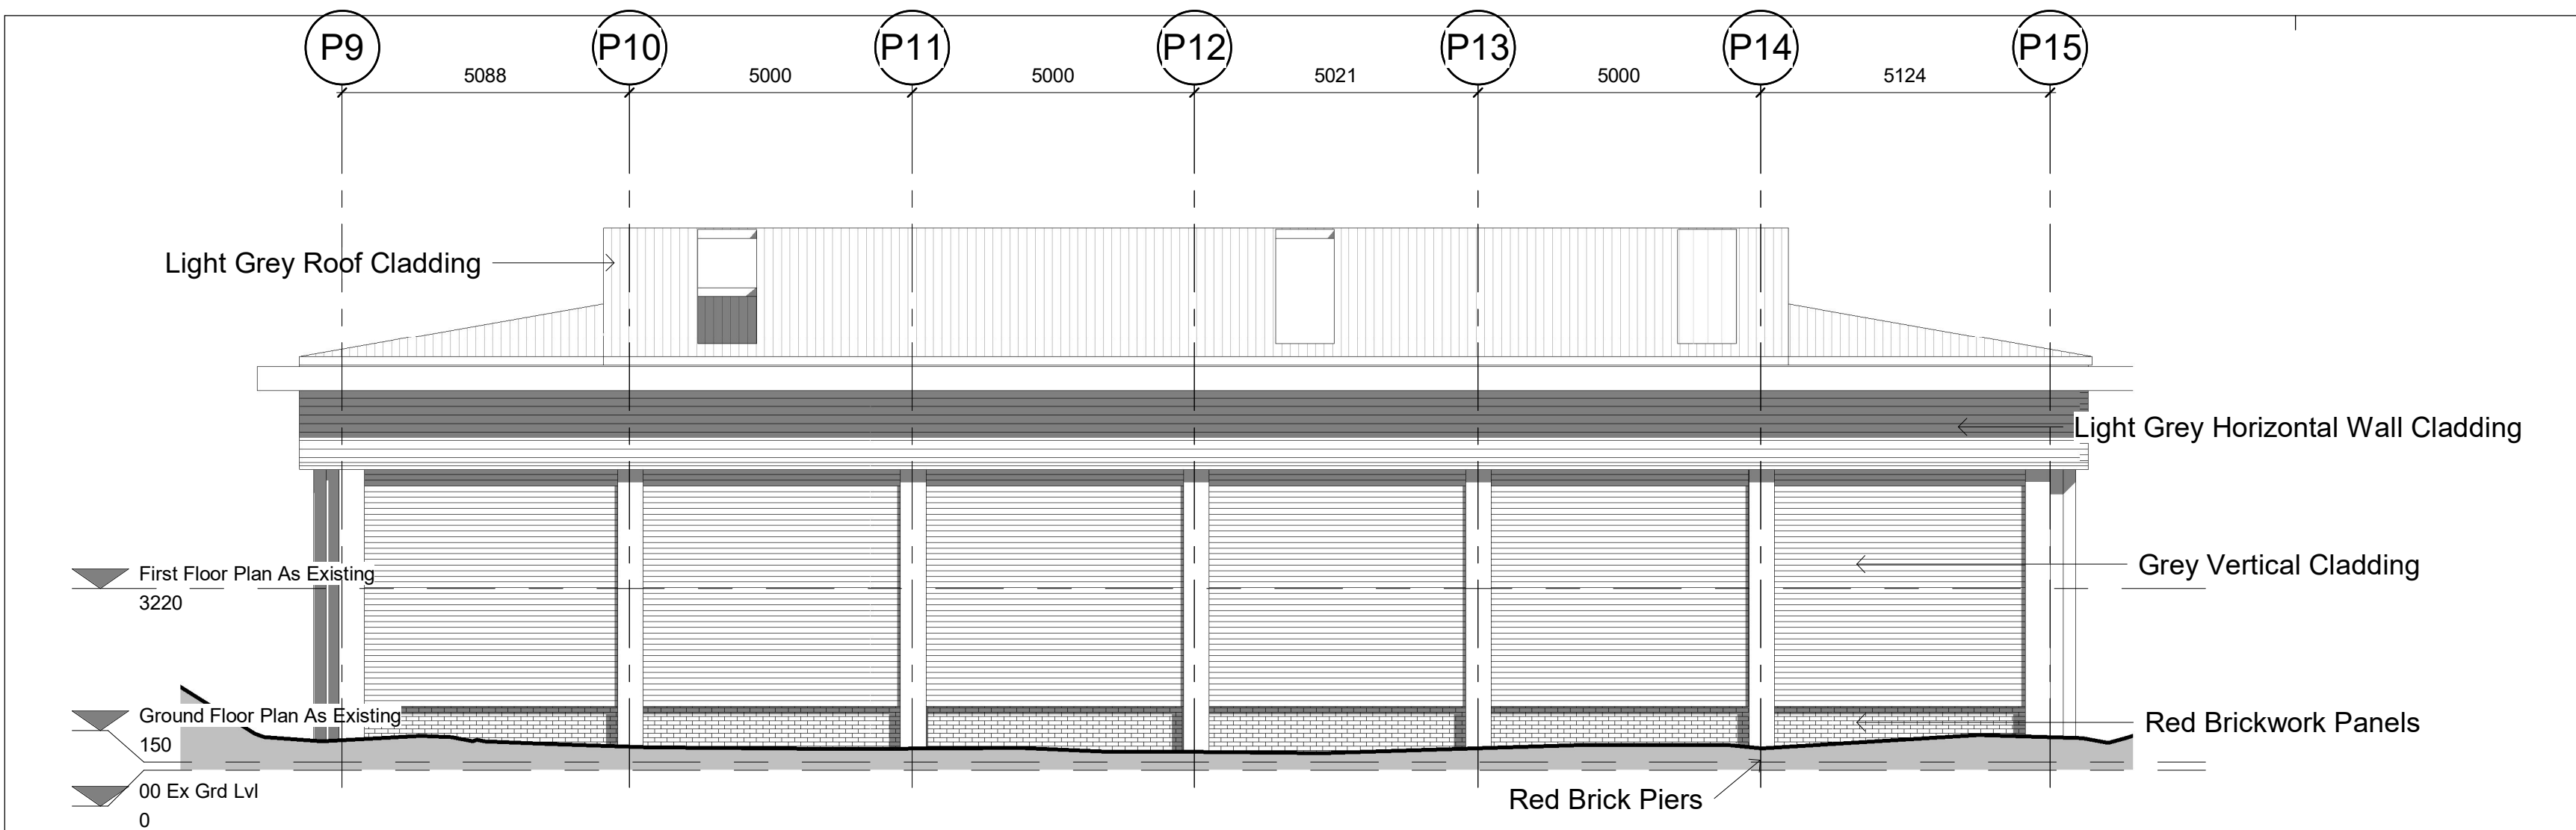


3 South Elevation
1 : 100

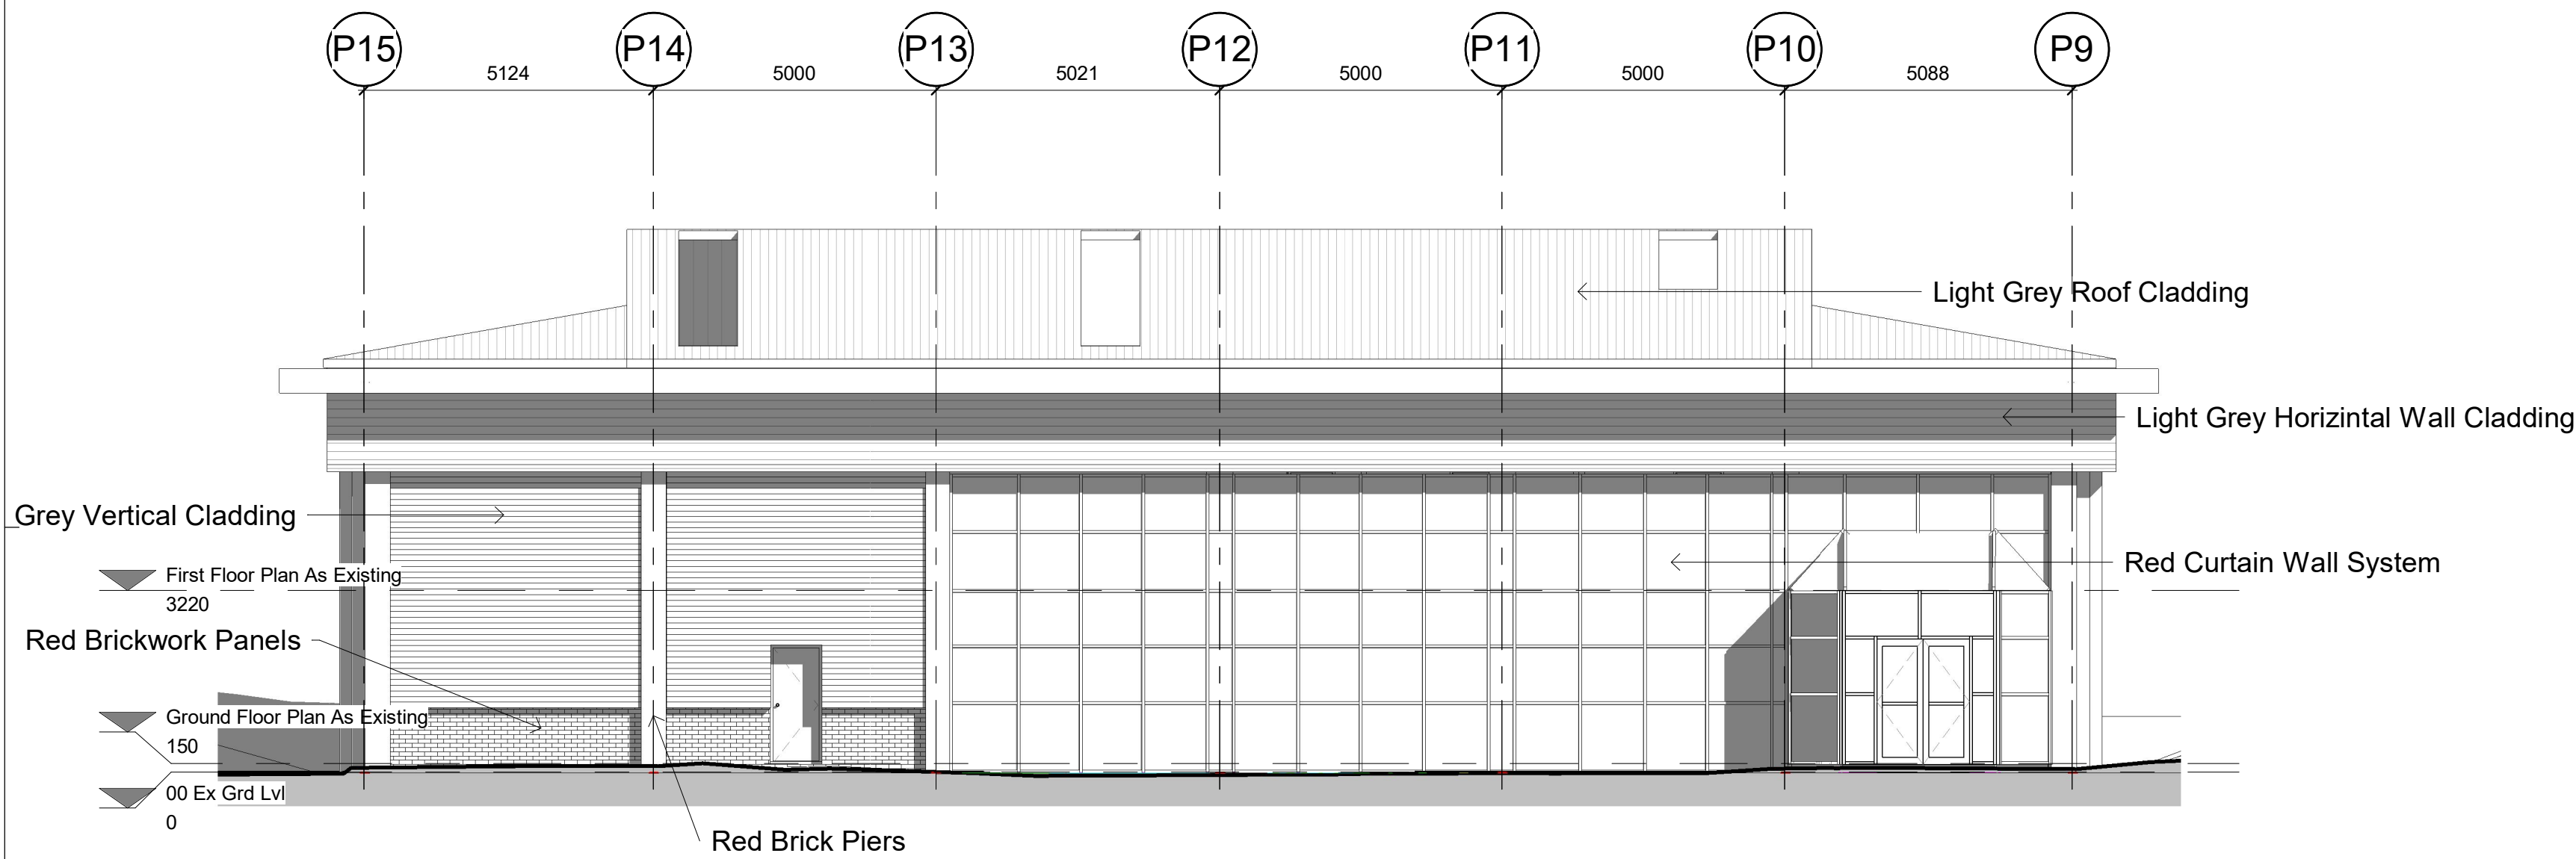


2 North Elevation
1 : 100

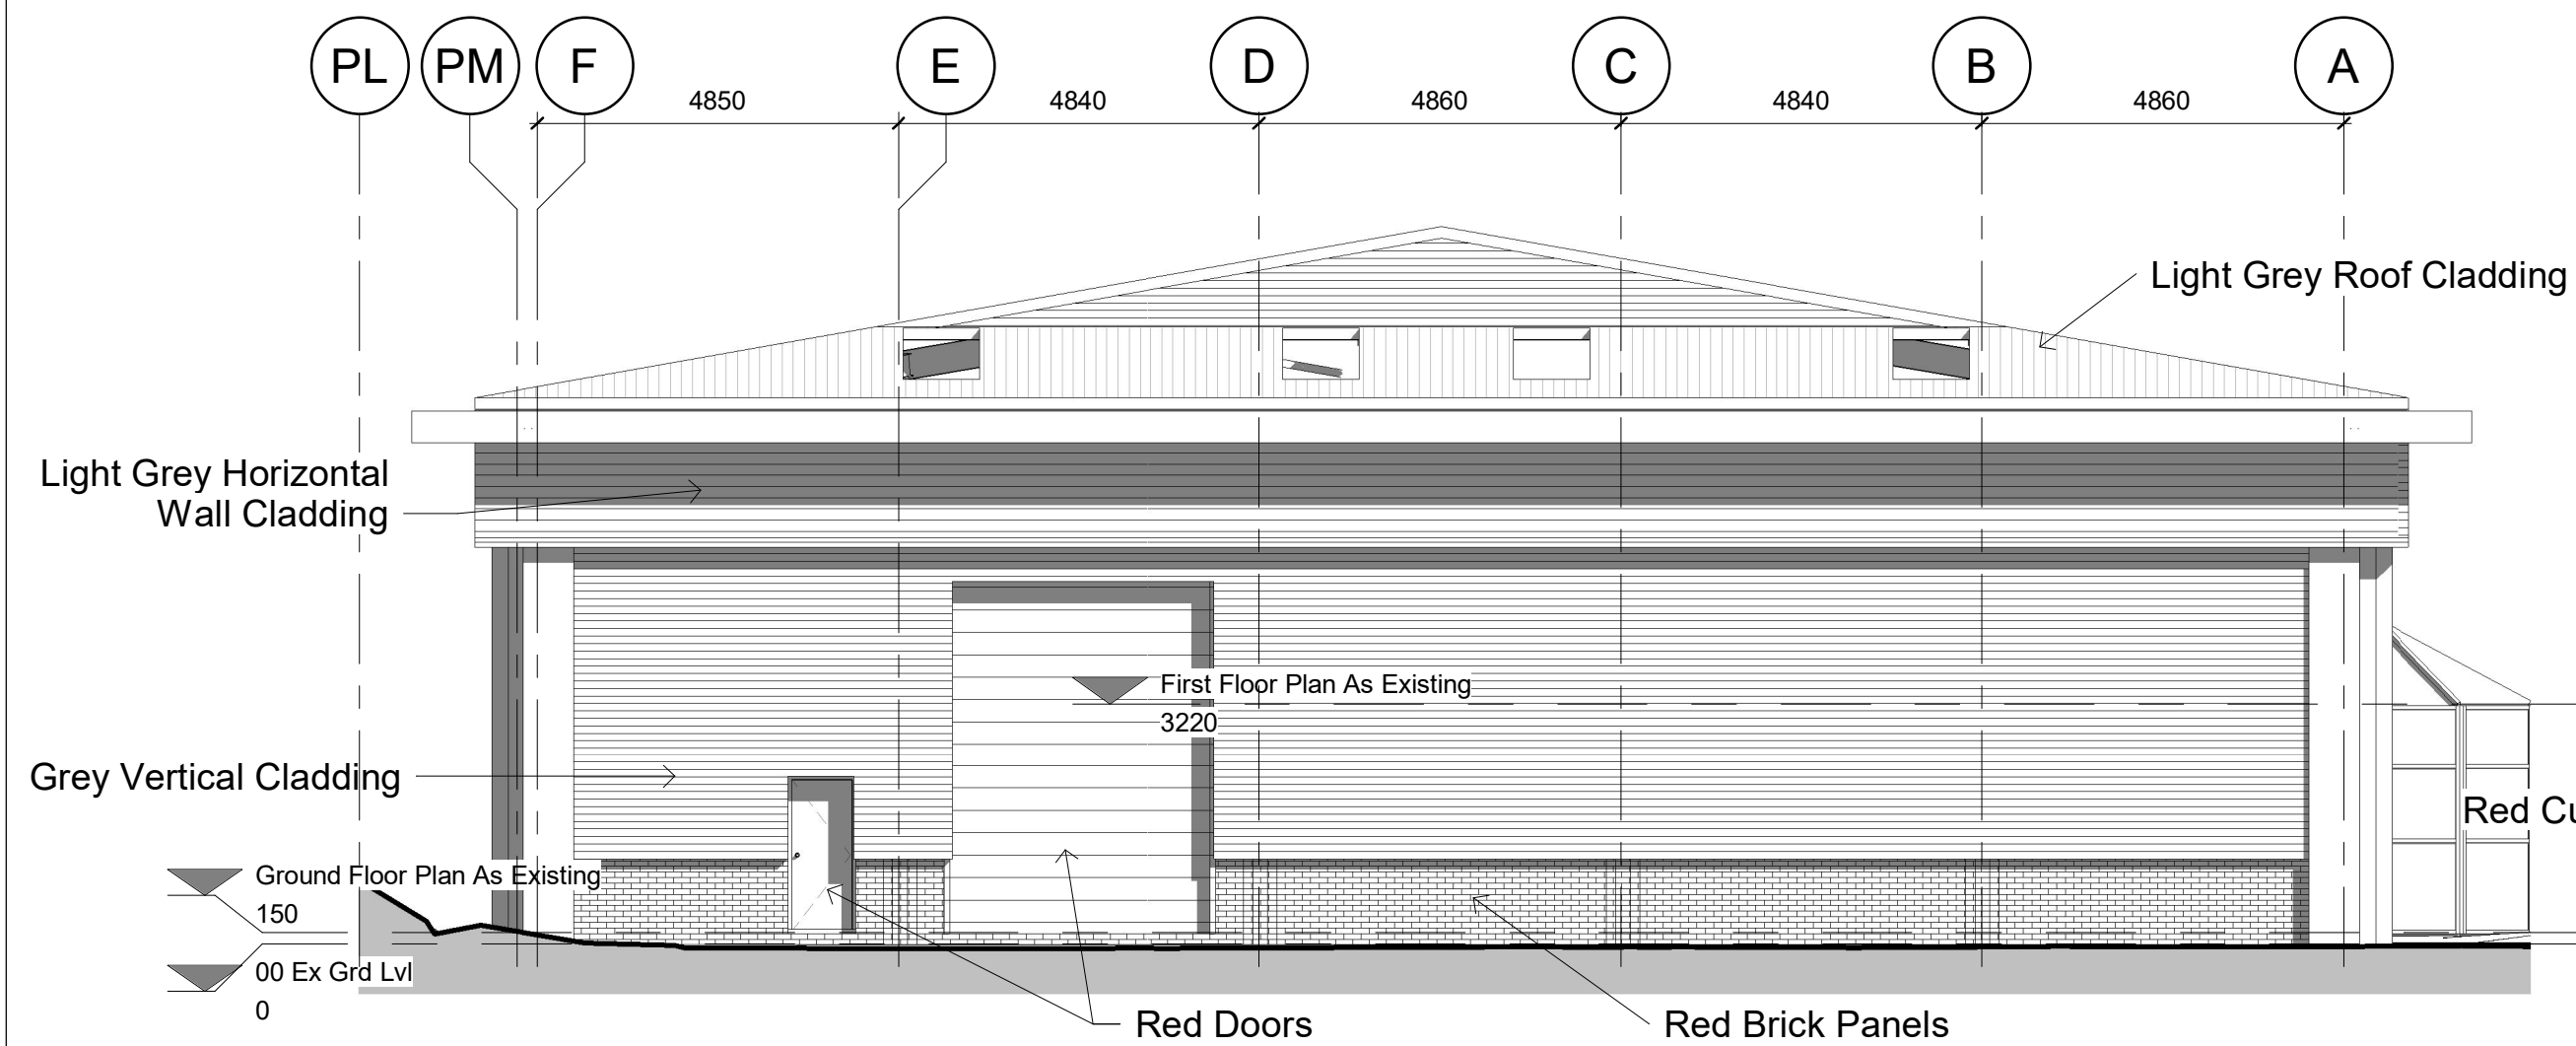

1 East Elevation
1 : 100

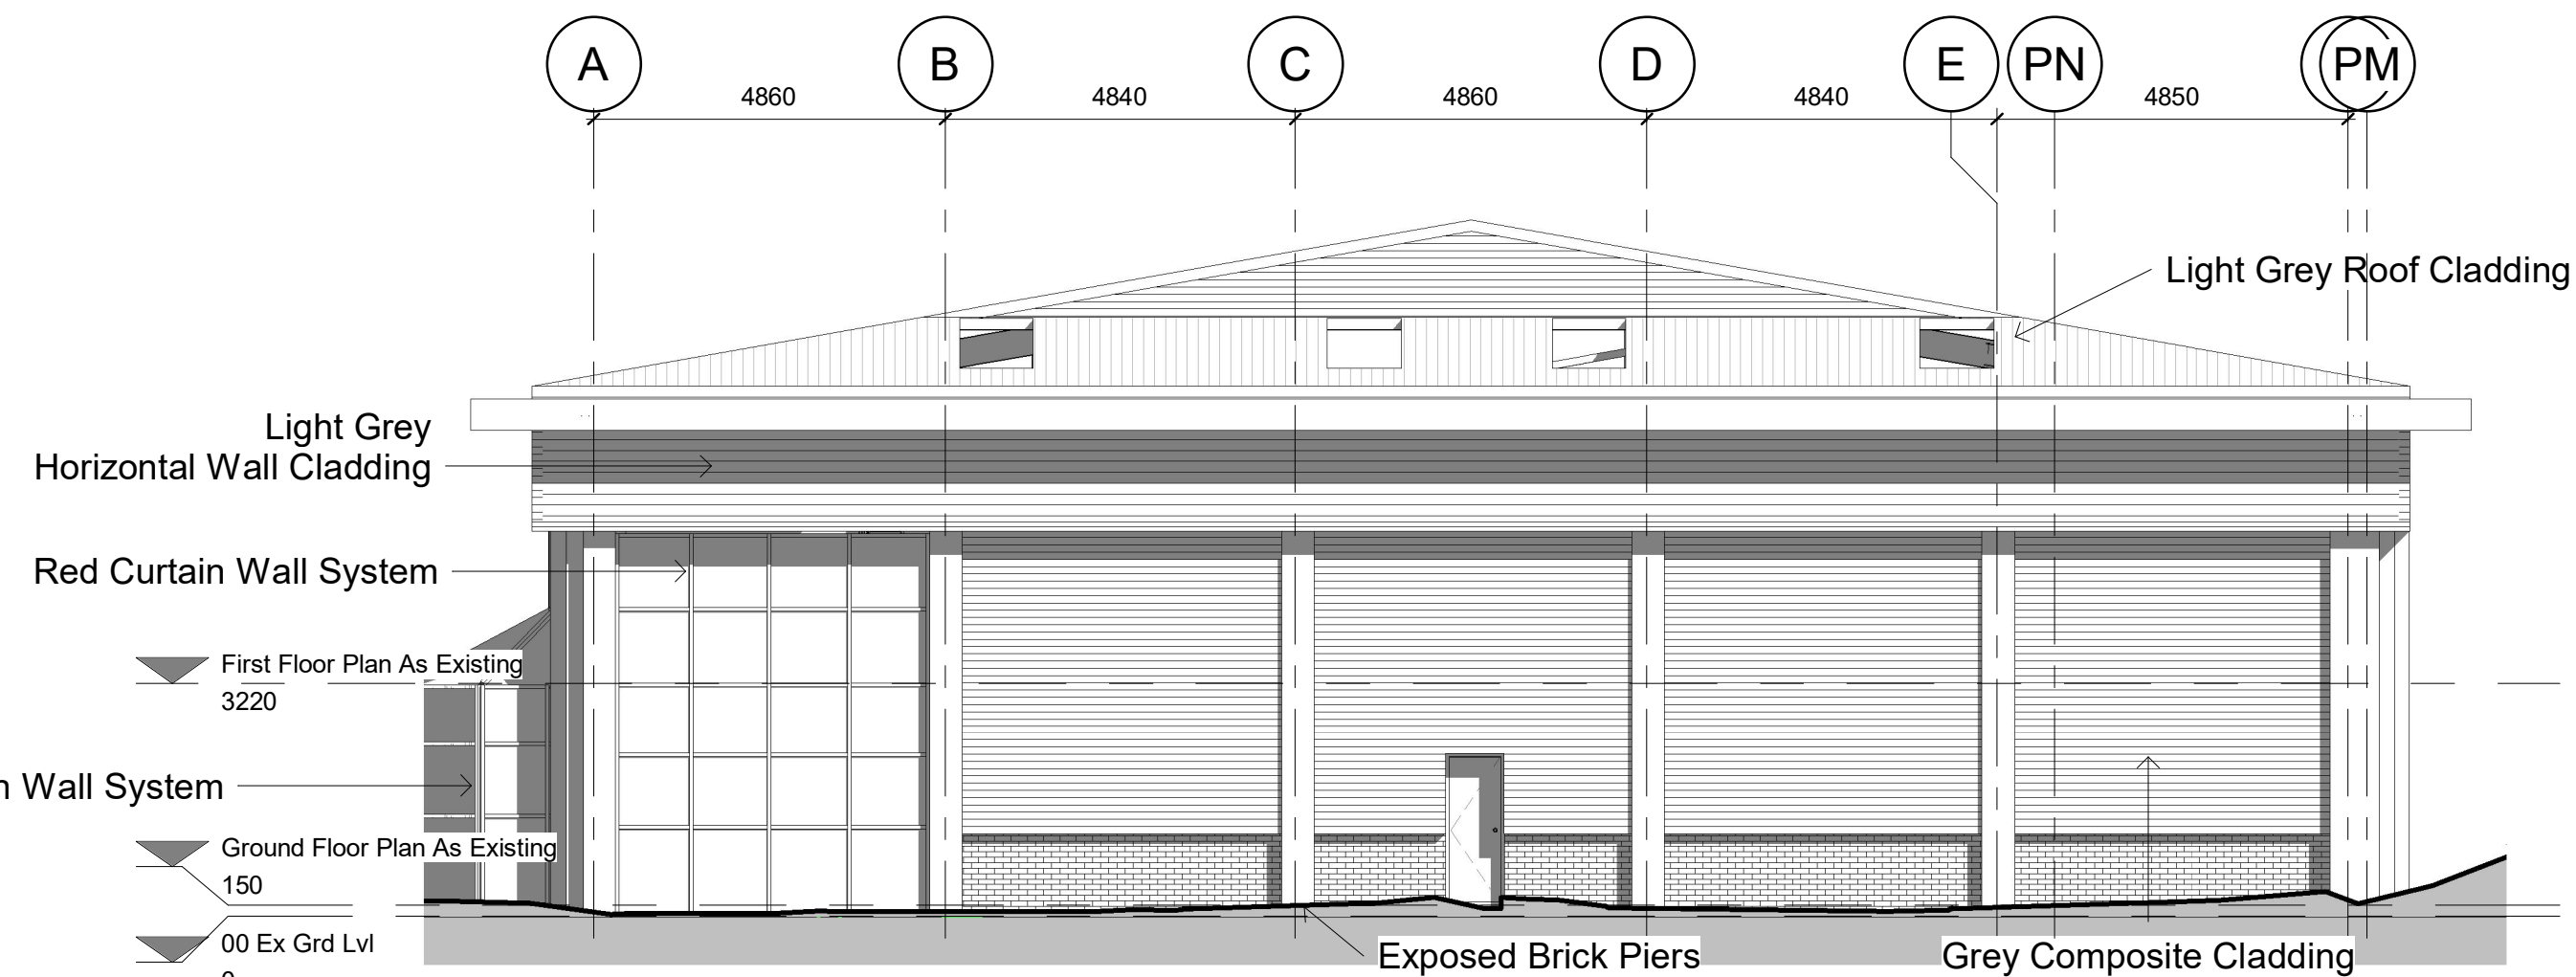

4 West Elevation
1 : 100

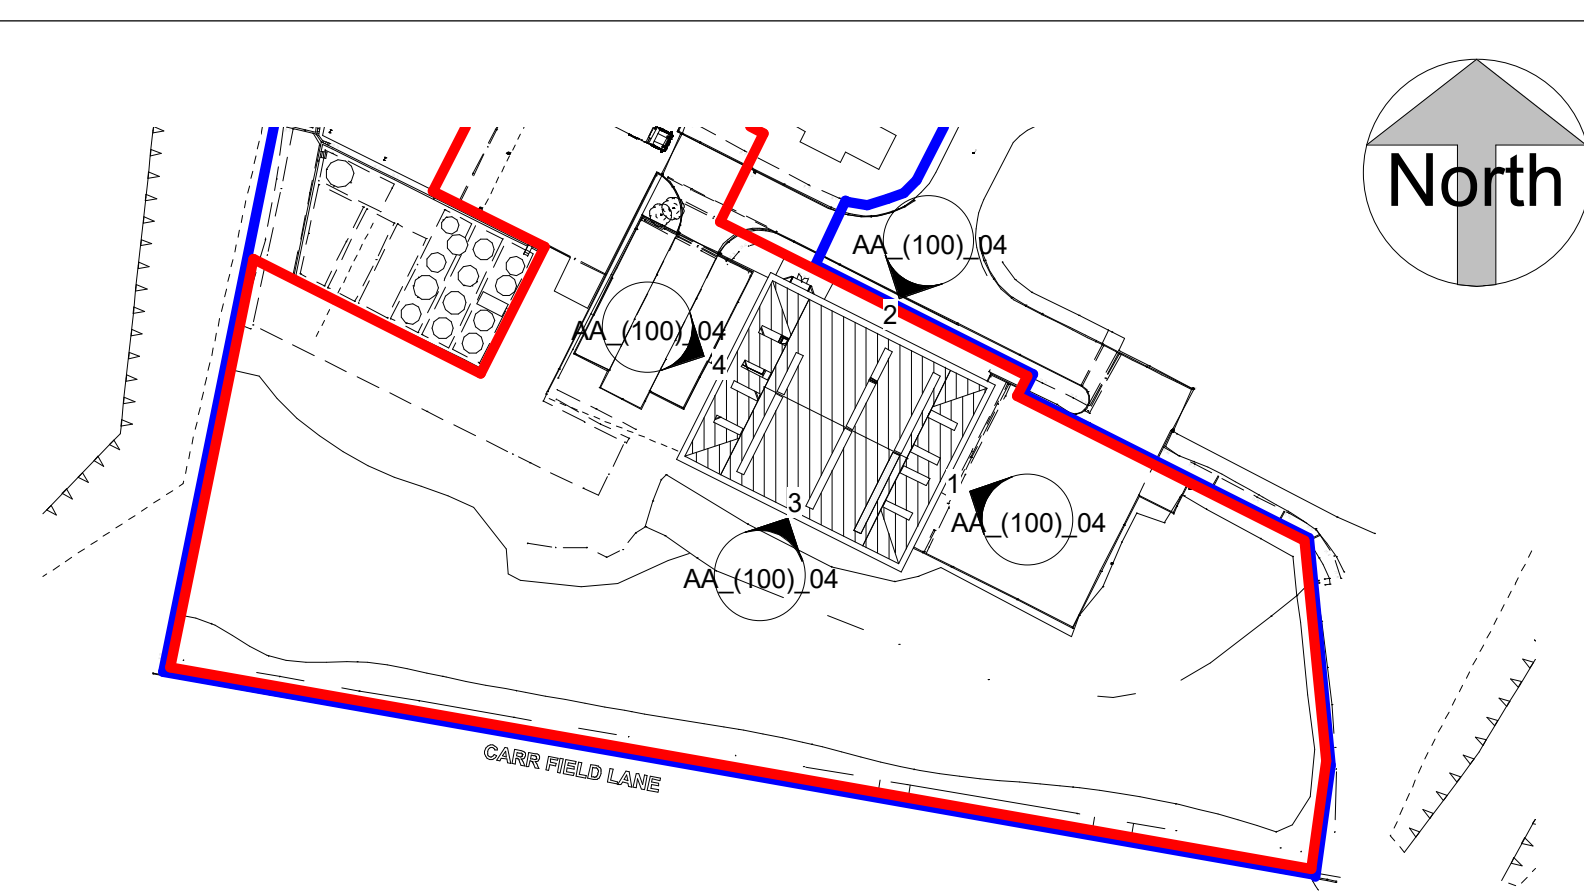


Elevation Reference Plan
1 : 1000

— Extent of Land Ownership

— Extent of Proposed Site

Boundary Legend
1 : 1000

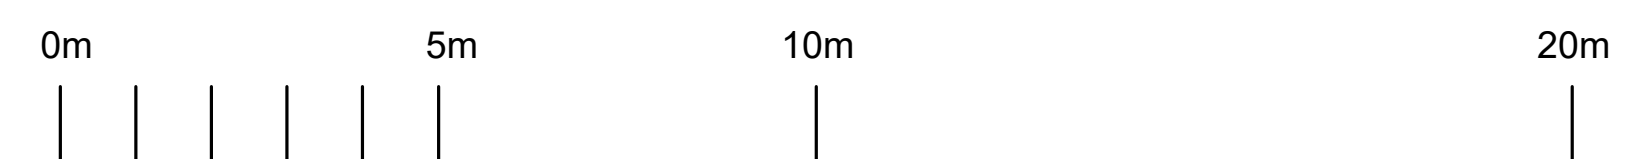

Scale Bar.
1 : 100

NOTES

Rev	Date	Description	DR	CH
©copyright				



GGP CONSULT

CONSULTING ENGINEERS
ARCHITECTS
PROJECT MANAGEMENT
2 Hallam
Priory Park
HULL HU4 7DY
United Kingdom

Telephon (+44) 627963
Fa (+44) 641736
Emai info@ggpcconsult.co.uk

Client
Granville Oil & Chemicals Ltd.

Job Title
Proposed Extension Unit 28 Goldthorpe Industrial Estate Rotherham

Drawing Title
Elevations As Existing

Status	PLANNING		
Scale	As indicated	Date	02/01/2019
Drawn By	JHT	Checked	JC
		Approved	AT
Drig. No.	27988 AA_(100)_04		
Rev			

A1 - ORIGINAL SHEET SIZE