




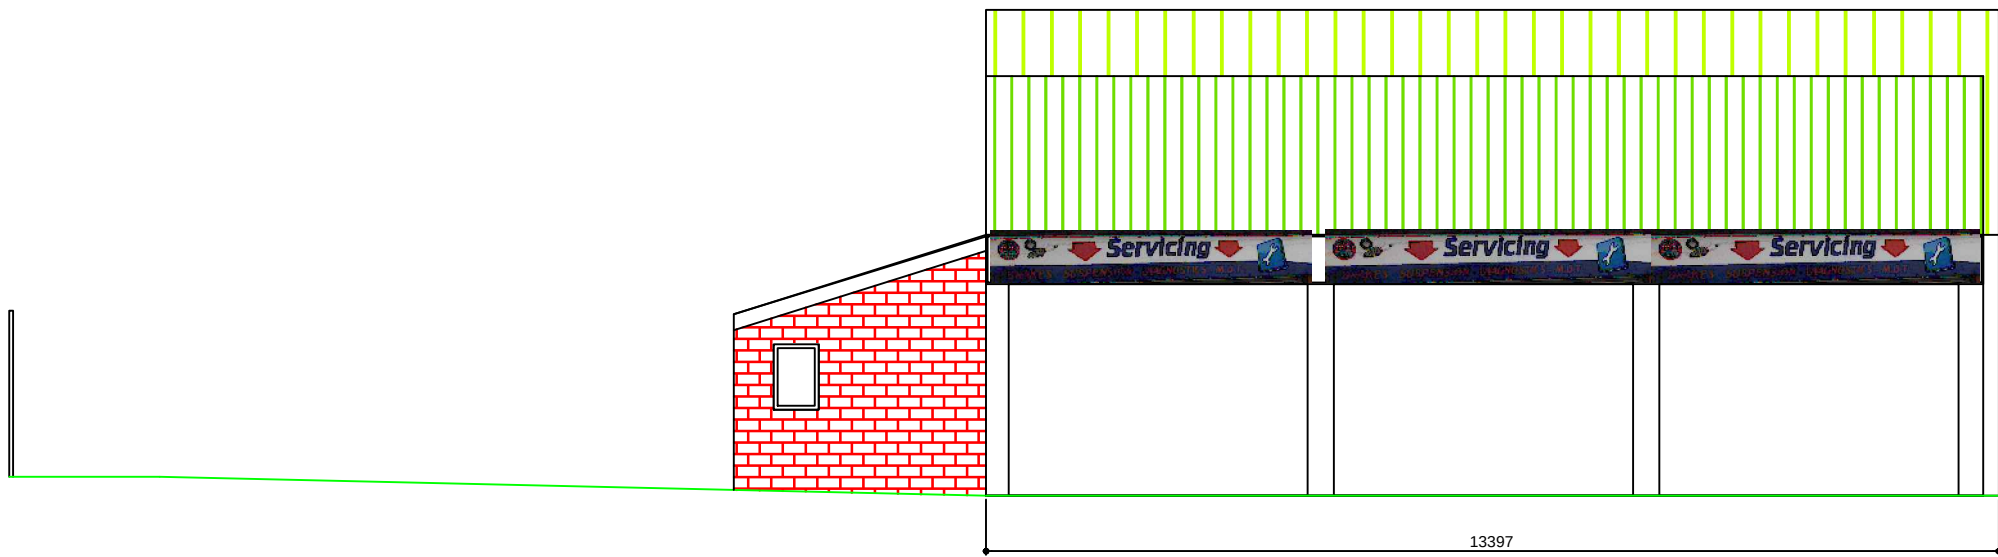


Current East Elevation

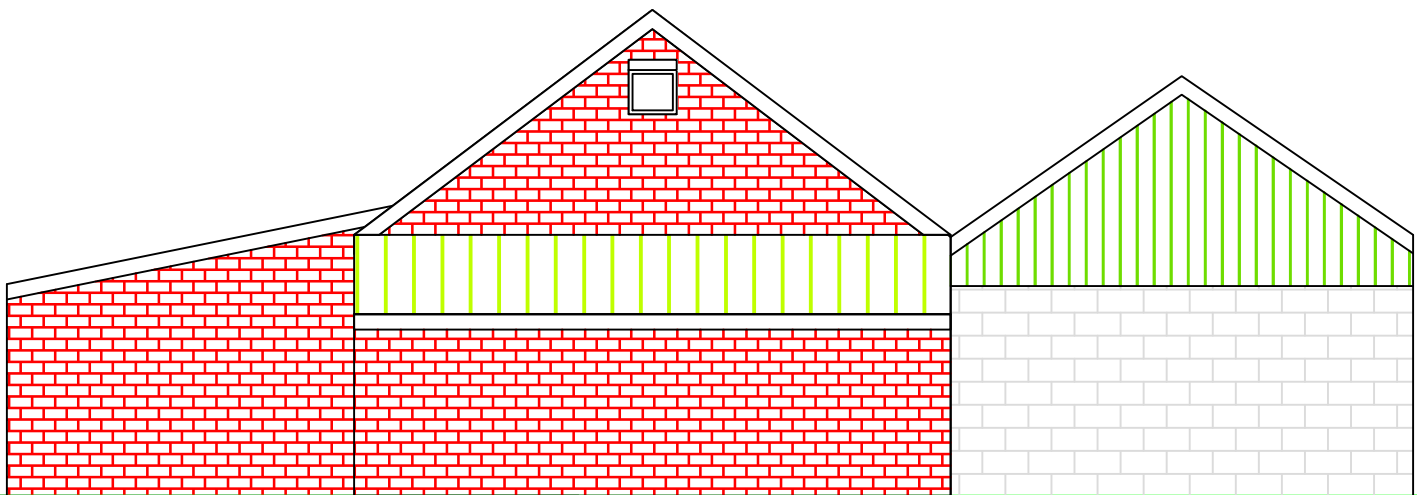


Current South Elevation

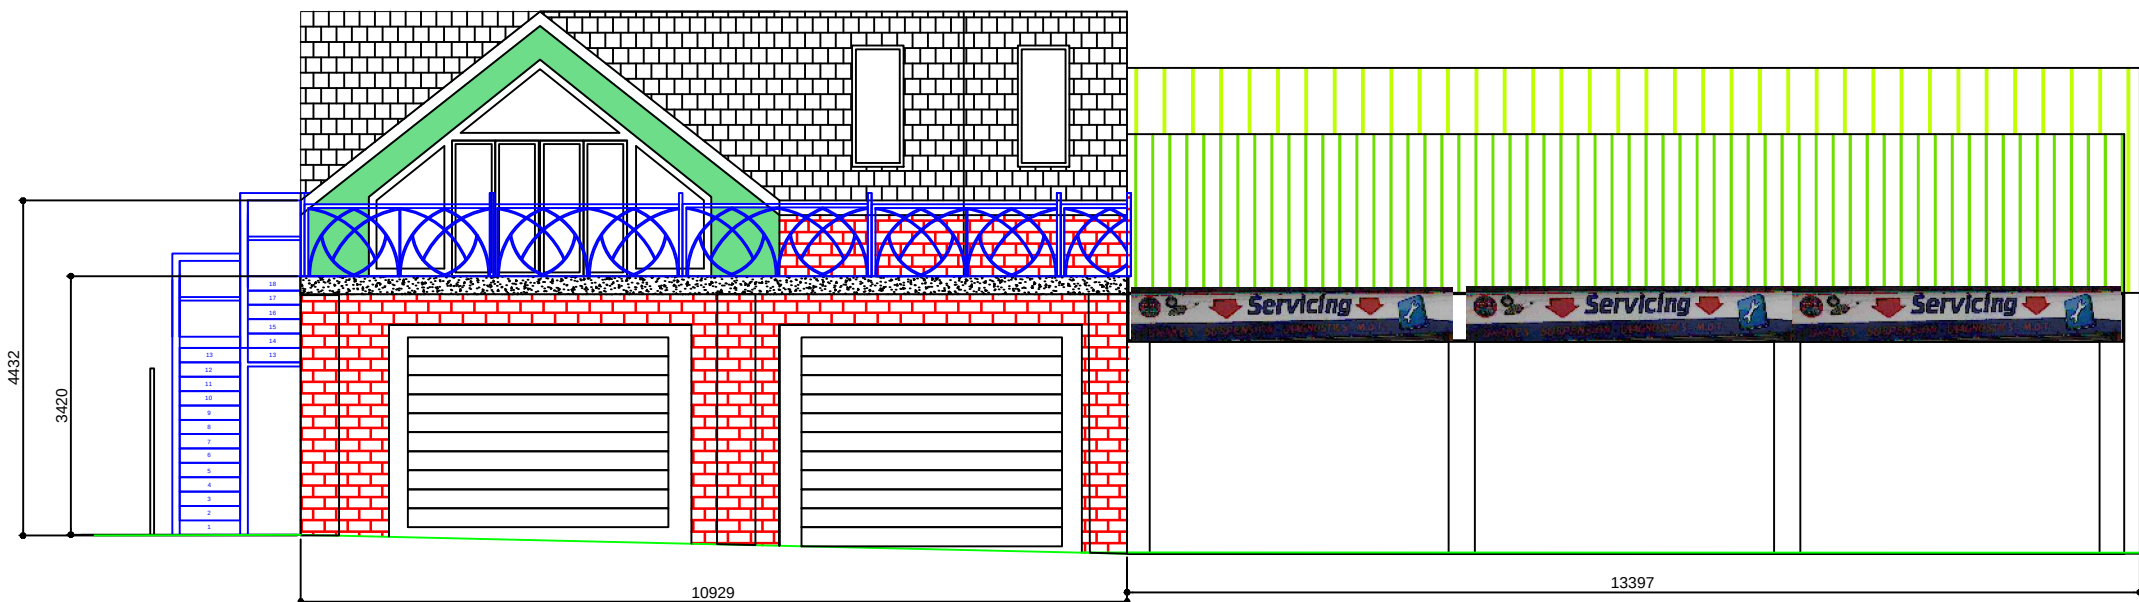

Proposed East Elevation

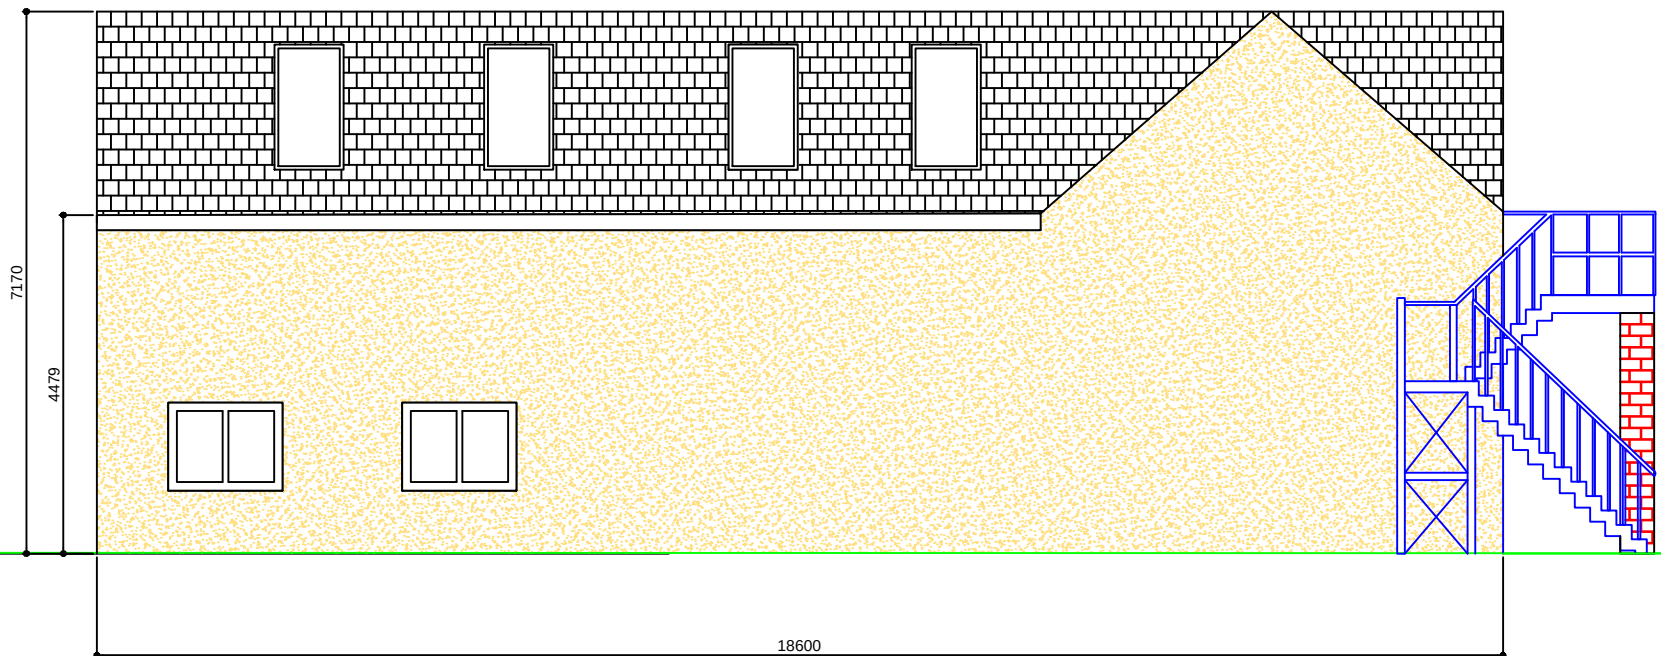


Proposed South Elevation

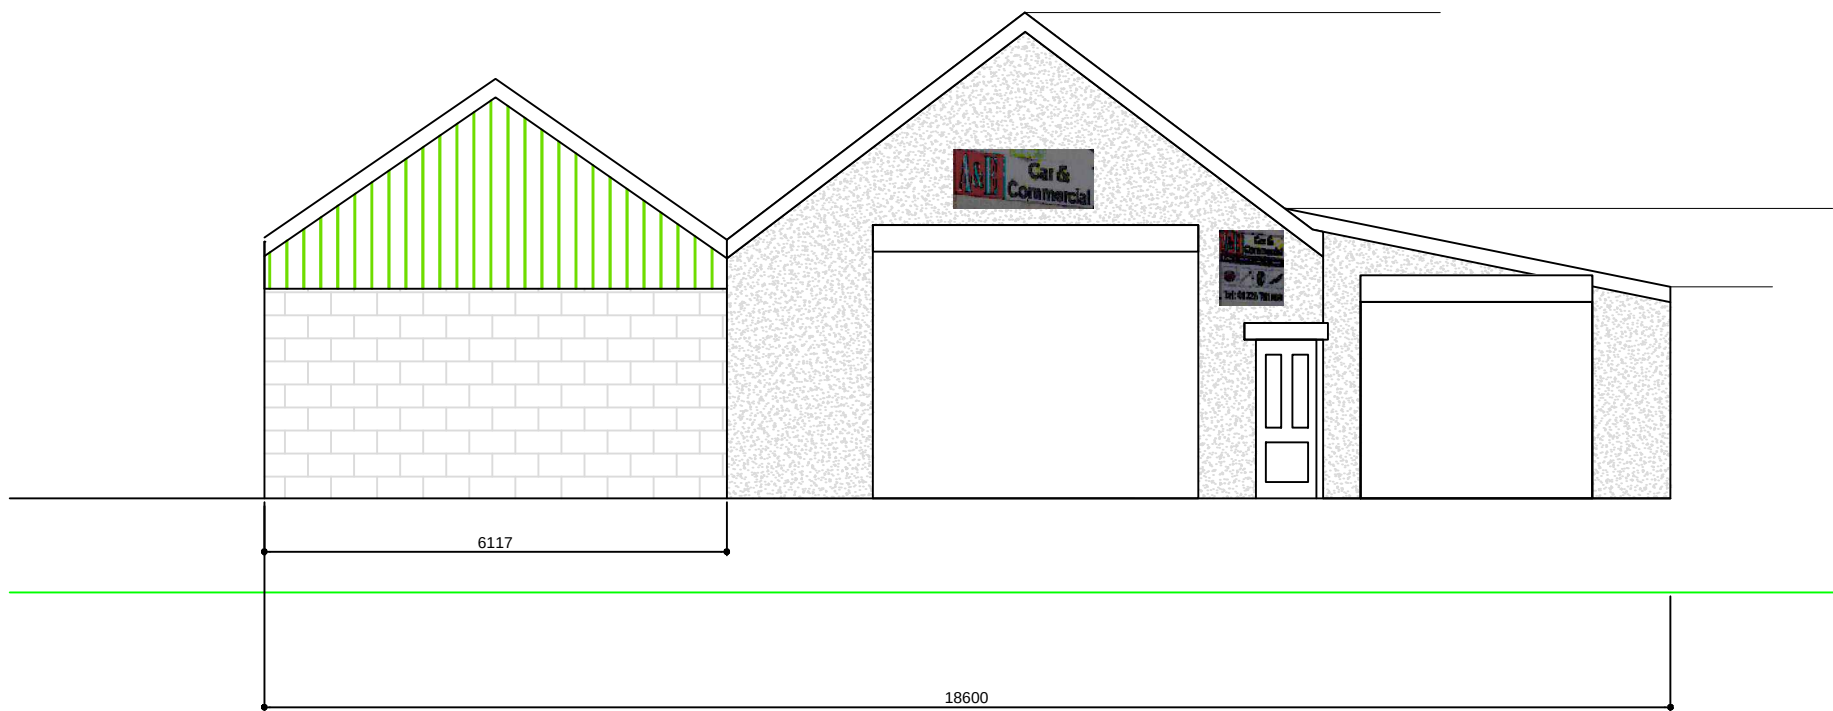


Current North Elevation




Proposed North Elevation

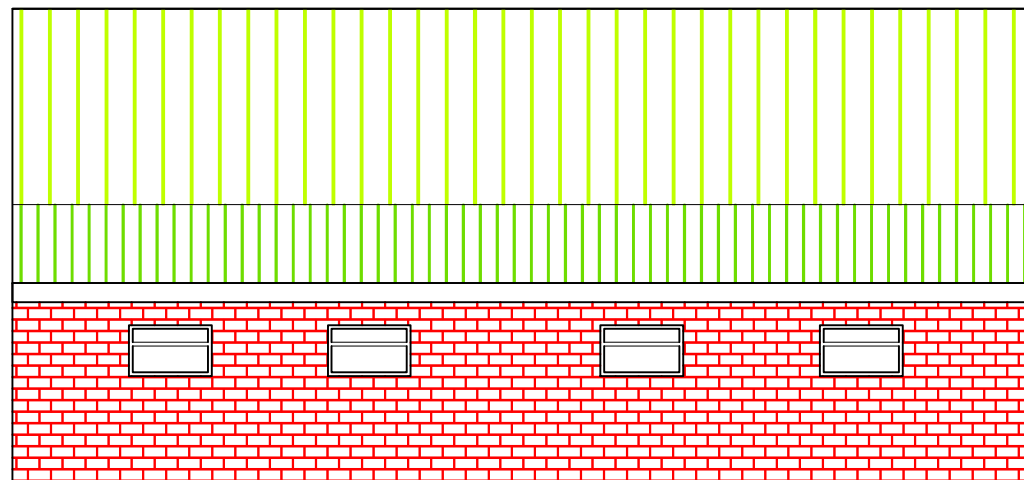

Current West Elevation

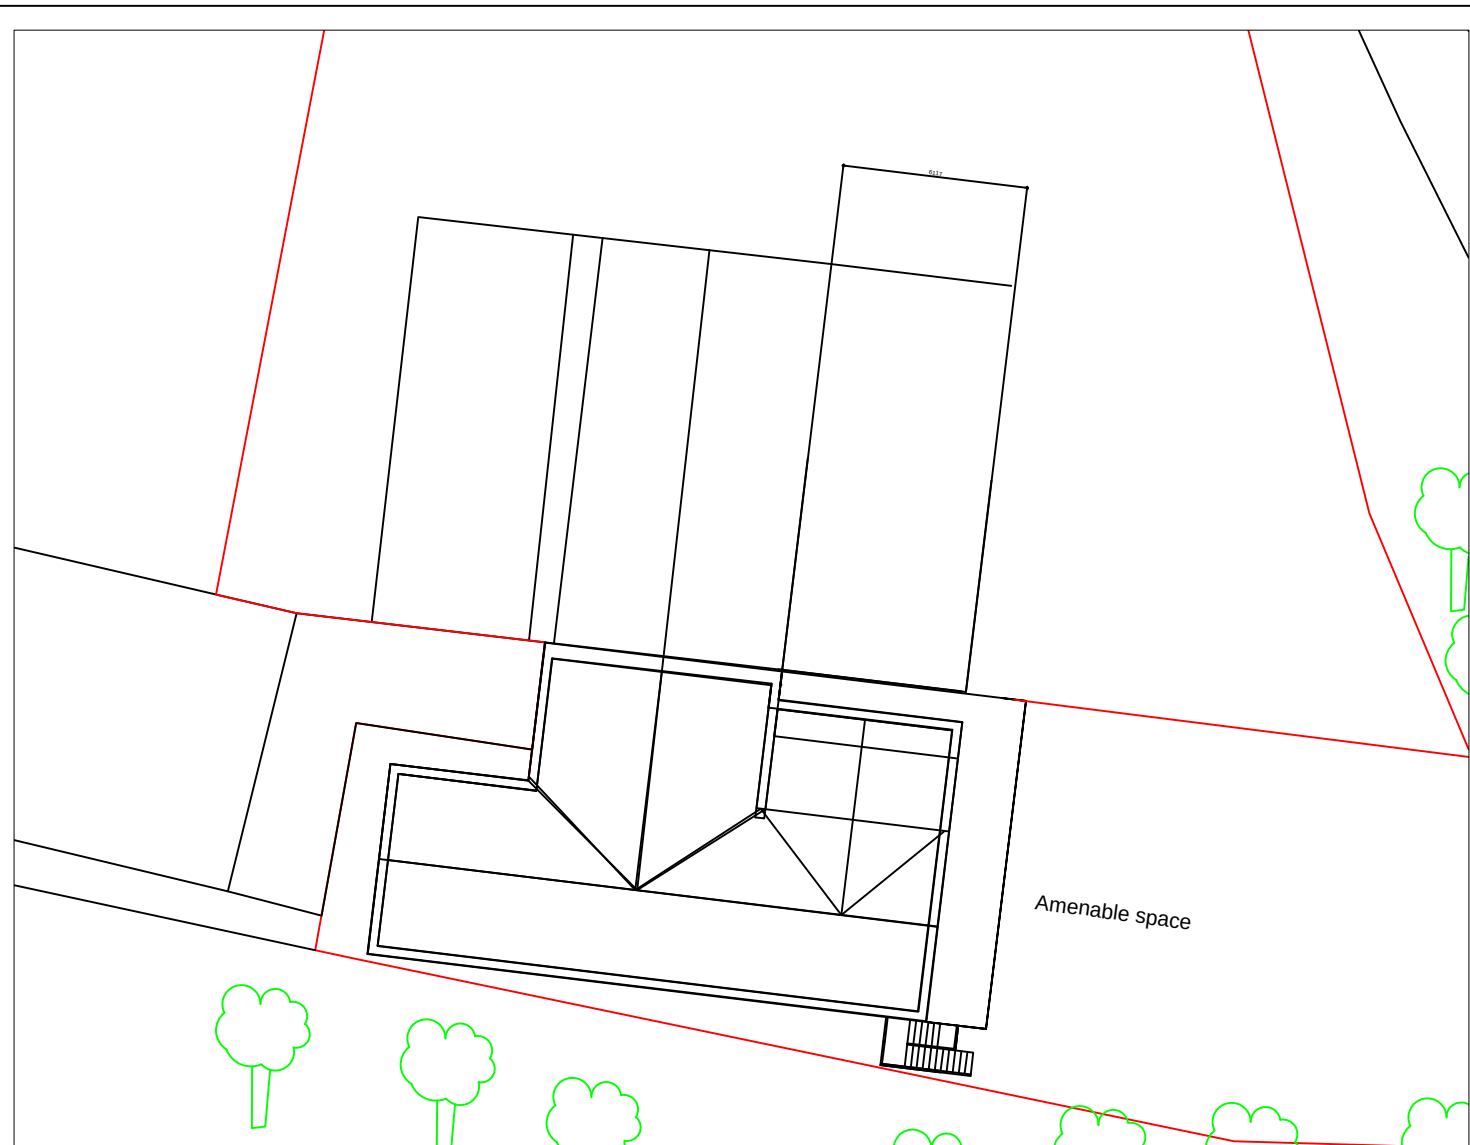

Scale 1:250

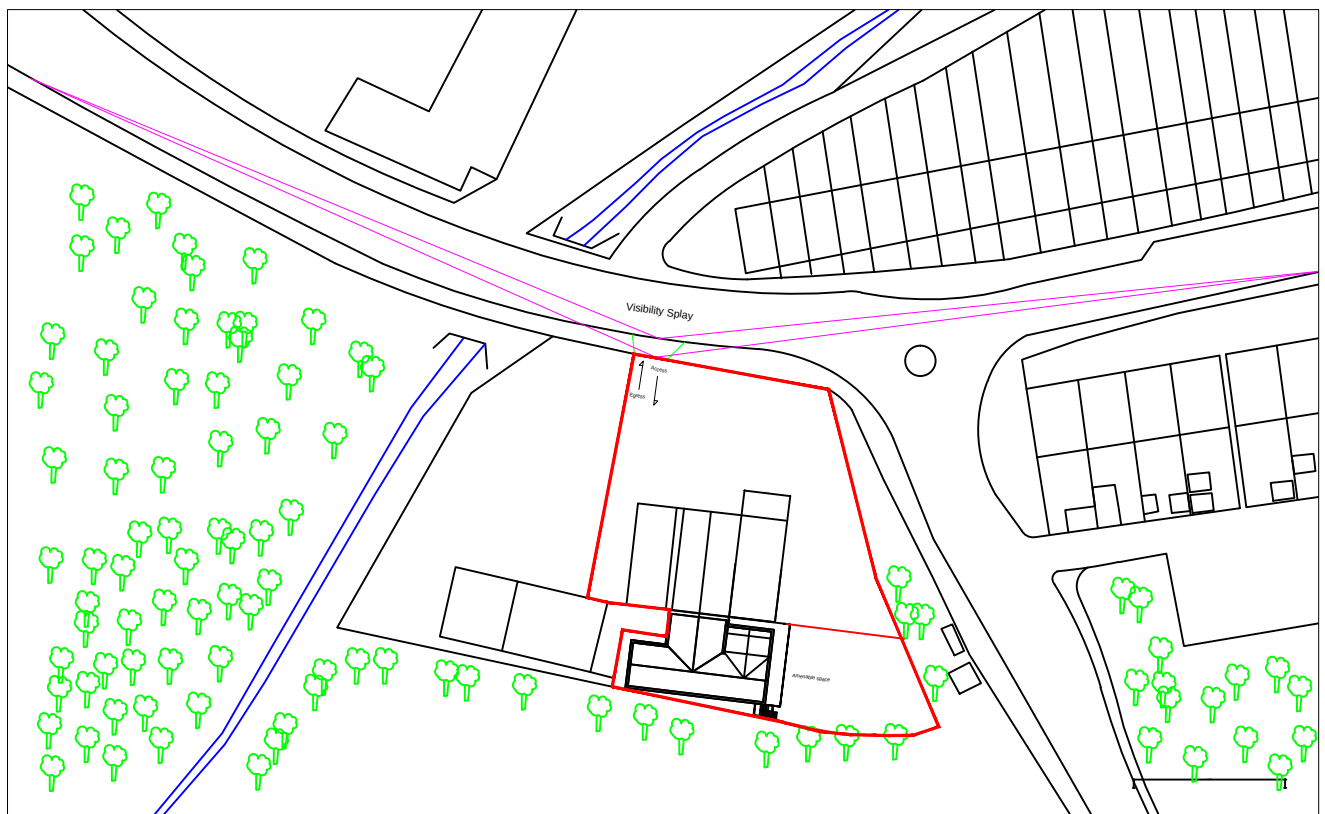

Scale 1:1000

By	Amendments	Date
PLANNING CONSULT, DIGITAL MEDIA CENTRE, COUNTY WAY, BARNSELEY, S70 2JW Tel:- 01226 720814 www.planning-consult.com		
Client Andrew Swift, A&E Ccomercials 98 High street, Grimethorpe S72 7BD		
Project NEW Build Dwelling to the rear of A&E Comericals.		
Drawing title Elevations and Block Plan		
Scale 1:100	Drawn SC	Checked AS
Drawing No. PC/AS/OCT/SC1		Date 05/10/2014
Revision B		File