



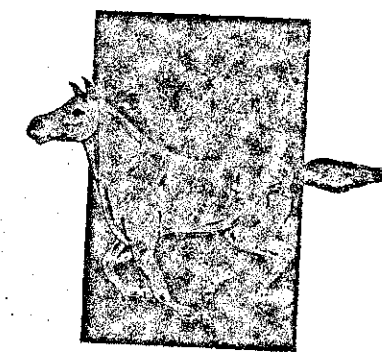


Equestrian
Developments^{ltd}


WHEY CARR FARM,
SAND HUTTON YORK YO41 1LR,
TELEPHONE & FAX: (01904) 468433

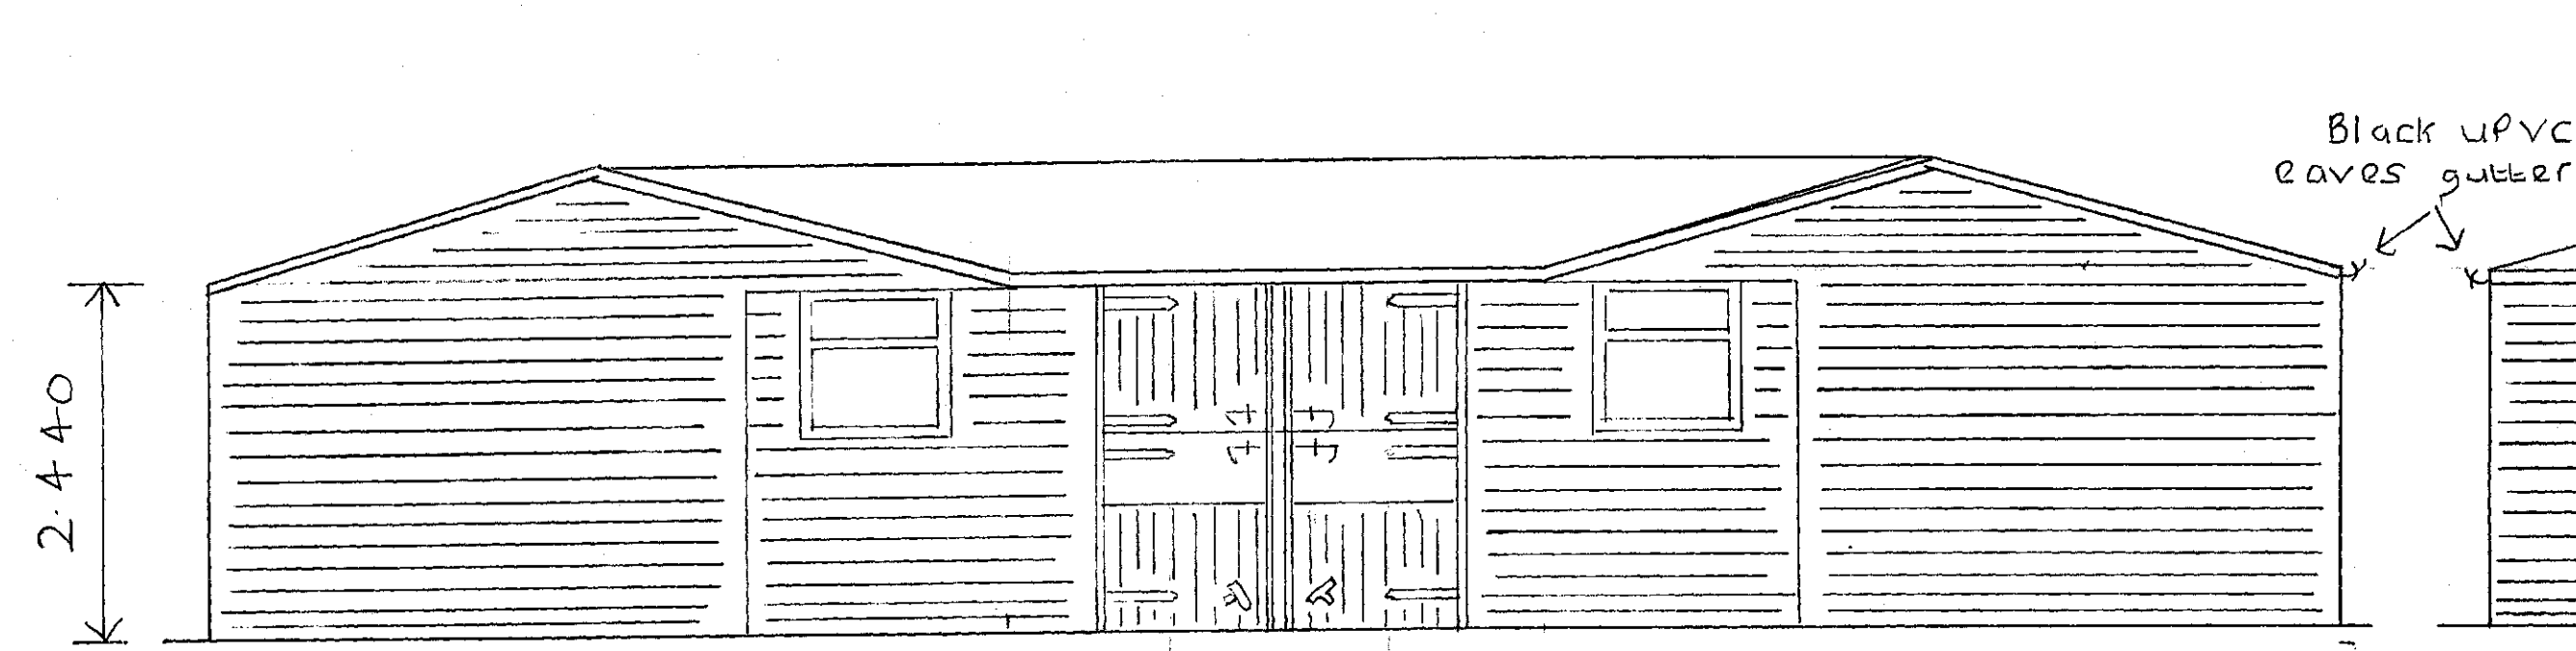


Front Elevation

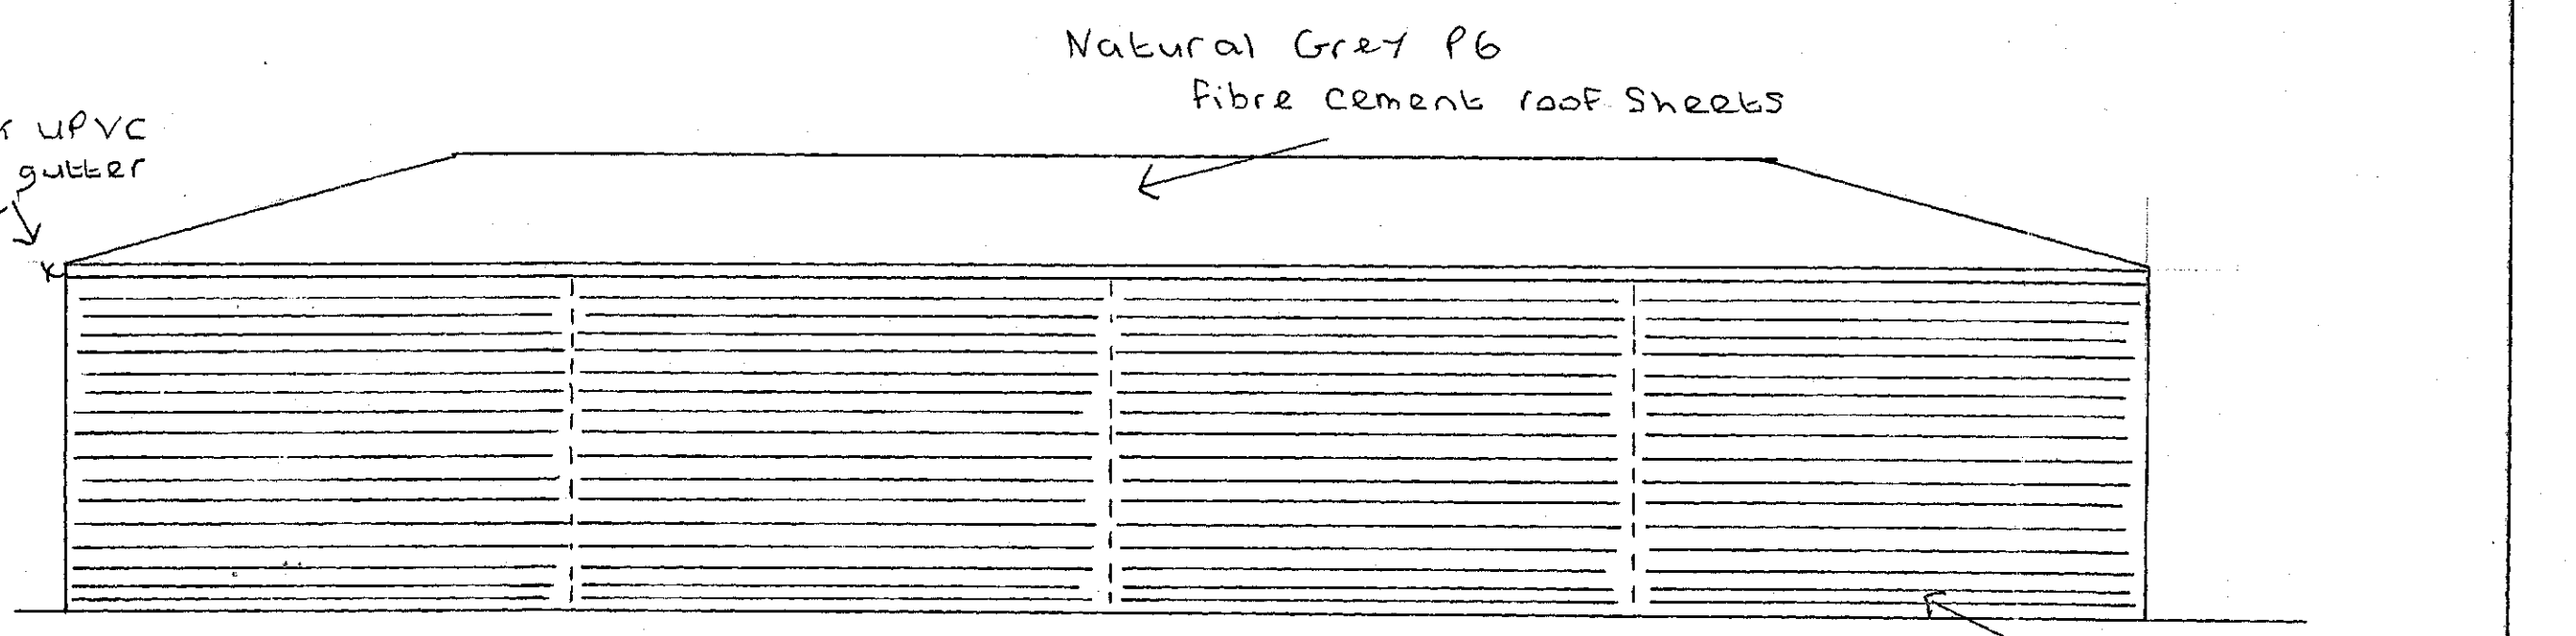


Rear Elevation

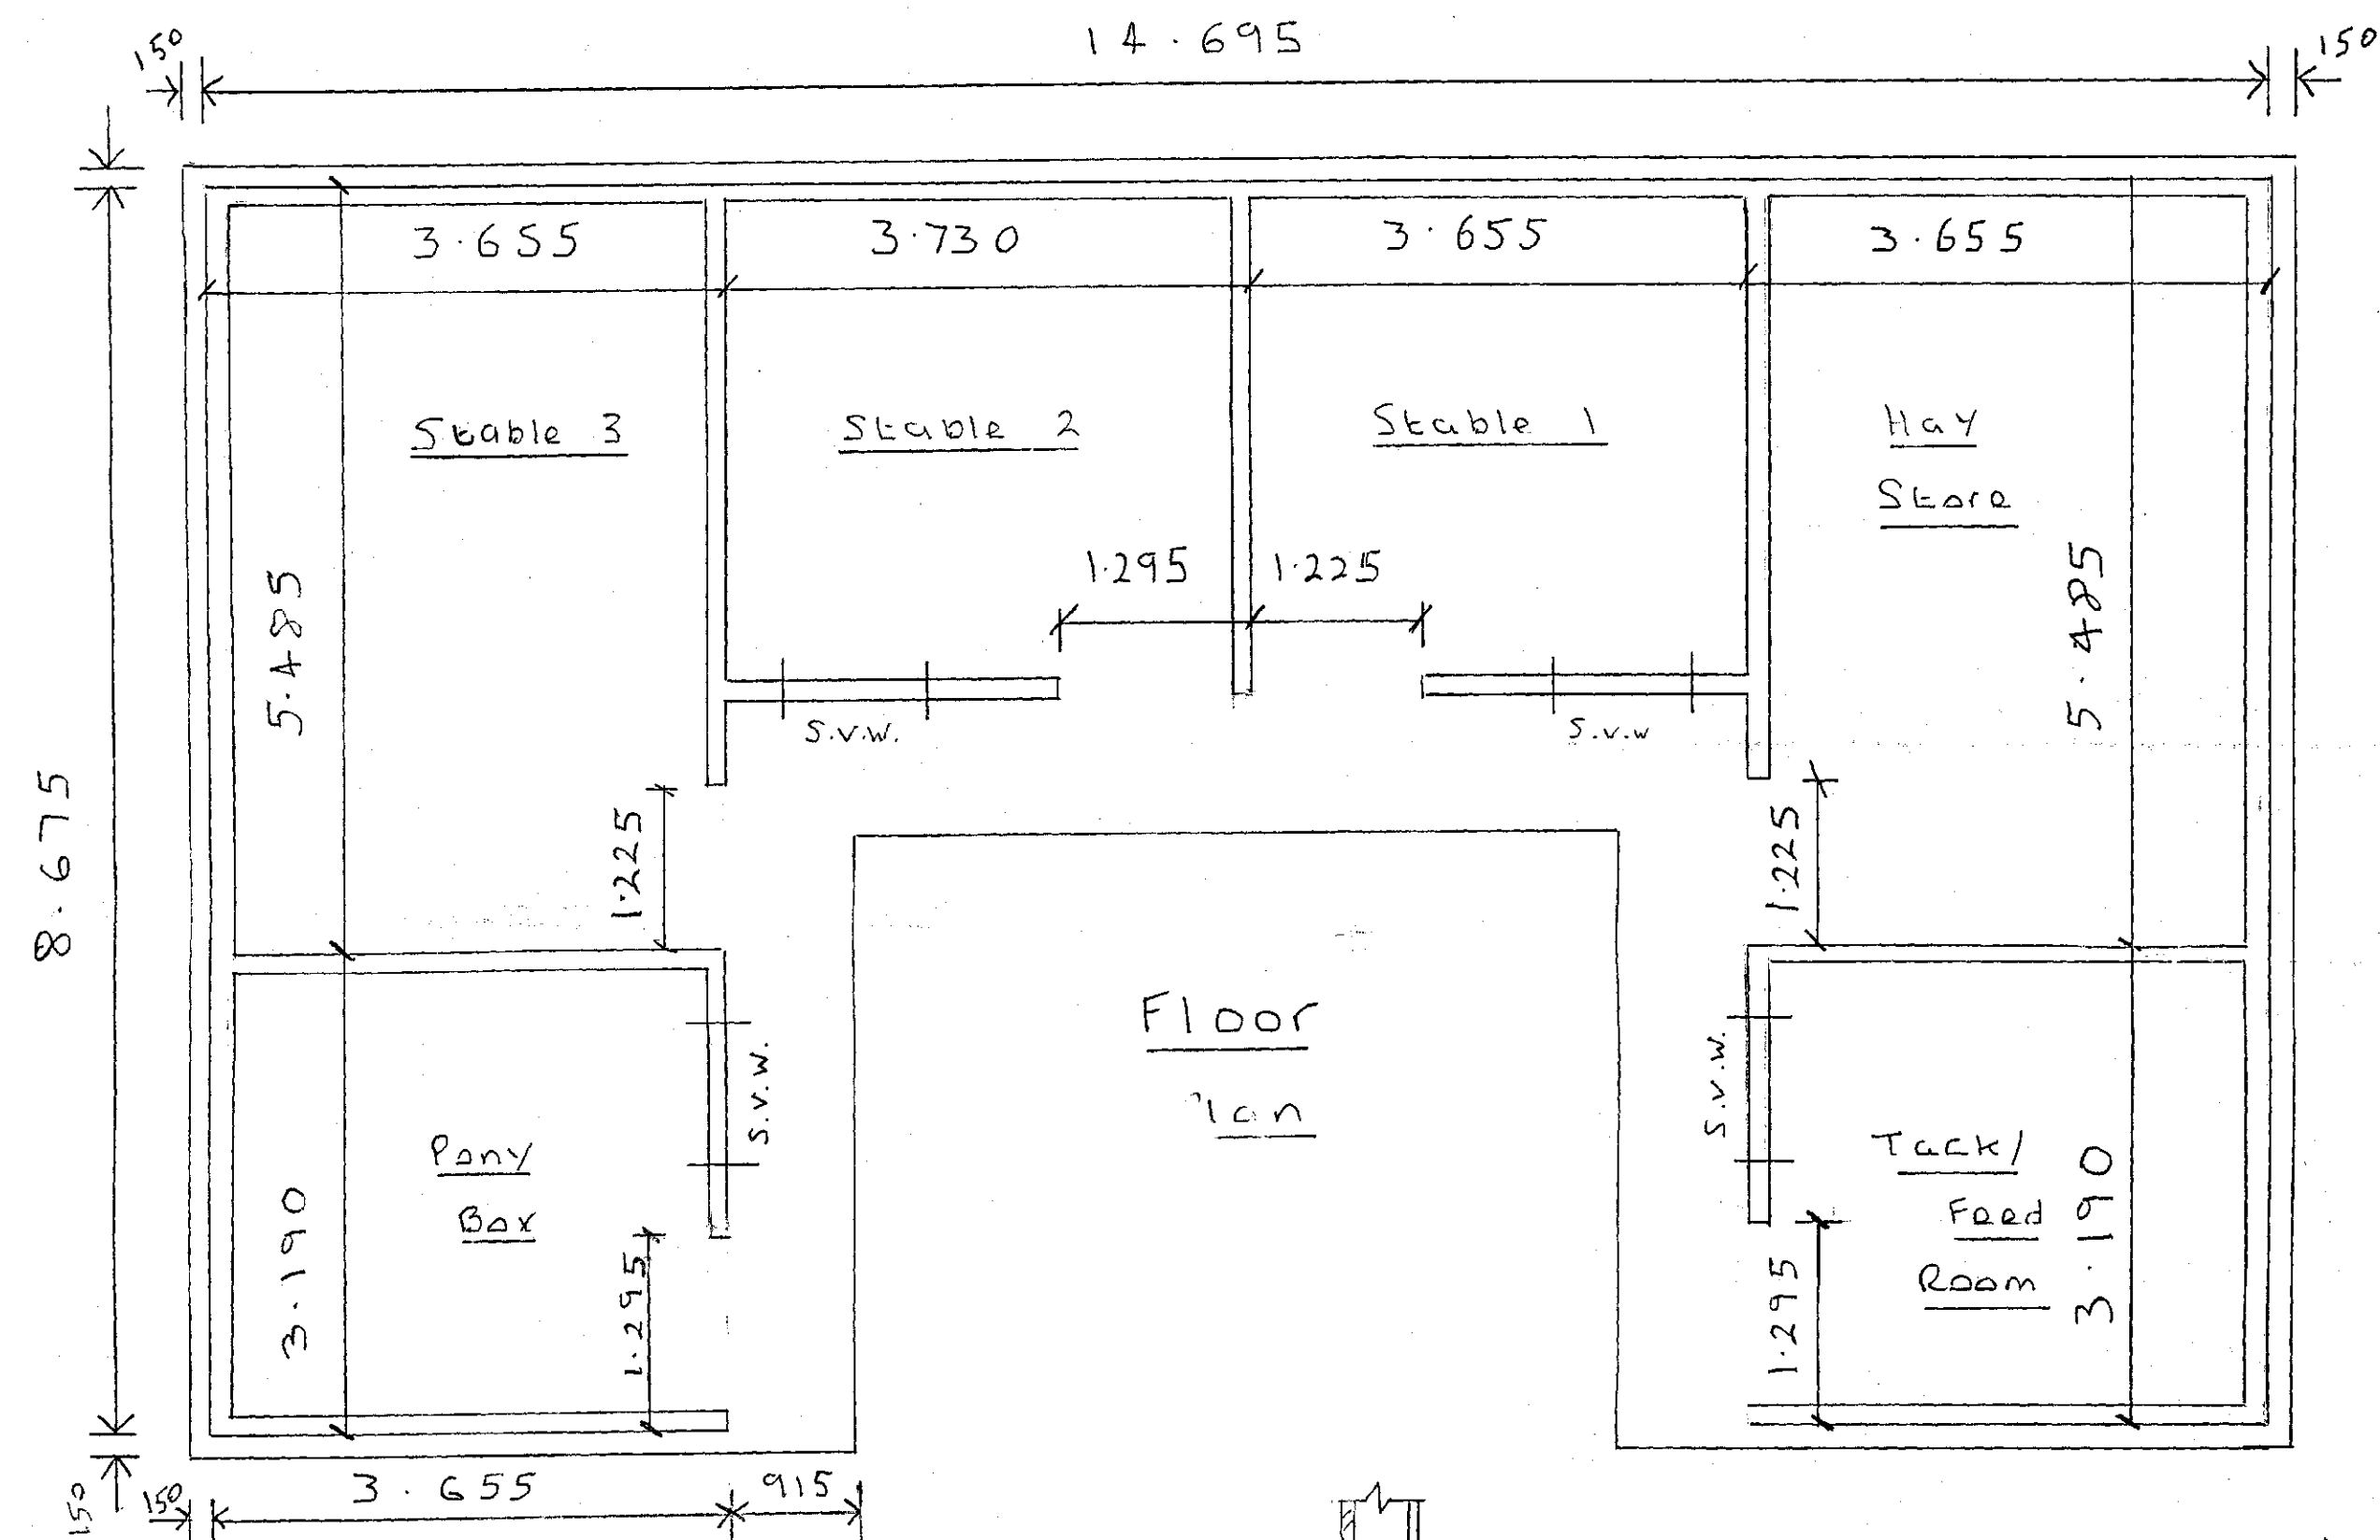


Floor
plan

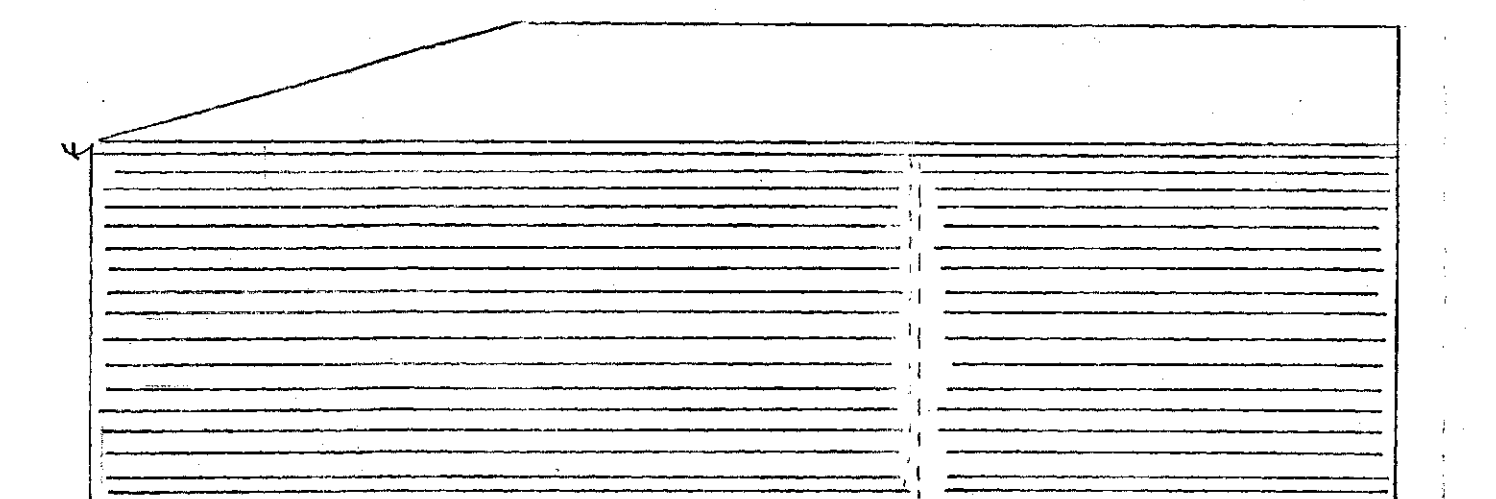


Rear Elevation

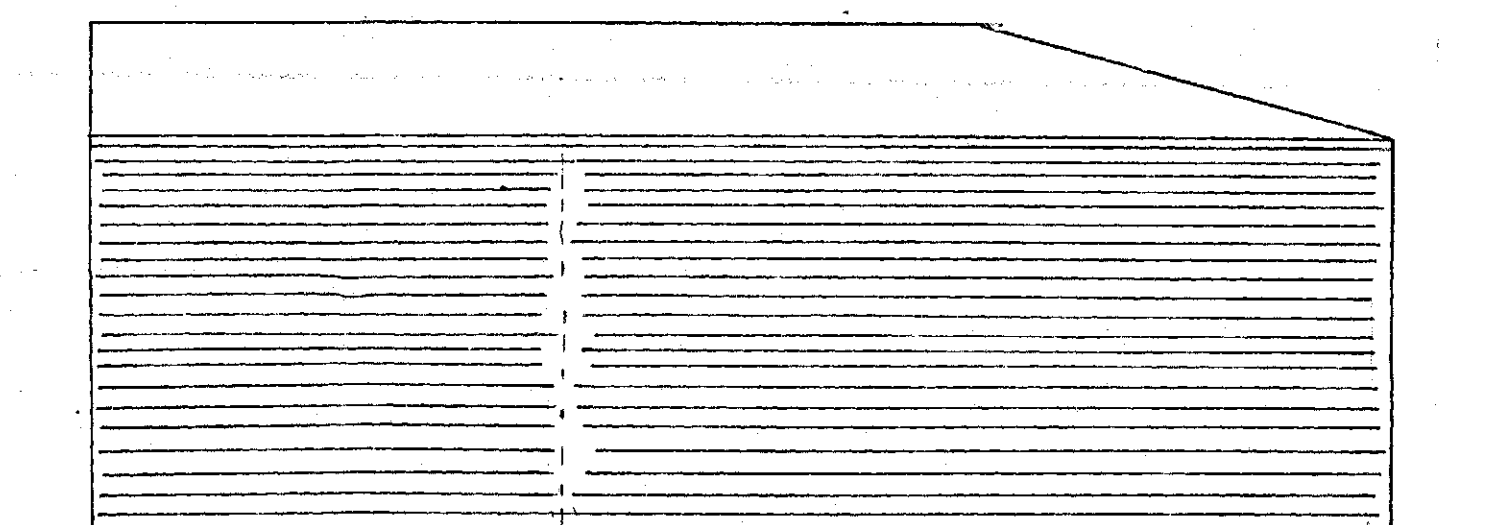

Rear Elevation

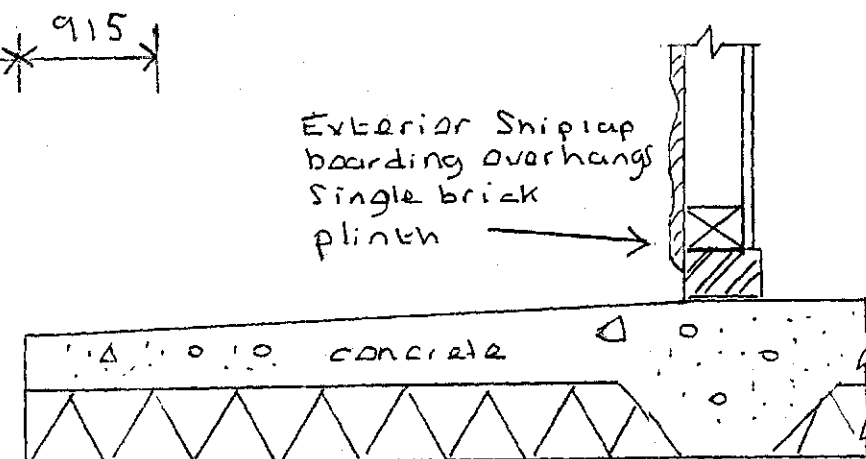

Section A-A

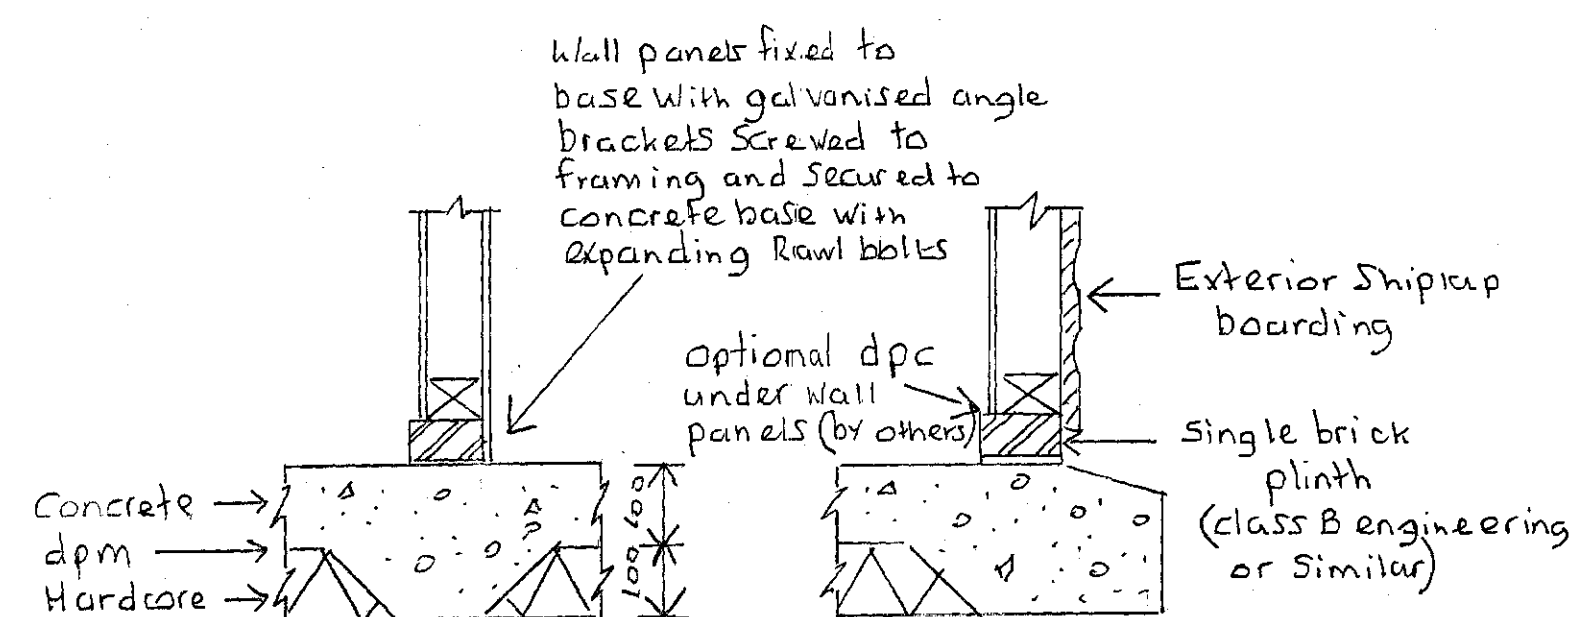

Section B-B

Section C-C

Brick plinth must be
laid square and level.
Dimensions must not
exceed those stated on
drawing.

Mrs. R. Ruskan
Bank End Farm
Worley
S35 7DG



New Sectional Timber 'U' Shaped
Stables.

Drawing Title
Elevations, Floor plan and
base details with brick plinth
dimensions.

Scale 1:50 1:10 Drawn
Date 31/7/14 Checked

Drawing Number
S14/131