




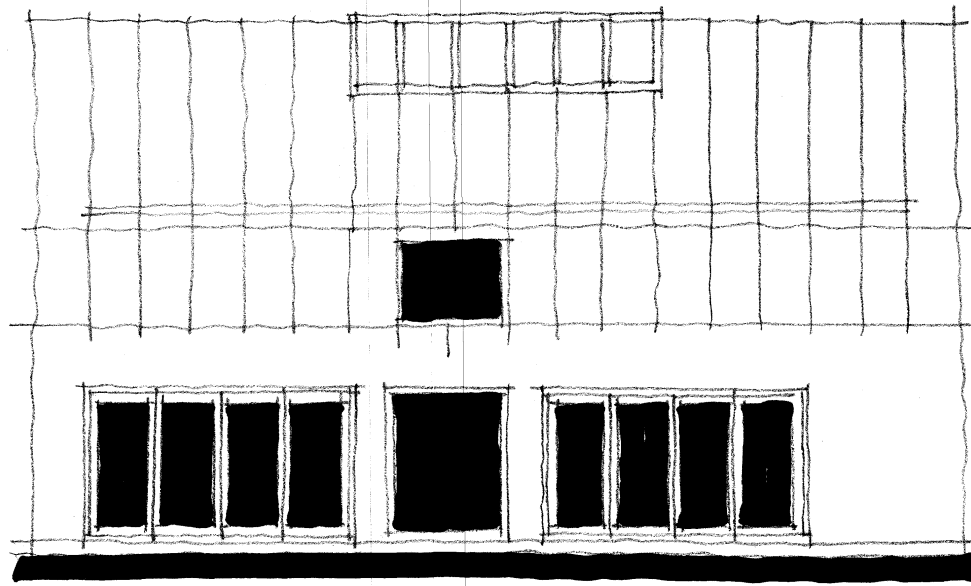


NORTH WEST ELEVATION - 1:100

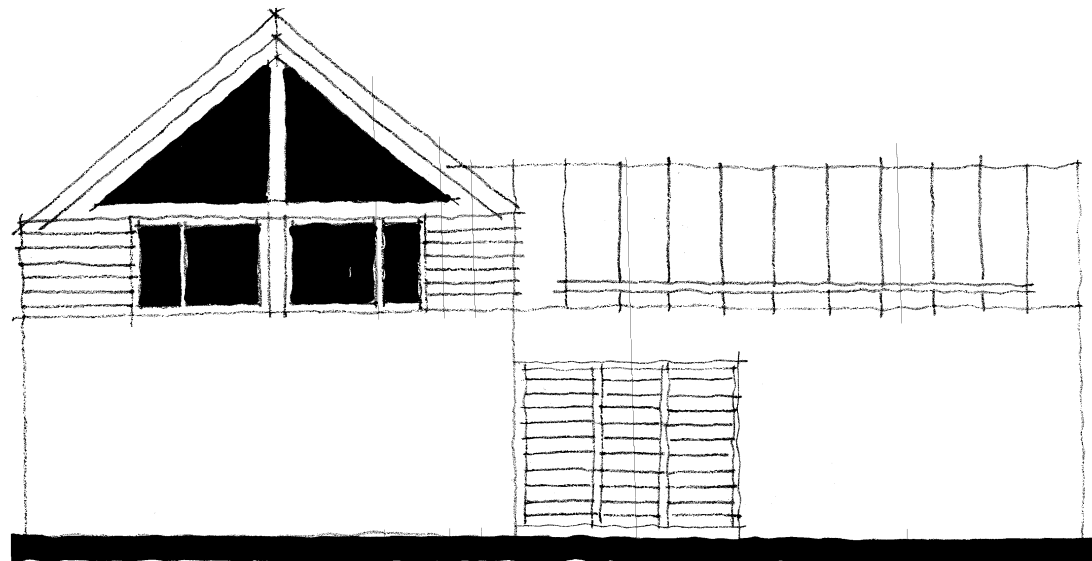




SOUTH WEST ELEVATION - 1:100

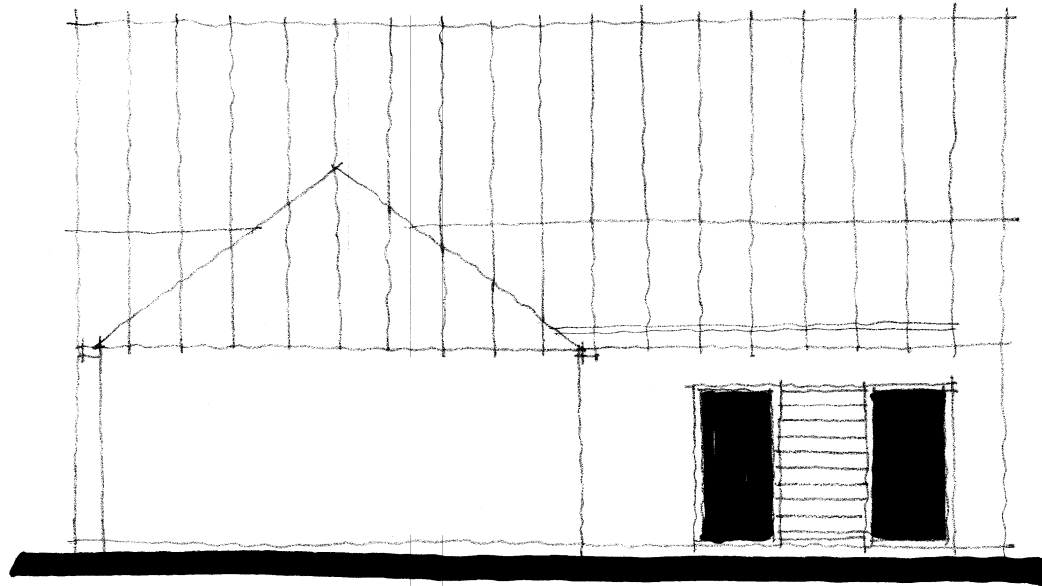


SOUTH EAST ELEVATION - 1:100

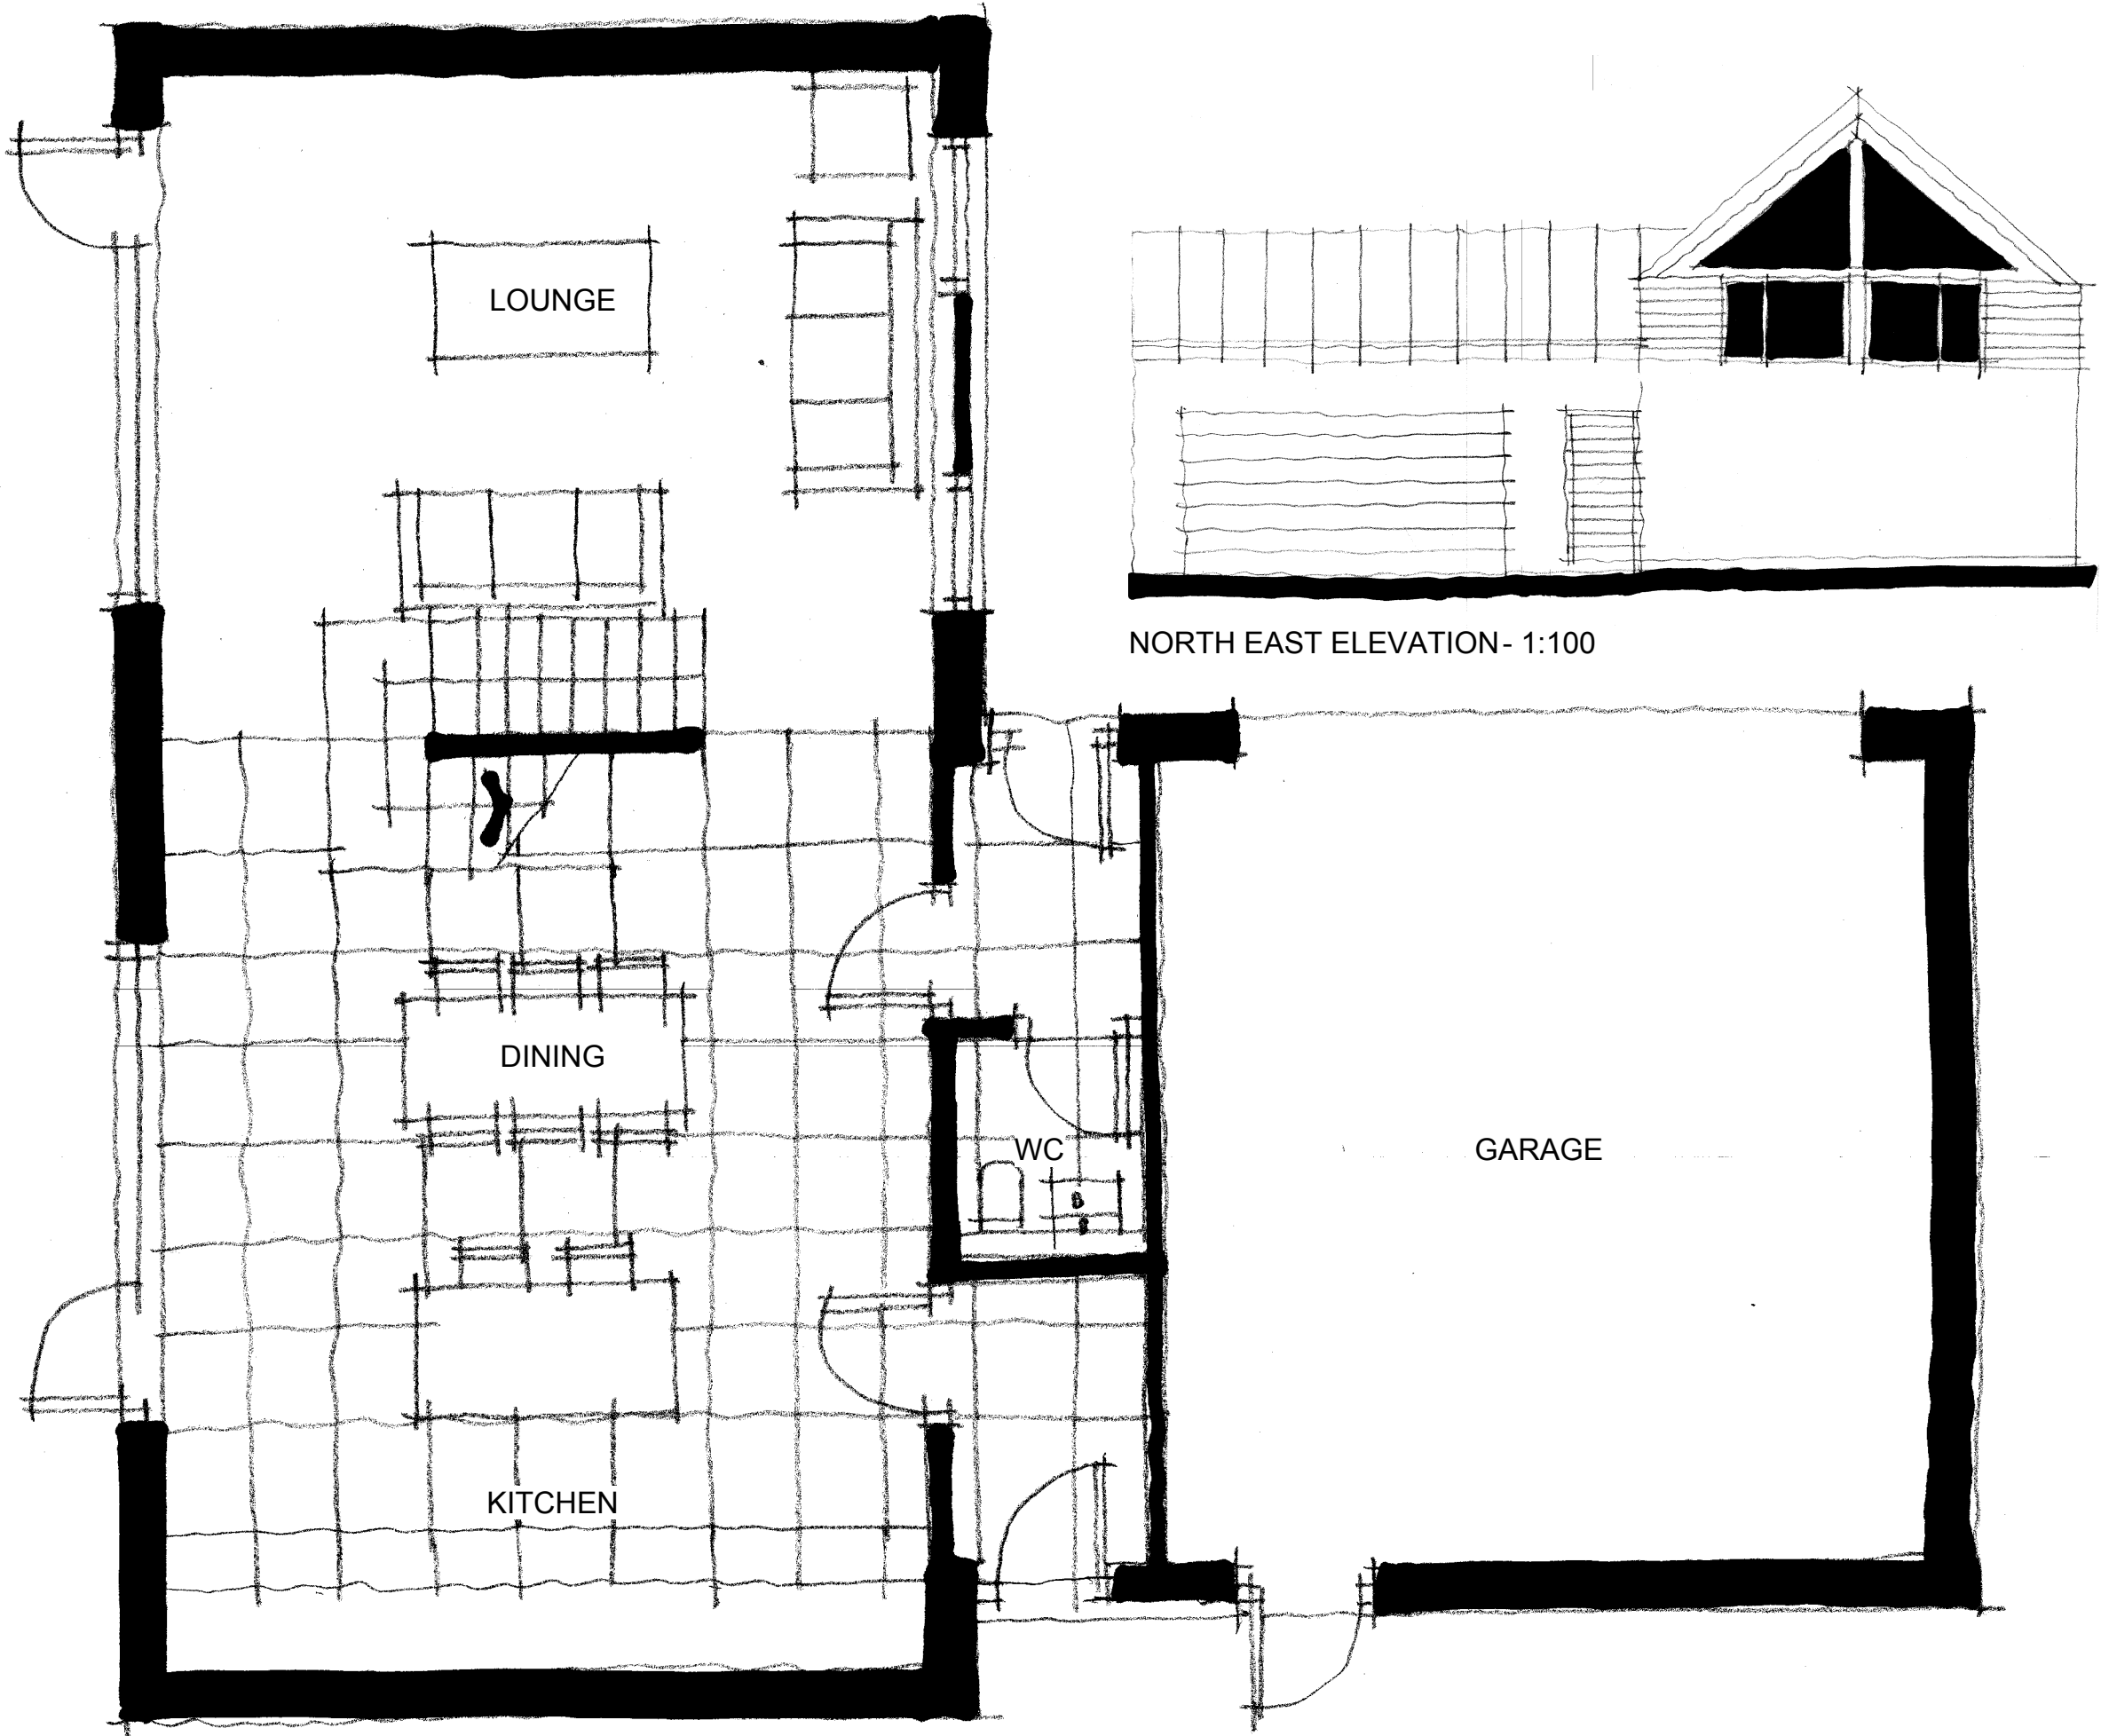

GROUND FLOOR PLAN - 1:50

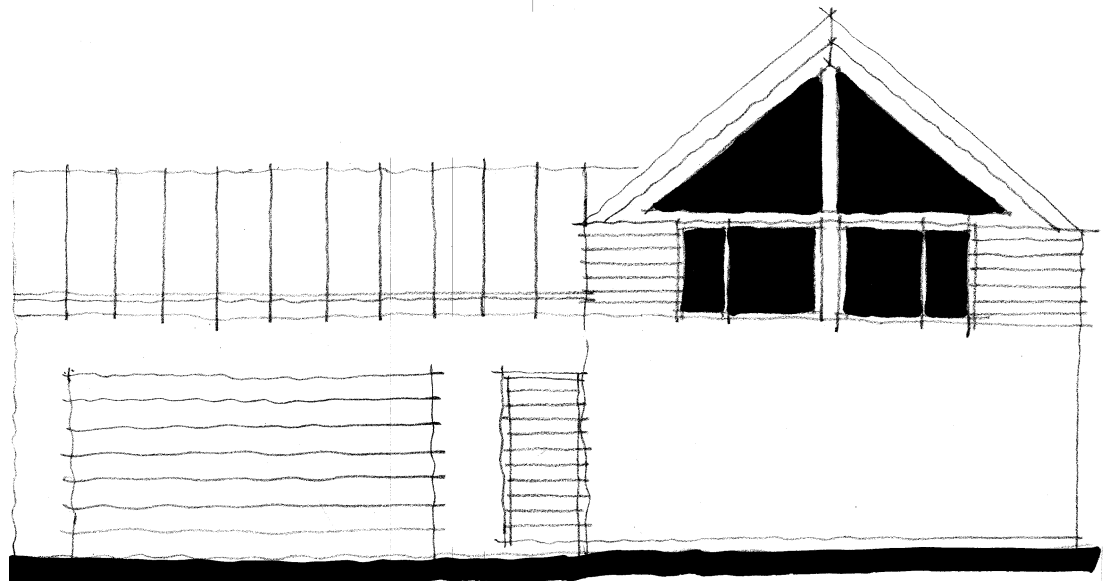  

NORTH EAST ELEVATION - 1:100

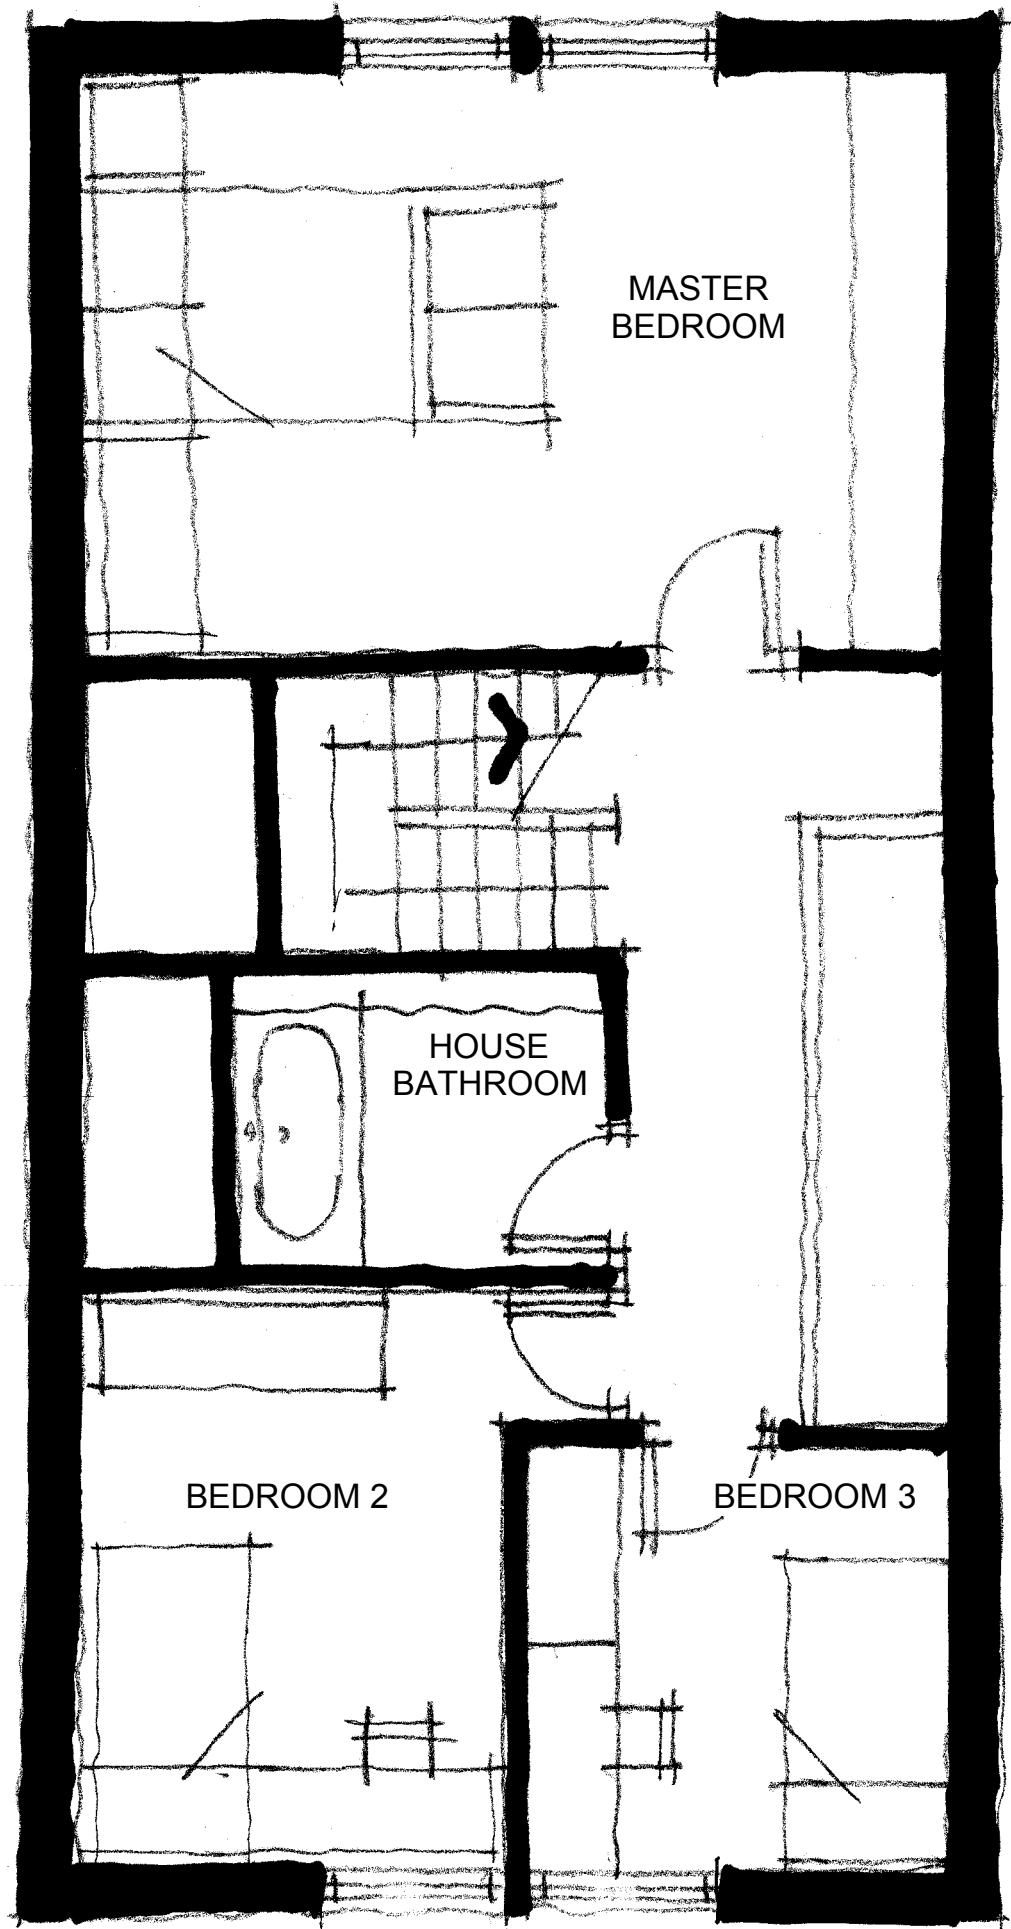

FIRST FLOOR PLAN - 1:50



CLIENT
MR & MRS WHITAKER

PROJECT
LADY ROYD FARM, SILKSTONE COMMON

DRAWING TITLE
GENERAL ARRANGEMENT - PROPOSED

JOB NO	DRG NO	REV	SCALE @ A2	DATE
3975	03	-	AS	04 07 18

This drawing is the property and copyright of WHP Residential Ltd, Shepley, Huddersfield
tel. 01484 602377, fax. 01484 602723, email enquiries@waltonhorfall.co.uk
and must not be amended or reproduced without written consent.
Do not scale. Use only figured dimensions, and report any anomalies.