




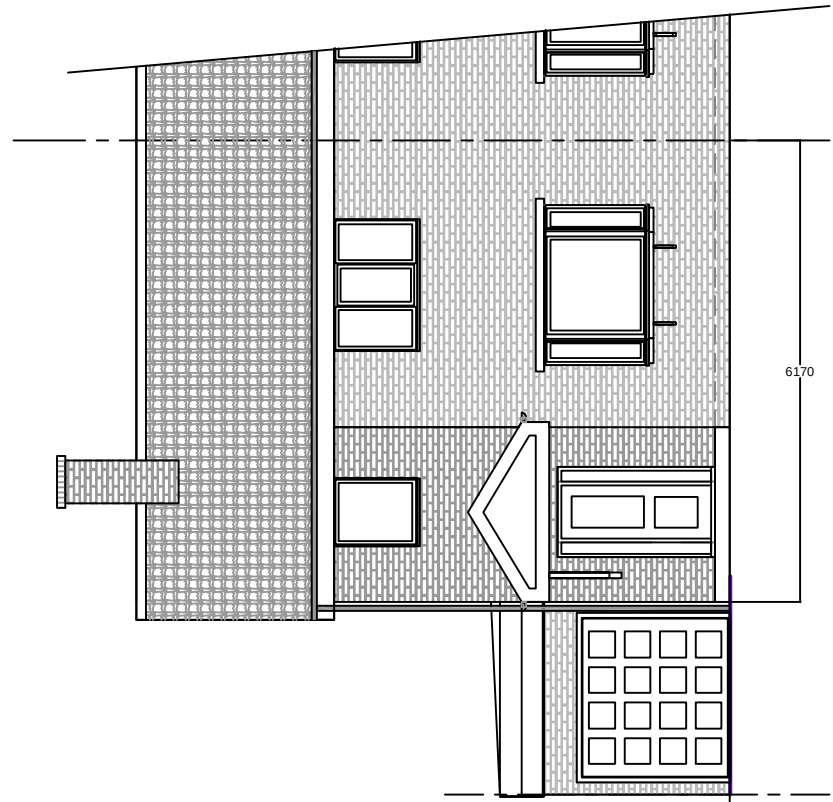


FRONT ELEVATION AS EXISTING (NW Facing)

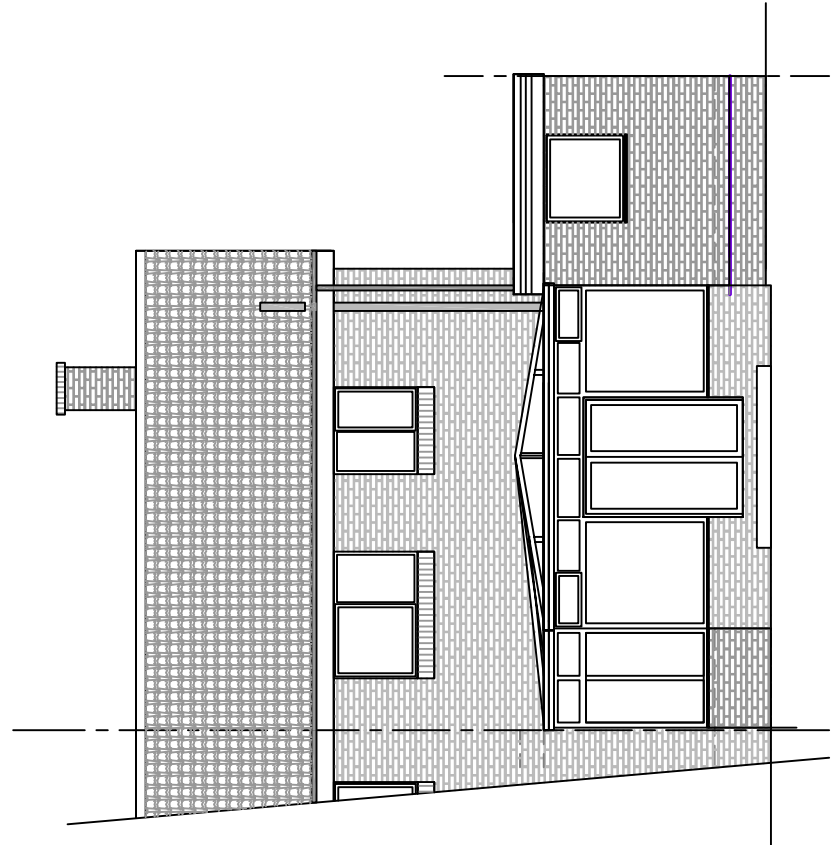


REAR ELEVATION AS EXISTING (SE Facing)

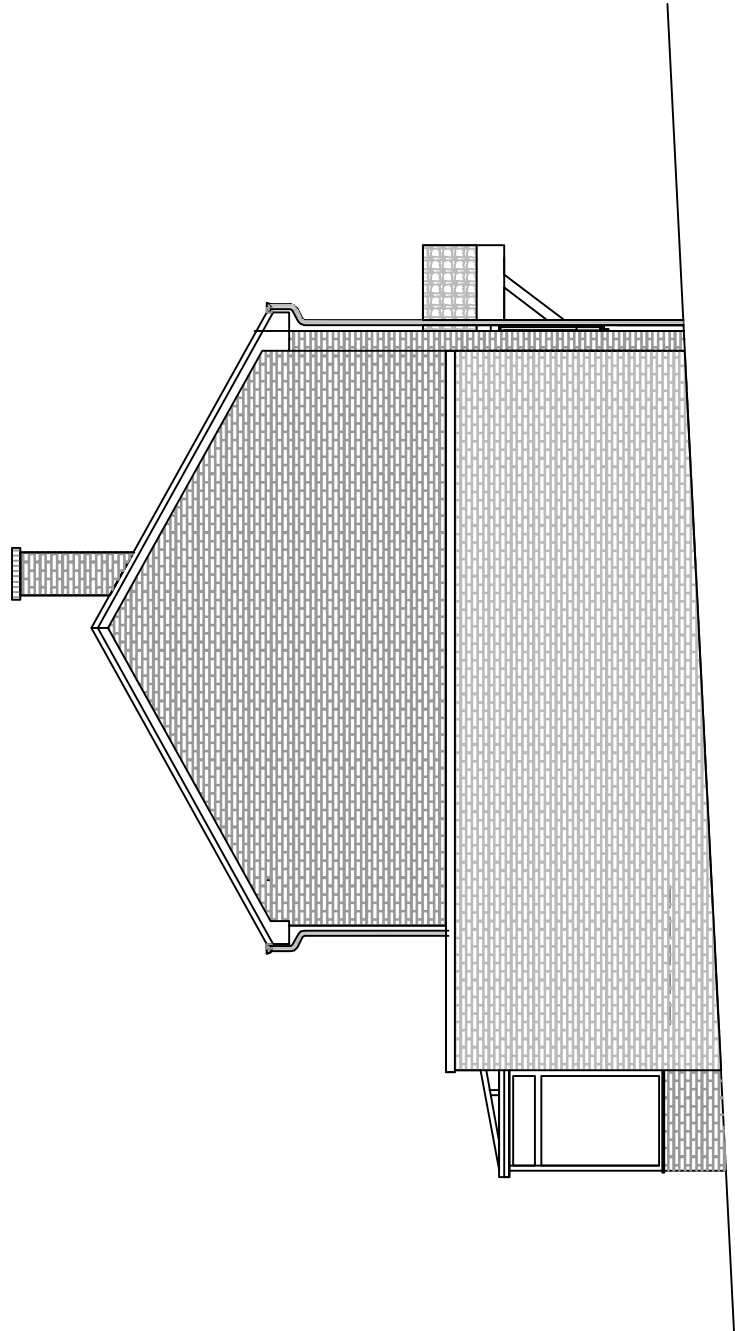


SIDE ELEVATION AS EXISTING (NE Facing)

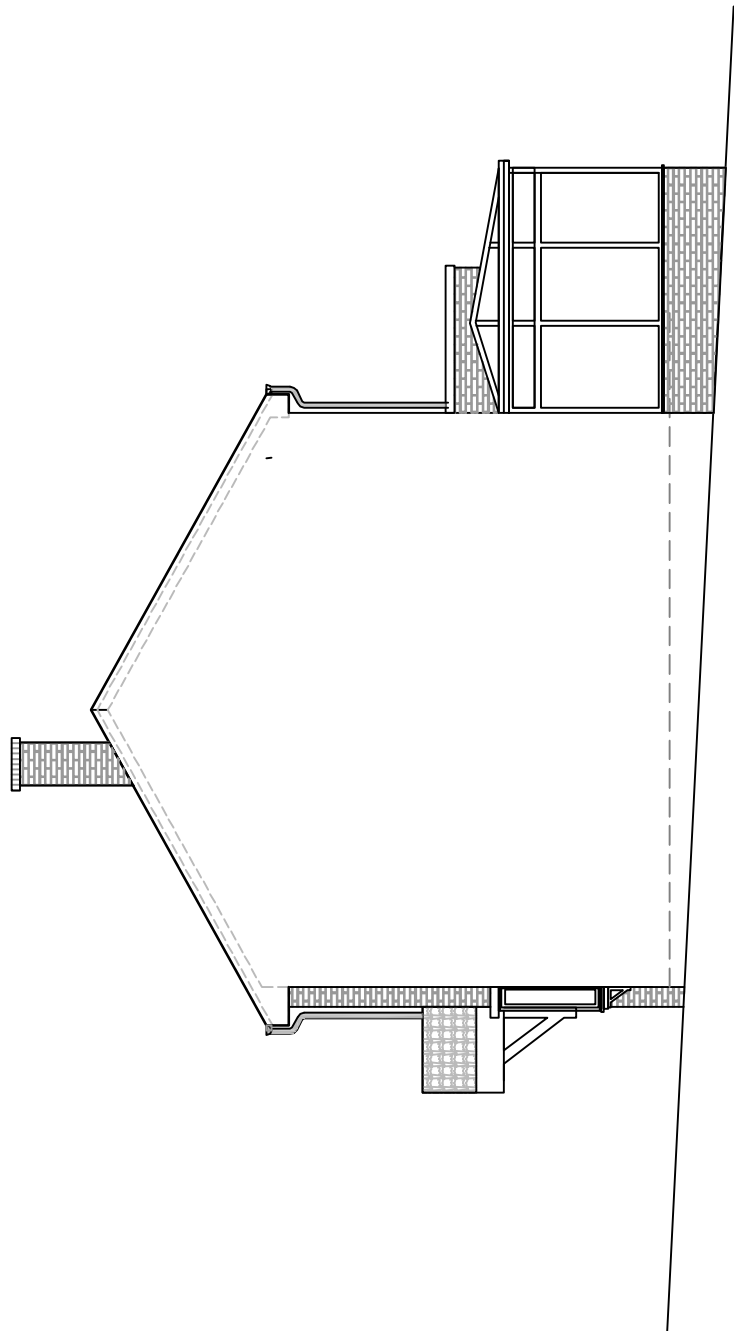


SIDE ELEVATION AS EXISTING (SW Facing)  
part elevation is profile of adjoining semi.

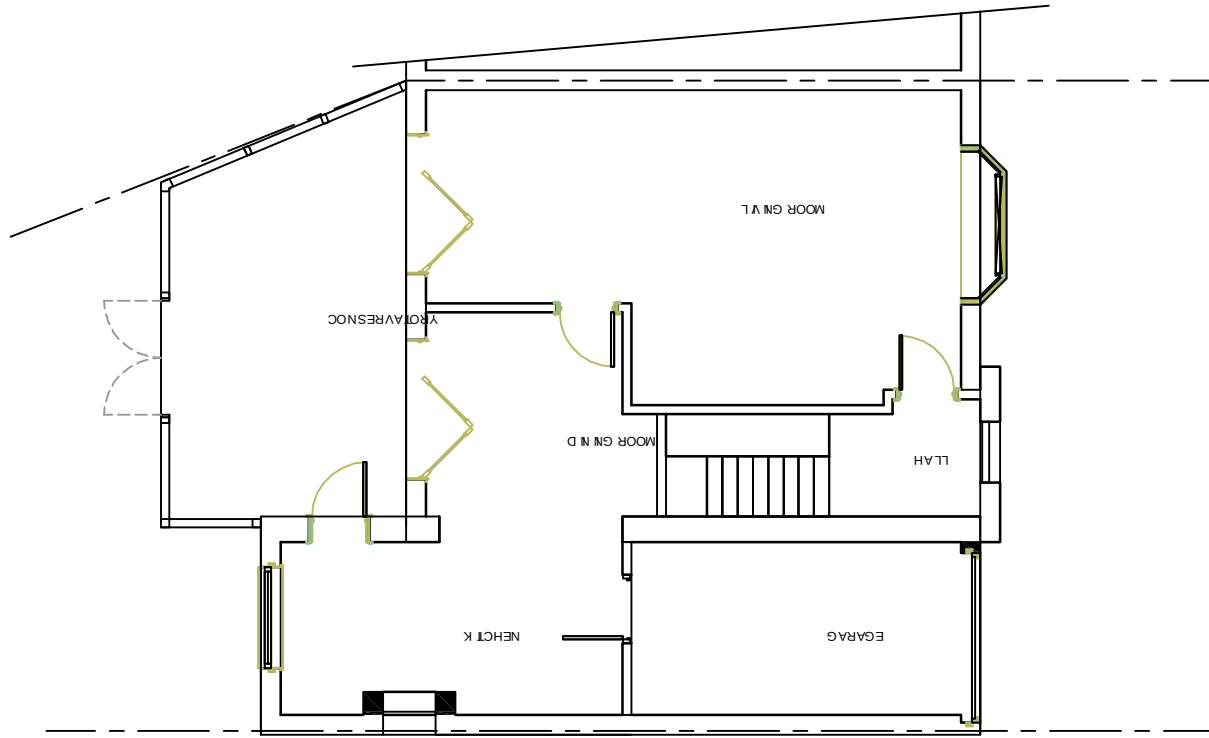


GROUND FLOOR PLAN AS EXISTING

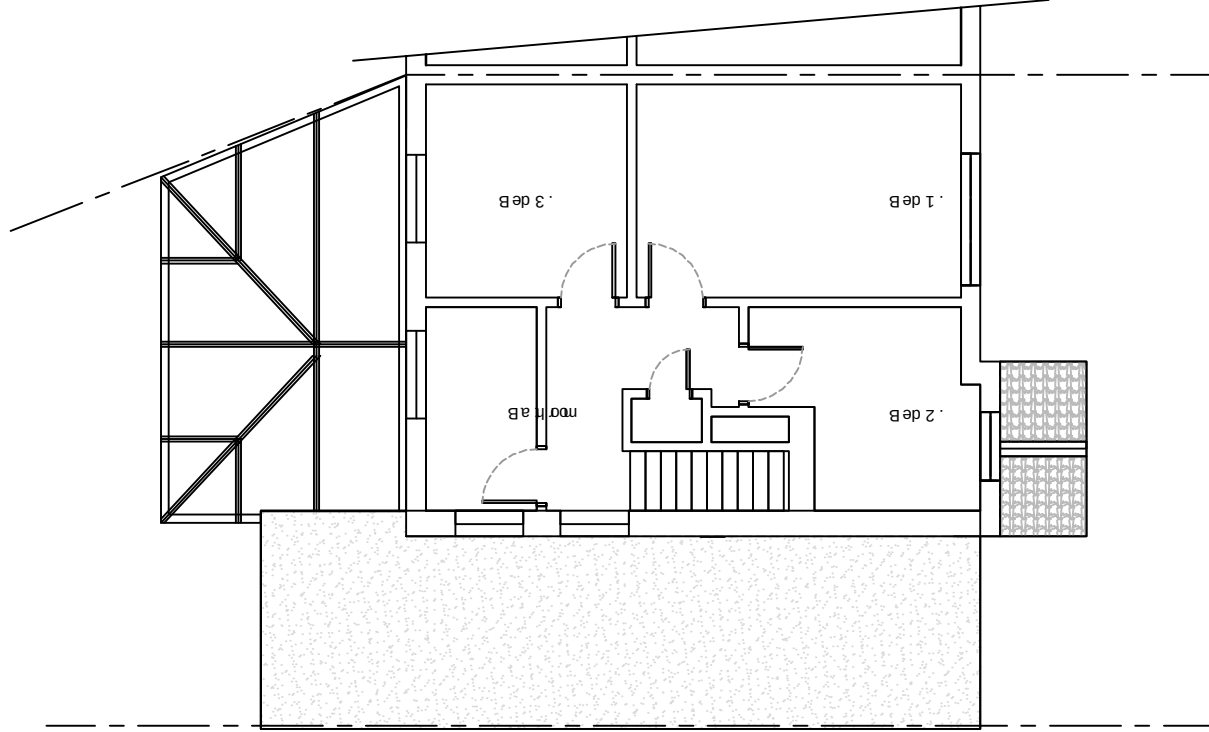

FIRST FLOOR PLAN AS EXISTING

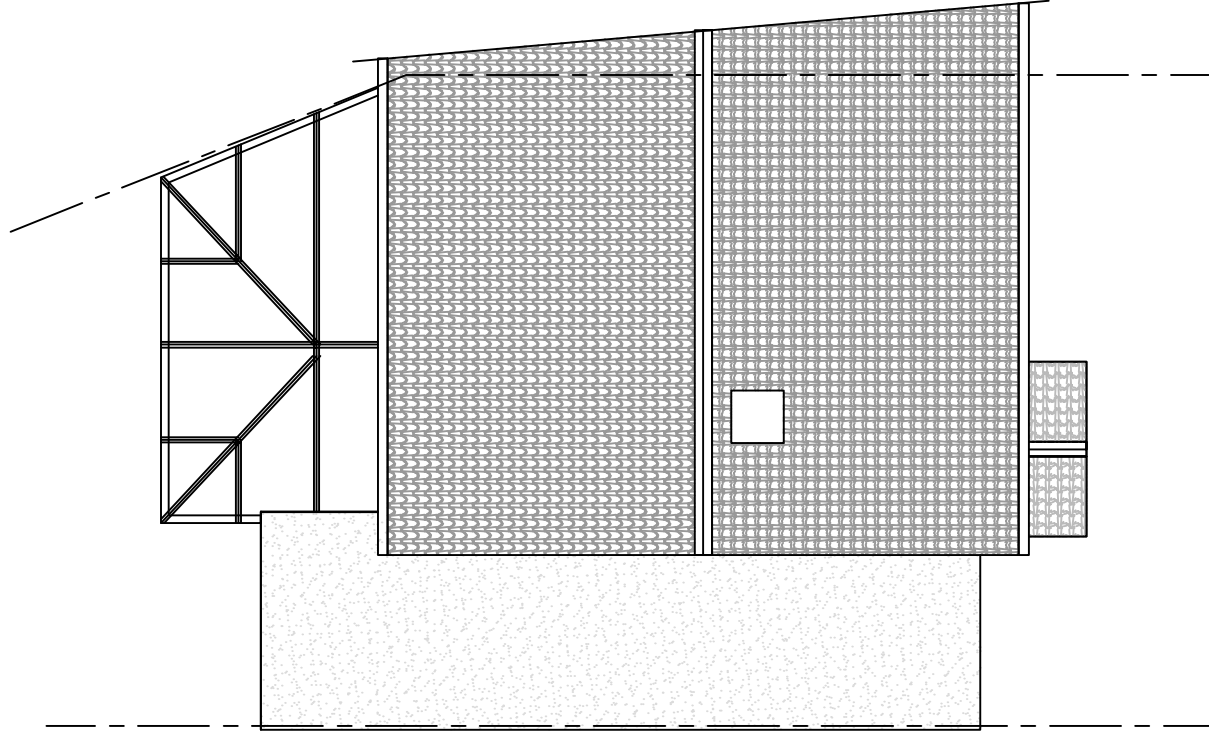

ROOF PLAN AS EXISTING

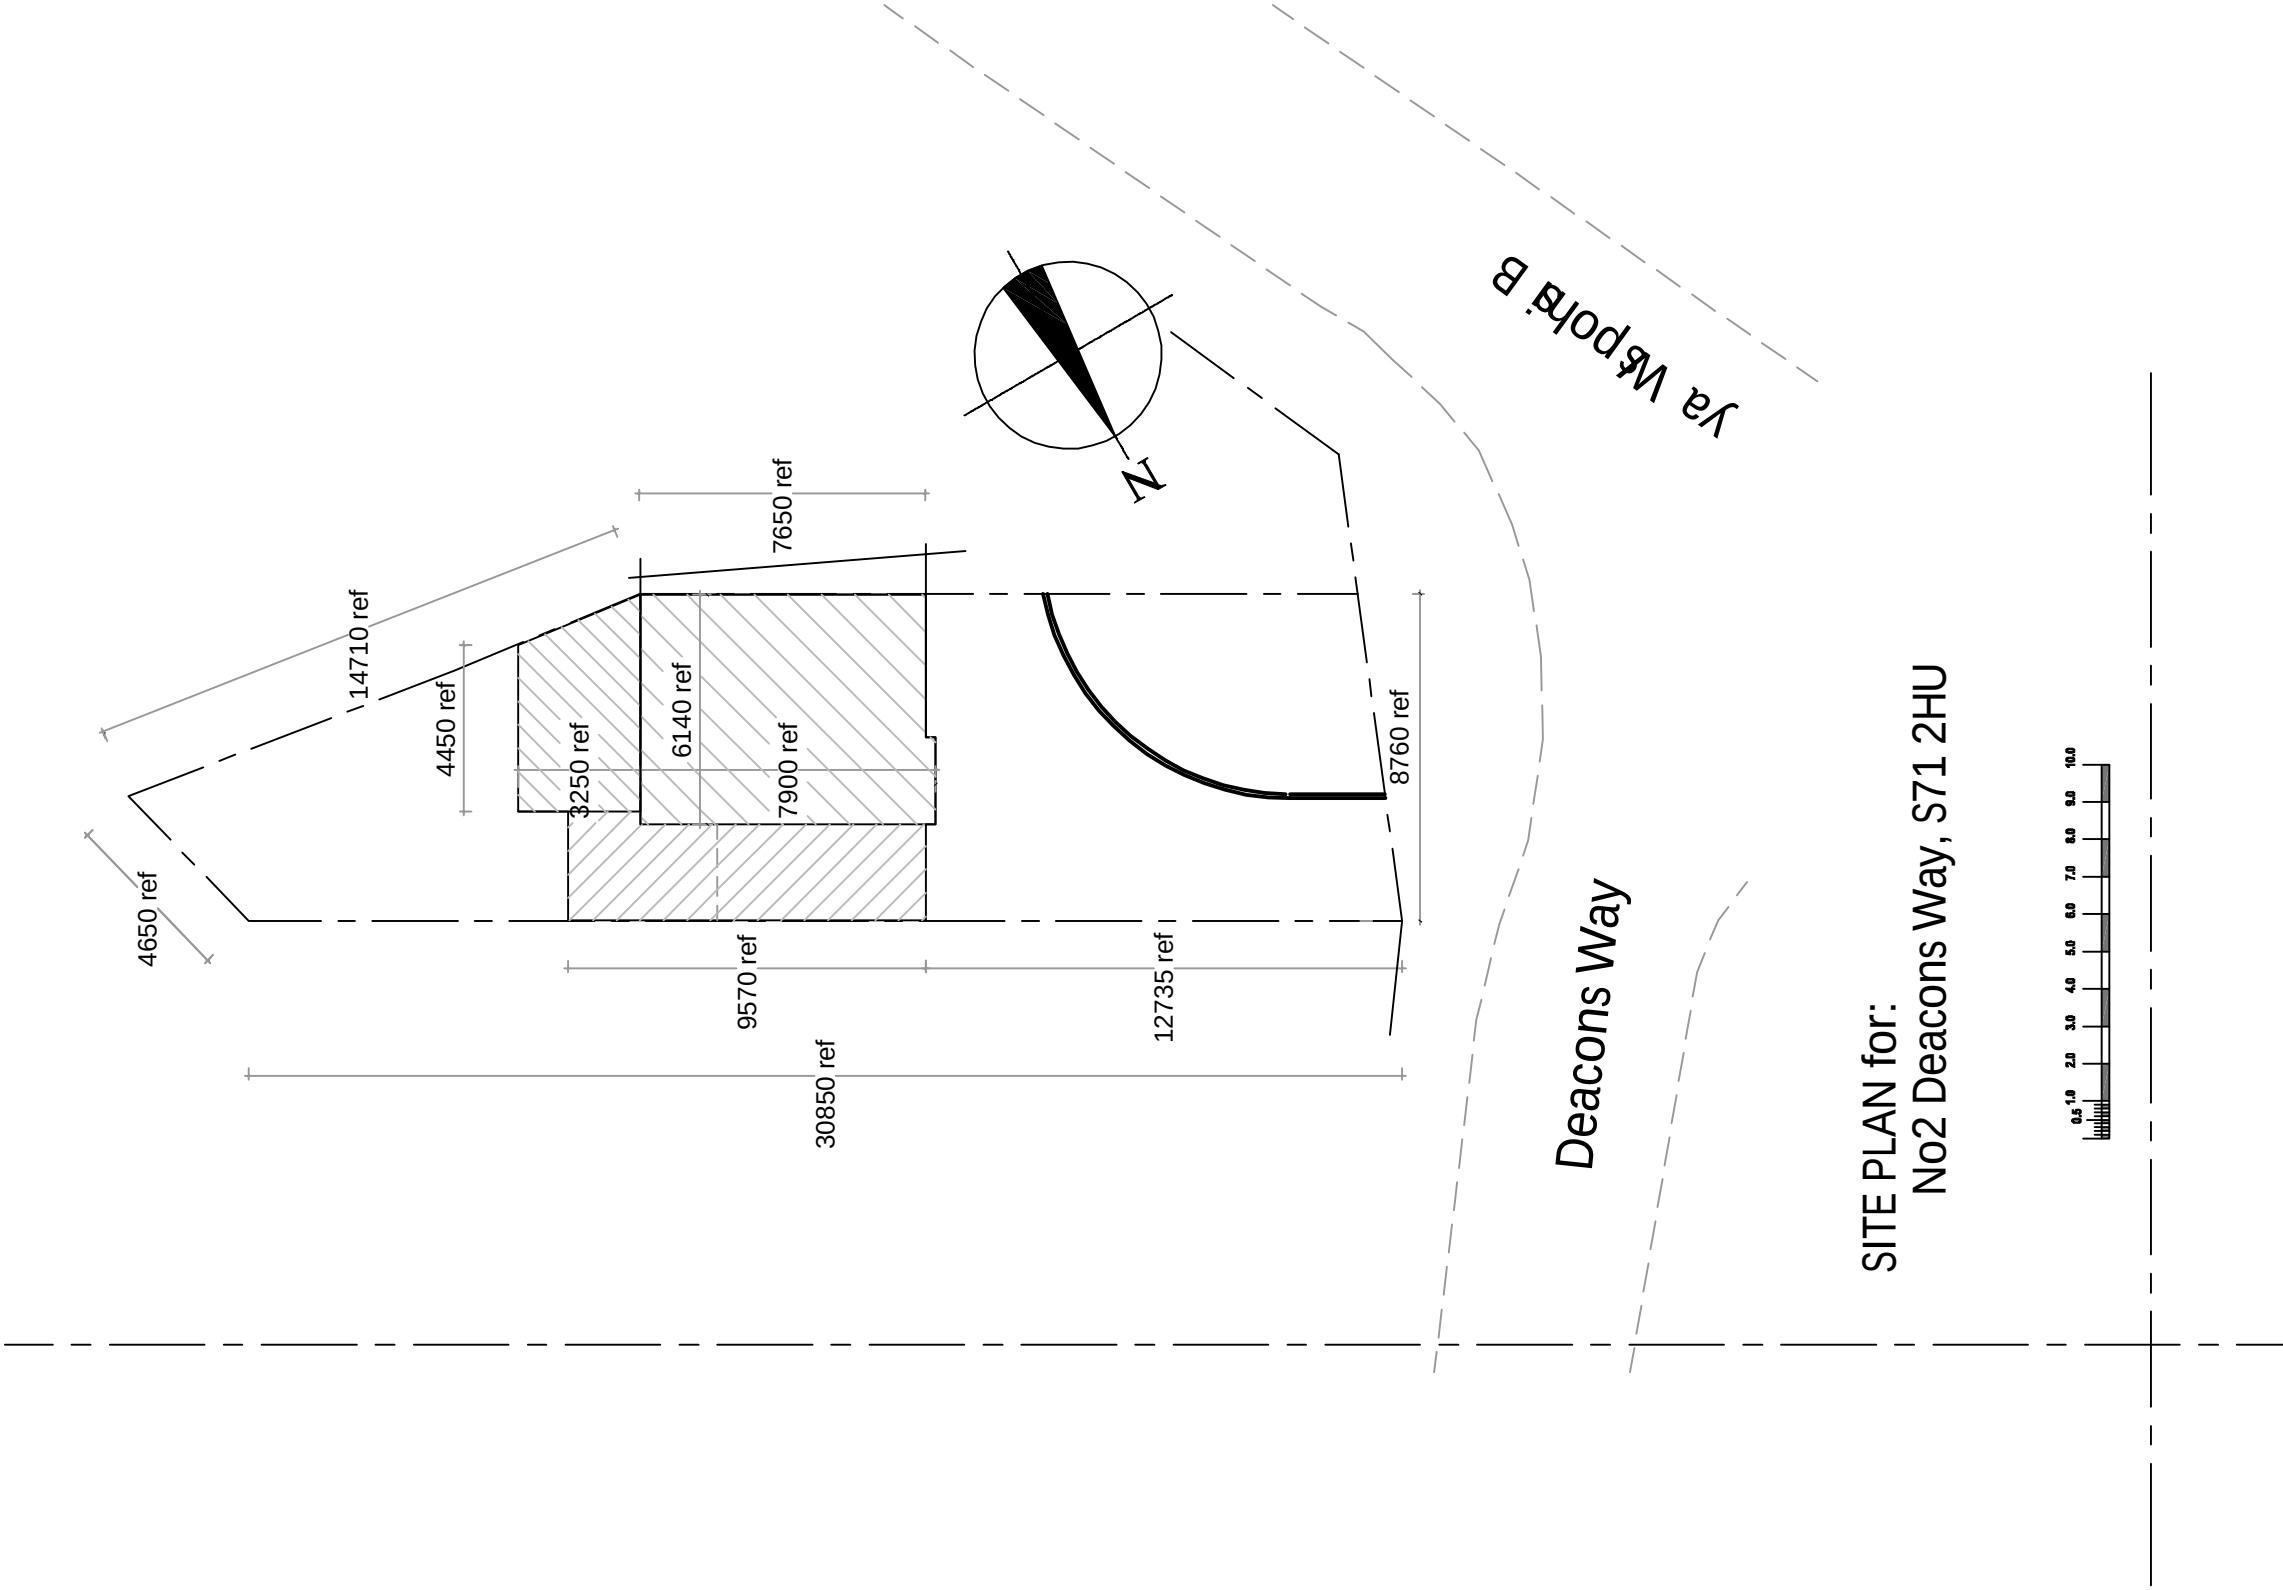

SITE PLAN for:  
No2 Deacons Way, S71 2HU

| Issue | Revision                                                                      | date           |
|-------|-------------------------------------------------------------------------------|----------------|
| A     | Planning Application Drawing showing 'As Existing' reference PA PE210216 - 01 | 16 / 02 / 2021 |

PROJECT:

PROPOSED:

First Floor Extension to the side  
and rear elevations  
2 Deacons Way, Barnsley  
S71 2HU  
on behalf of:  
Mr. P. Etherington

Drawing:

Planning Application Drawing

Showing:

'AS EXISTING' details.

Scale:

Plans & elevations 1:100

Drawn

REA - 16 / 02 / 2021

DRG No.

PA PE-210216 - 01

Issue

A