




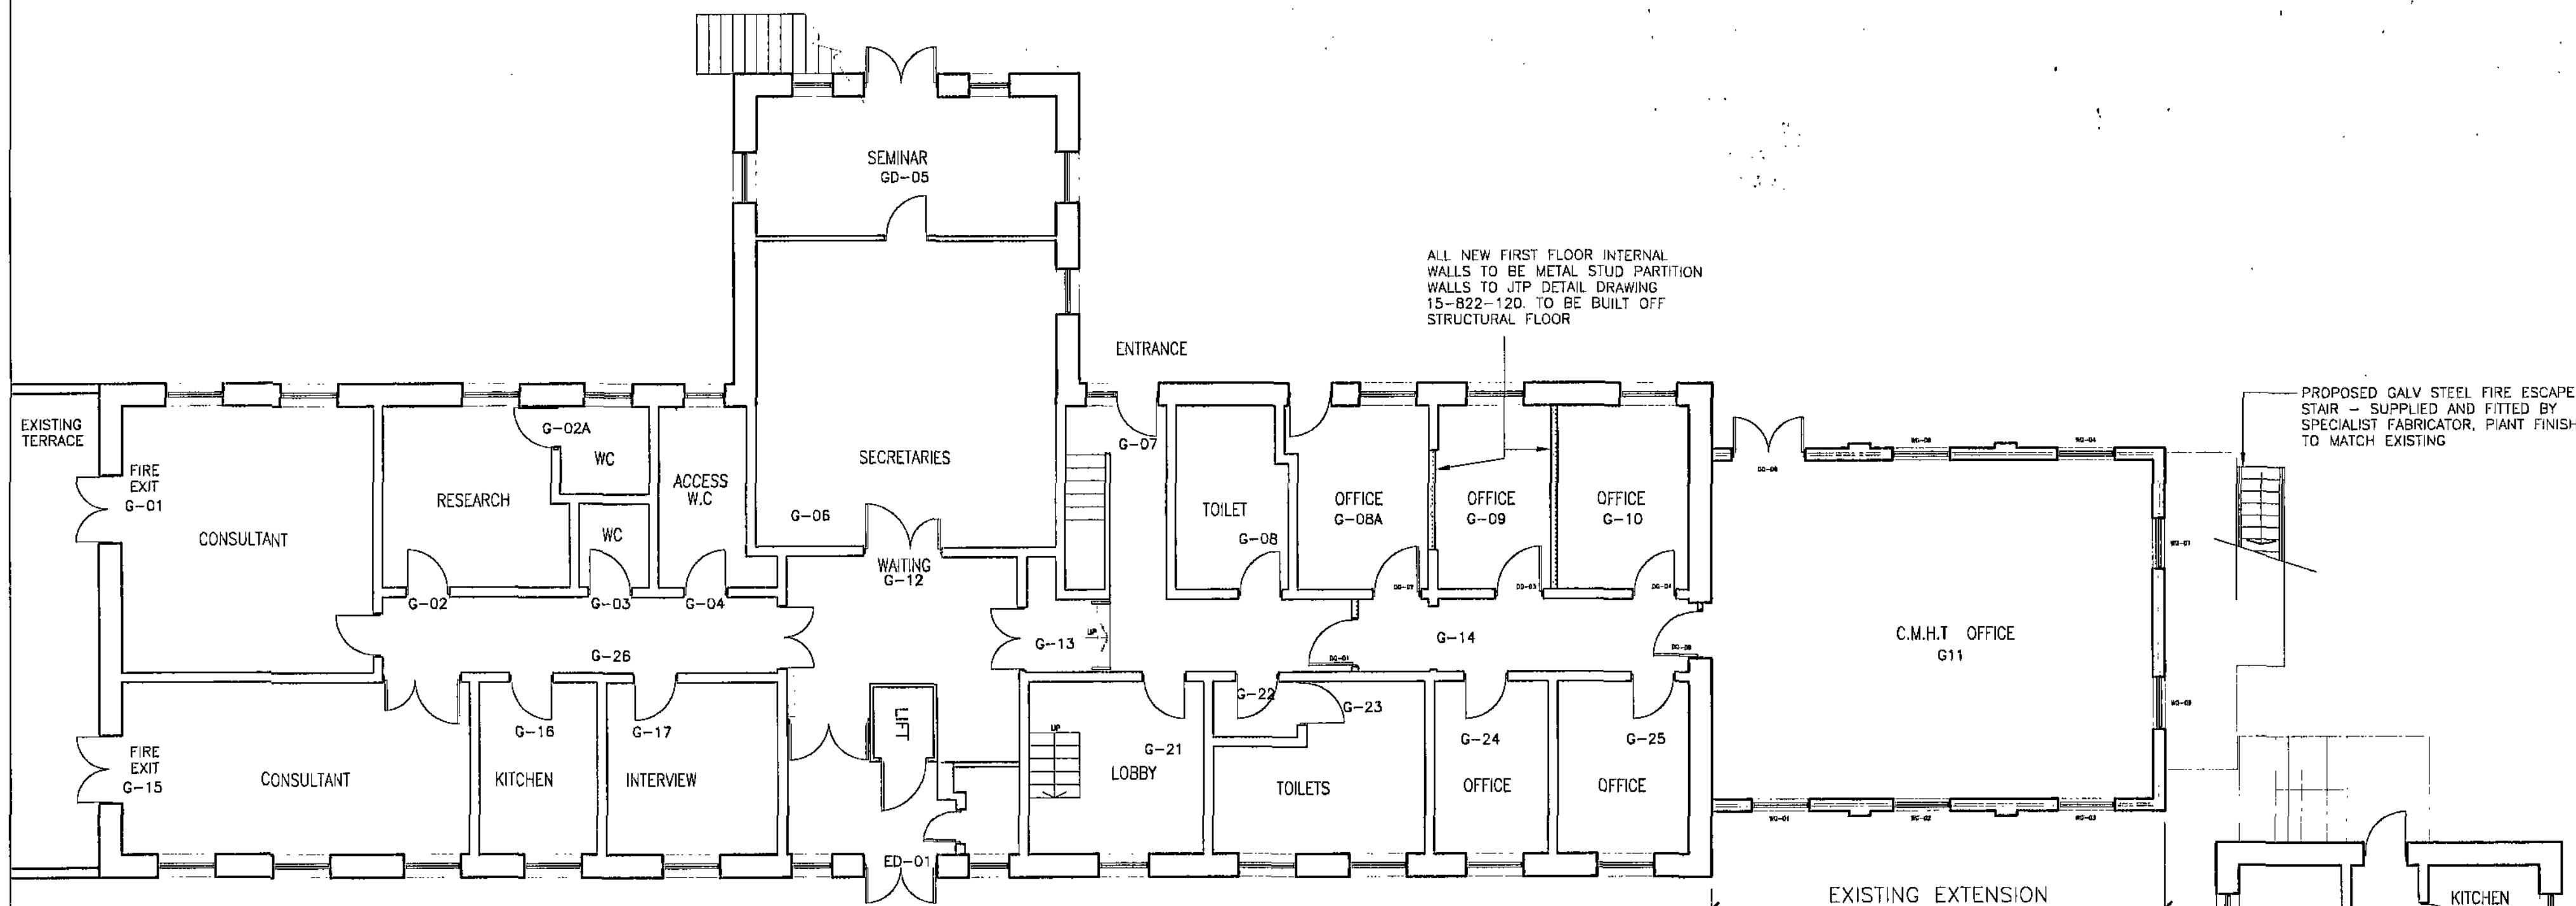


GROUND FLOOR PLAN

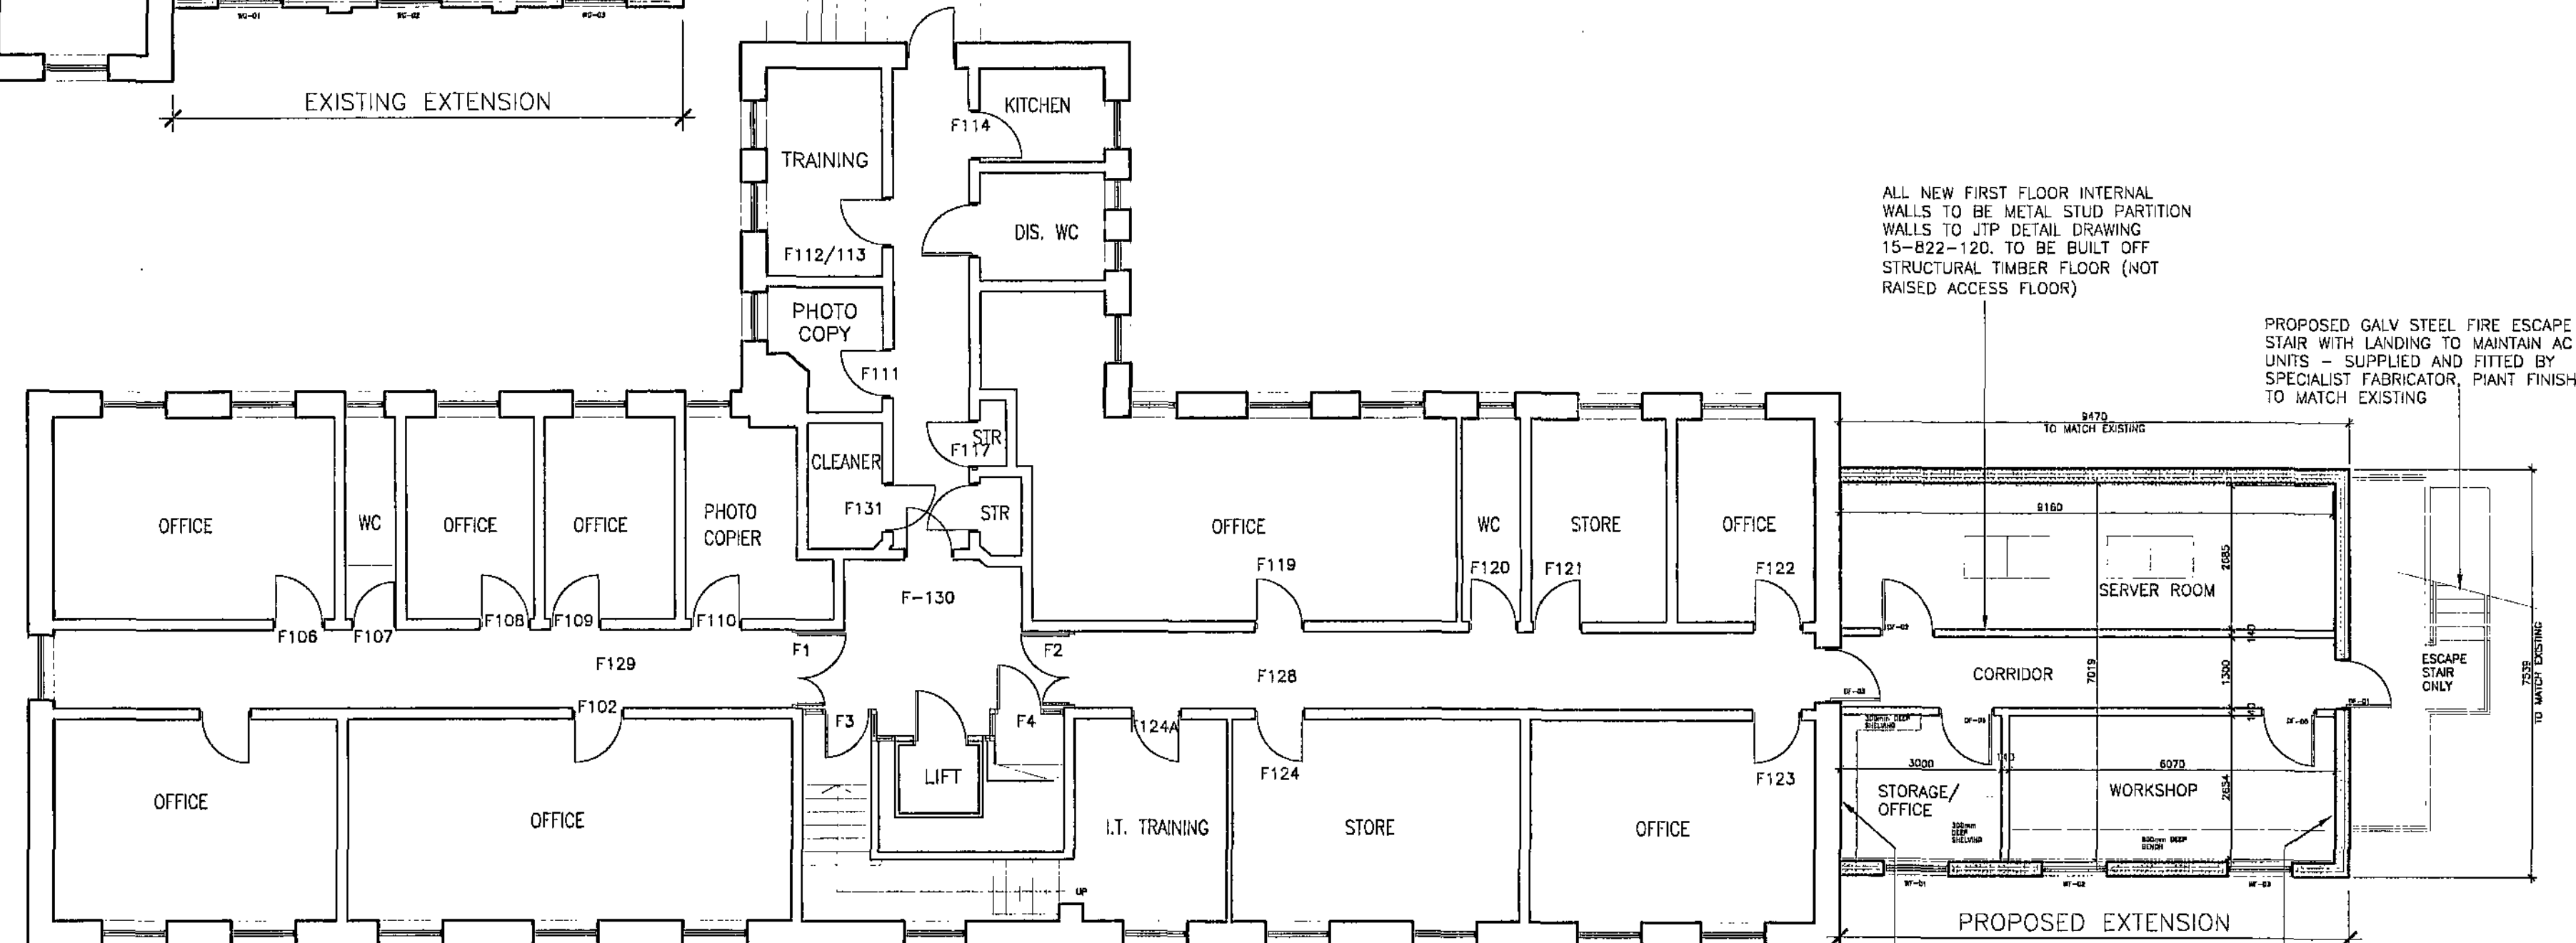

FIRST FLOOR PLAN

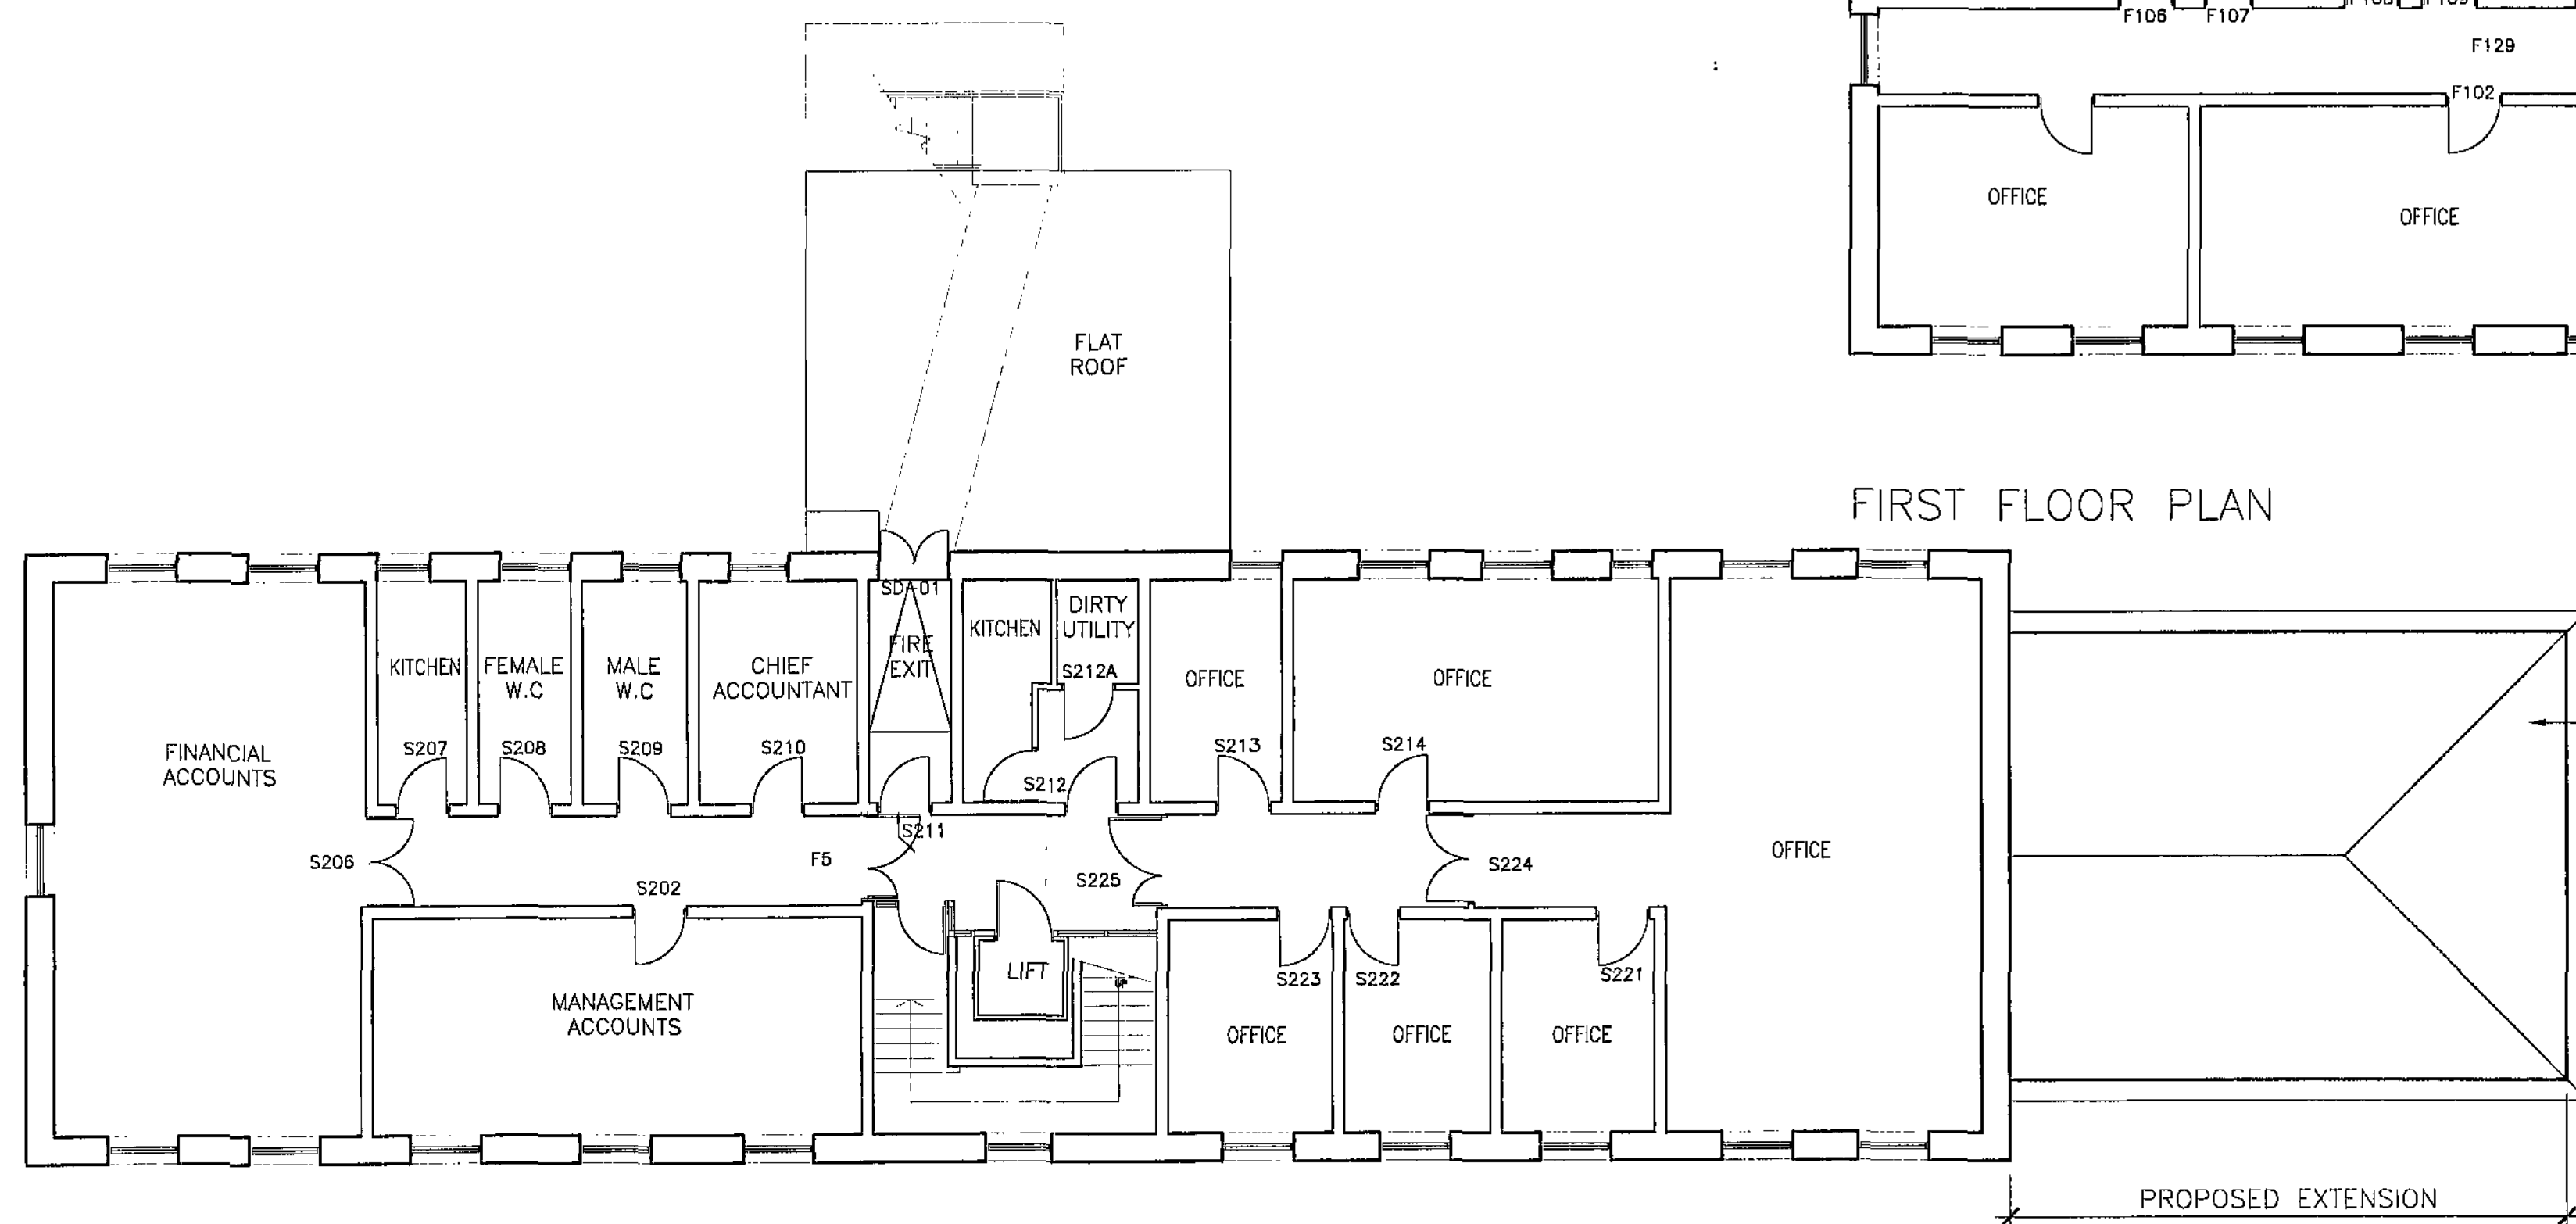

SECOND FLOOR PLAN

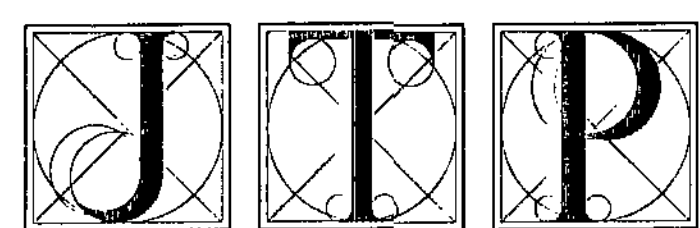

PROJECT
FIRST STOREY EXTENSION
TO OAKS BUILDING FOR
BARNSELY NHS PCT
KENDRAY HOSPITAL
BARNSELY

REVISIONS		E ADDITIONAL NOTES ADDED	
A	SECOND FLOOR PLAN REVISED	16.12.08	F GROUND FLOOR PLAN AMENDED TO CLIENT COMMENTS
B	GENERAL UPDATE	21.01.09	G WINDOW ADDED TO OFFICE G-09
C	GENERAL UPDATE	26.01.09	
D	STUD PARTITIONS AMENDED, FIRE ESCAPE AMENDED	02.02.09	

NOTE : DO NOT SCALE FROM THIS DRAWING.
ALL DIMENSIONS IN MILLIMETRES UNLESS STATED OTHERWISE.
IF IN DOUBT PLEASE ASK.

CLIENT
BARNSELY NHS
PRIMARY CARE TRUST

CHECKED BY
—

DRAWN BY
MW

SCALE
1:100 @A1

TITLE
PROPOSED FLOOR PLANS
OAKS BUILDING

DATE
NOV '07

JOB CODE
15/822

NUMBER
108G

JAMES TOTTY PARTNERSHIP
CHARTERED ARCHITECTS

38 Wilkinson Street, Sheffield. S10 2GB
Telephone: (0114) 2700208 Fax: (0114) 2758691
EMAIL : mail@jamestotty-partnership.co.uk