




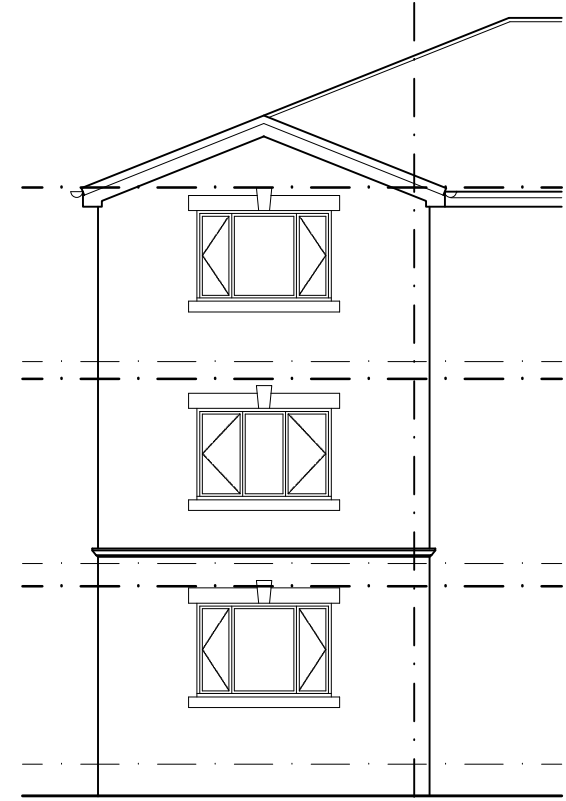

EXISTING
FRONT ELEVATION
SCALE 1:100

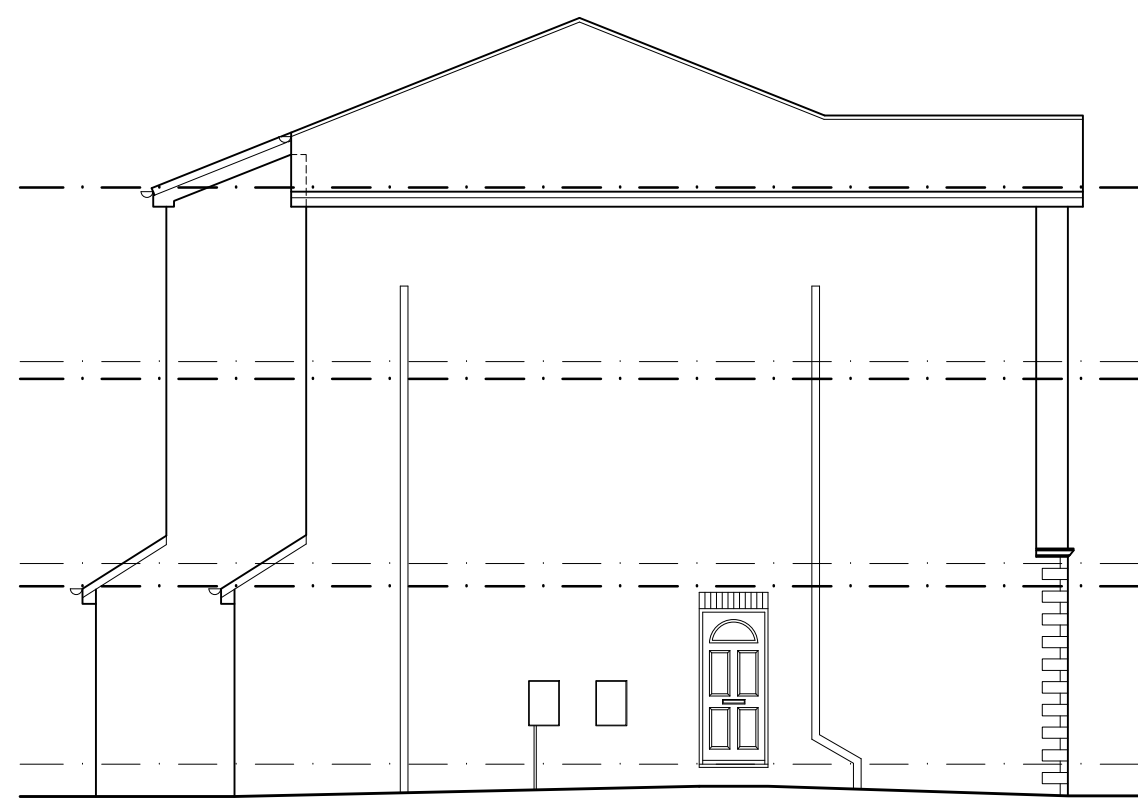


EXISTING
SIDE ELEVATION
SCALE 1:100

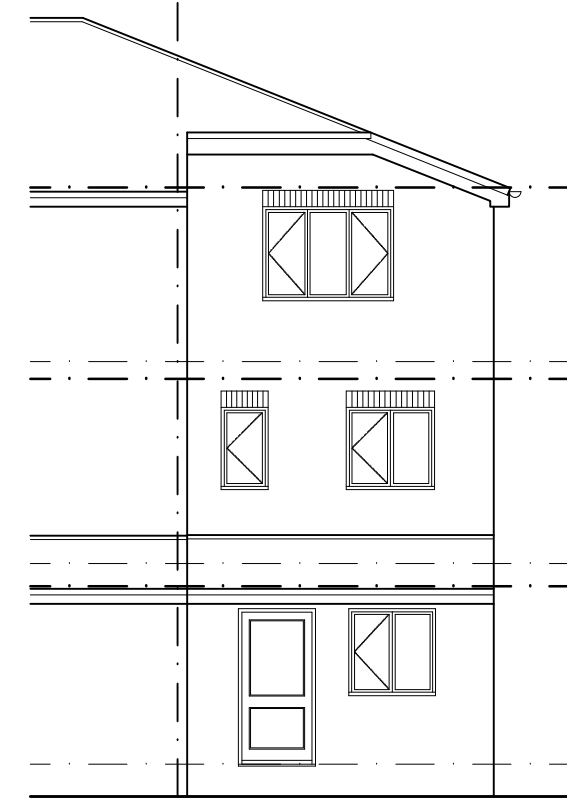


EXISTING
REAR ELEVATION
SCALE 1:100




PROPOSED
FRONT ELEVATION
SCALE 1:100

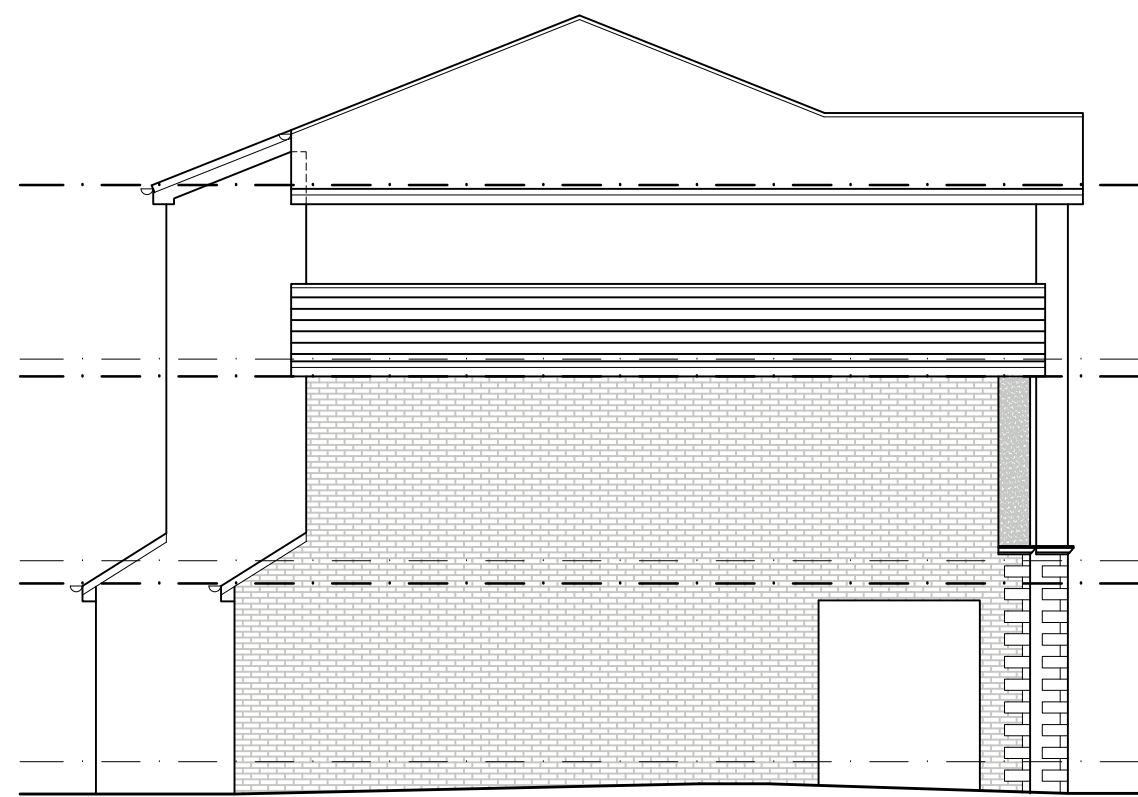


PROPOSED
SIDE ELEVATION
SCALE 1:100

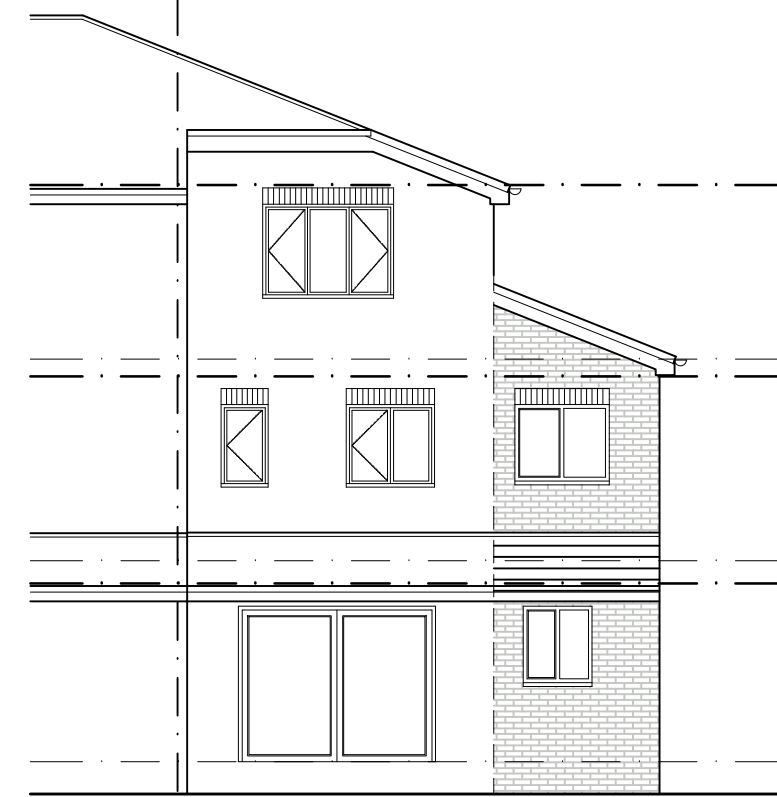


PROPOSED
REAR ELEVATION
SCALE 1:100

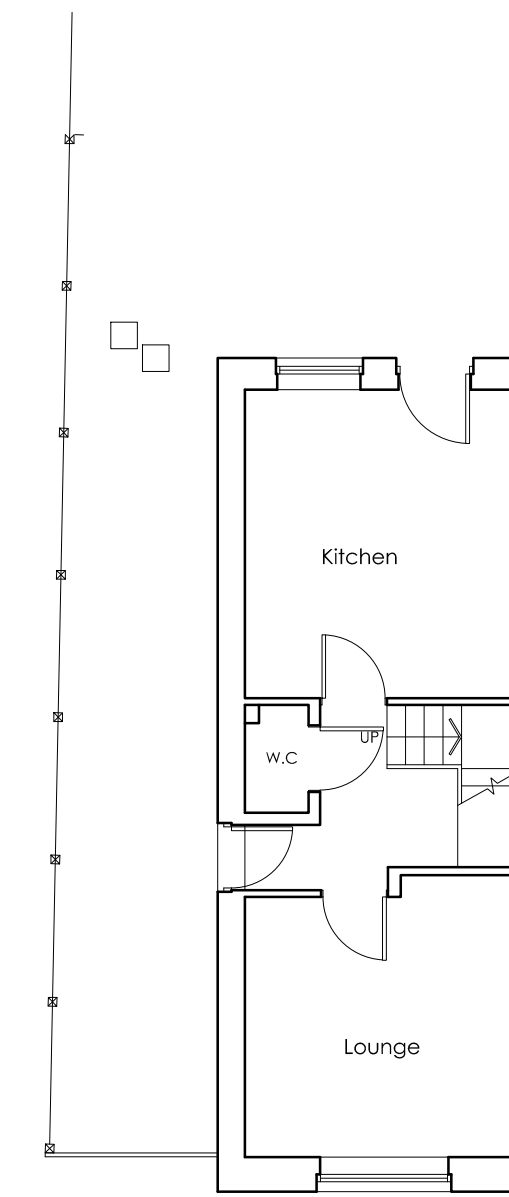


EXISTING GROUND
FLOOR PLAN
SCALE 1:100

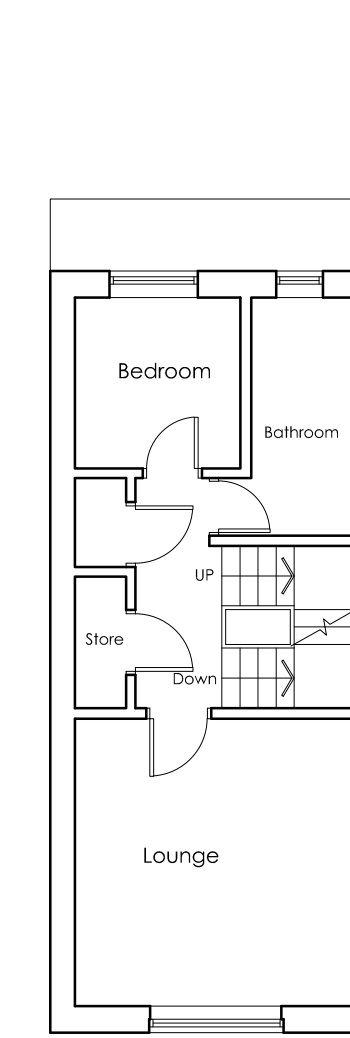


EXISTING FIRST
FLOOR PLAN
SCALE 1:100

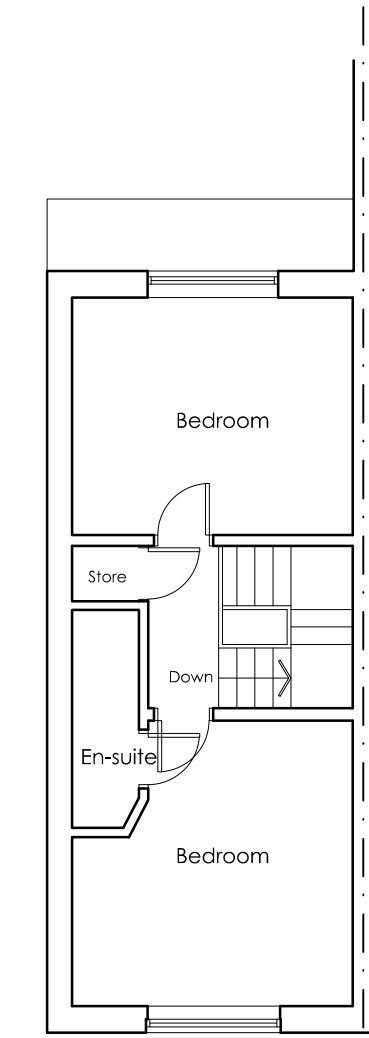


EXISTING SECOND
FLOOR PLAN
SCALE 1:100

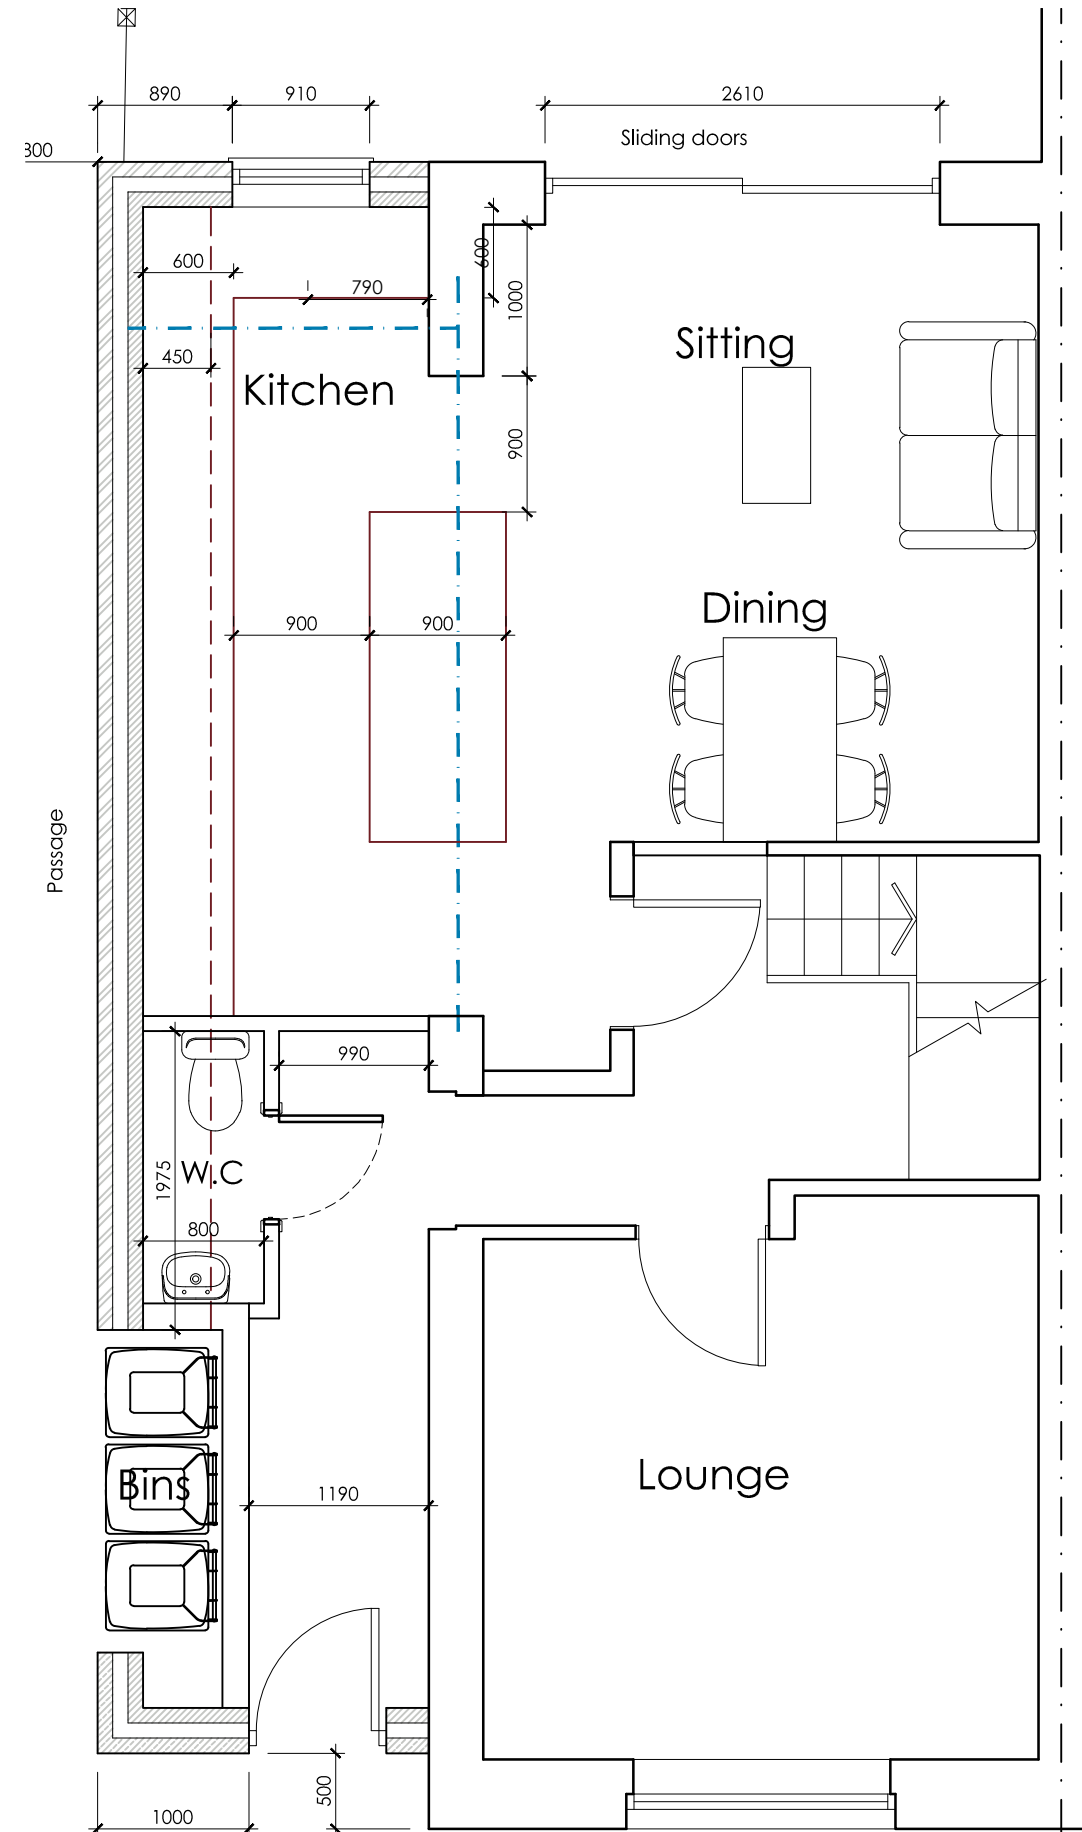


PROPOSED GROUND FLOOR PLAN
SCALE 1:50

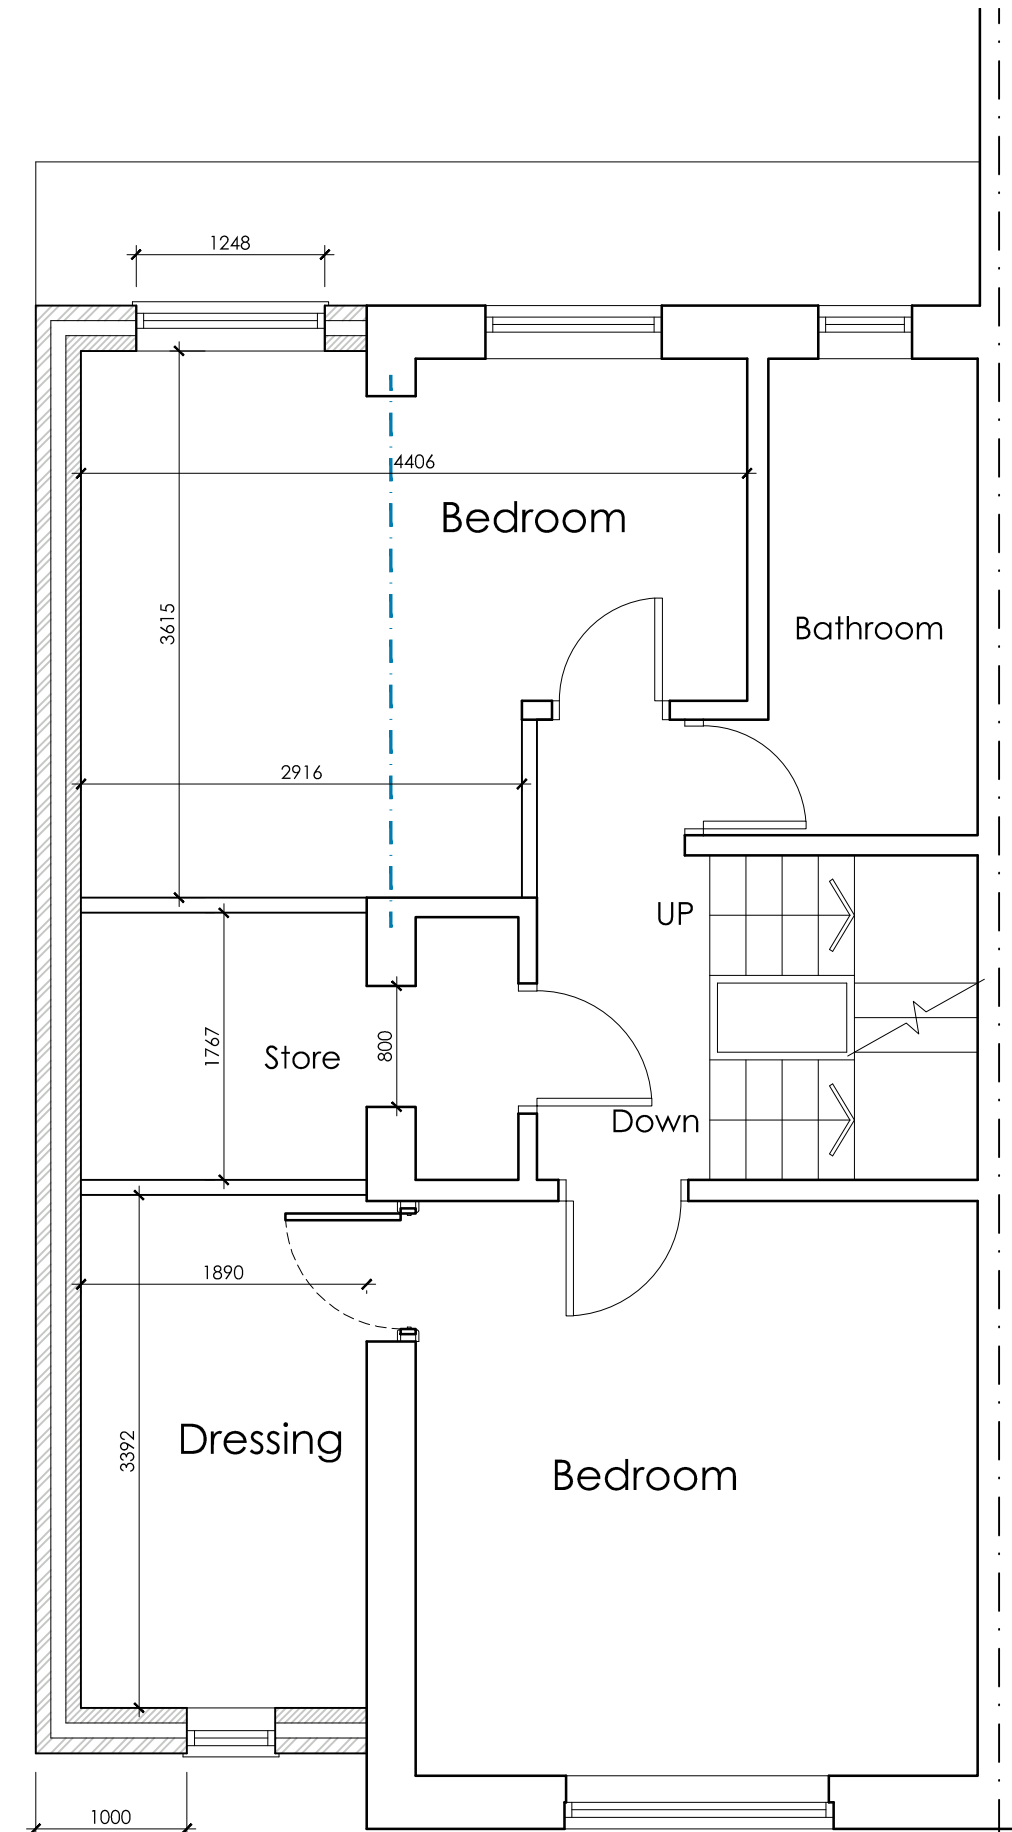


PROPOSED FIRST FLOOR PLAN
SCALE 1:50

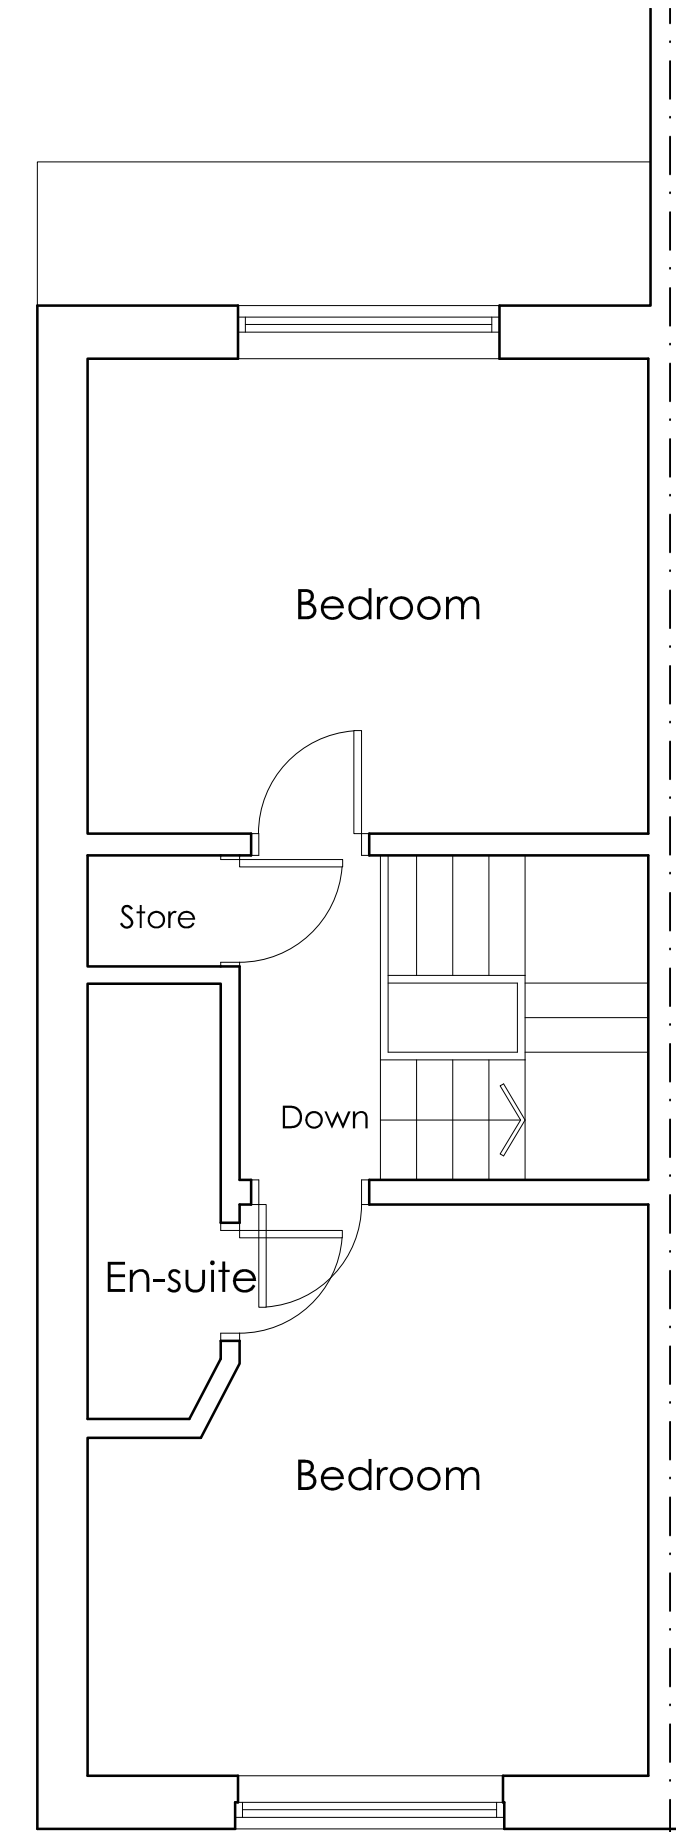

PROPOSED SECOND FLOOR PLAN
SCALE 1:50

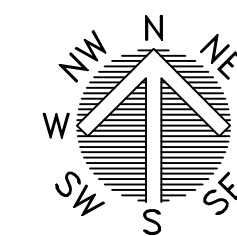

LOCATION PLAN
SCALE 1:1250

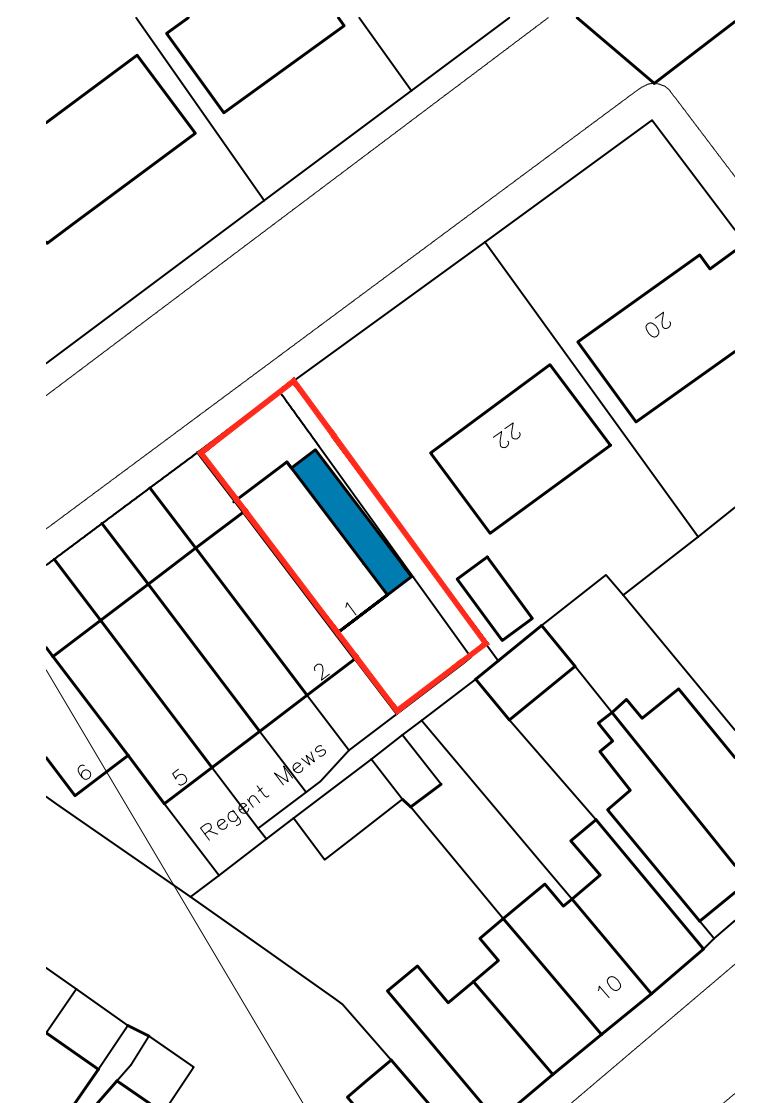

BLOCK PLAN
SCALE 1:500

				OFFICE ONE, 34 VICTORIA ROAD, BARNSELY, S70 2BU				Phone: 01226 208482							
ARCHITECTURAL SERVICES								Email: info@whiteaguspартnership.co.uk Web: www.whiteaguspартnership.co.uk							
Project: PROPOSED EXTENSION AT 1 REGENT MEWS, REGENT STREET HOYLAND, BARNSELY, S74 0BF								Client: MR C. WHITE							
Drawing Title: PLANS AND ELEVATIONS								Date: SEPT 2020				Scale: 1:50 & 1:100 @ A1			
Ref: 20-041								Dwg. No. 01				Rev. D			
Date	Suffix	Description						Date	Suffix	Description					
08/10/2020	A	REVISED TO CLIENTS REQUIREMENTS													
12/10/2020	B	LAYOUT REVISED													
30/11/2020	C	REVISED TO CLIENTS REQUIREMENTS													
07/12/2020	D	REVISED TO CLIENTS REQUIREMENTS													