


SG Denotes Safety Glazing to Window
ES Denotes Fire Escape Window
OG Denotes Obscure Glazing




Proposed Front Elevation
1:100

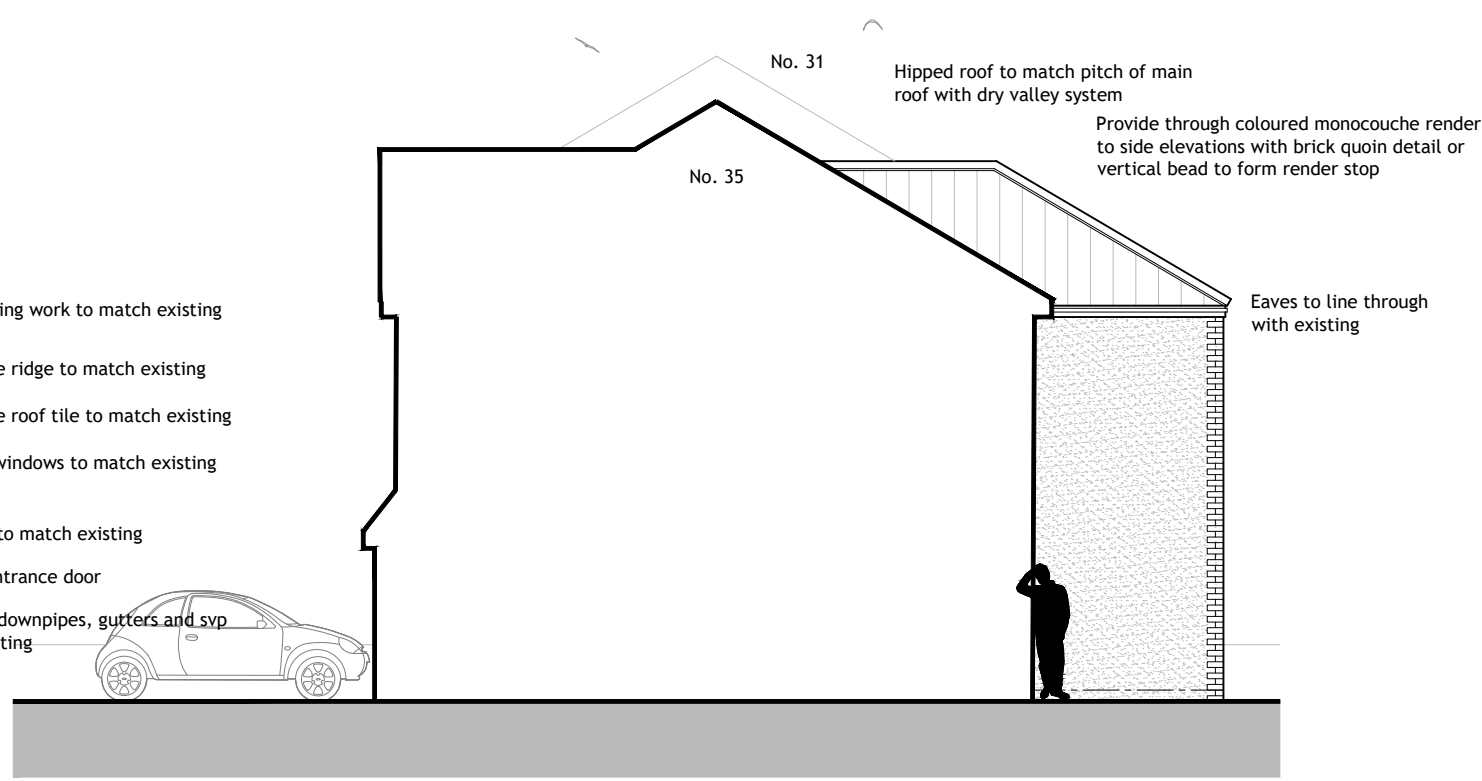


Proposed Side Elevation
1:100




Proposed Rear Elevation
1:100

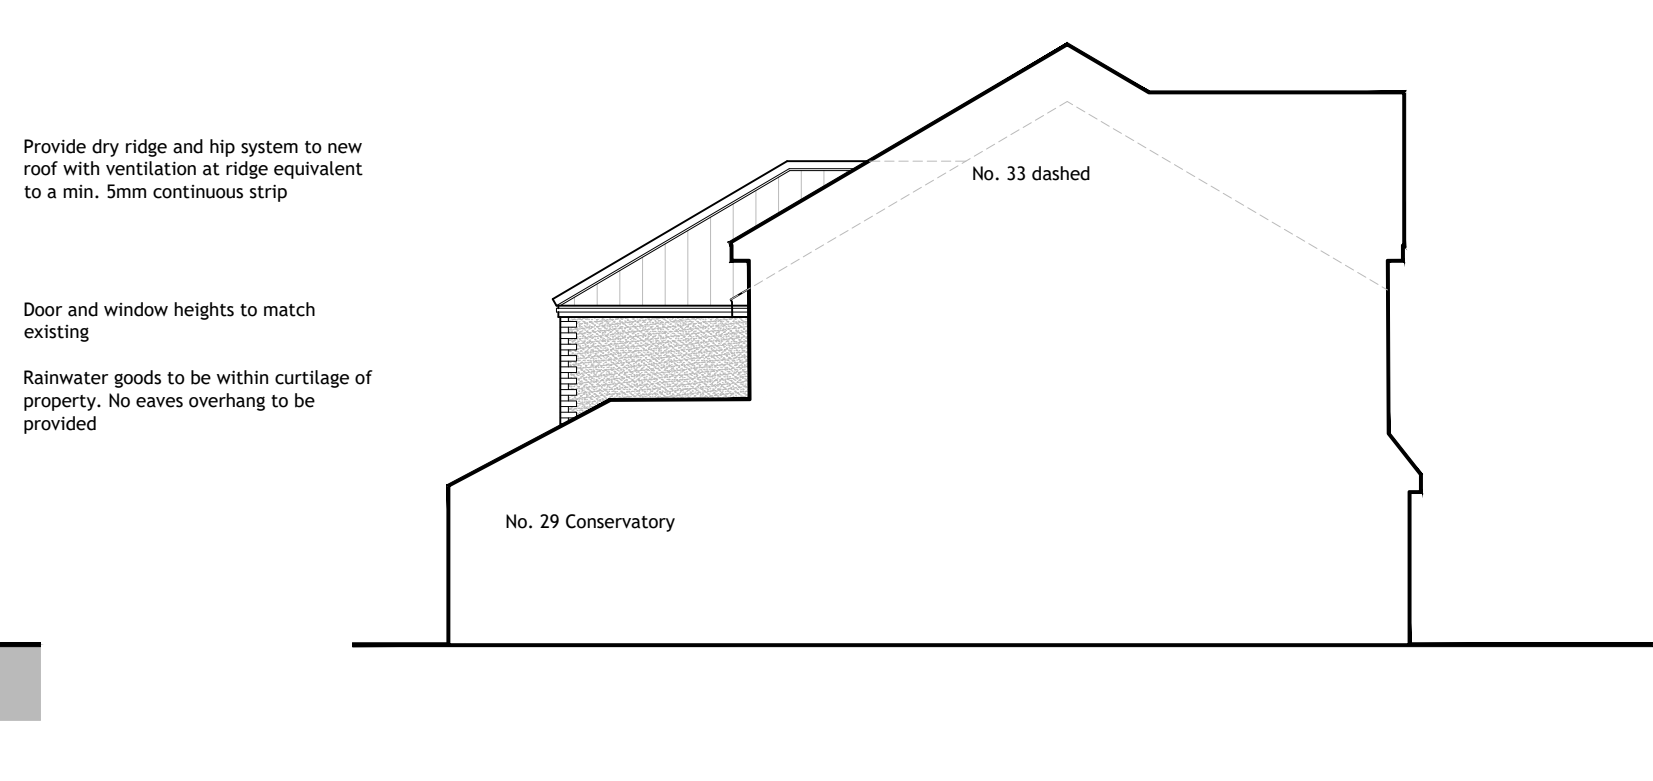


Existing Side Elevation
1:100

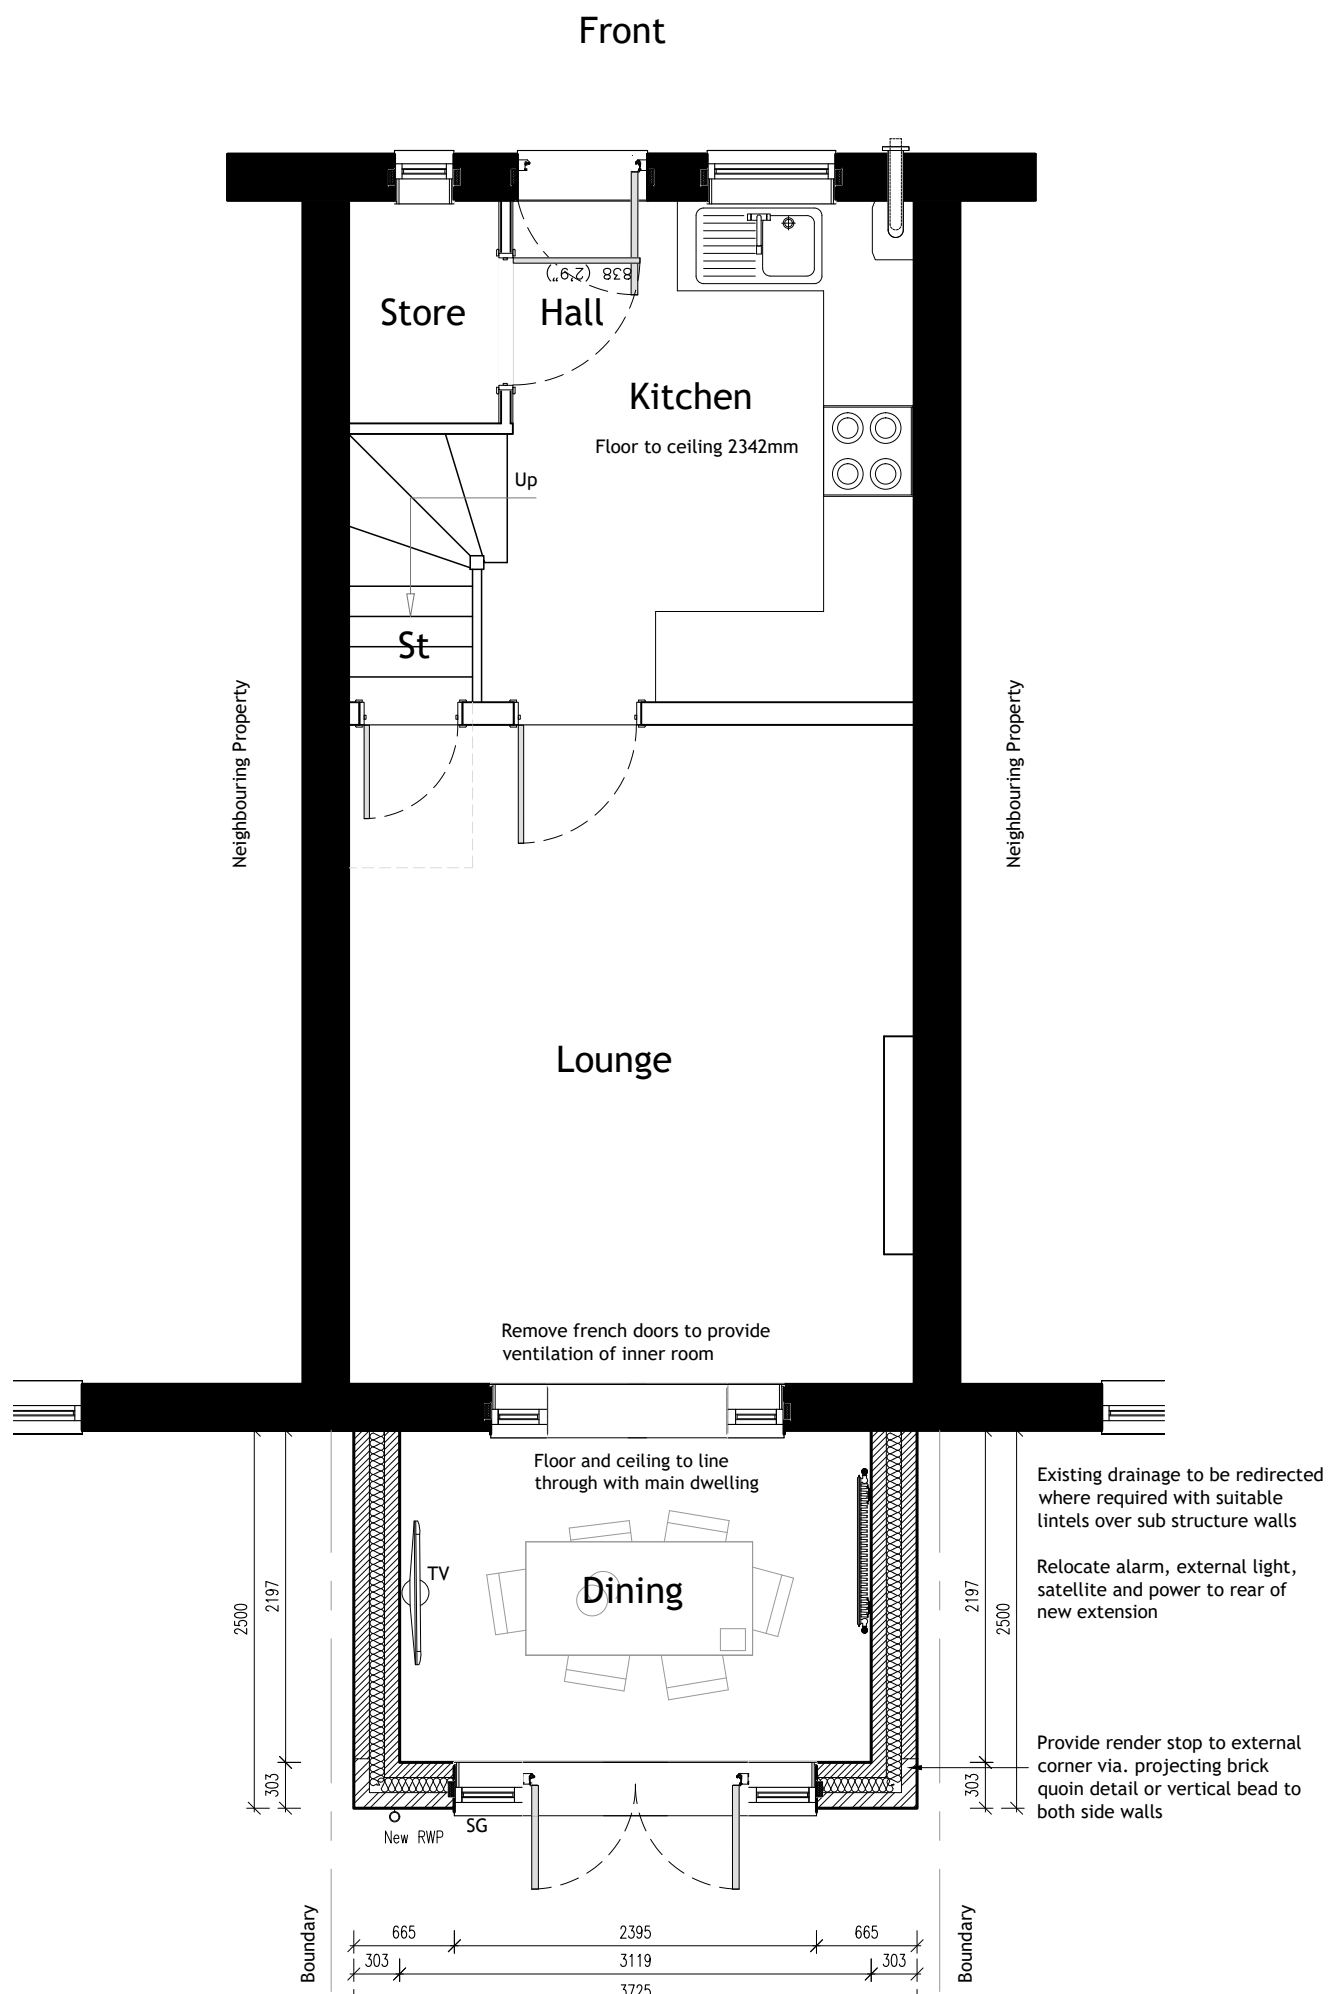

Proposed Ground Floor Plan
1:50

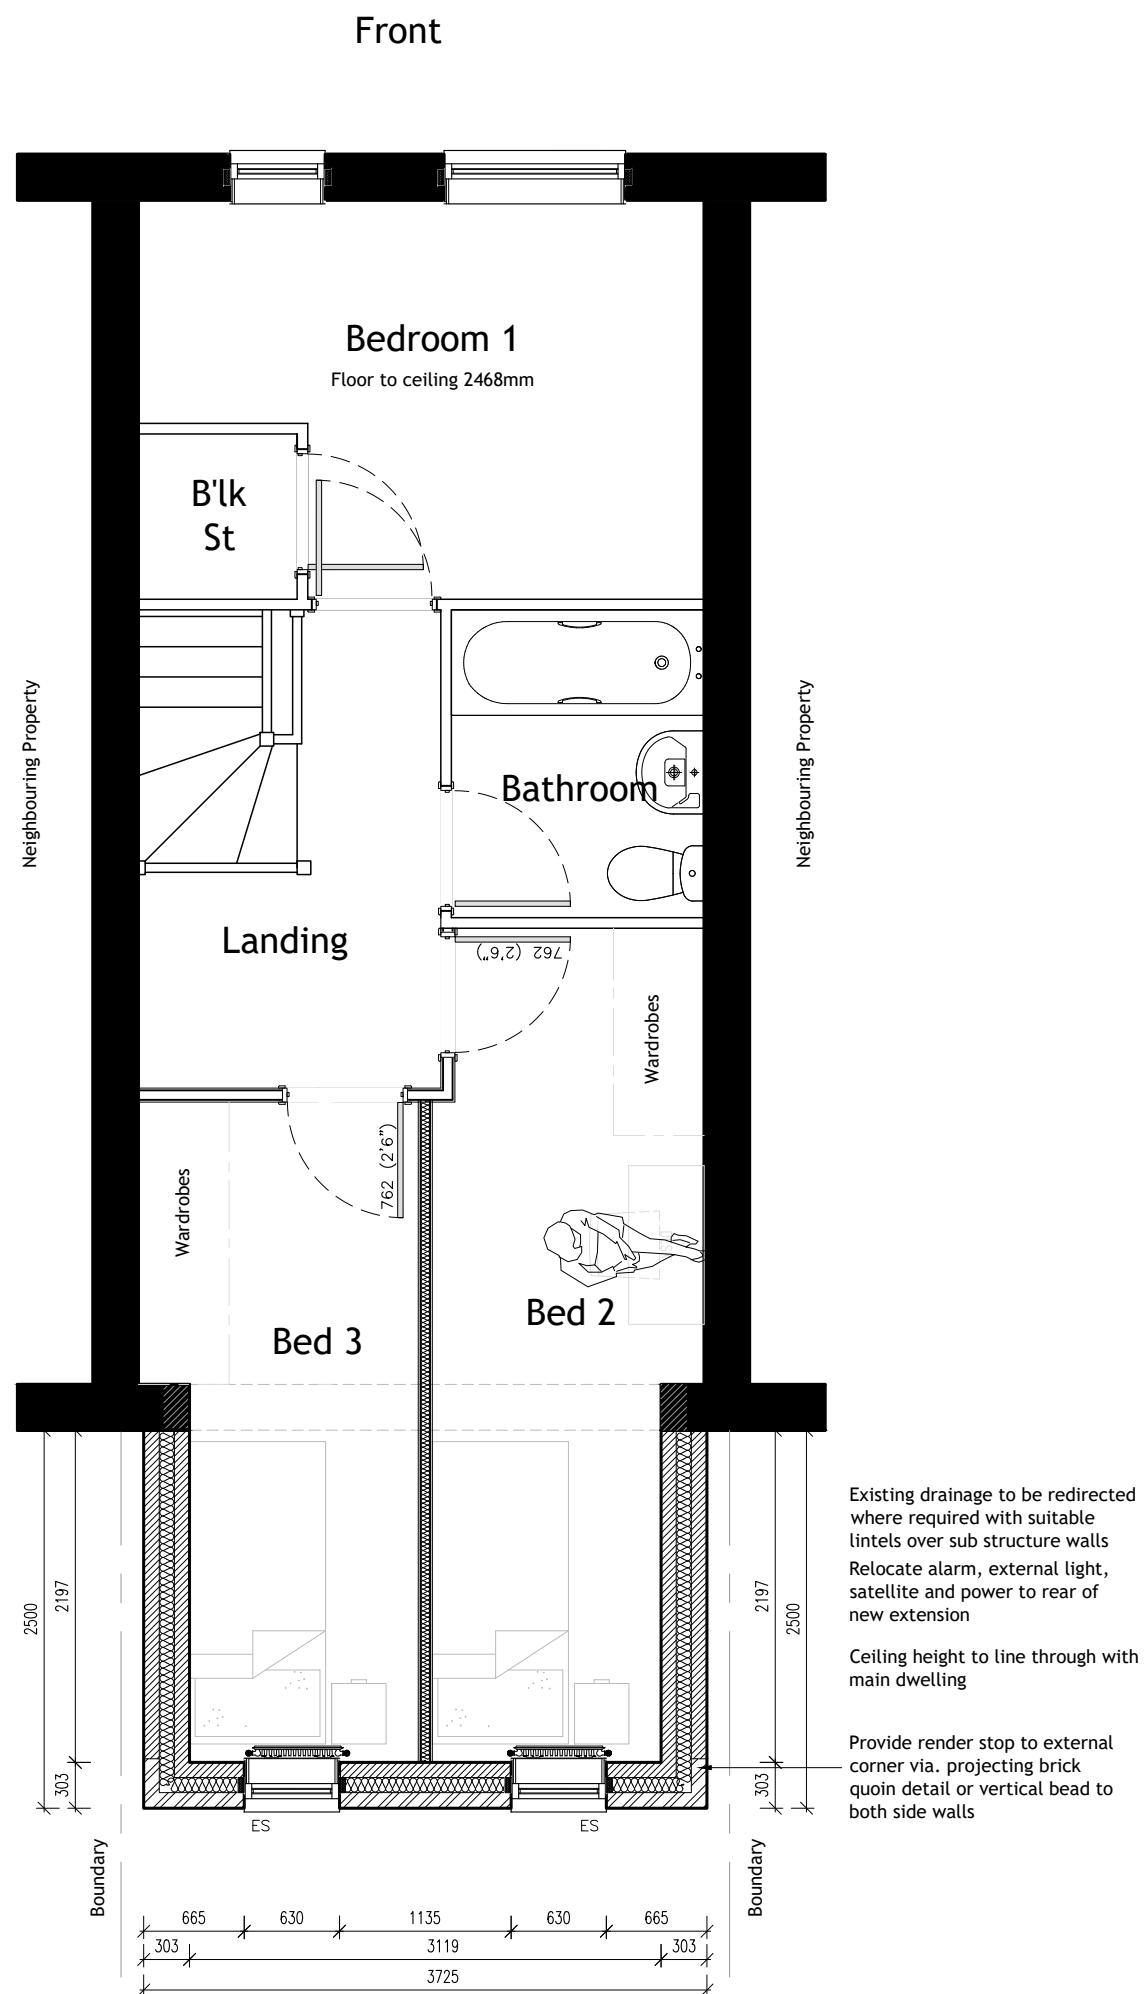

Proposed First Floor Plan
1:50

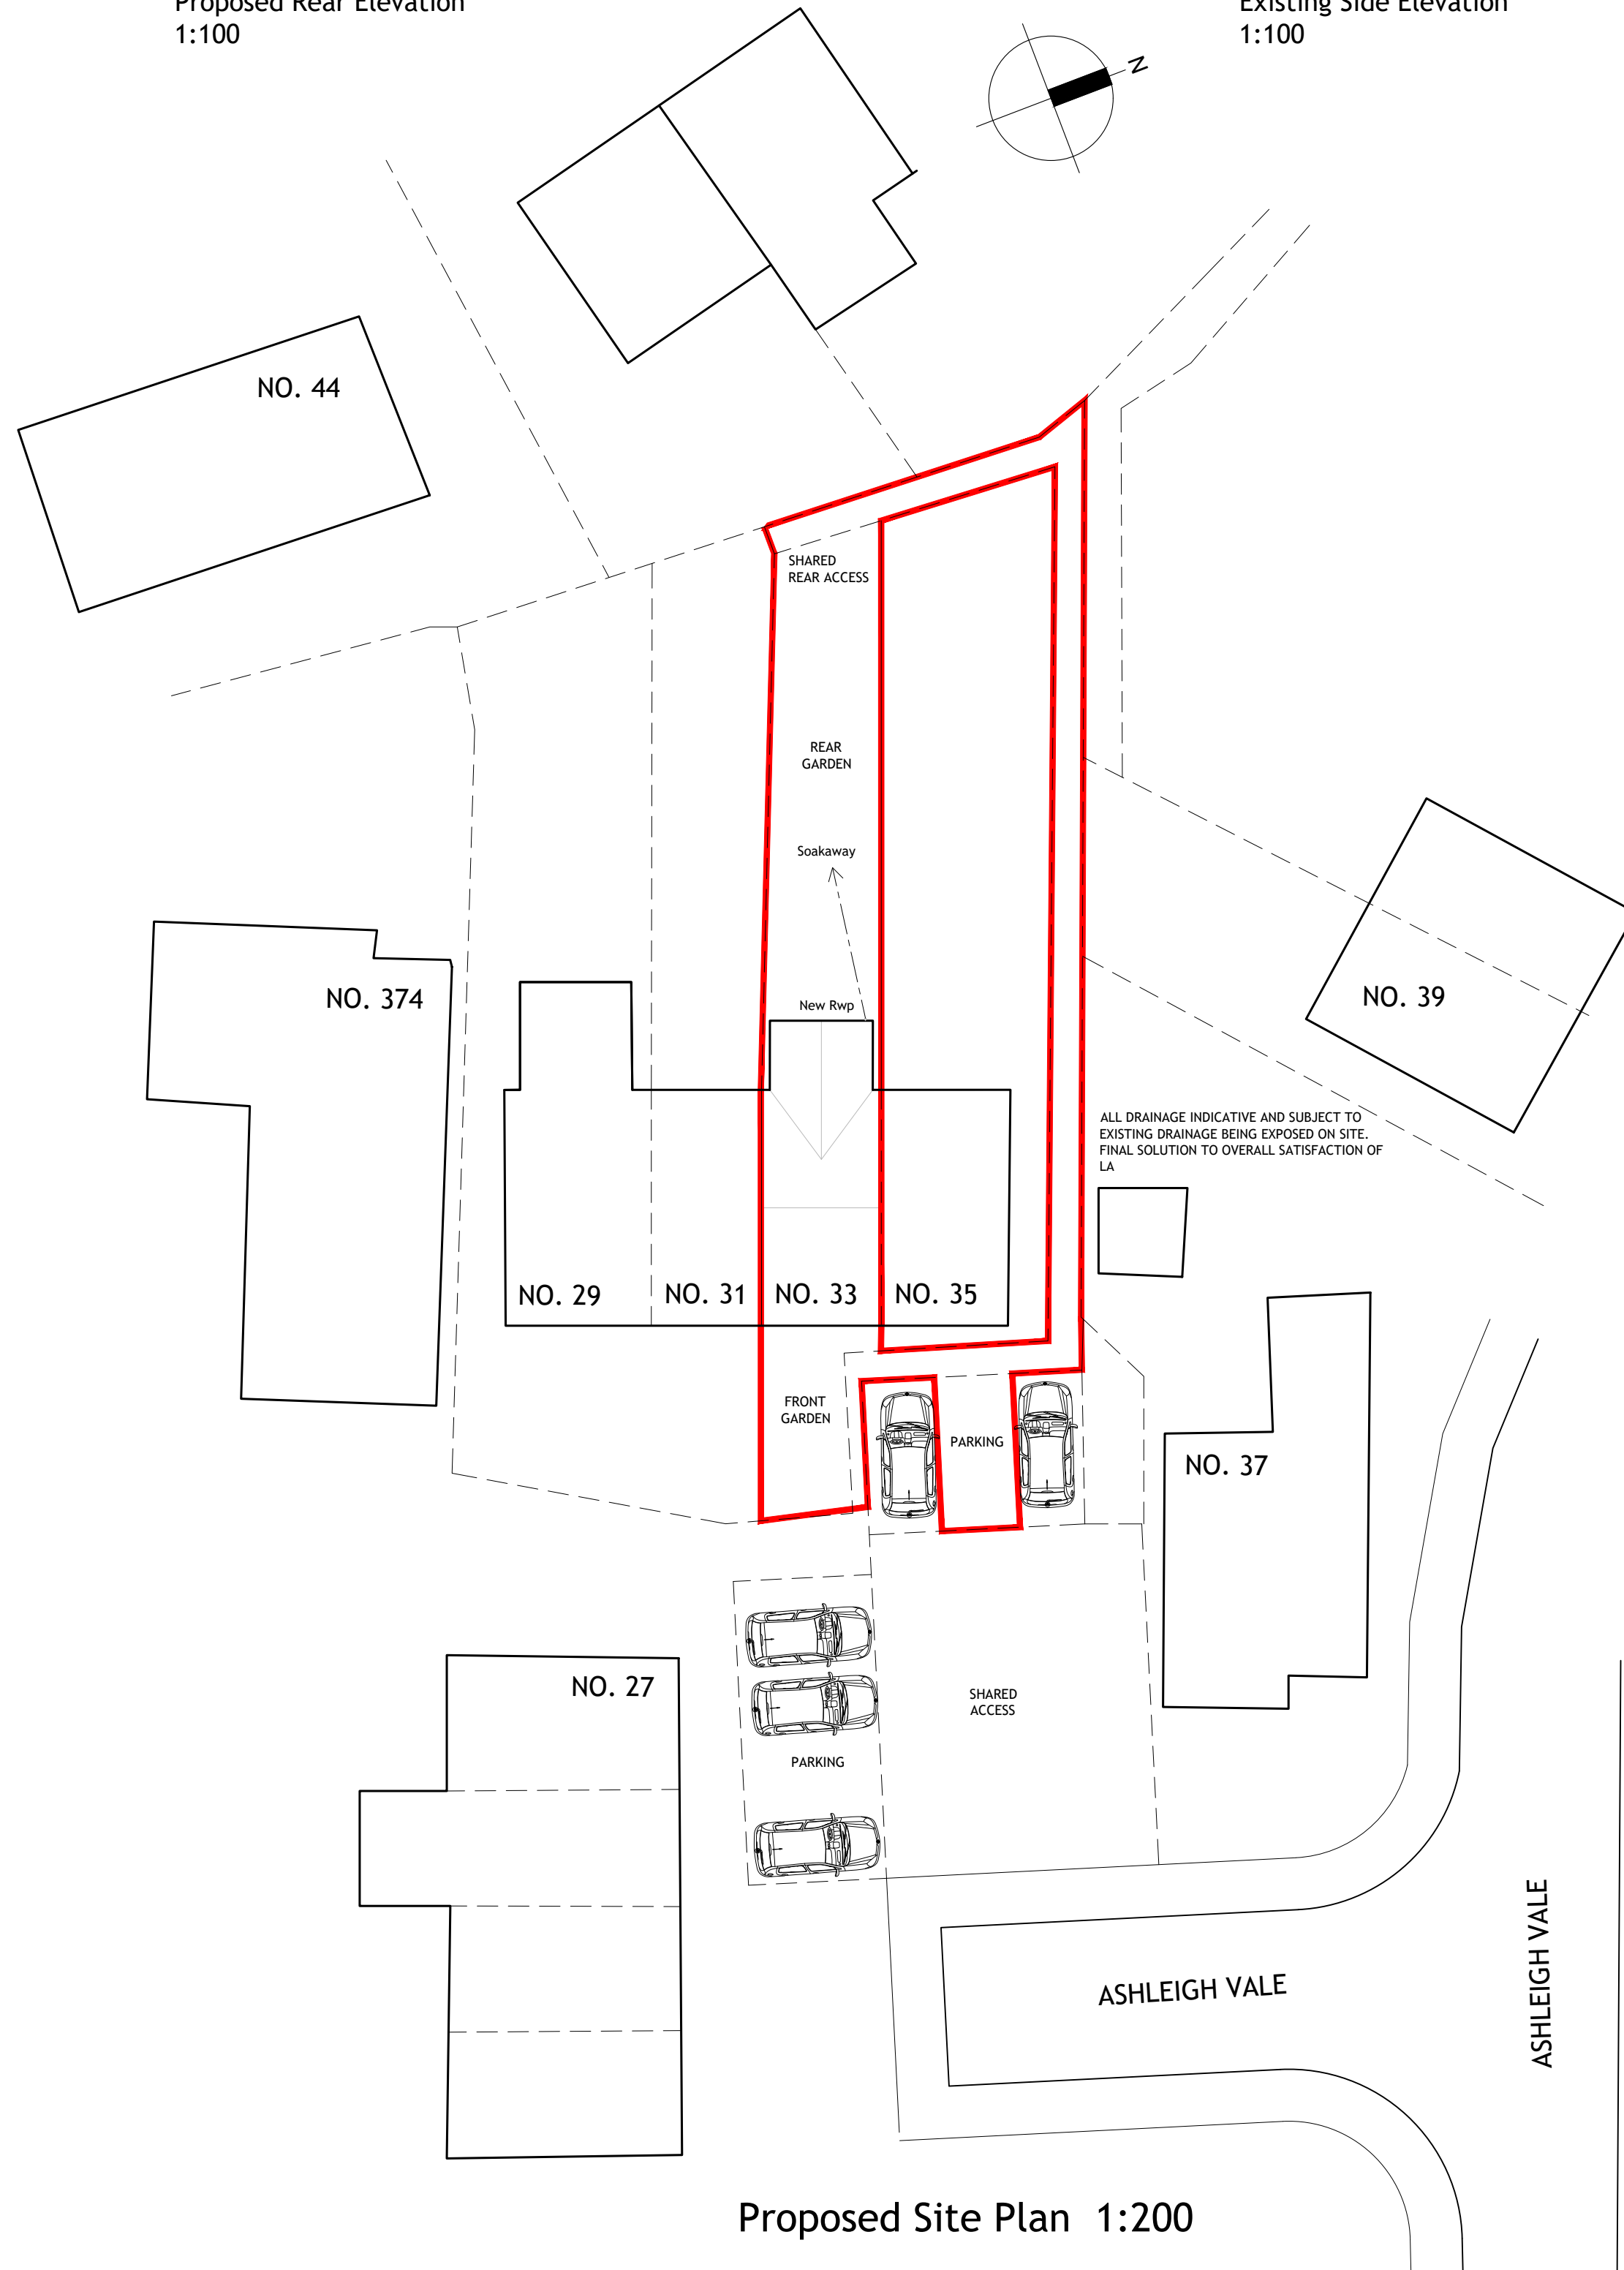

Proposed Site Plan 1:200

B Drawing updated to reflect clients comments 11.04.17 H51 H51
A Drawing updated to reflect planners comments 24.03.17 H51 H51

Rev	Details	Date	By	Chk

Proposals - Planning

33 ASHLEIGH VALE,
BARNLEY, S70 3RI



Dwg No: H51/S70 3RI/002
Date: September 2016
Scale: 1:50 & 1:100

Drawn: H51
Check: H51
Copyright © Hives, Limited