


SIMON ELLIOTT ASSOCIATES

Fiddler Farm, Old Mill Lane, Thurgoland.

Proposed Site Layout Plan – Scale 1:500

Drawing No. SEA/750/Y/002

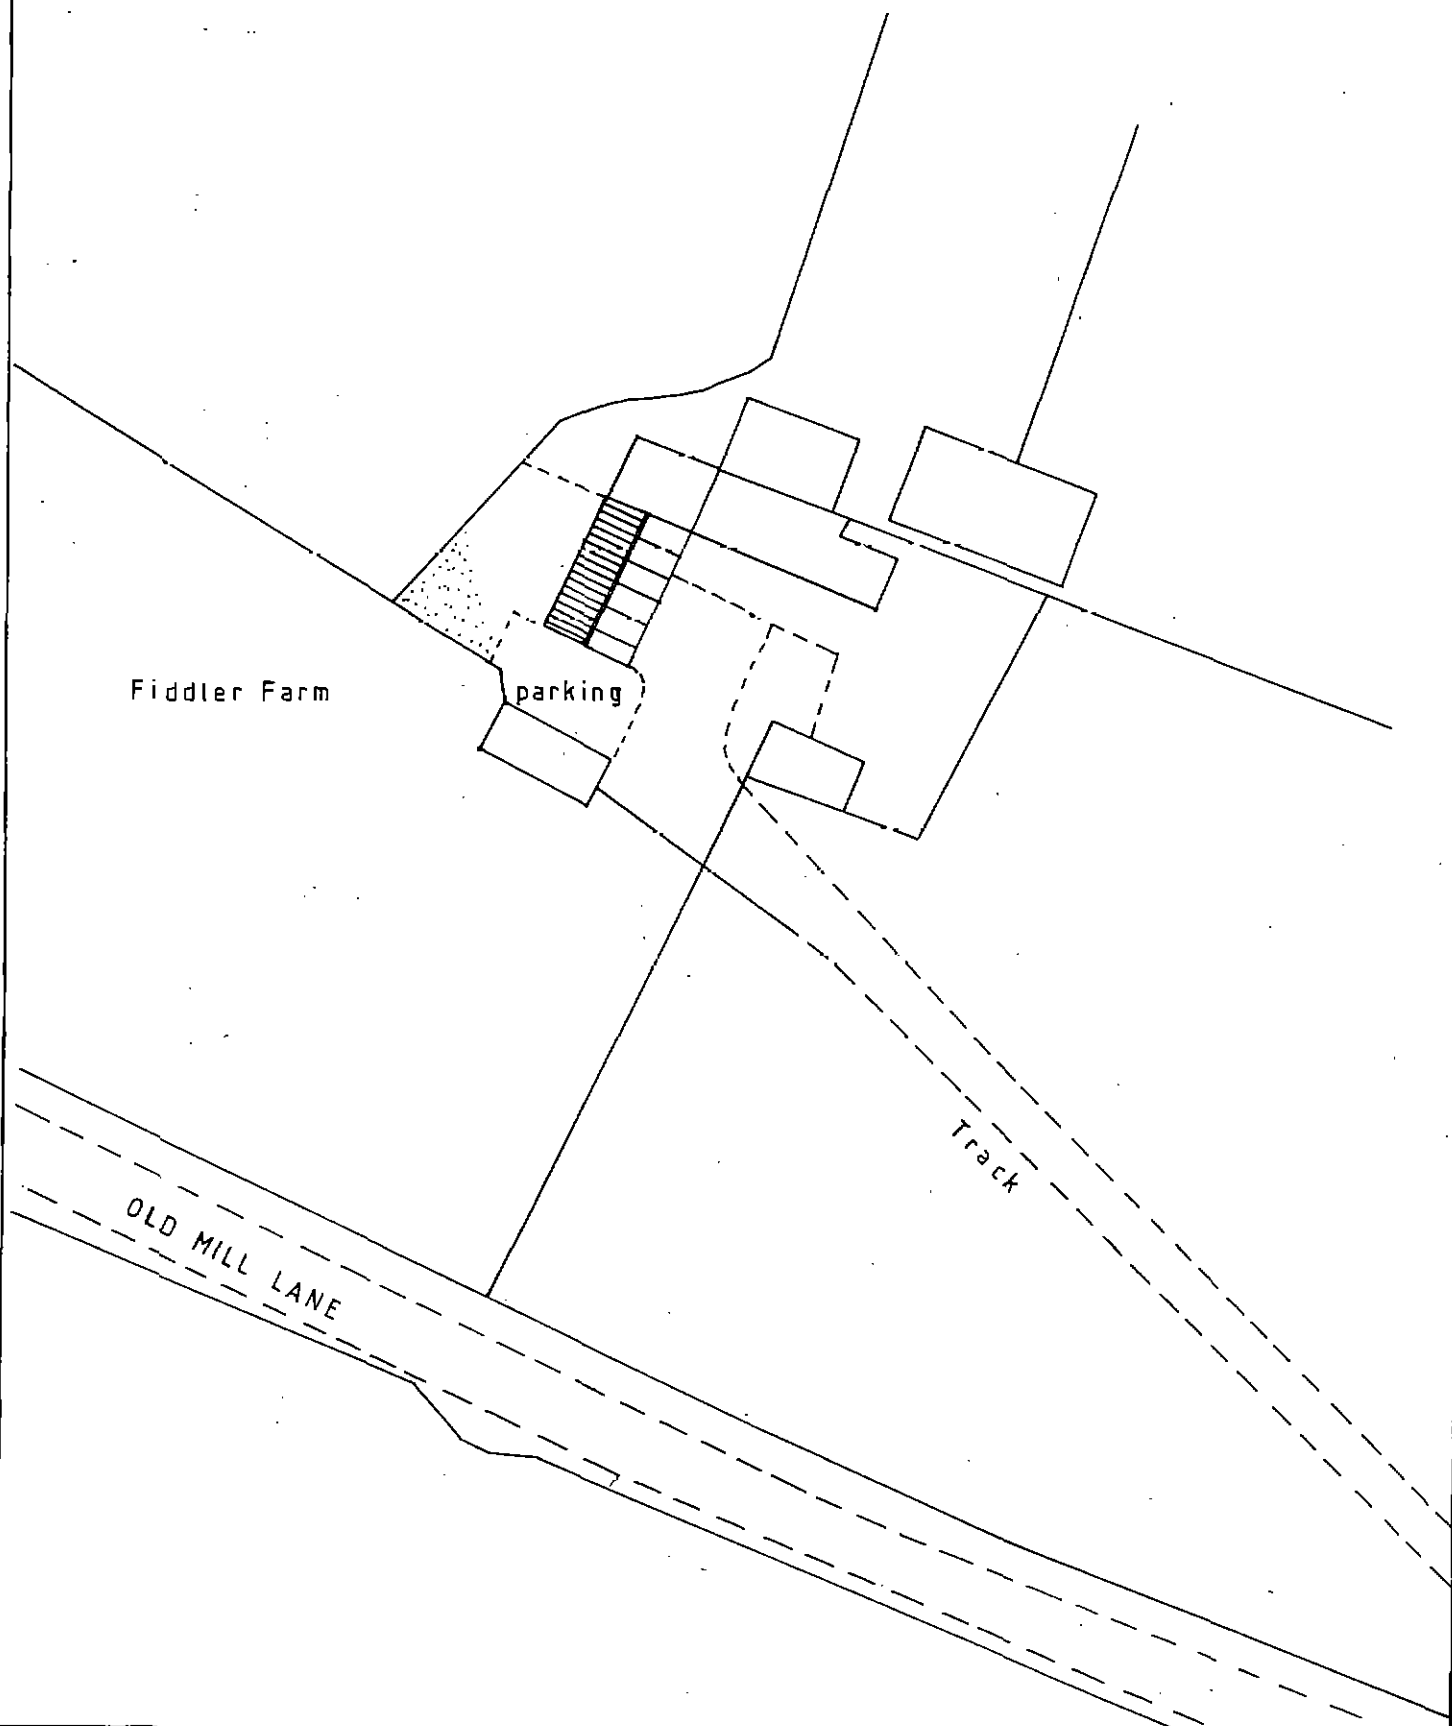



SIMON ELLIOTT ASSOCIATES

Fiddler Farm, Old Mill Lane, Thurgoland.


Site Location Plan – Scale 1:1250

Drawing No. SEA/750/Y/001

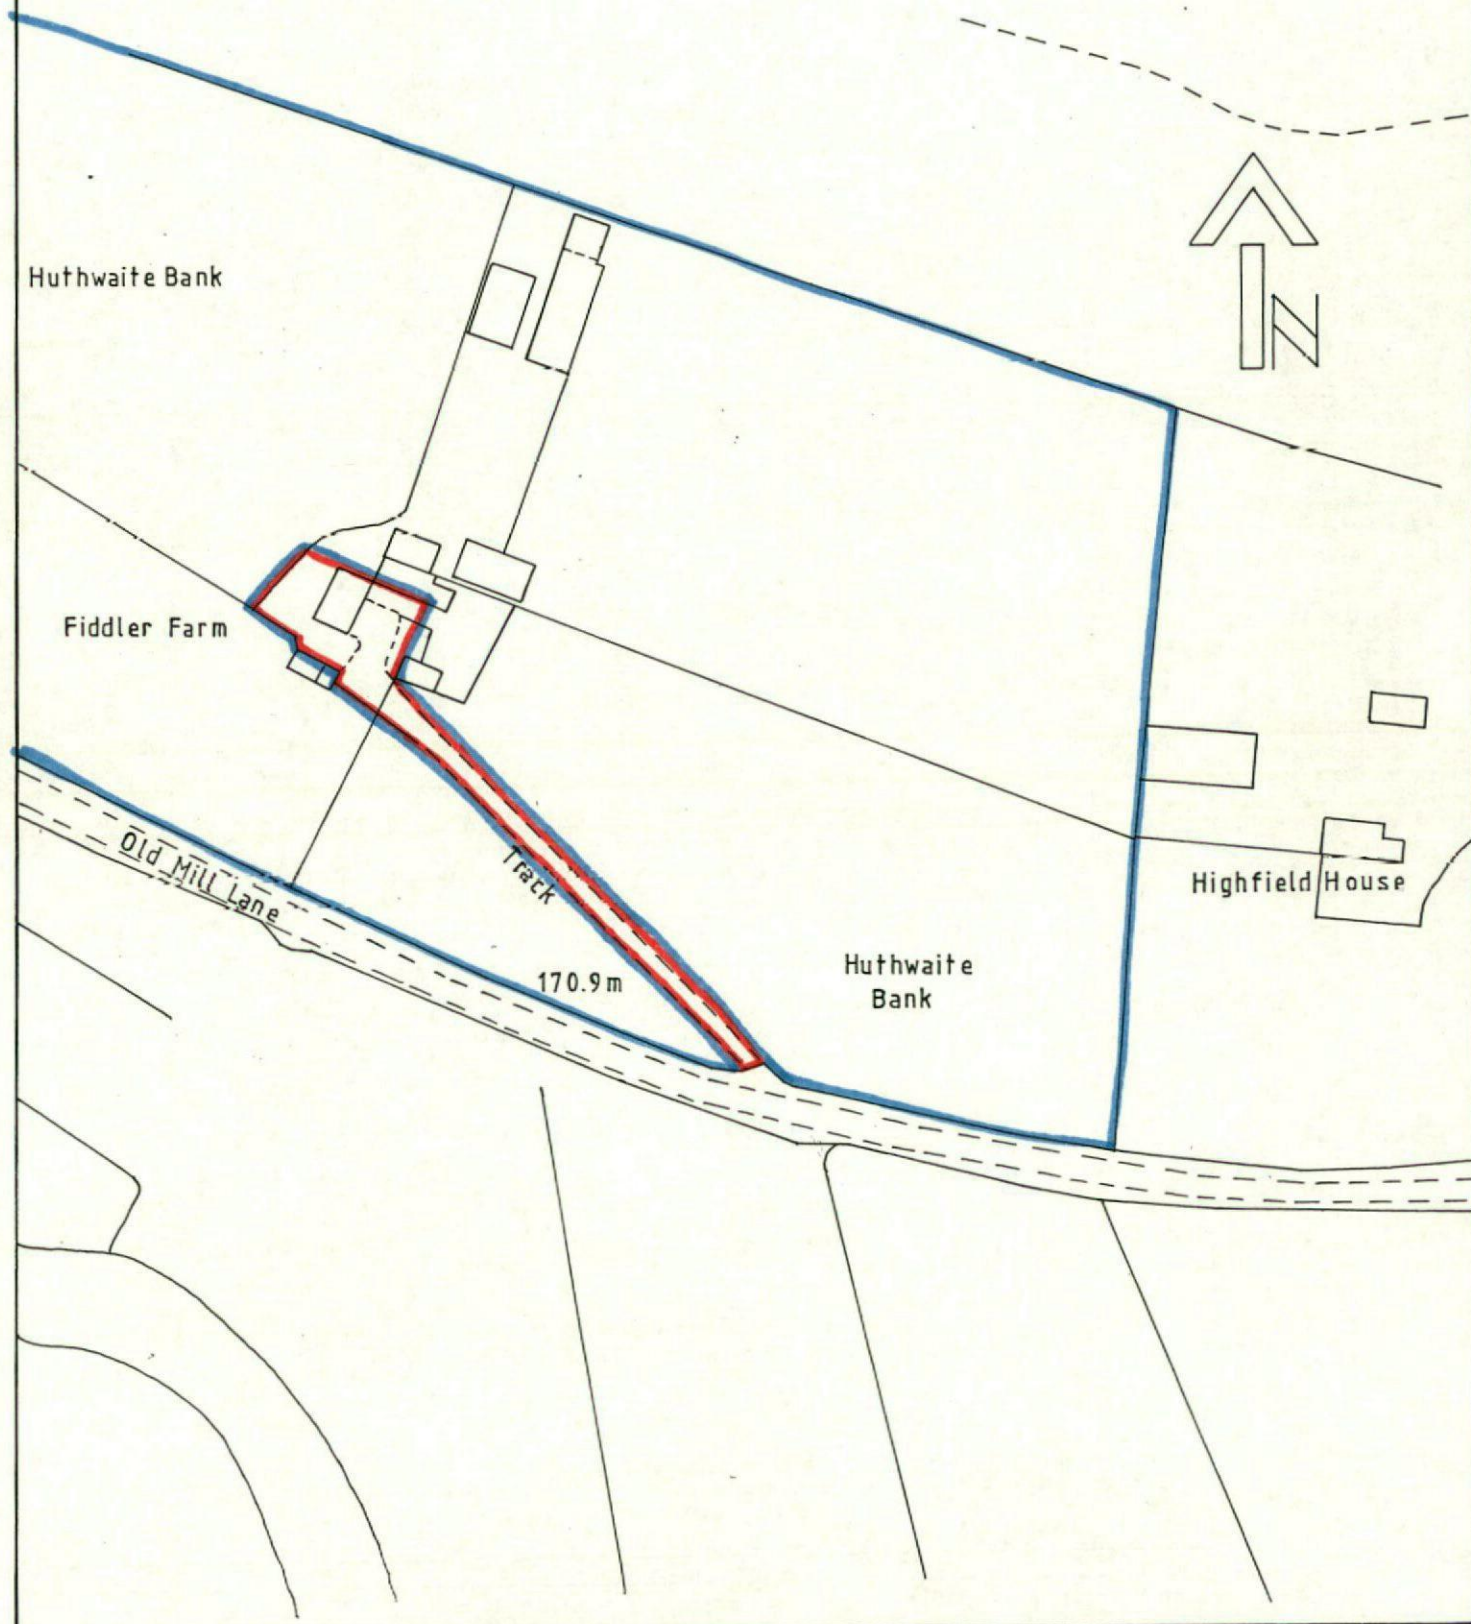


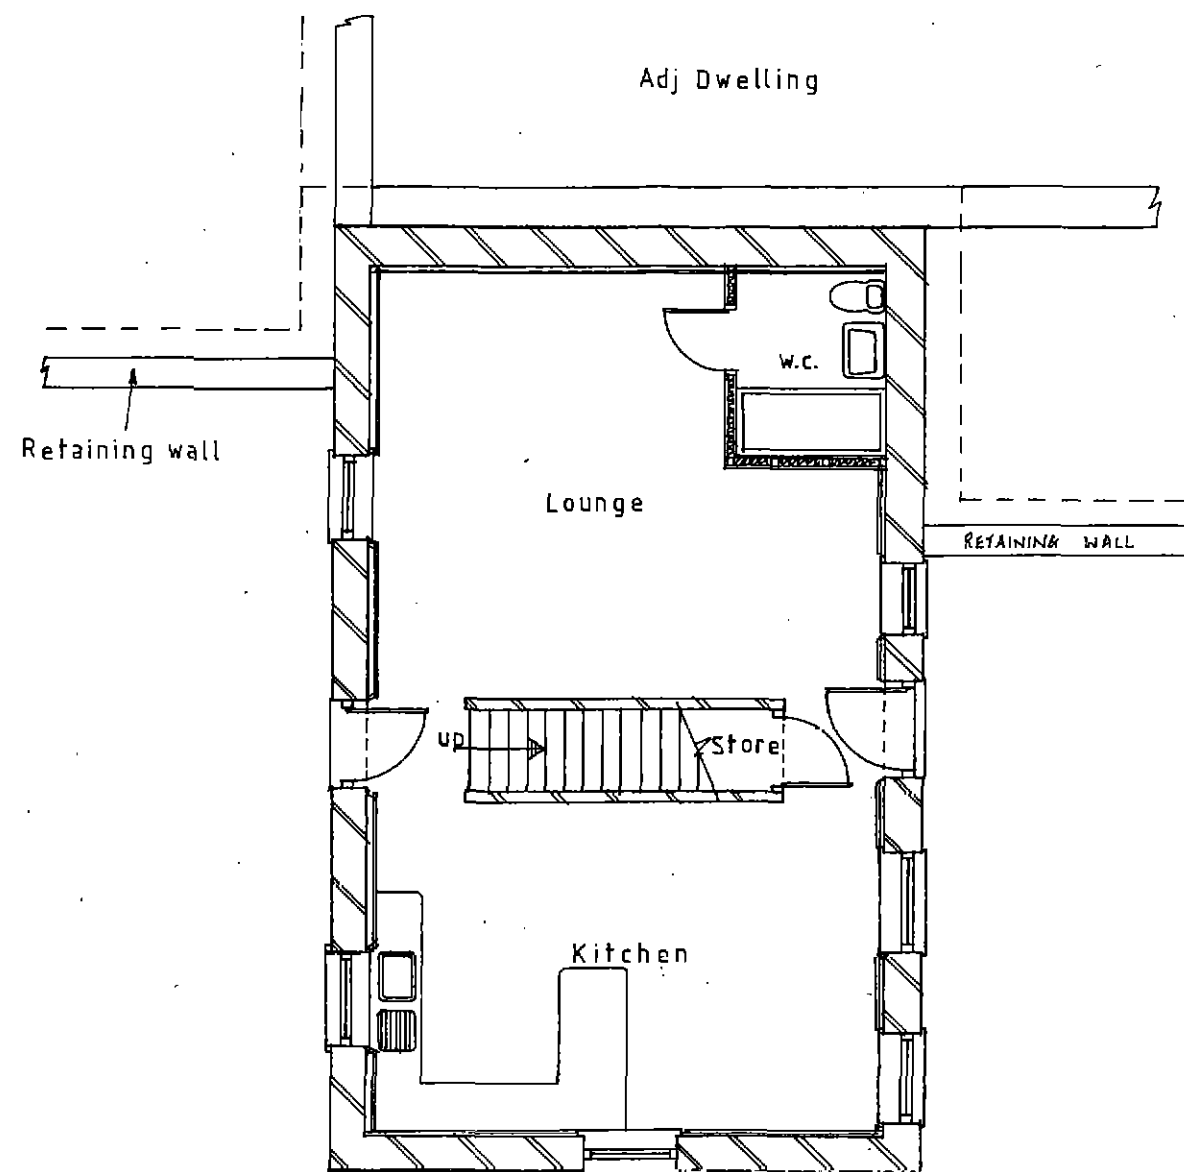

Proposed Ground Floor Plan

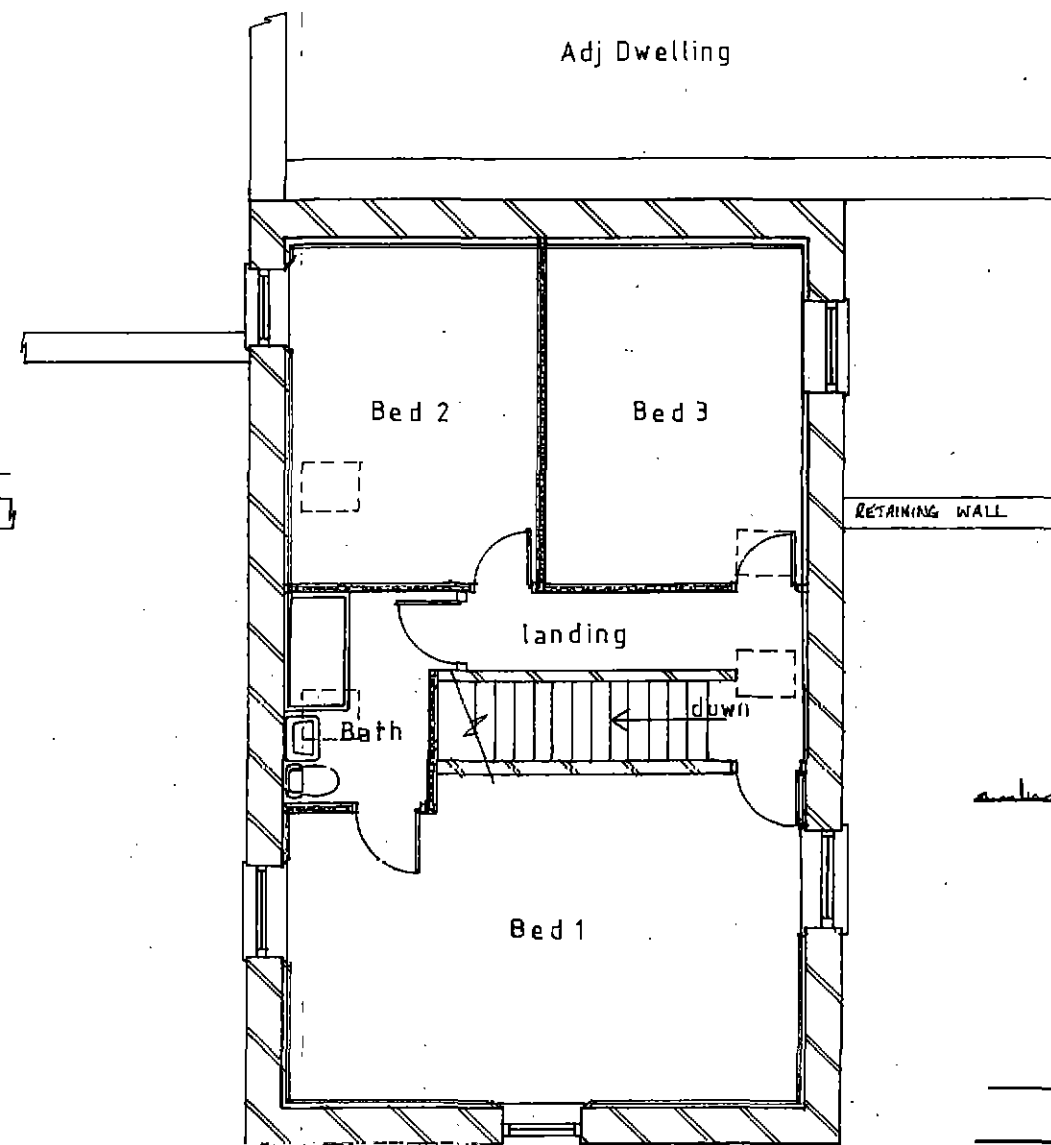

Proposed First Floor Plan

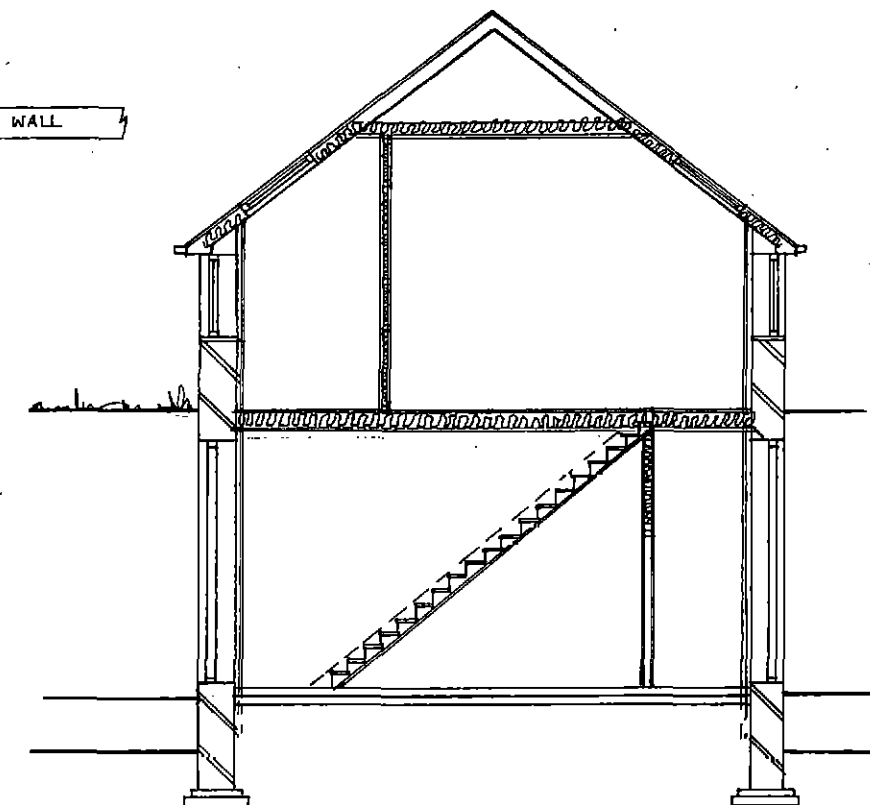


Proposed Section

SIMON ELLIOTT ASSOCIATES


Fiddler Farm, Old Mill Lane, Thurgoland.

Proposed Floor Plans & Section – Scale 1:100


Drawing No. SEA/750/Y/005

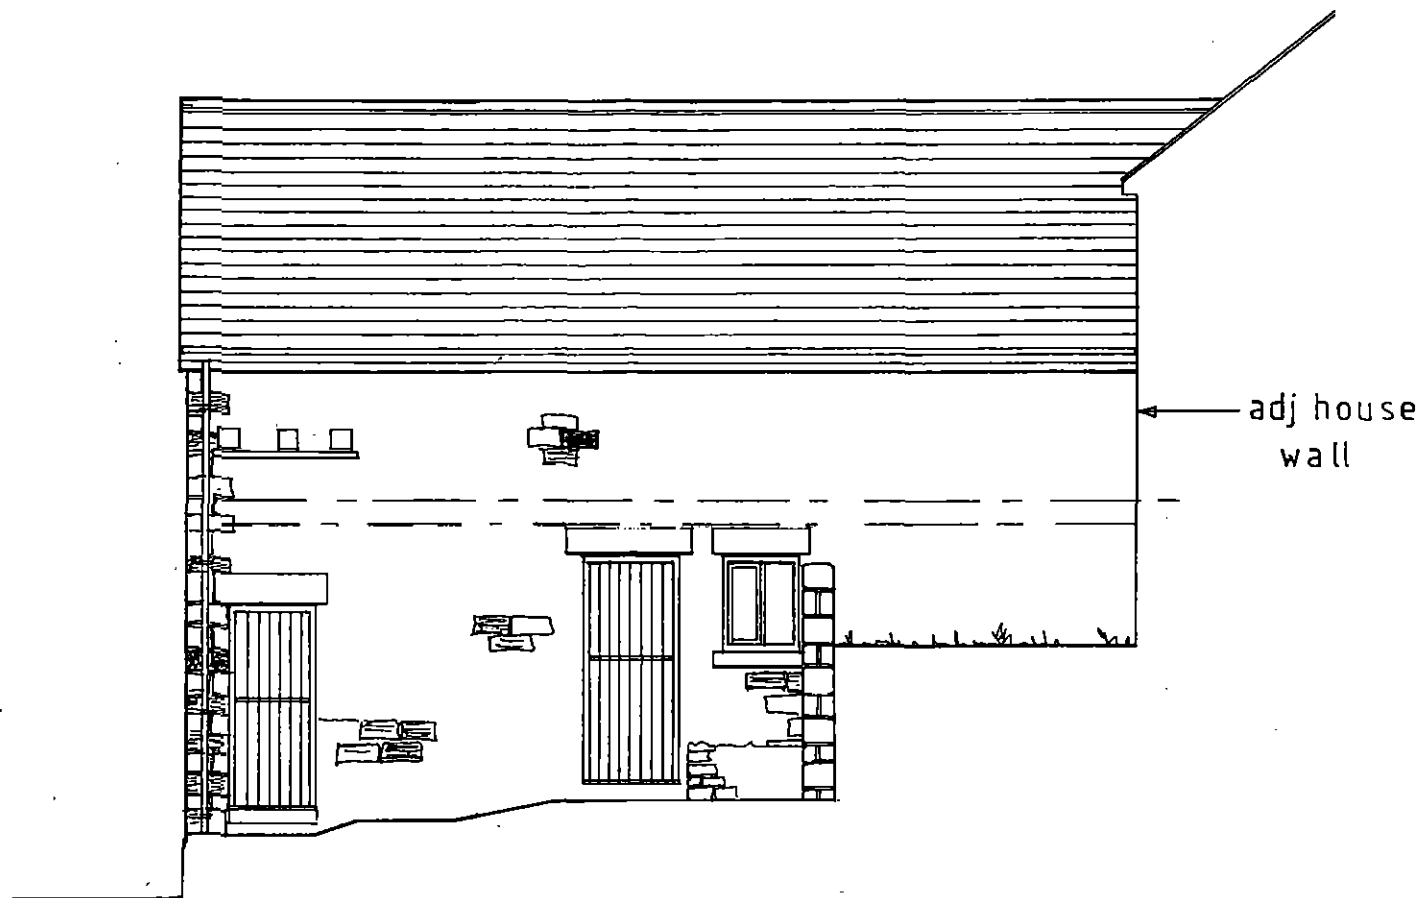

Existing Front Elevation

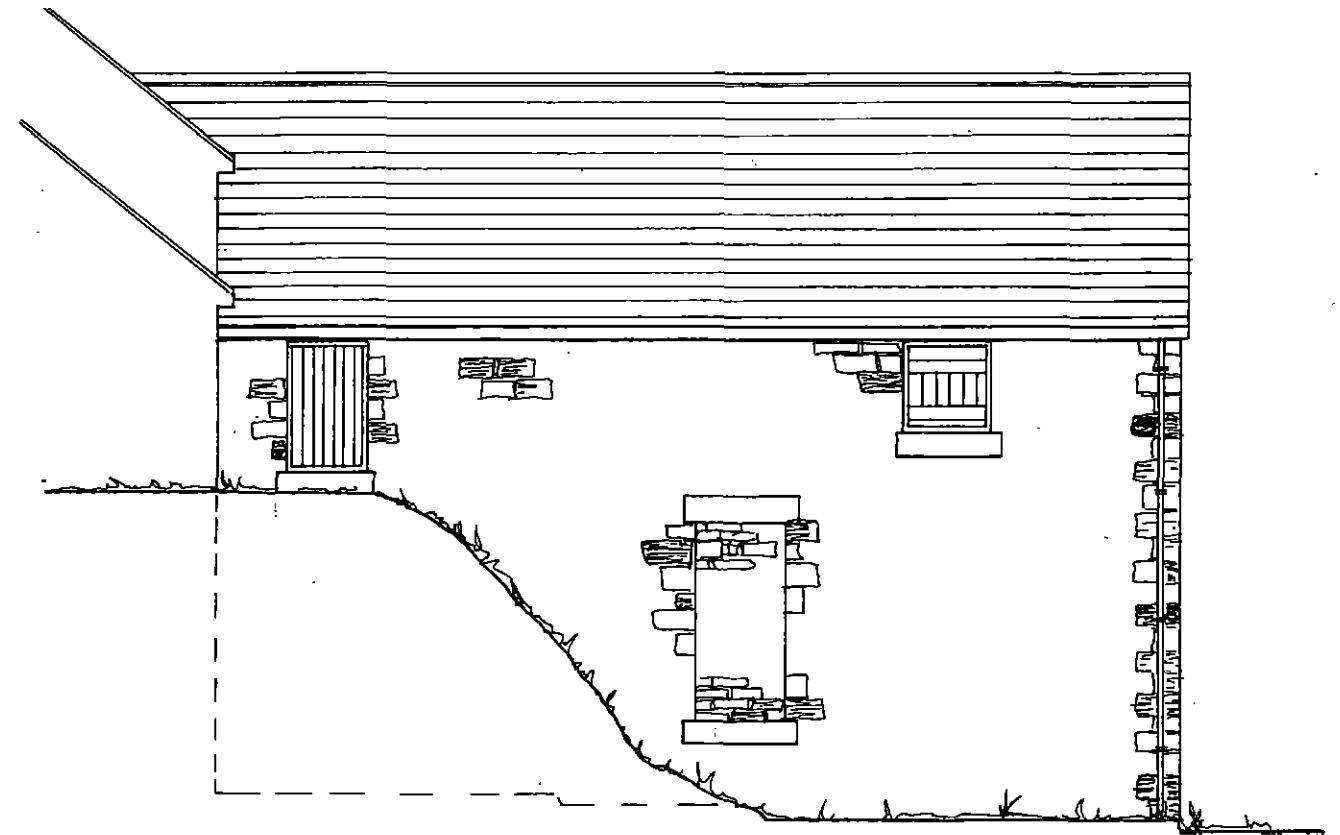

Existing Rear Elevation

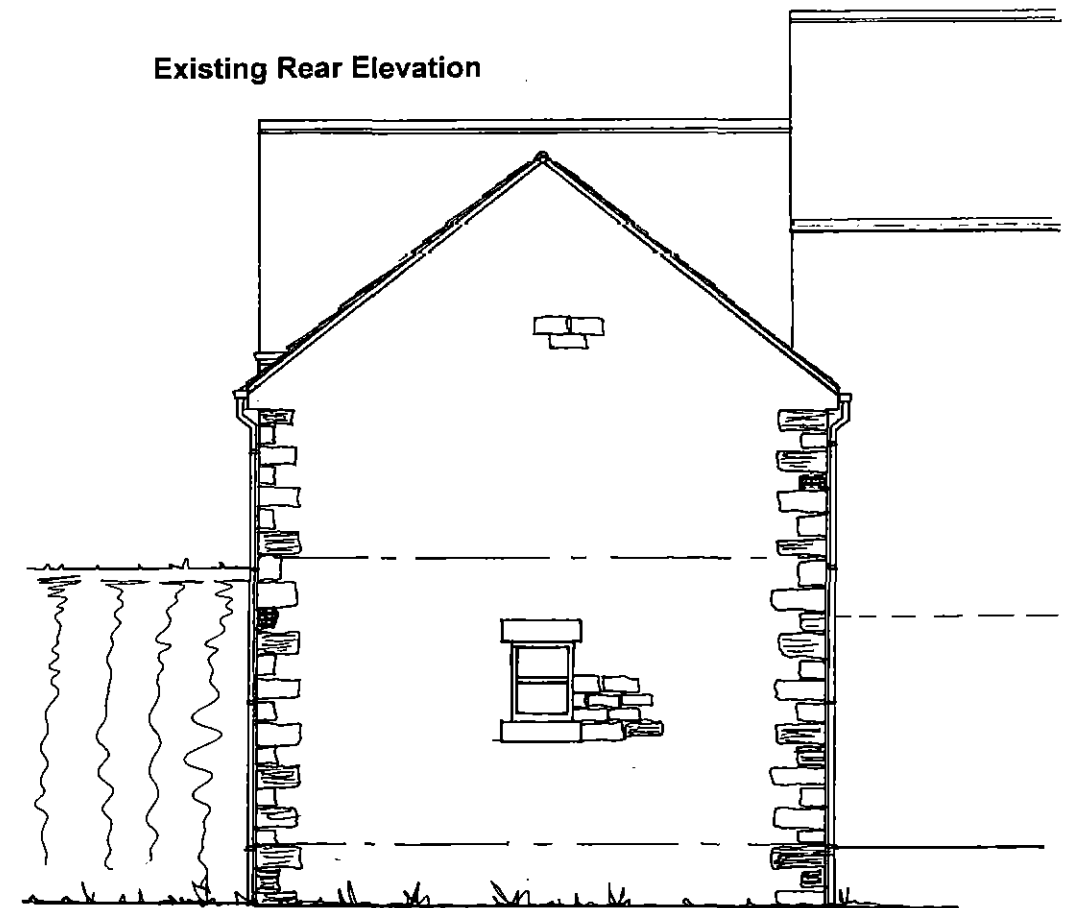


Existing Side Elevation

SIMON ELLIOTT ASSOCIATES


Fiddler Farm, Old Mill Lane, Thurgoland.

Existing External Elevations – Scale 1:100


Drawing No. SEA/750/Y/004

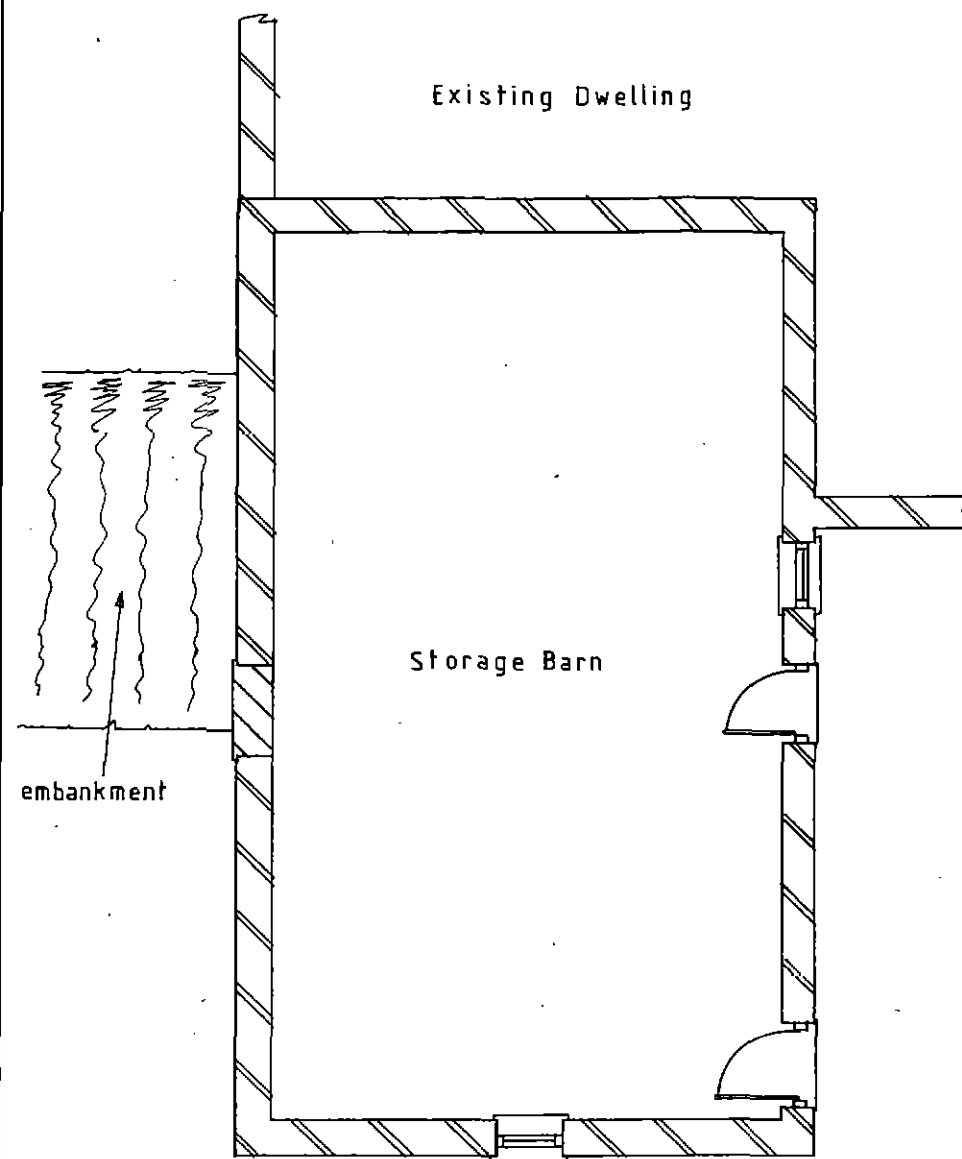

Existing Ground Floor Plan

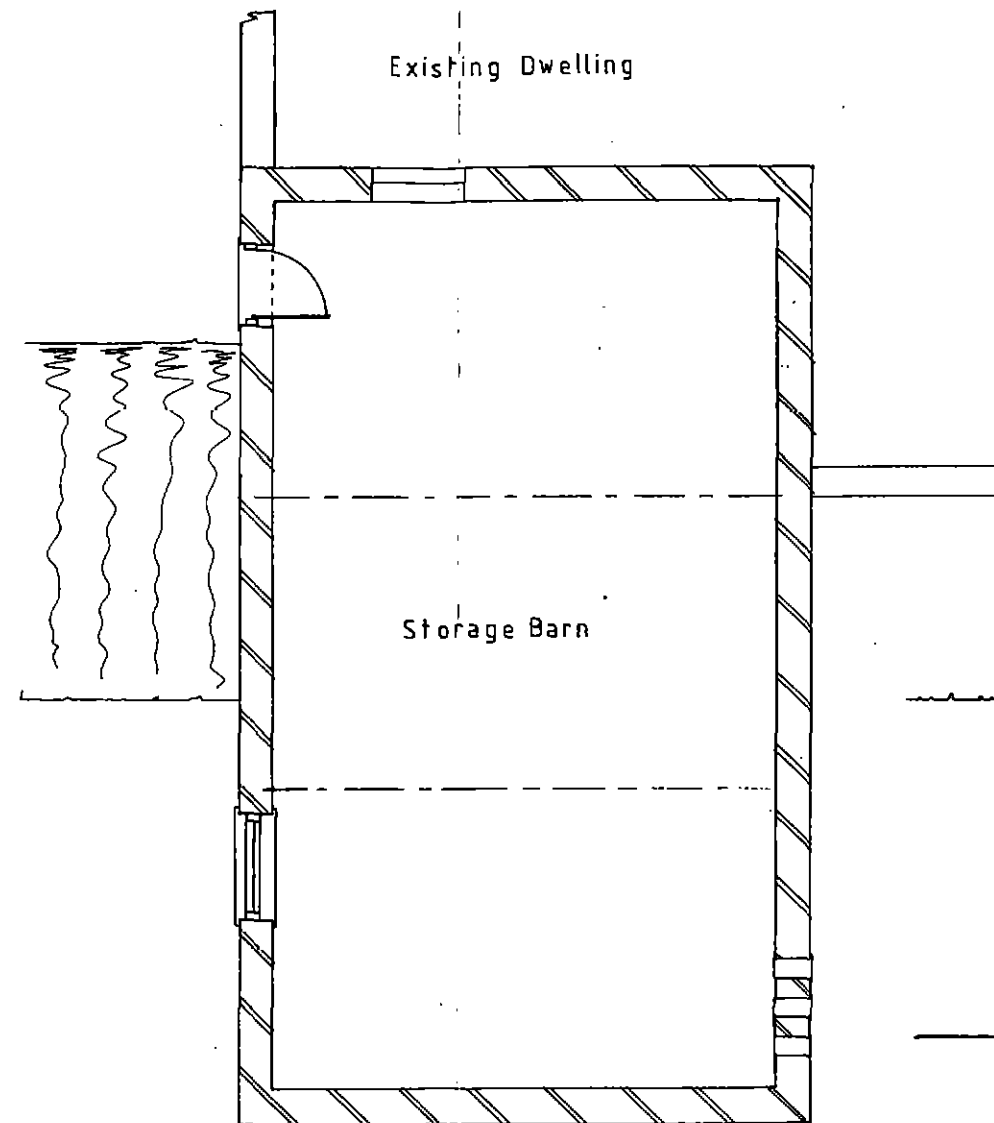

Existing First Floor Plan

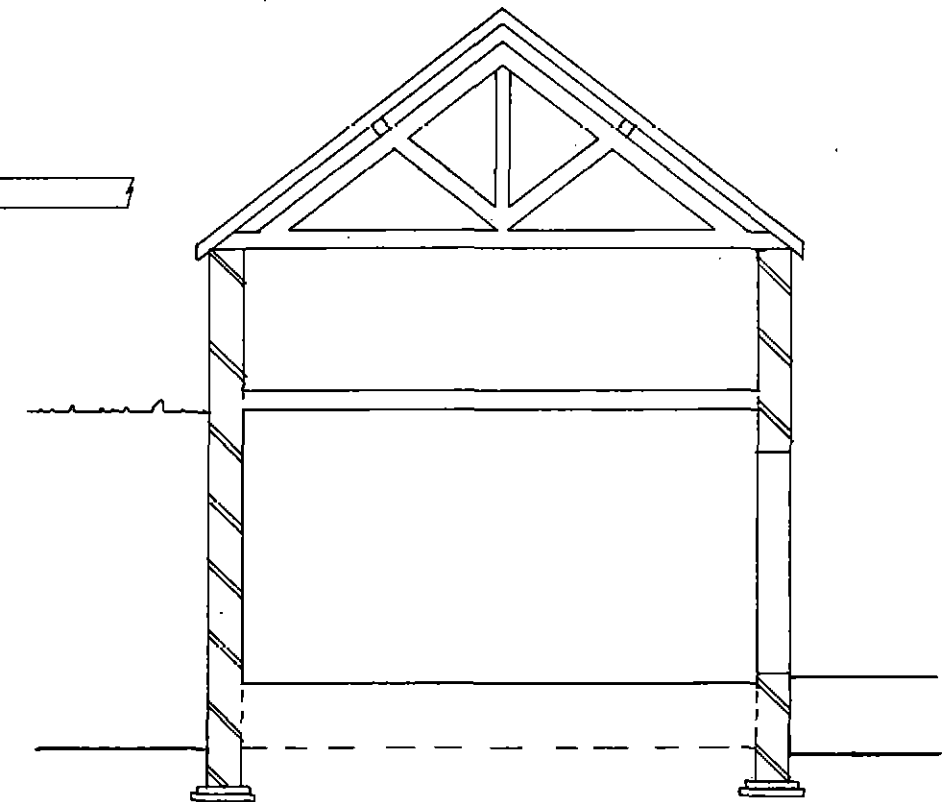


Existing Section

SIMON ELLIOTT ASSOCIATES


Fiddler Farm, Old Mill Lane, Thurgoland.

Existing Floor Plans & Section – Scale 1:100


Drawing No. SEA/750/Y/003

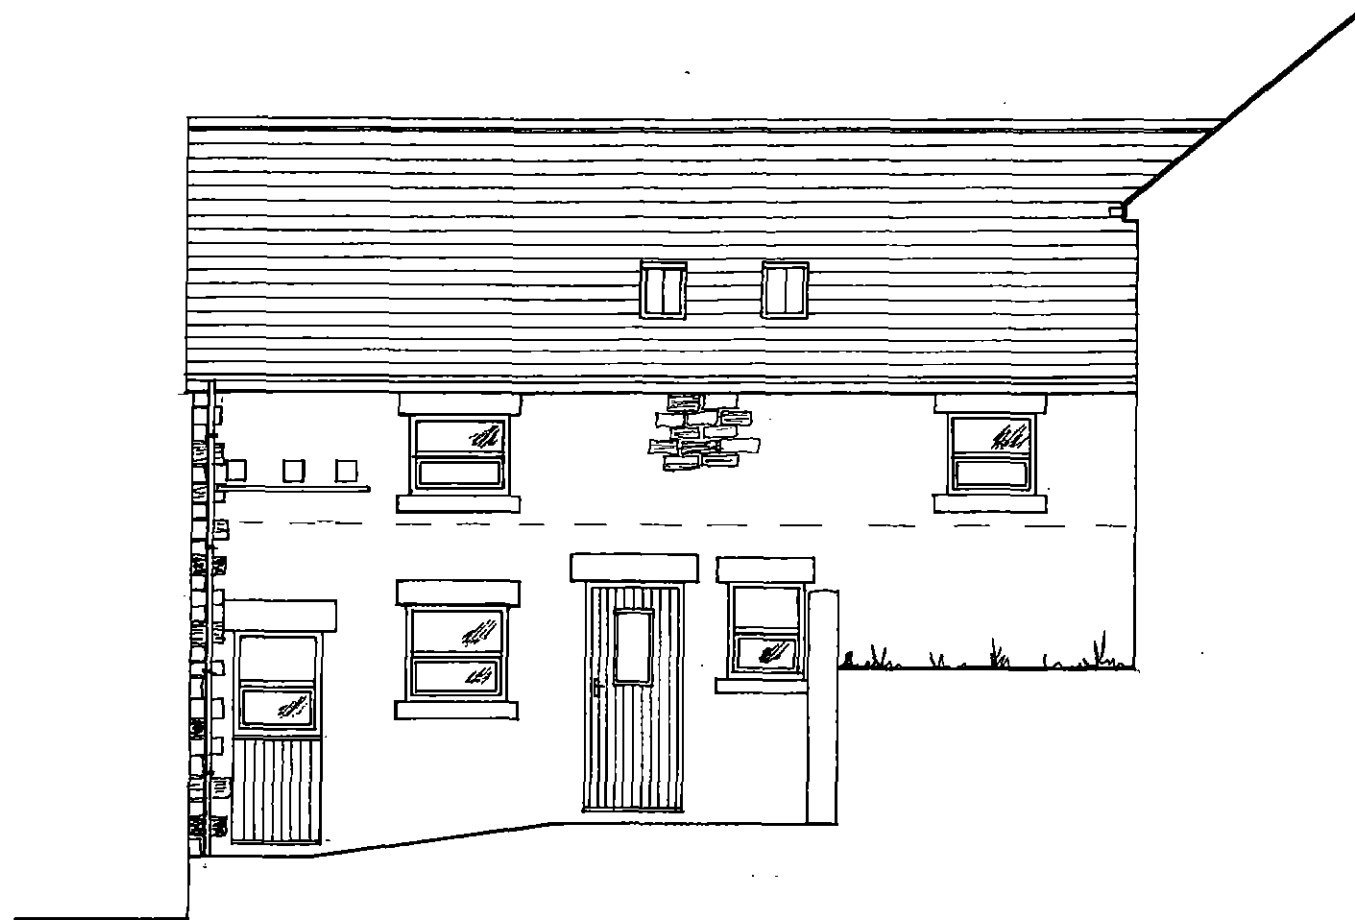

Proposed Front Elevation

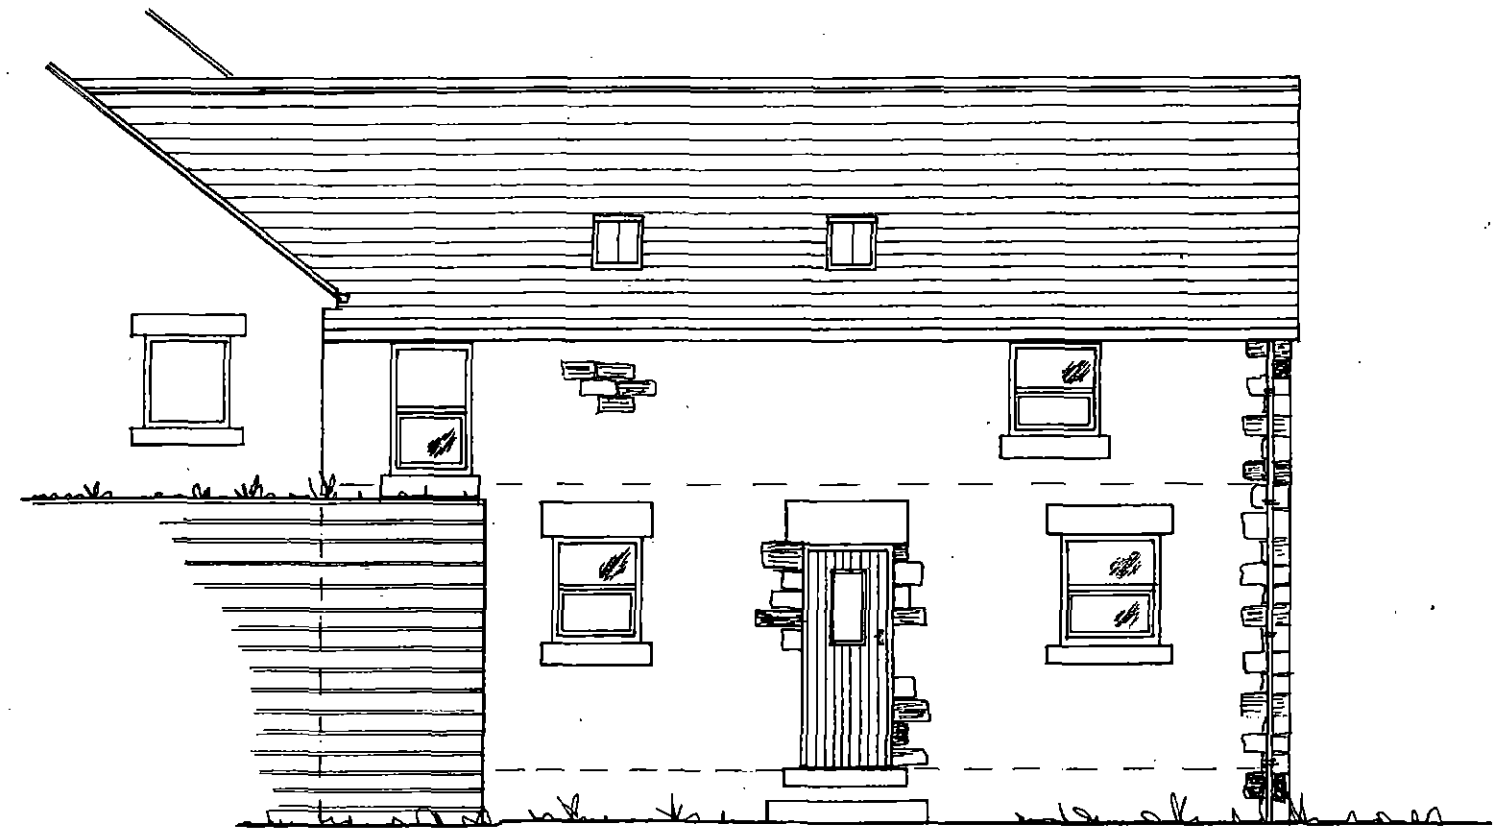

Proposed Rear Elevation

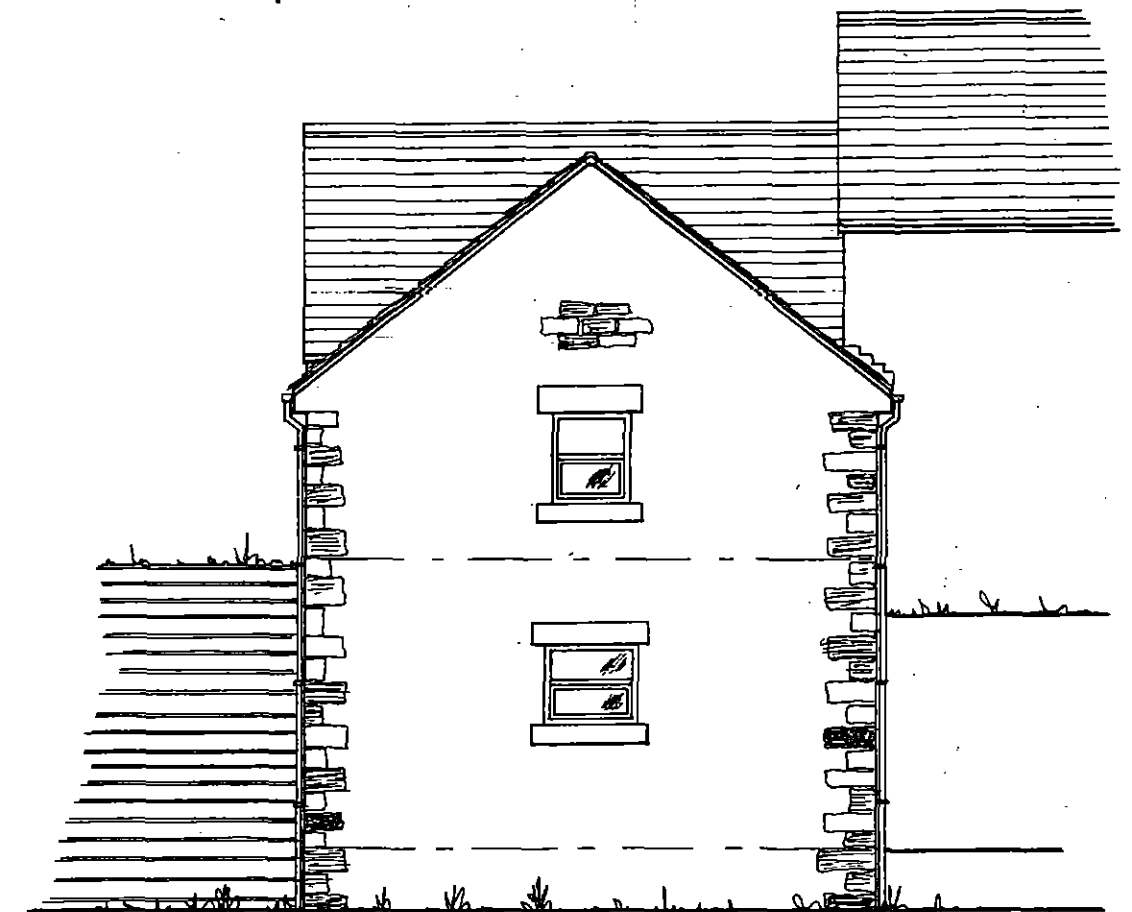

Proposed Side Elevation

SIMON ELLIOTT ASSOCIATES

Fiddler Farm, Old Mill Lane, Thurgoland.

Proposed External Elevations – Scale 1:100

Drawing No. SEA/750/Y/006