



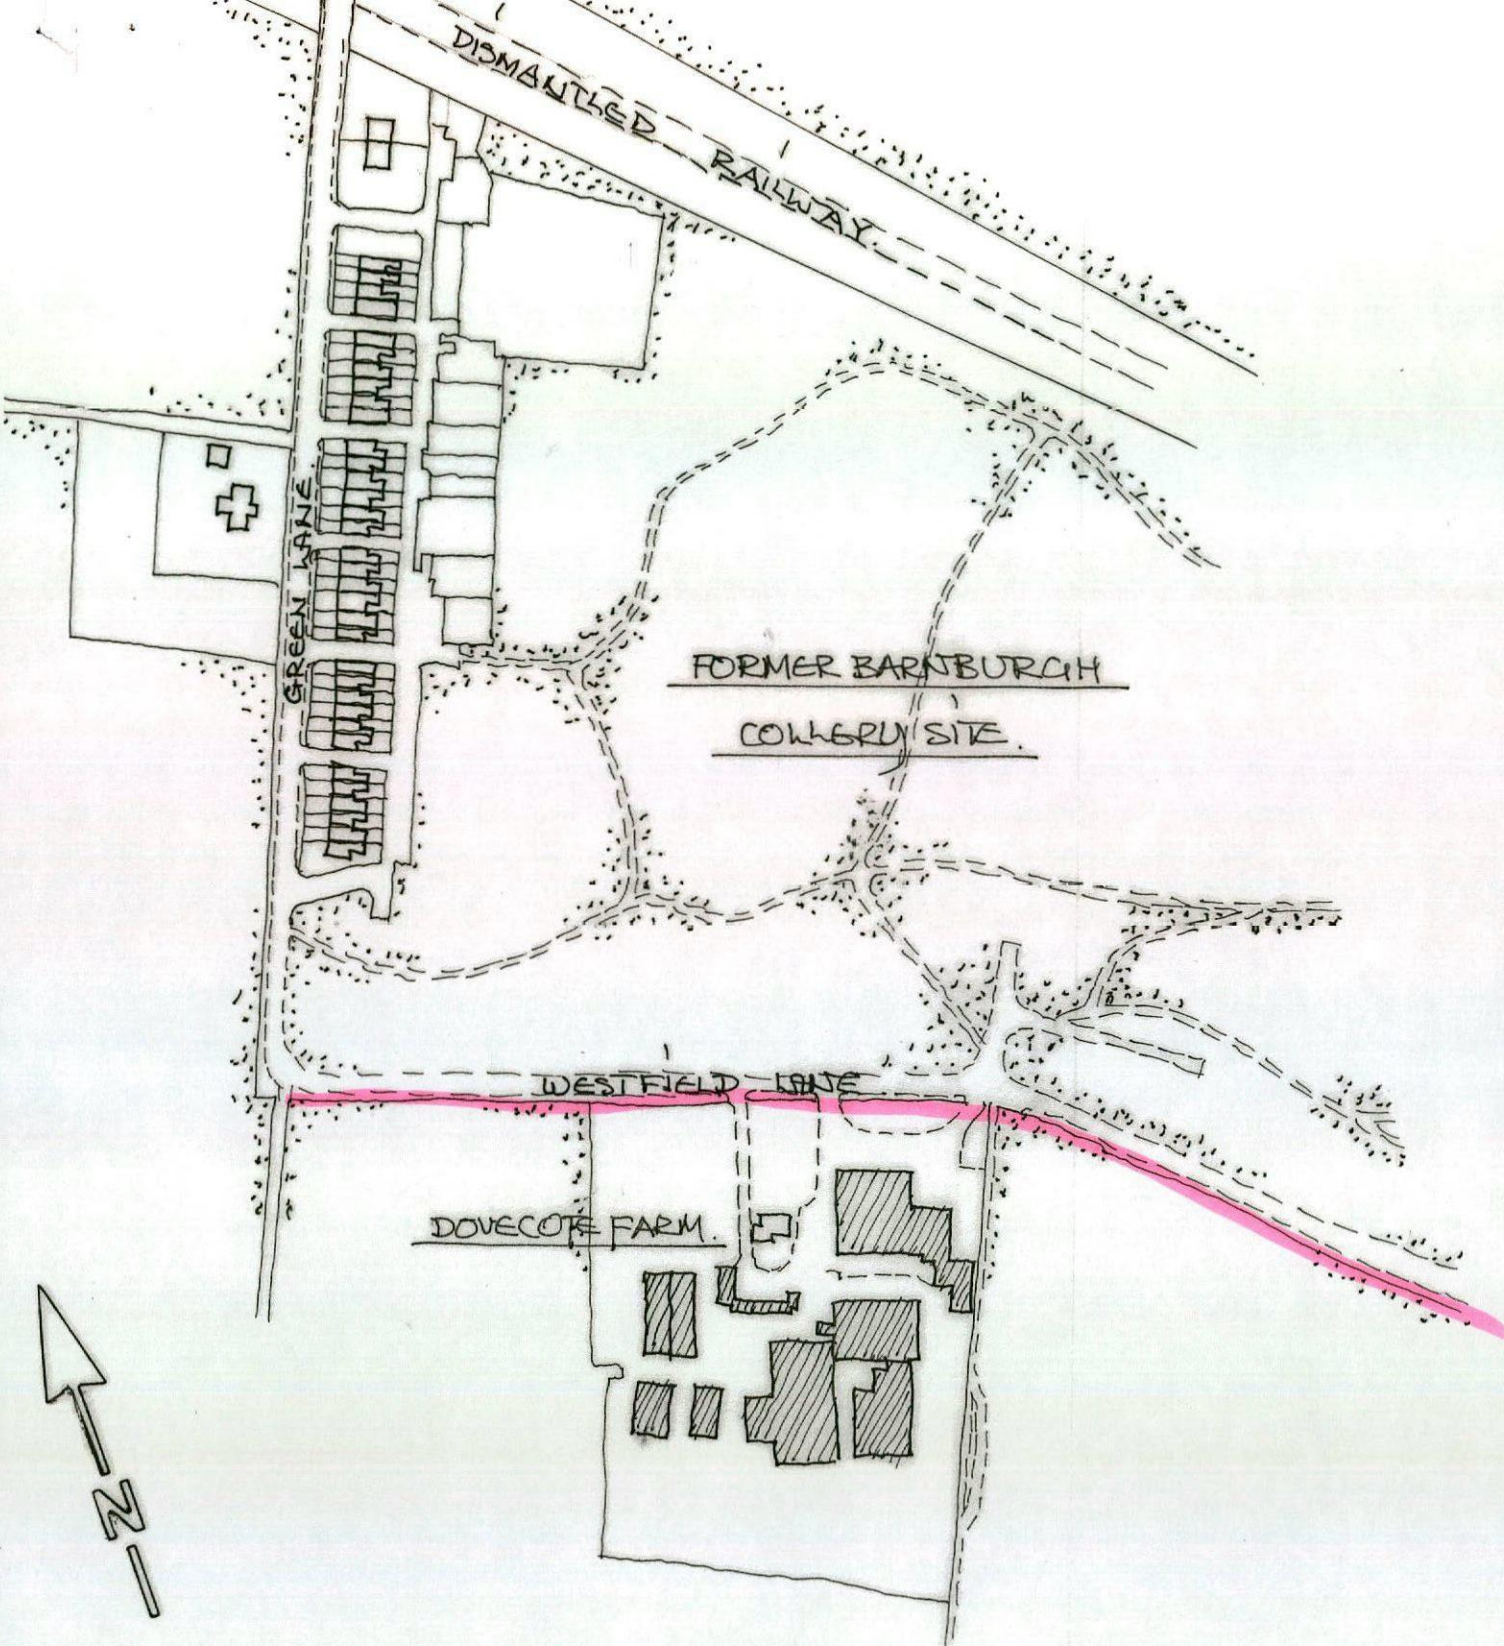



LOCATION PLAN 1:2500

WESTFIELD LANE

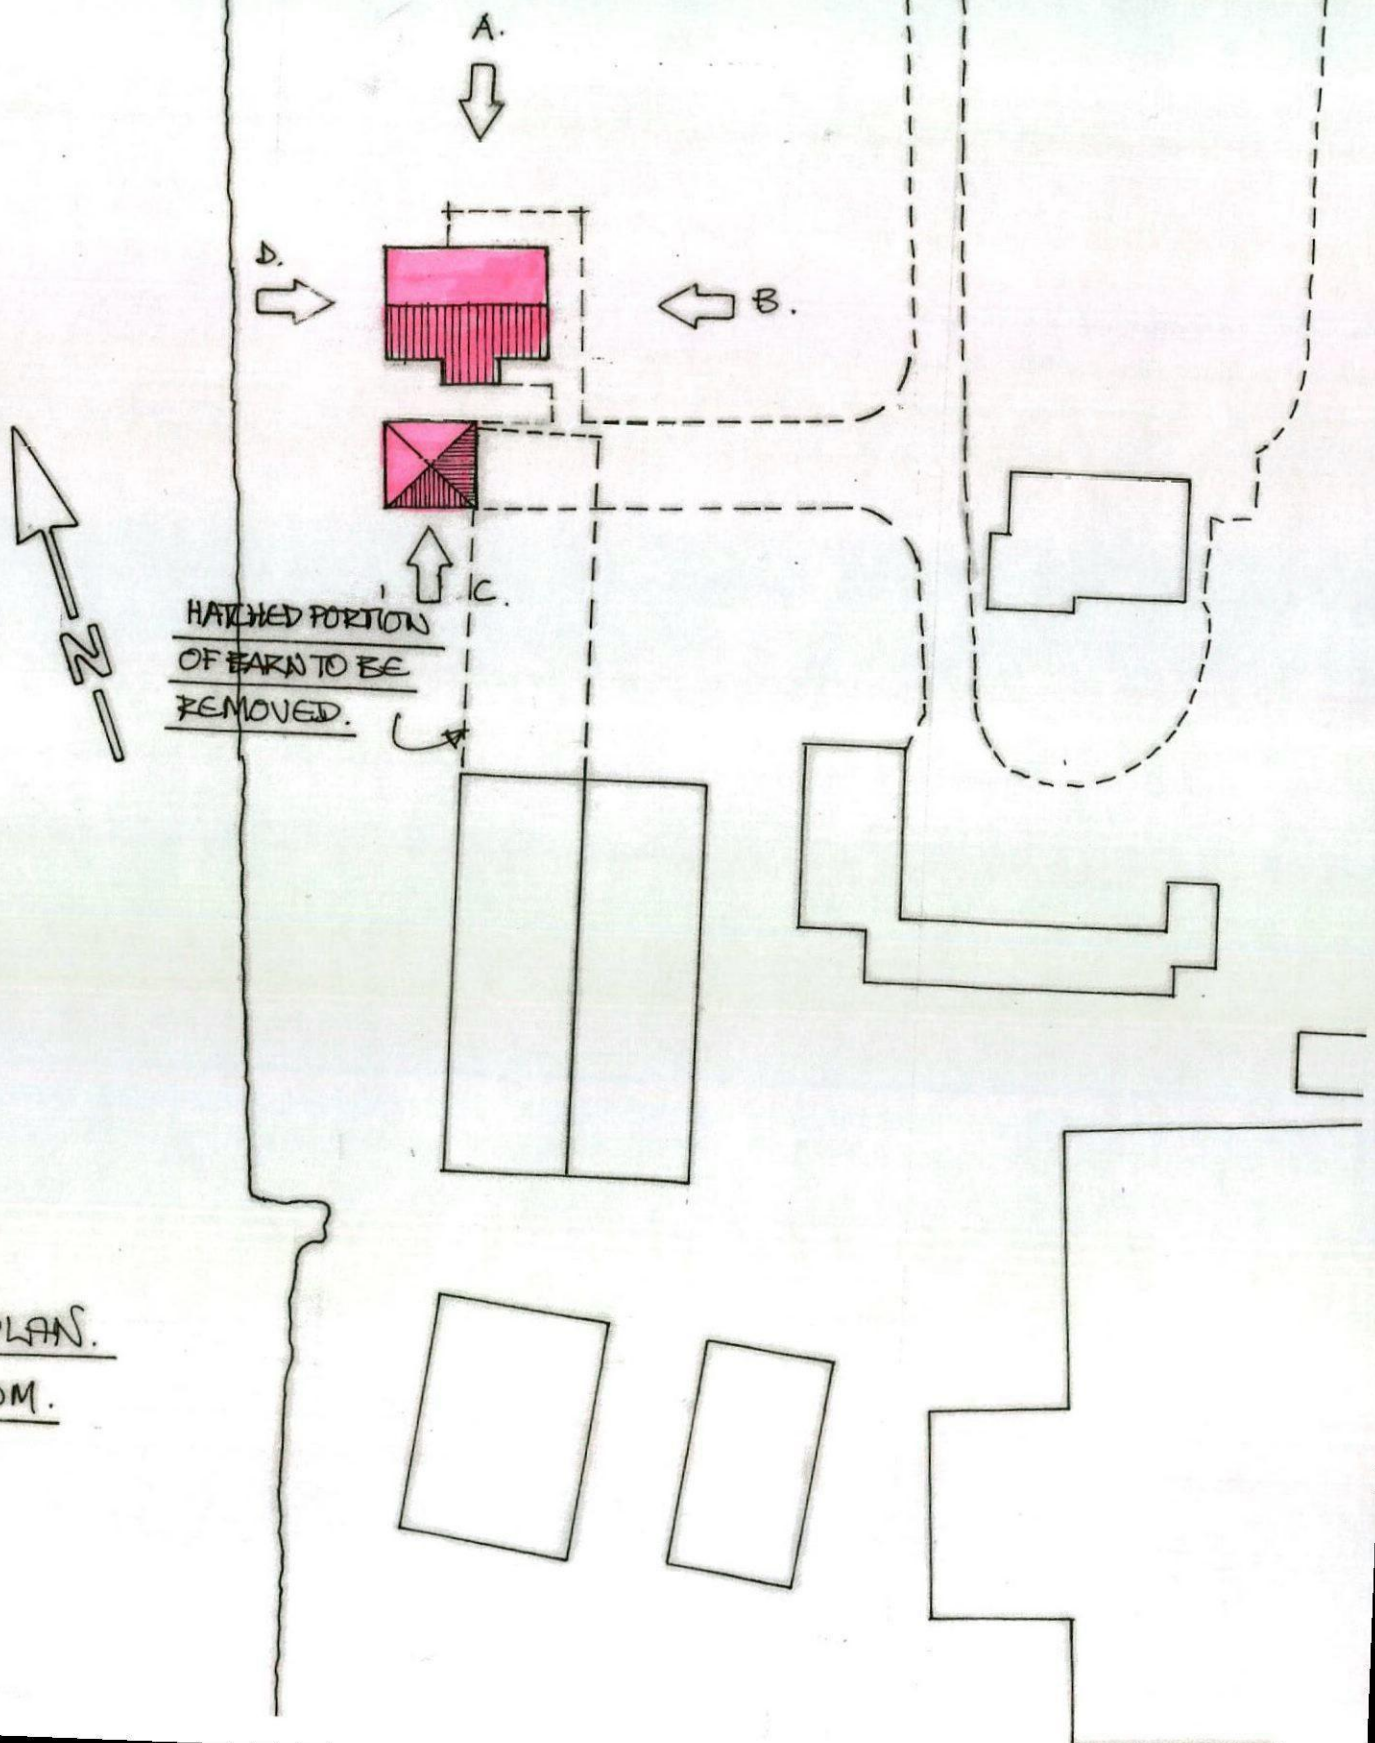


SITE PLAN.



1:500M.

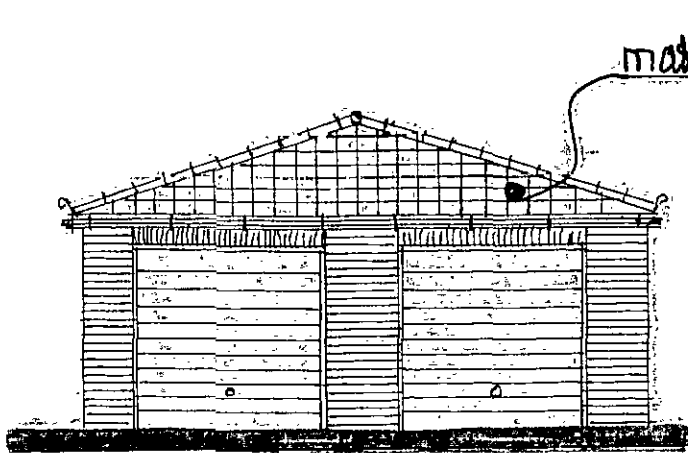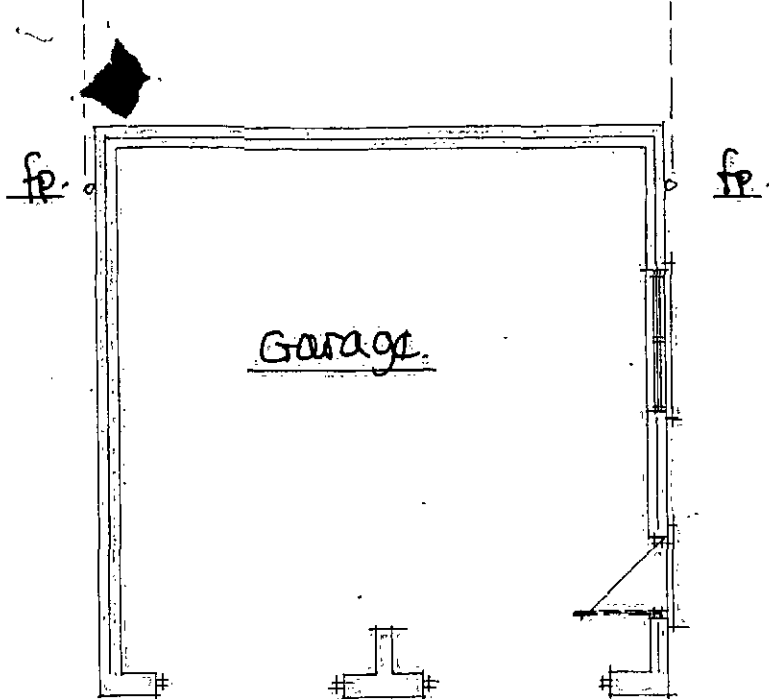


view from farm driveway
rear view from open fields.

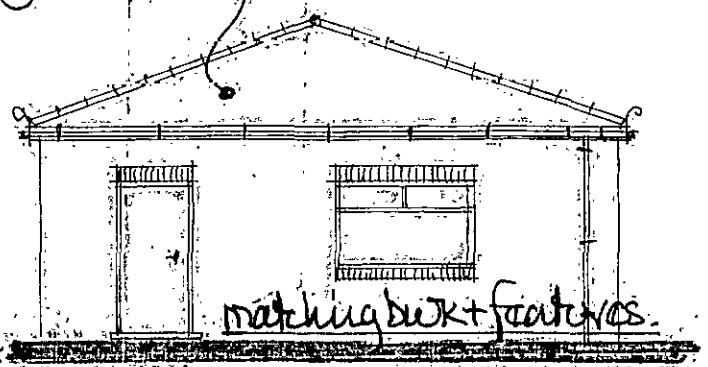


view from dwelling
view from farm

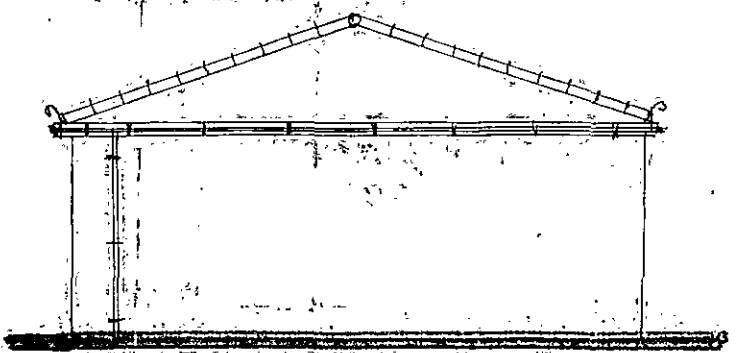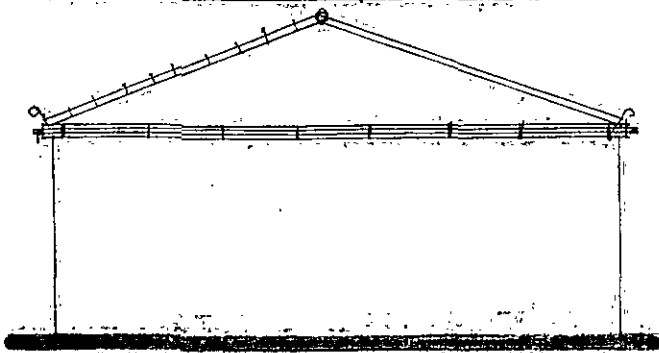

scale 1:100m.

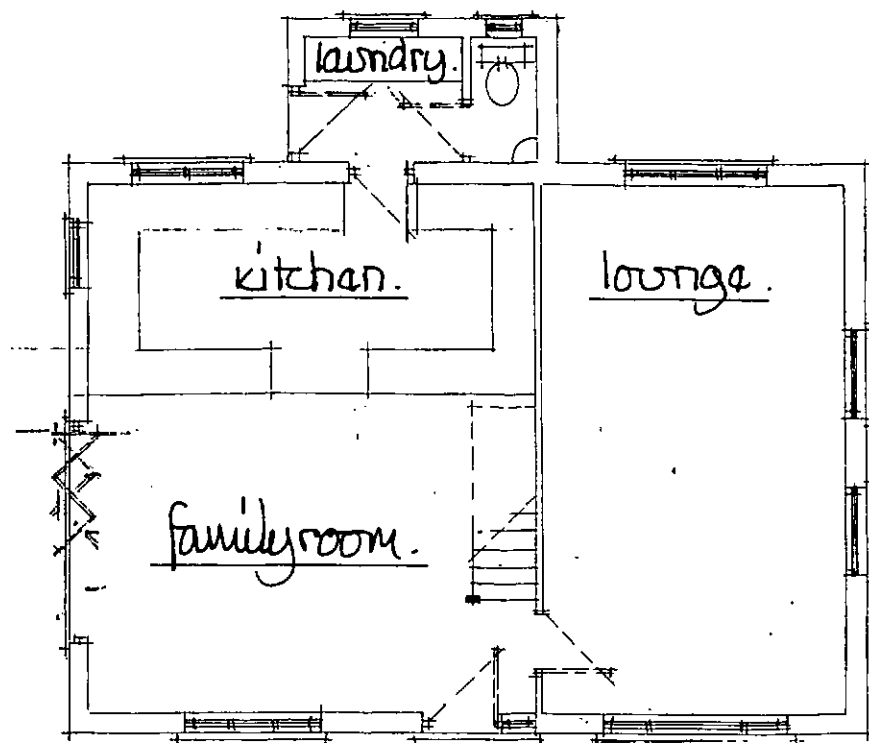


ground floor.

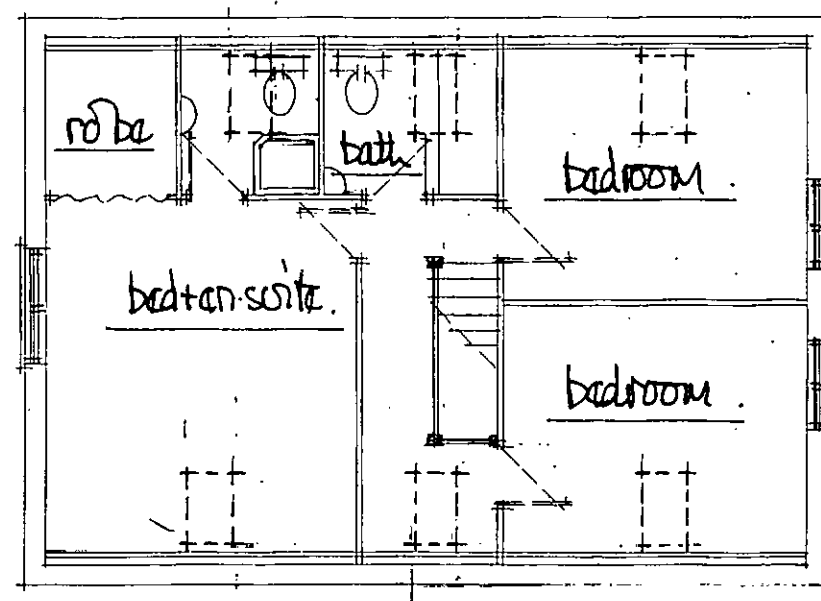

upper floor.

scale 1:100m.

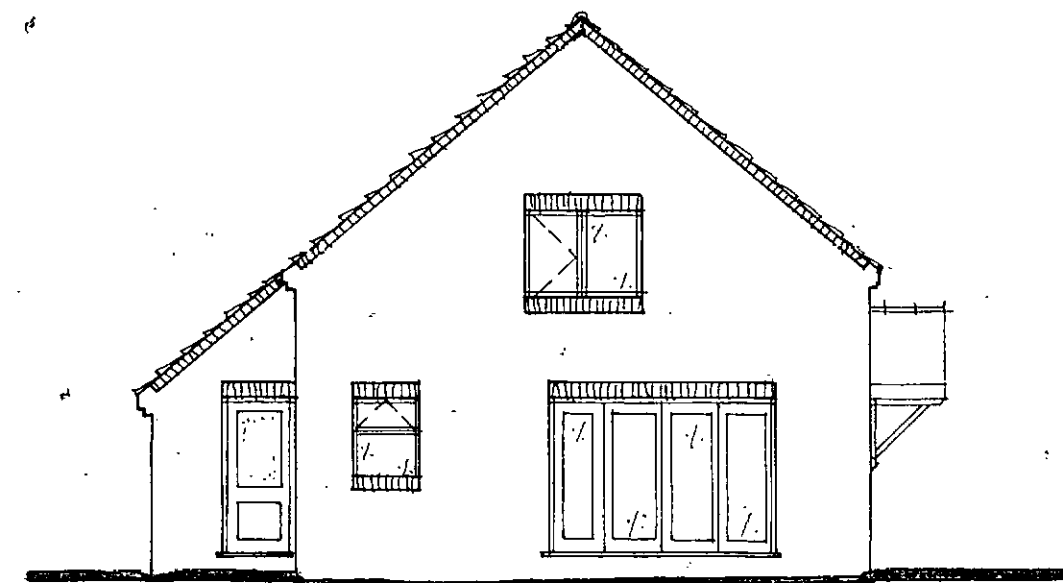


gable view (from farm driveway) (B).

front view (from west field lane) (A)


rear view (C)

gable view (from open fields) (D)

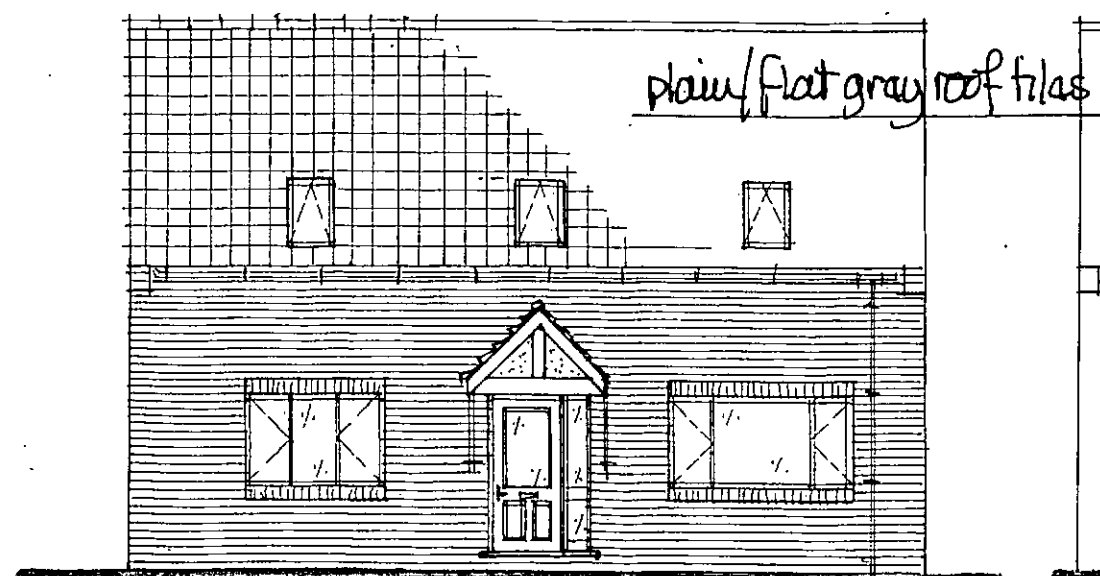

cheshire weathered facing brick.

ibstock 354.

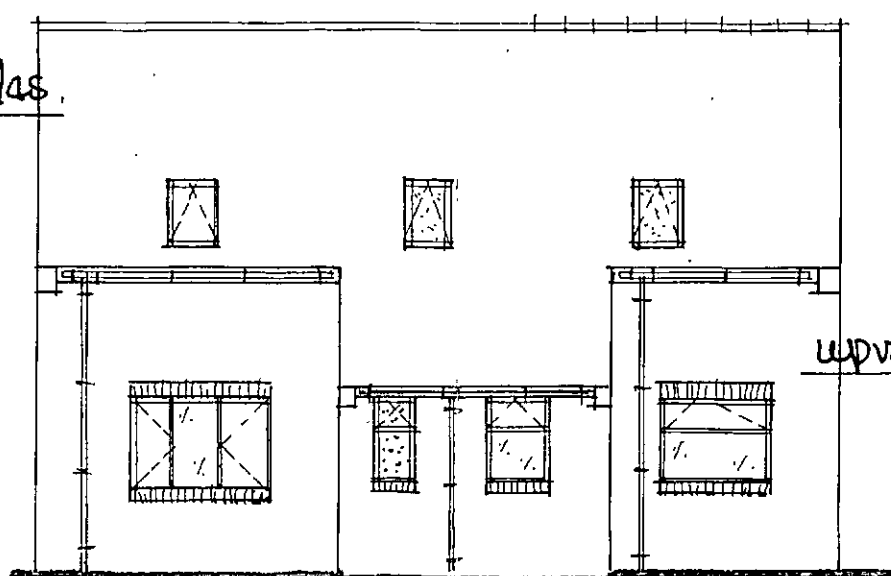

upvc frames.

