


Drawing No.	Rev No.
MJN001 -002	



EXISTING REAR ELEVATION
SCALE 1:100 AT A3



EXISTING END ELEVATION
SCALE 1:100 AT A3

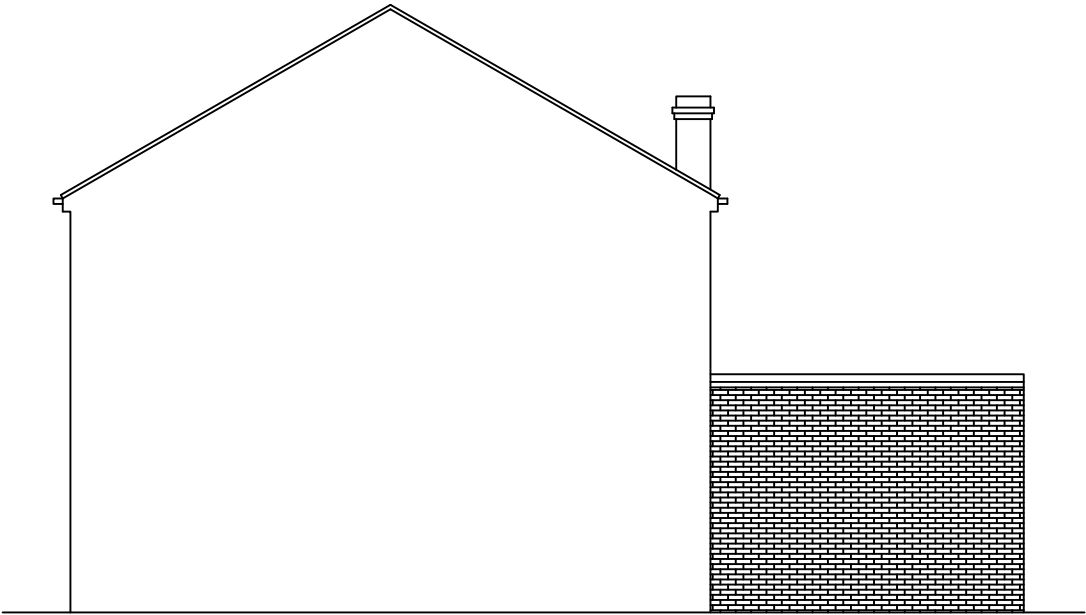

EXISTING END ELEVATION
SCALE 1:100 AT A3

DO NOT SCALE: Contractor to check all dimensions and report any omissions or errors

NOTES

Rev	Description	By	Chk	App	Date
JRB DESIGNS Ltd 1 Saville Road Cudworth Barnsley S72 8LT Tel: 01226 383542 Fax: 01226 380078 Mob: 07970 541192 Email: john@jrbdesigns.co.uk This drawing is copyright. © jrbdesigns Ltd.					
Client MR. J NIPPERS					
Drawing Title EXISTING ELEVATIONS					
Address 199 BRIERLEY ROAD GRIMETHORPE BARNLEY S72 7AR					
Project Title: PROPOSED TWO STOREY REAR EXTENSION					
Purpose of Issue: PLANNING					
Drawing Status FIRST ISSUE					
Scale at A3 AS SHOWN	Drawn By JRB	Date 07/12/2021			
Checked By	Date 07/12/2021	Approved By	Date 07/12/2021	Revision	
Project No. MJN001	Drawing No. 002	Revision -			
APPROVAL ☒	INFORMATION ☐	TENDER ☐	CONTRACT ☐	CONSTRUCTION ☐	