




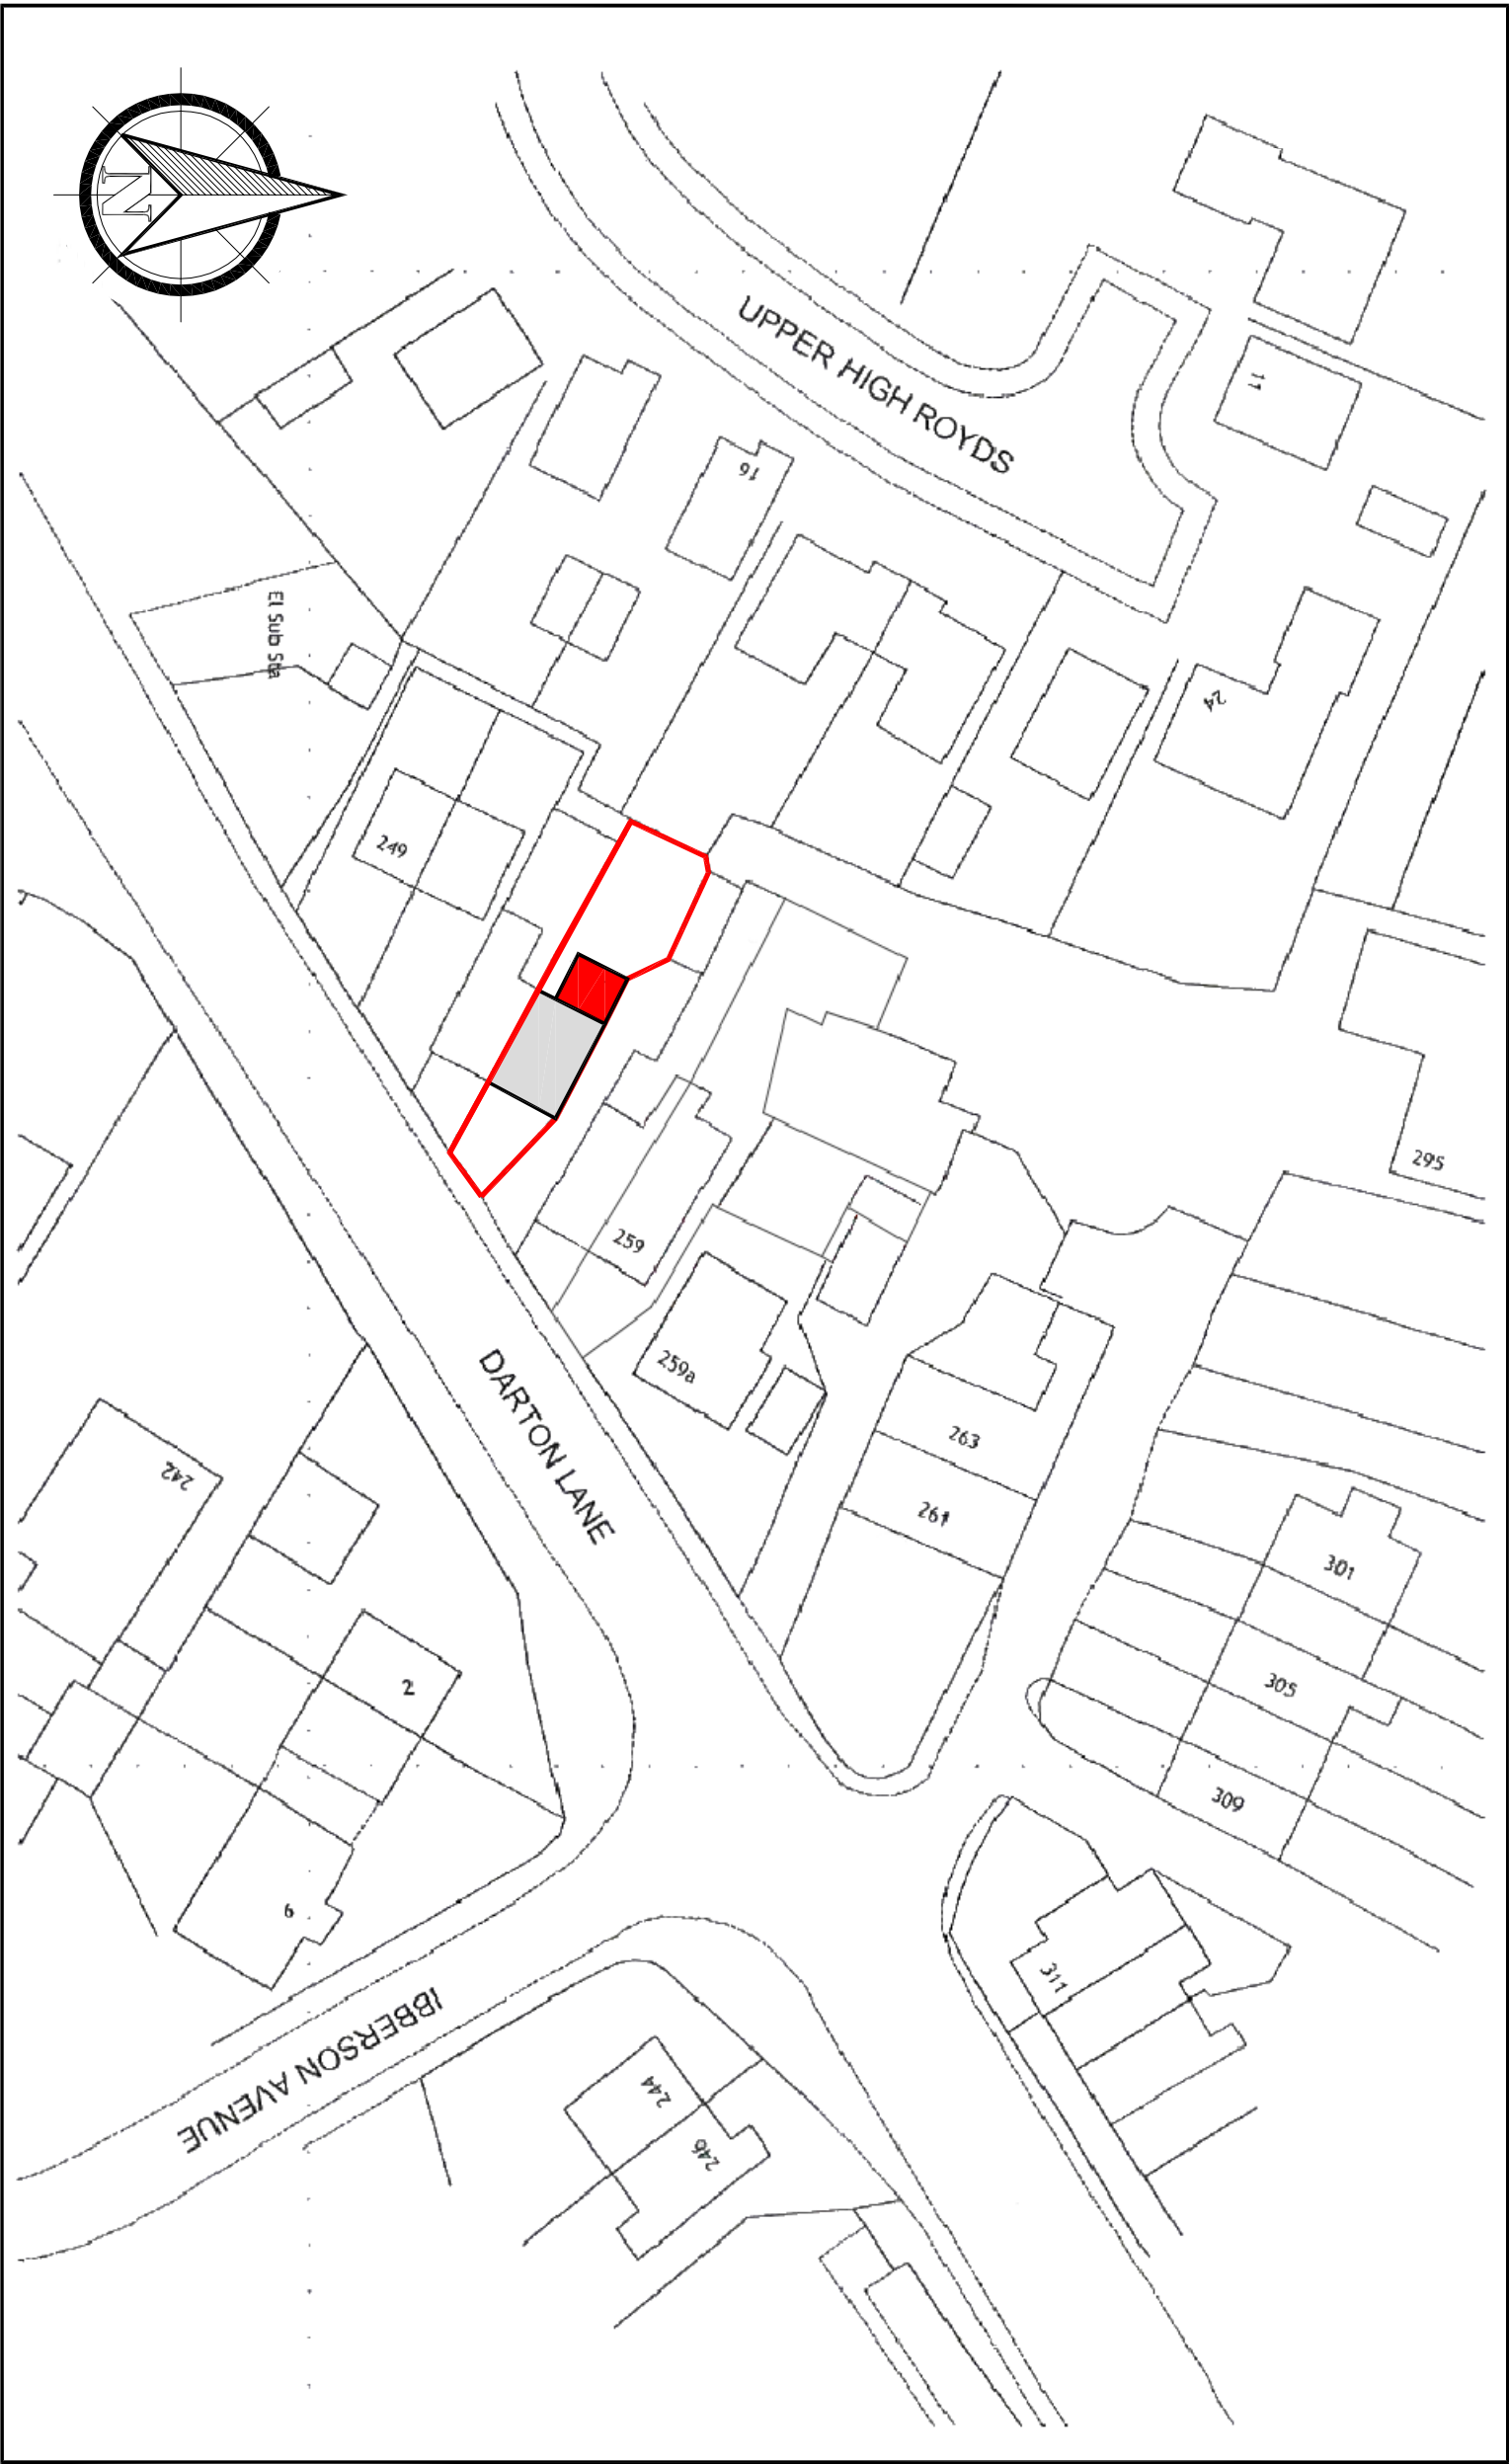


PROPOSED SITE LAYOUT PLAN
SCALE: 1:500

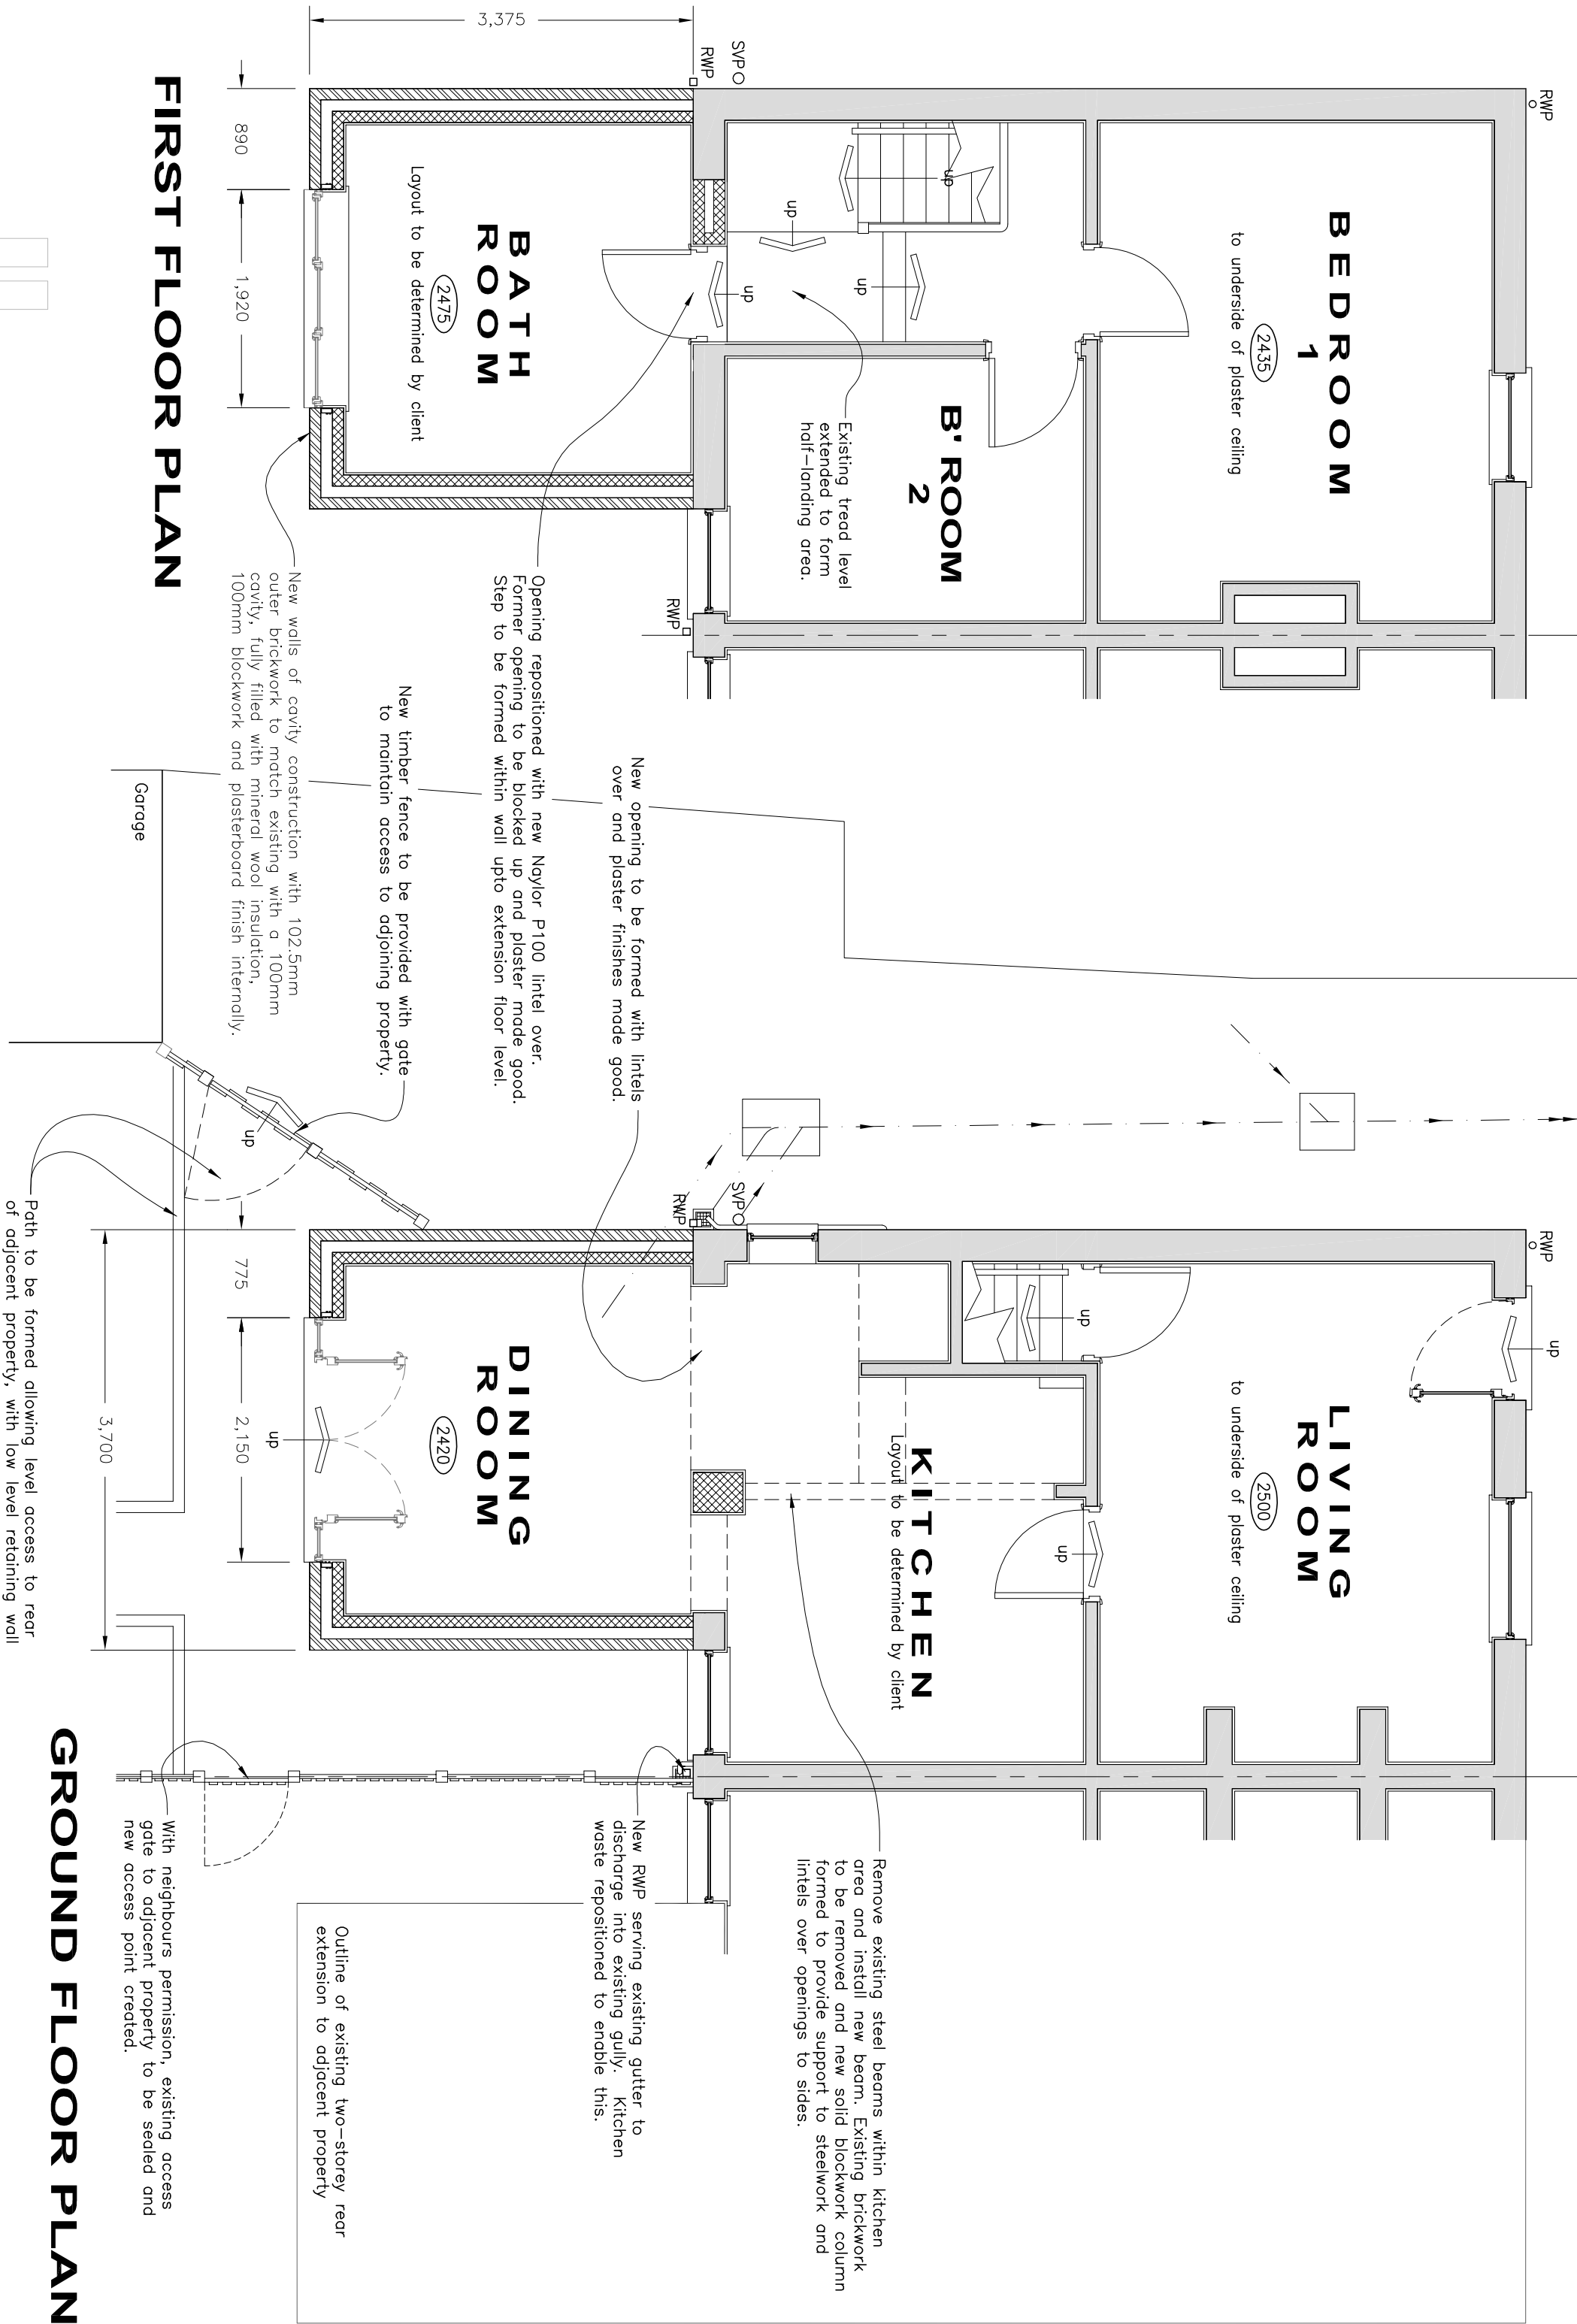


FIRST FLOOR PLAN

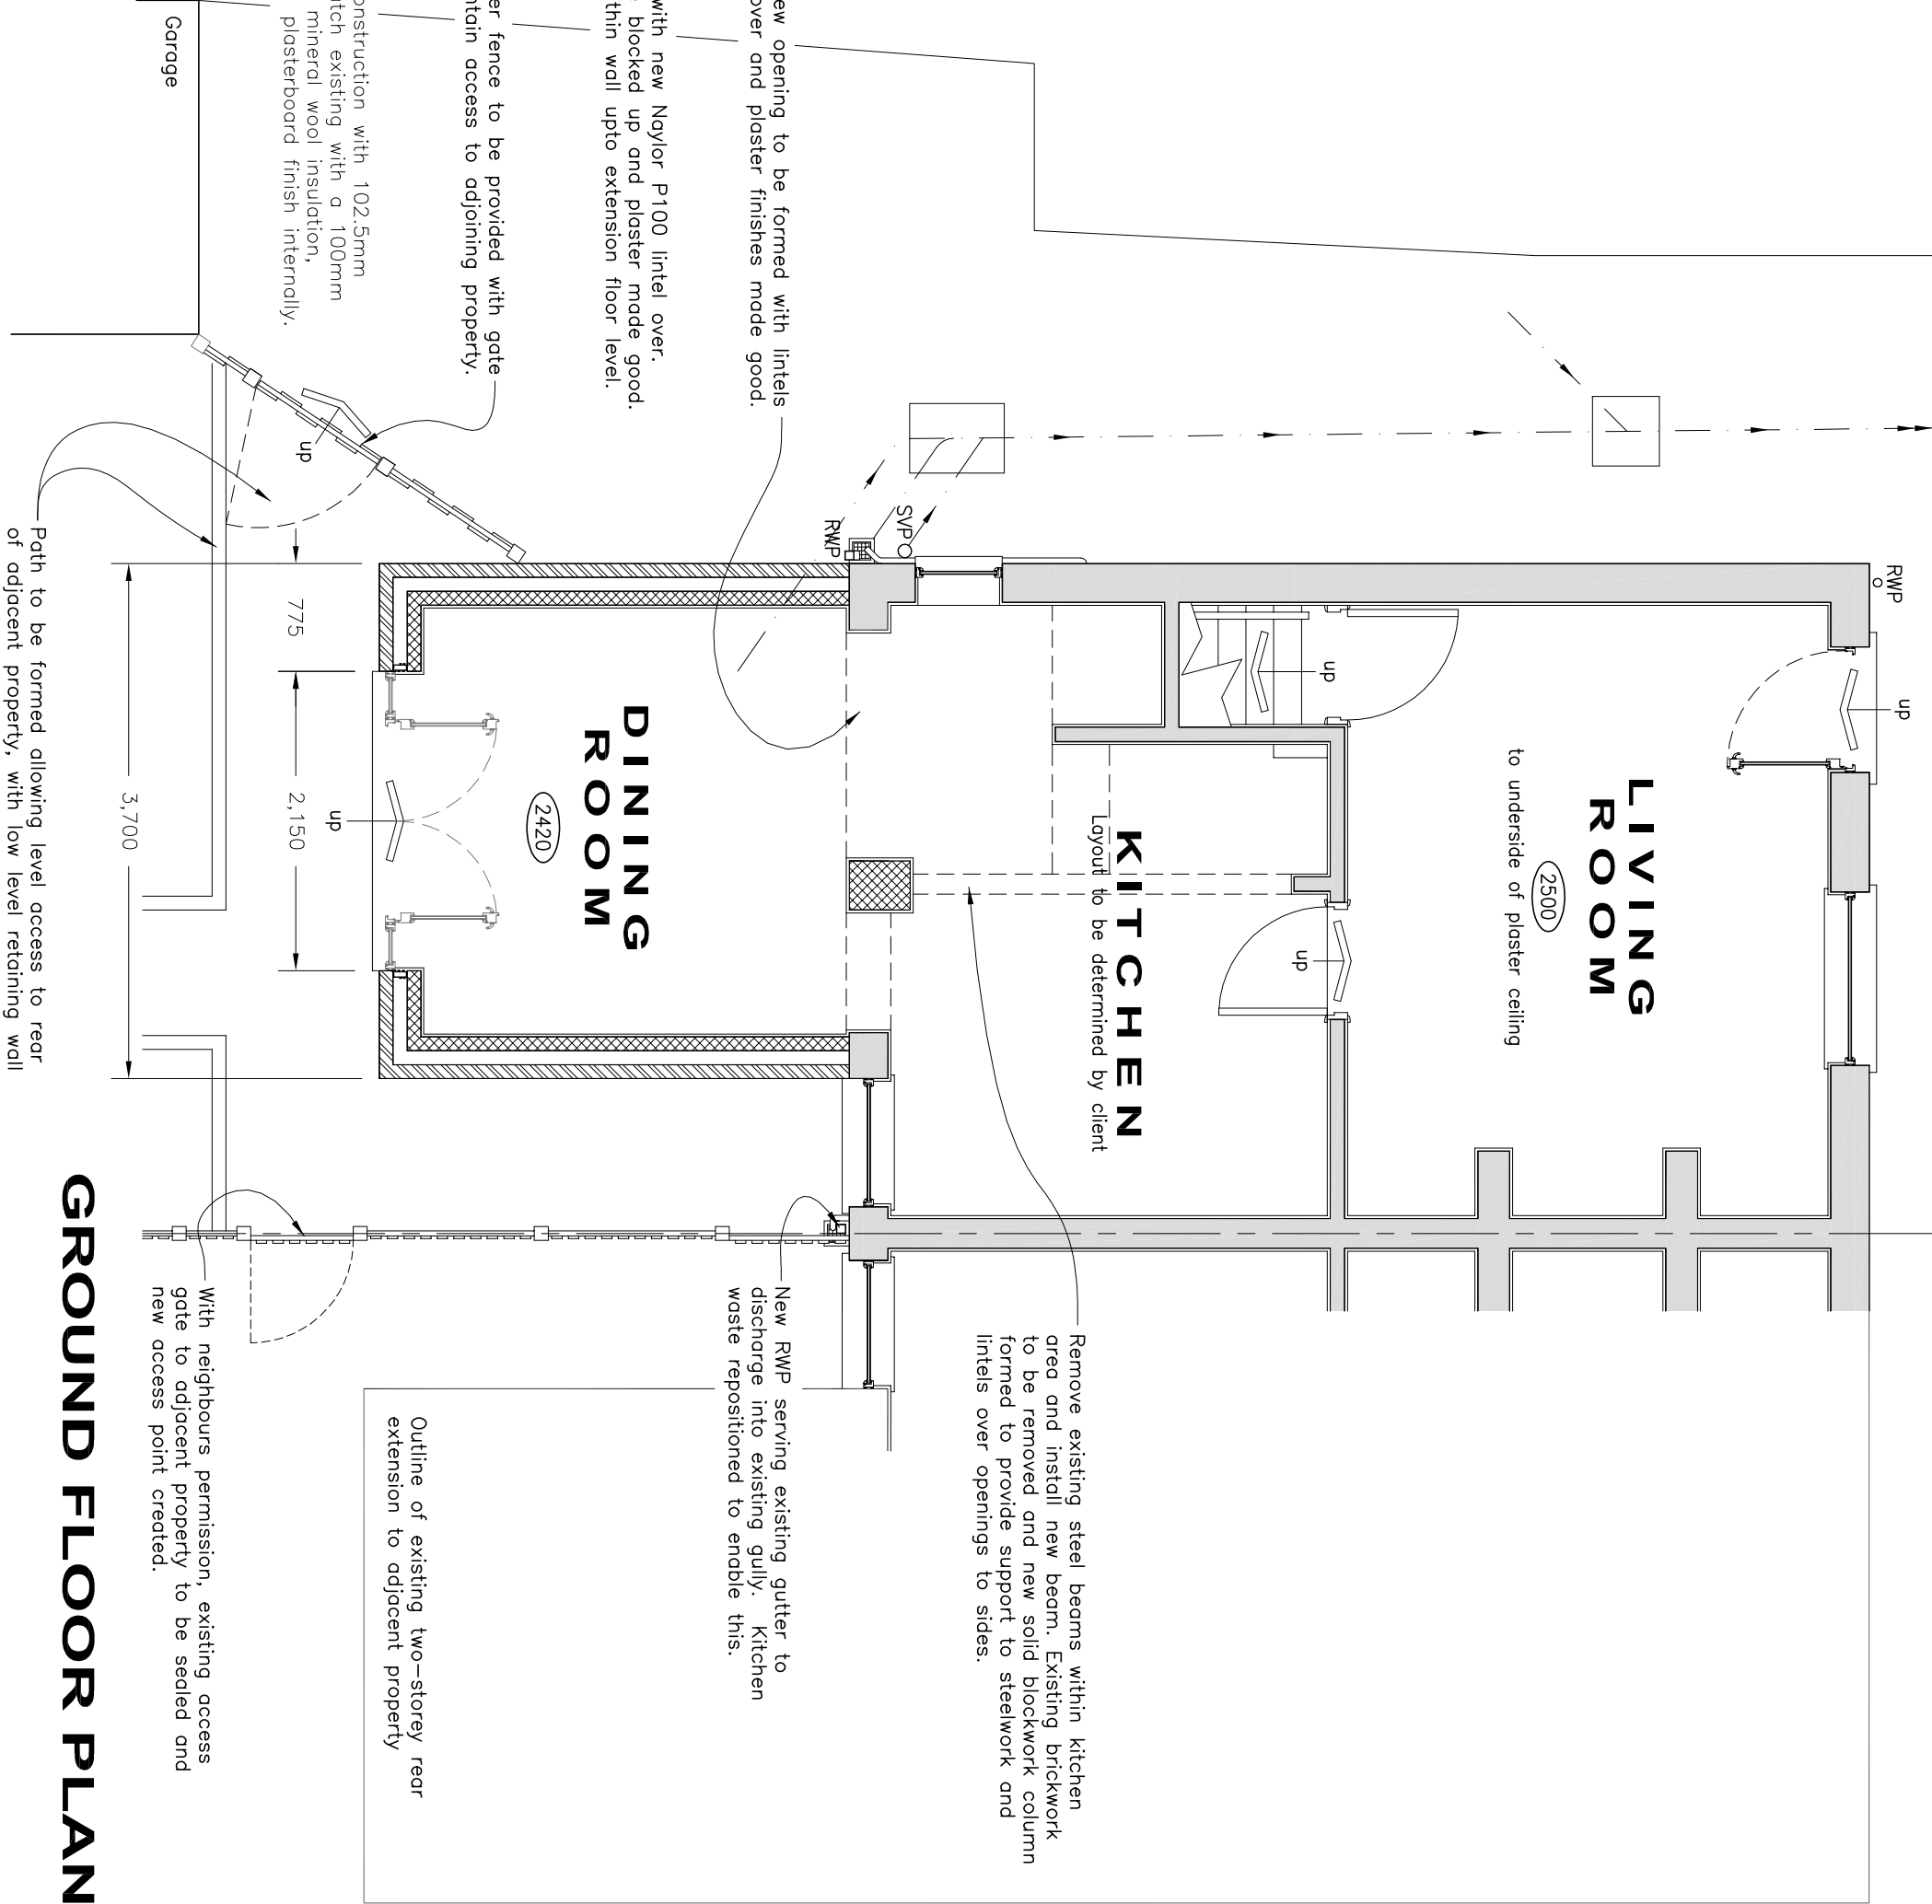


GROUND FLOOR PLAN

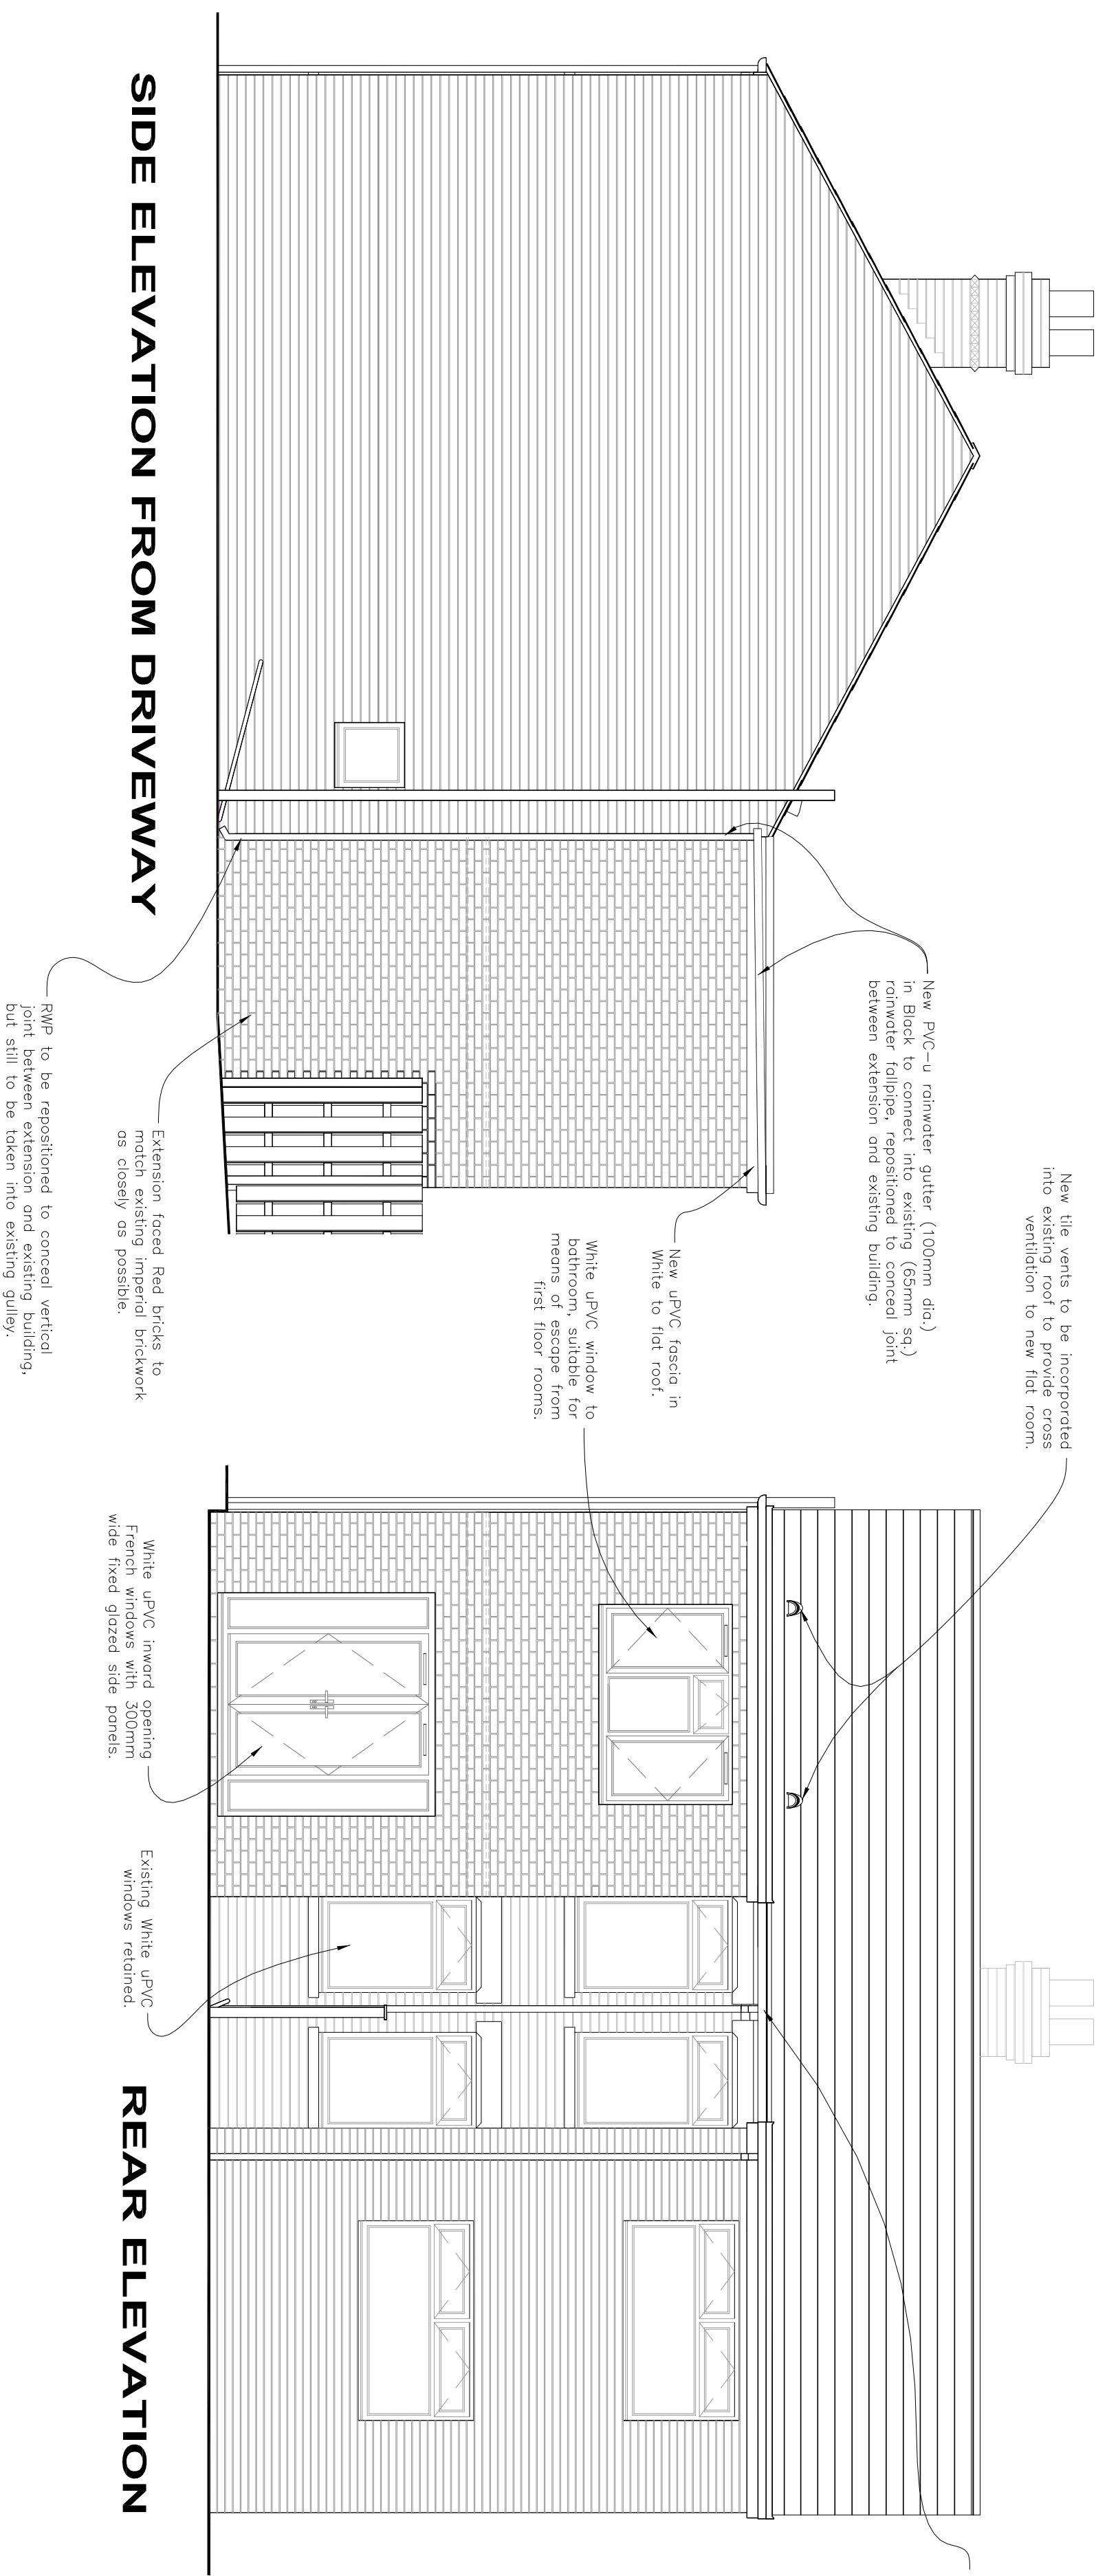

SIDE ELEVATION FROM DRIVEWAY

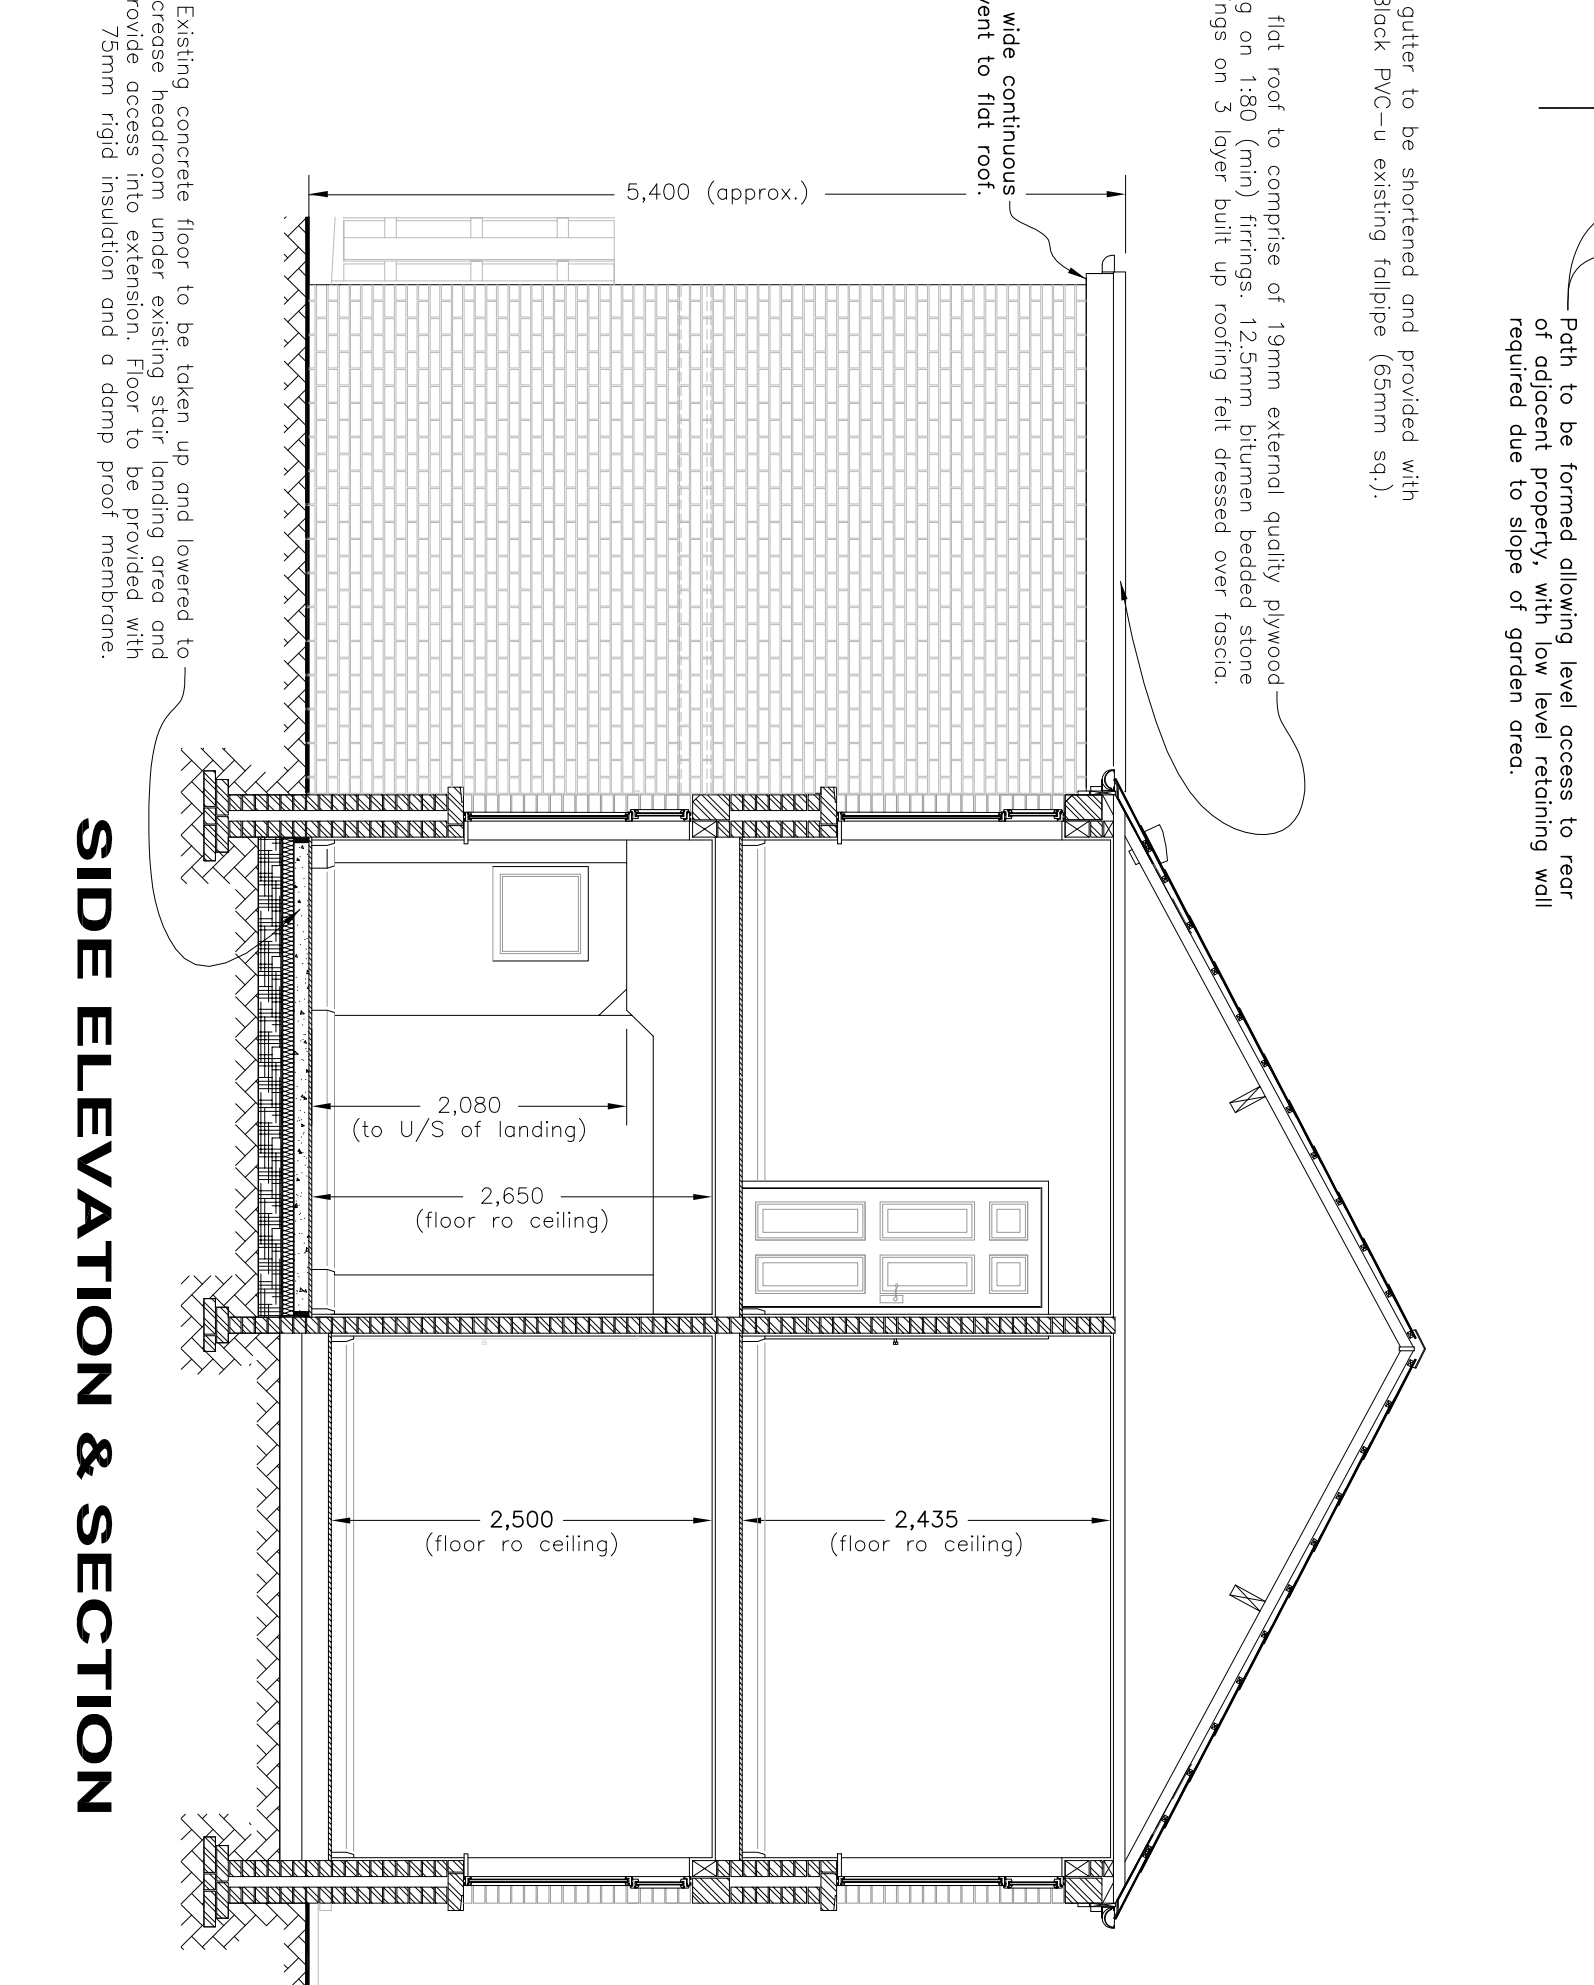

REAR ELEVATION

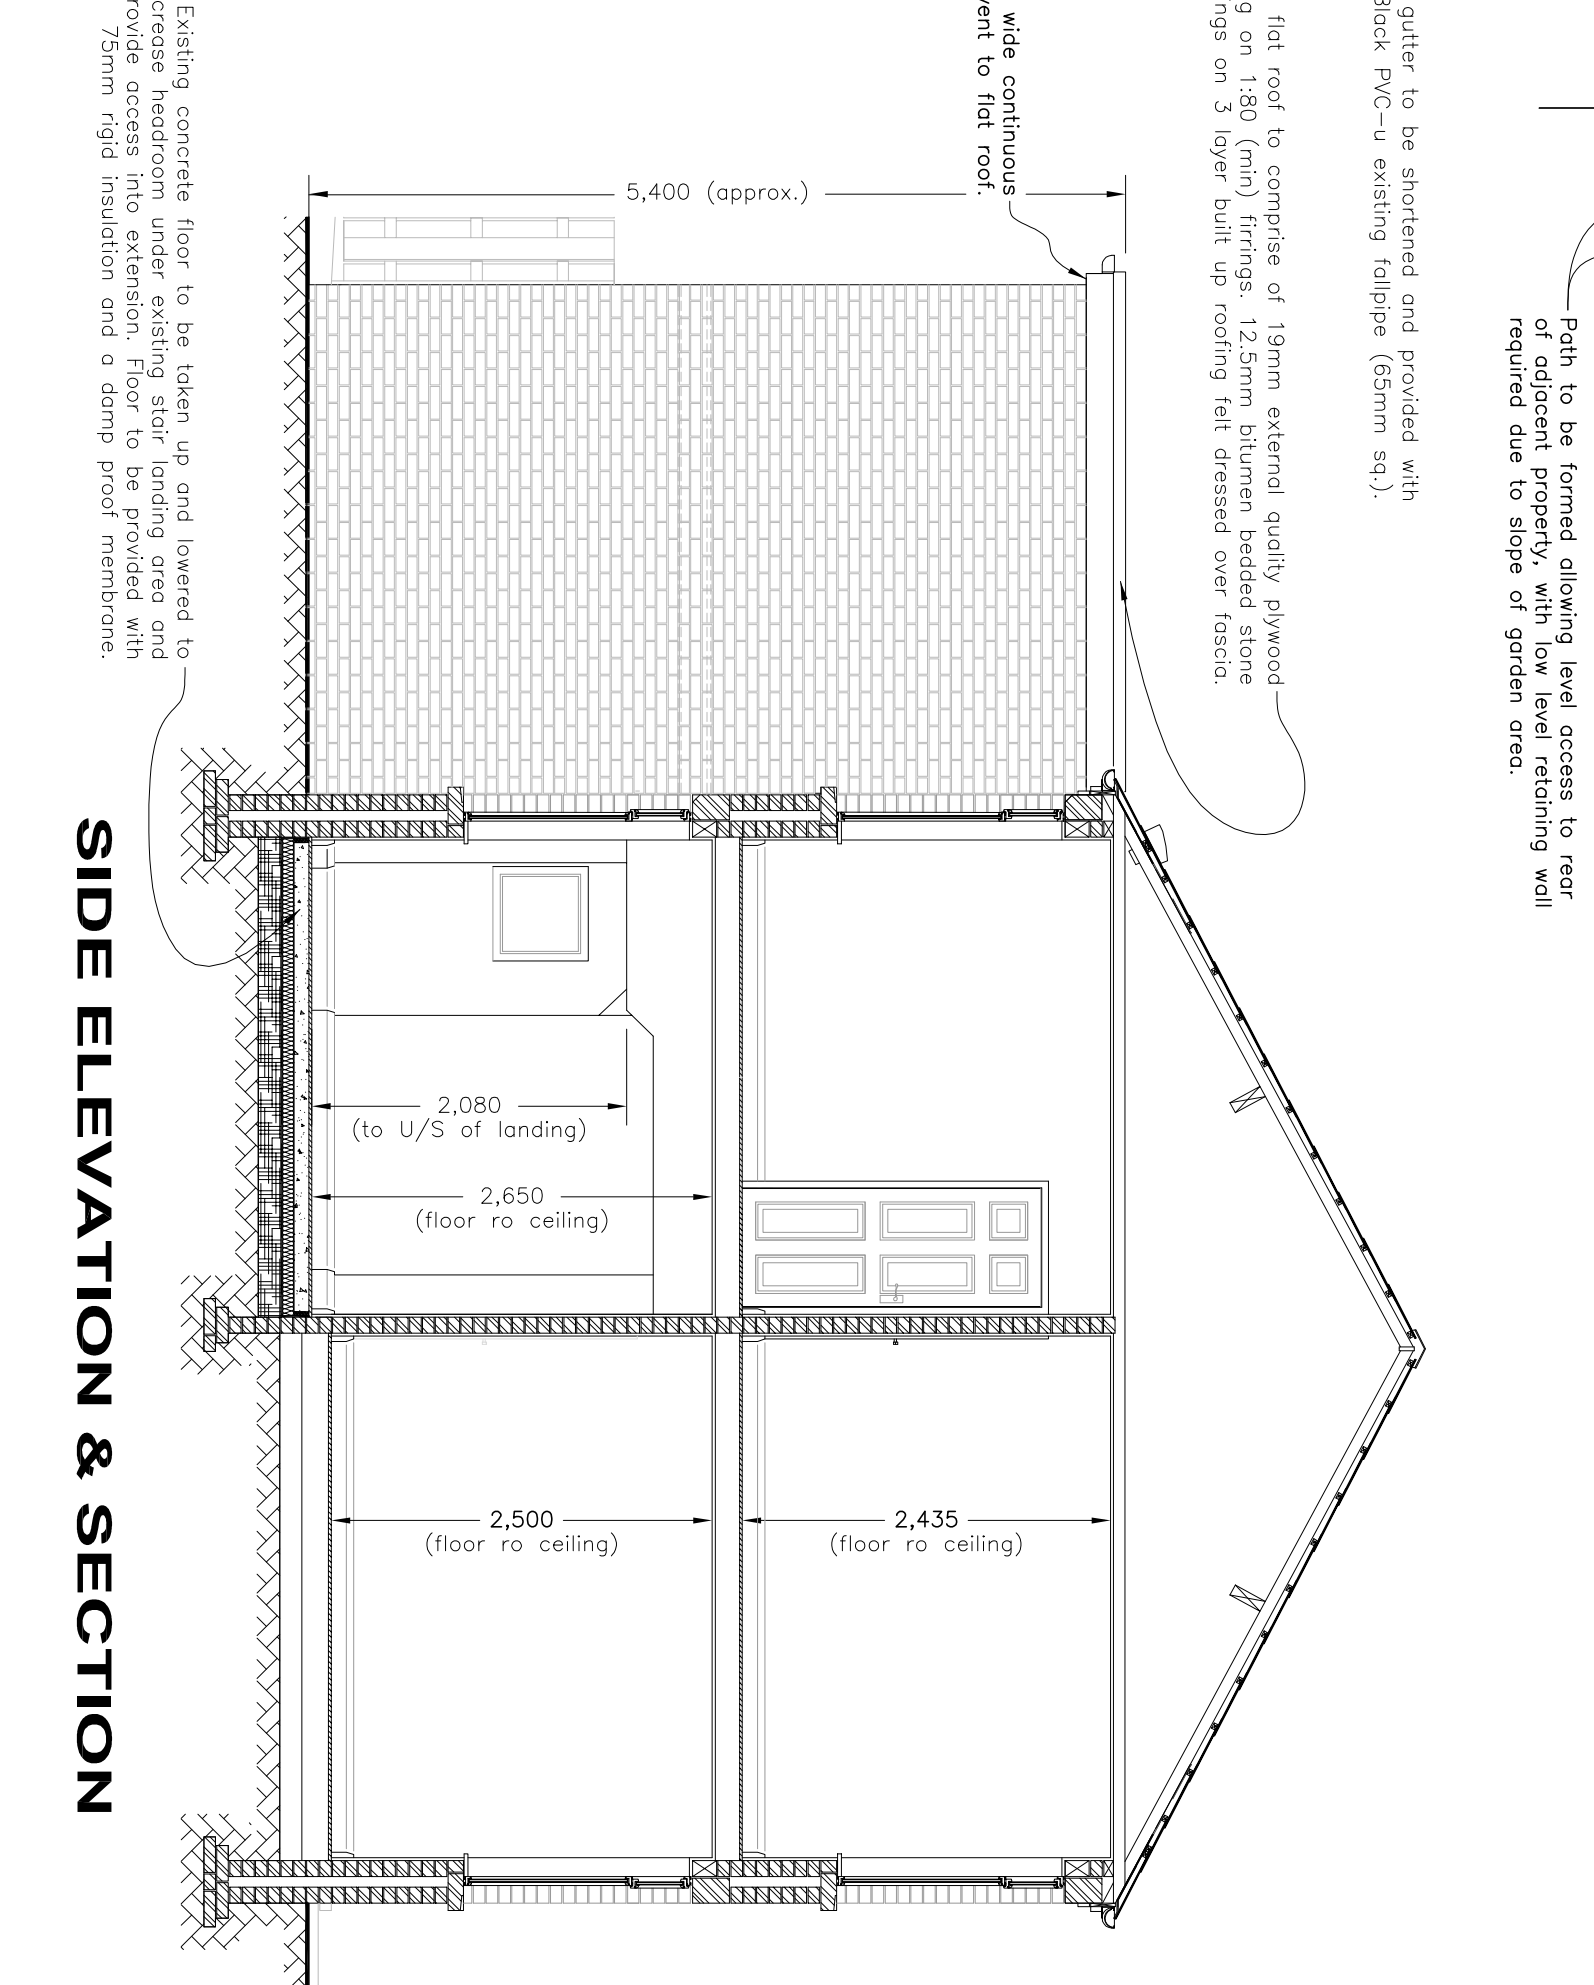

SIDE ELEVATION & SECTION

PROPOSED PLANS & ELEVATIONS

CLIENT		PROJECT		DATE	SCALE
MRS. GILLIAN BOOTH		255 DARTON LANE		12/02/2016	1:50 @ A1
PROJECT		DRAWN BY		CHECKED	REV
ERECTION OF NEW TWO-STORY REAR EXTENSION		MAPPLEWELL BARNESLEY SOUTH YORKSHIRE S75 6AJ		A.M.B.	-
		DRAWING NO.		BOOTH/2016/02	-

DO NOT SCALE – CHECK ALL DIMENSIONS ON SITE

Rev No.	Revision Note	Date	Signature	Checked
---------	---------------	------	-----------	---------