


A schematic diagram of a roller shutter door assembly. The diagram shows a cross-section of the door, which is composed of horizontal slats. The central part of the door is labeled "ROLLER SHUTTER". Above the door, there is a horizontal track system with vertical guides. A diagonal line indicates the path of the slats as they roll up into the track.


WALL BUILT UP OFF EXISTING
BLOCKWORK BOUNDARY WALL

EXISTING BLOCKWORK
BOUNDARY WALL

NORTH ELEVATION

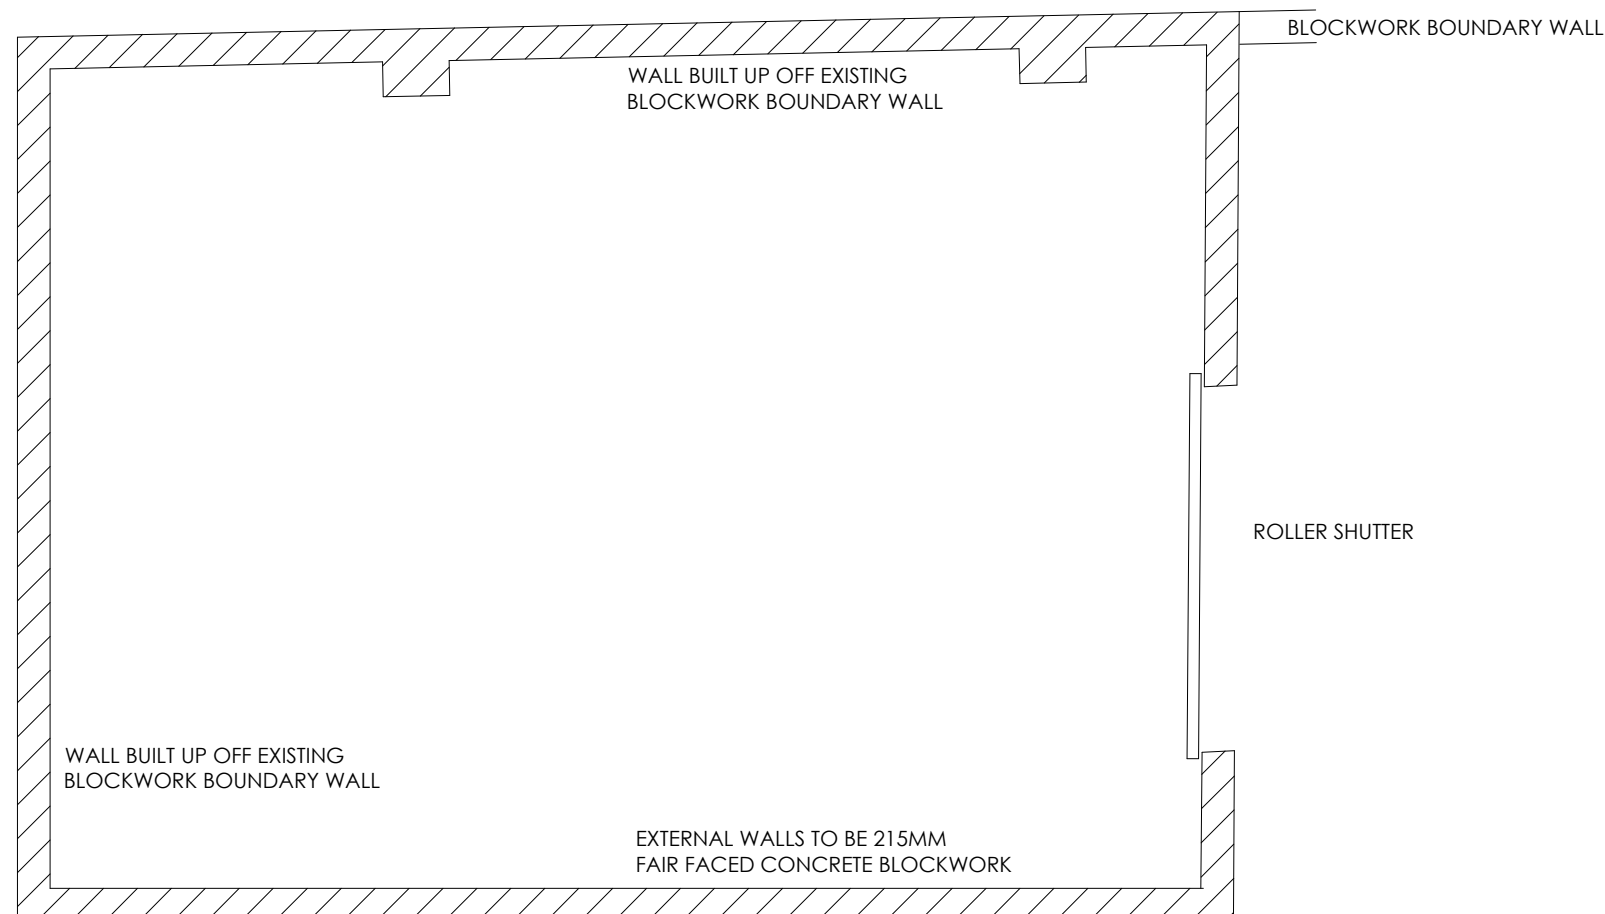

PLAN

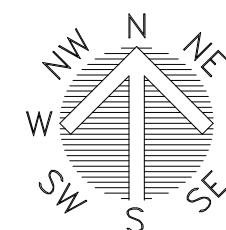

LOCATION PLAN SCALE 1:1250

 White Agus PARTNERSHIP		OFFICE ONE, 34 VICTORIA ROAD, BARNESLEY. S70 2BU Phone: 01226 208482 Email: info@whiteaguspartnership.co.uk Web: www.whiteaguspartnership.co.uk	
ARCHITECTURAL SERVICES			
Project. PROPOSED STORE POND STREET BARNESLEY		Client.	
Drawing Title. PLANS AND ELEVATIONS		Date. JULY 2020	Scale. 1:50 & 1:100 @ A3
		Ref. 21-154	Dwg. No. 01
		Rev.	

Date	Suffix	Description	Date	Suffix	Description