

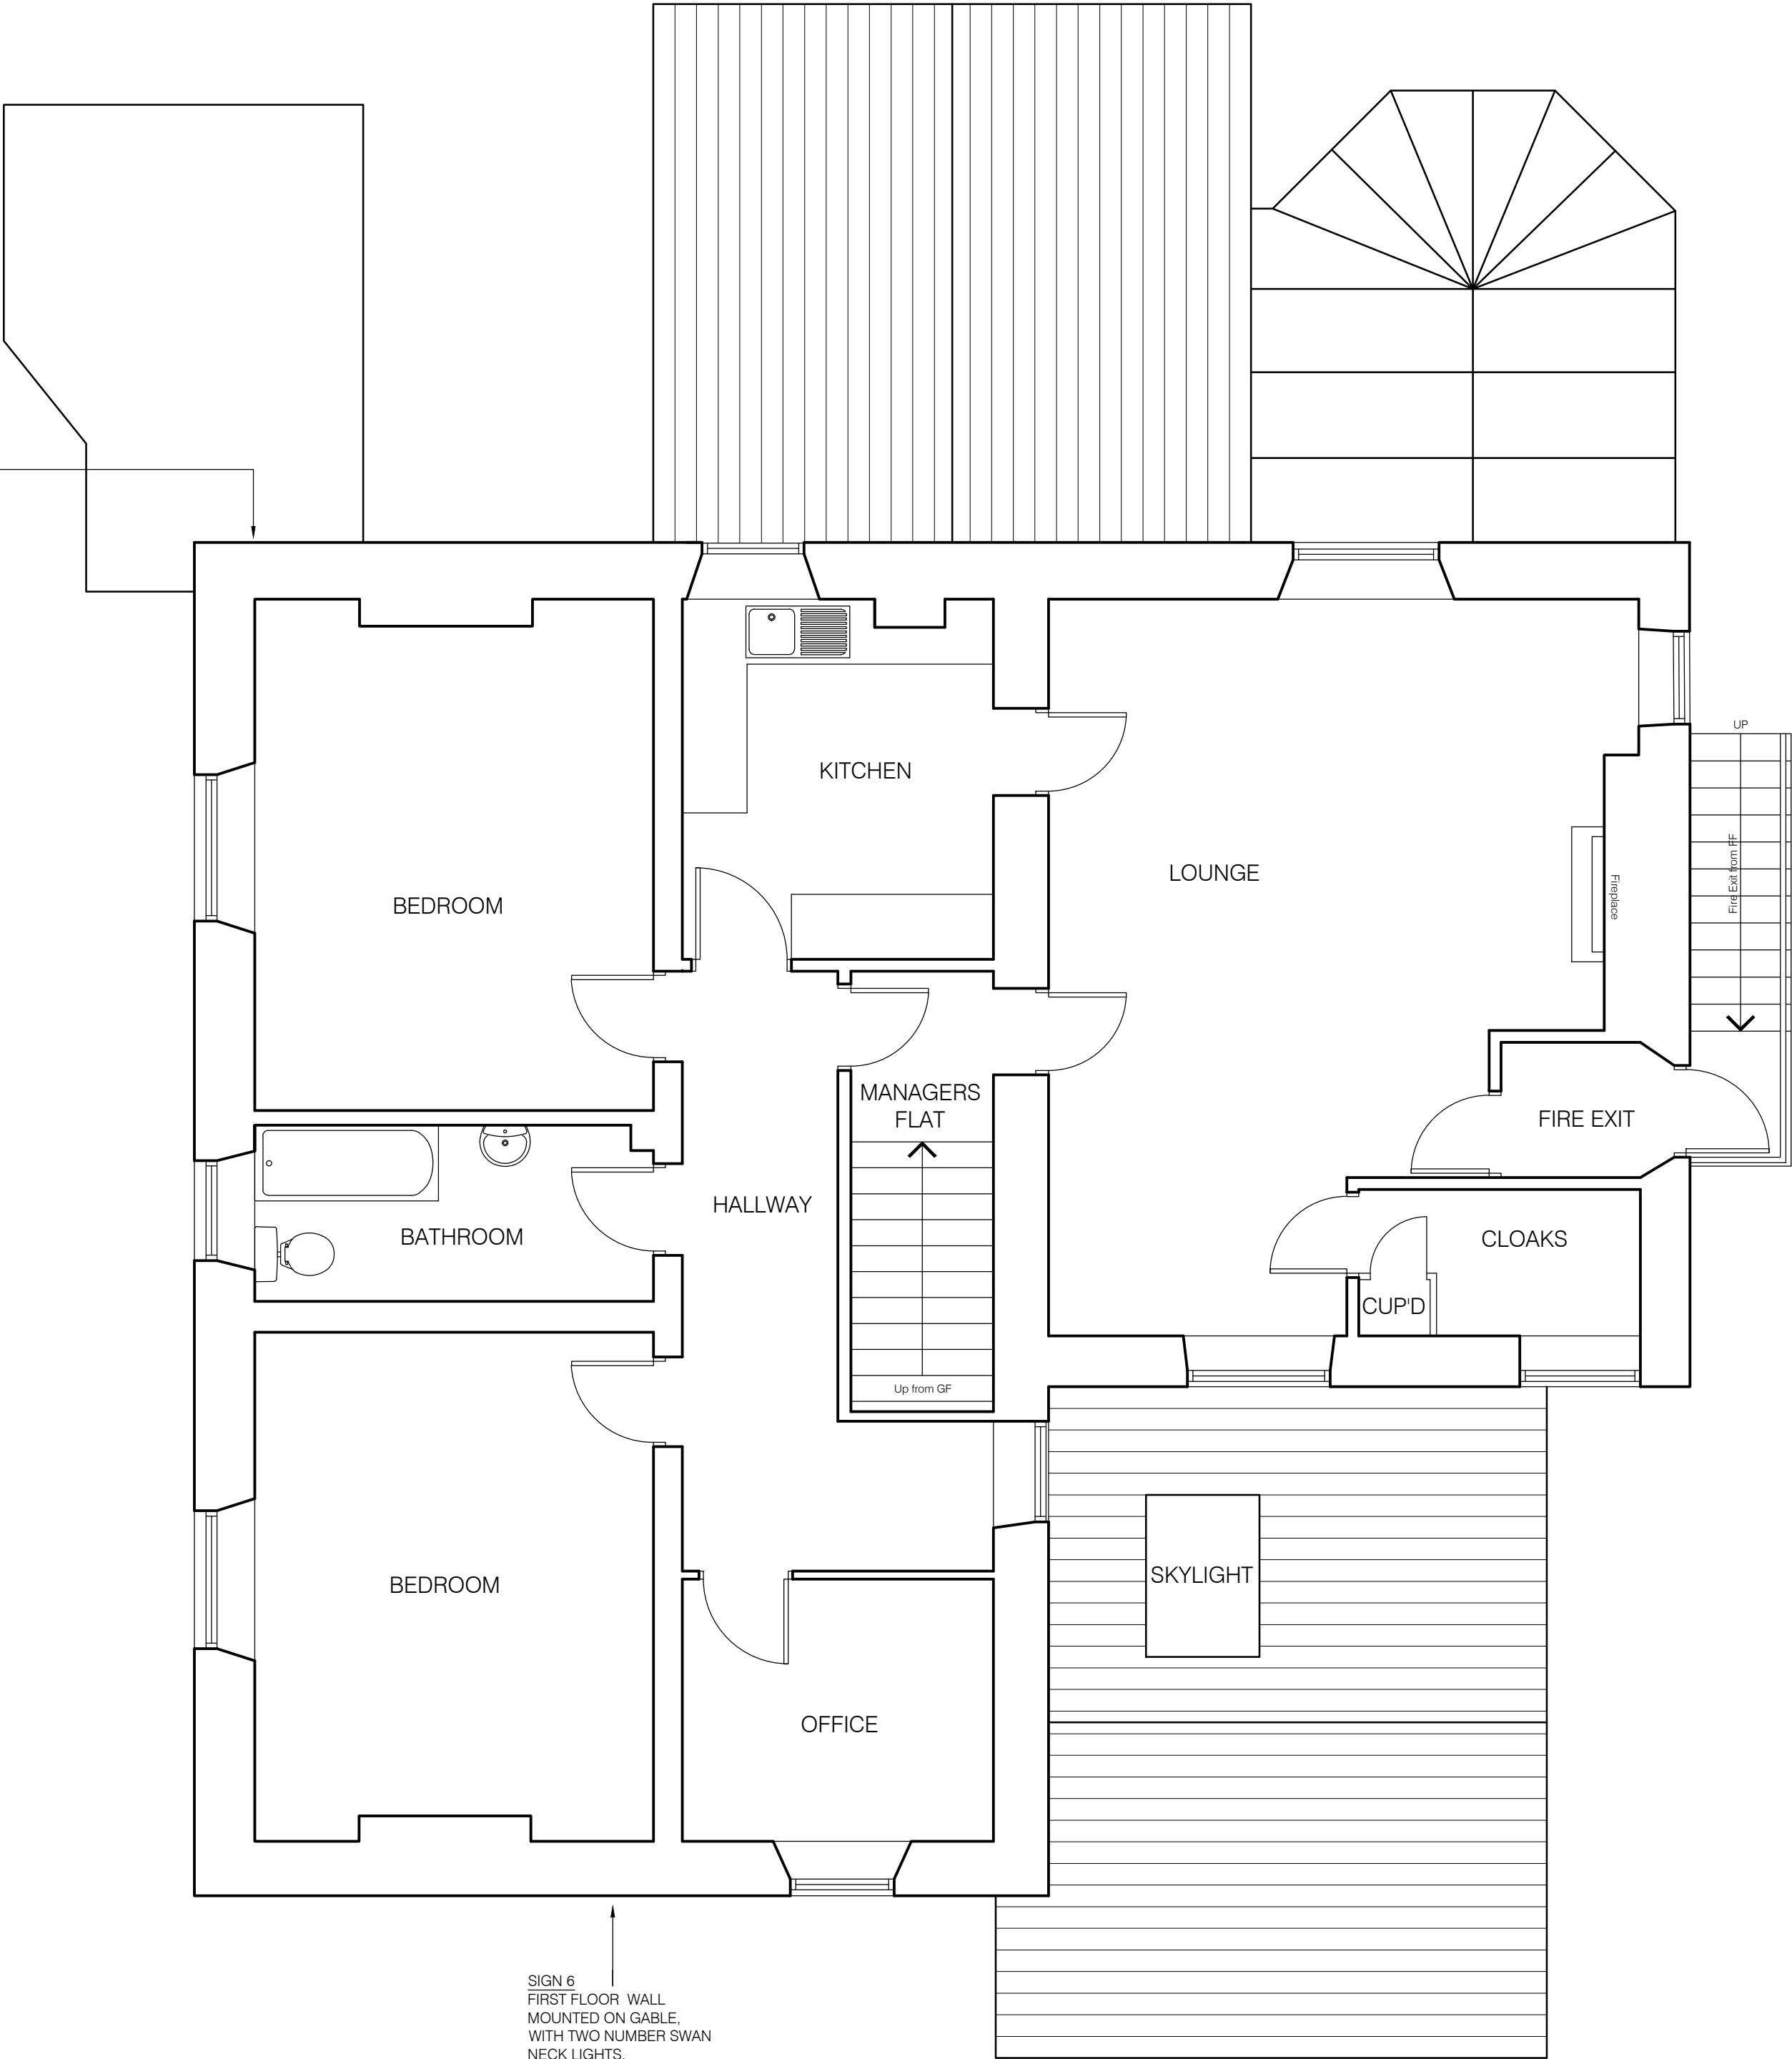


SIGN 7
FIRST FLOOR WALL,
MOUNTED ON GABLE,
WITH ONE NUMBER SWAN
NECK LIGHT
COLOUR - RED & YELLOW.

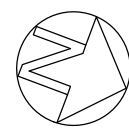

SIGN 6
FIRST FLOOR WALL,
MOUNTED ON GABLE,
WITH TWO NUMBER SWAN
NECK LIGHTS
COLOUR - RED & YELLOW.

 

MR+P
ARCHITECTS

MELLING RIDGEWAY + PARTNERS LTD
CHARTER HOUSE MOORE STREET
SHEFFIELD S3 7UR
t: (0114) 2723321
f: (0114) 2727395
e: info@mrp-architects.co.uk

PROJECT
THE MILTON ARMS
ARMROYD LANE, ELSECAR
BARNSELEY, S74 8ES

TITLE
EXISTING FIRST FLOOR PLAN

DRAWING STATUS
ADVERTISEMENT CONSENT

DRAWN BY: **DJL**

DATE: **JANUARY 2019**

SCALE: **1:50@A1**

DRAWING No. **5838-414**