




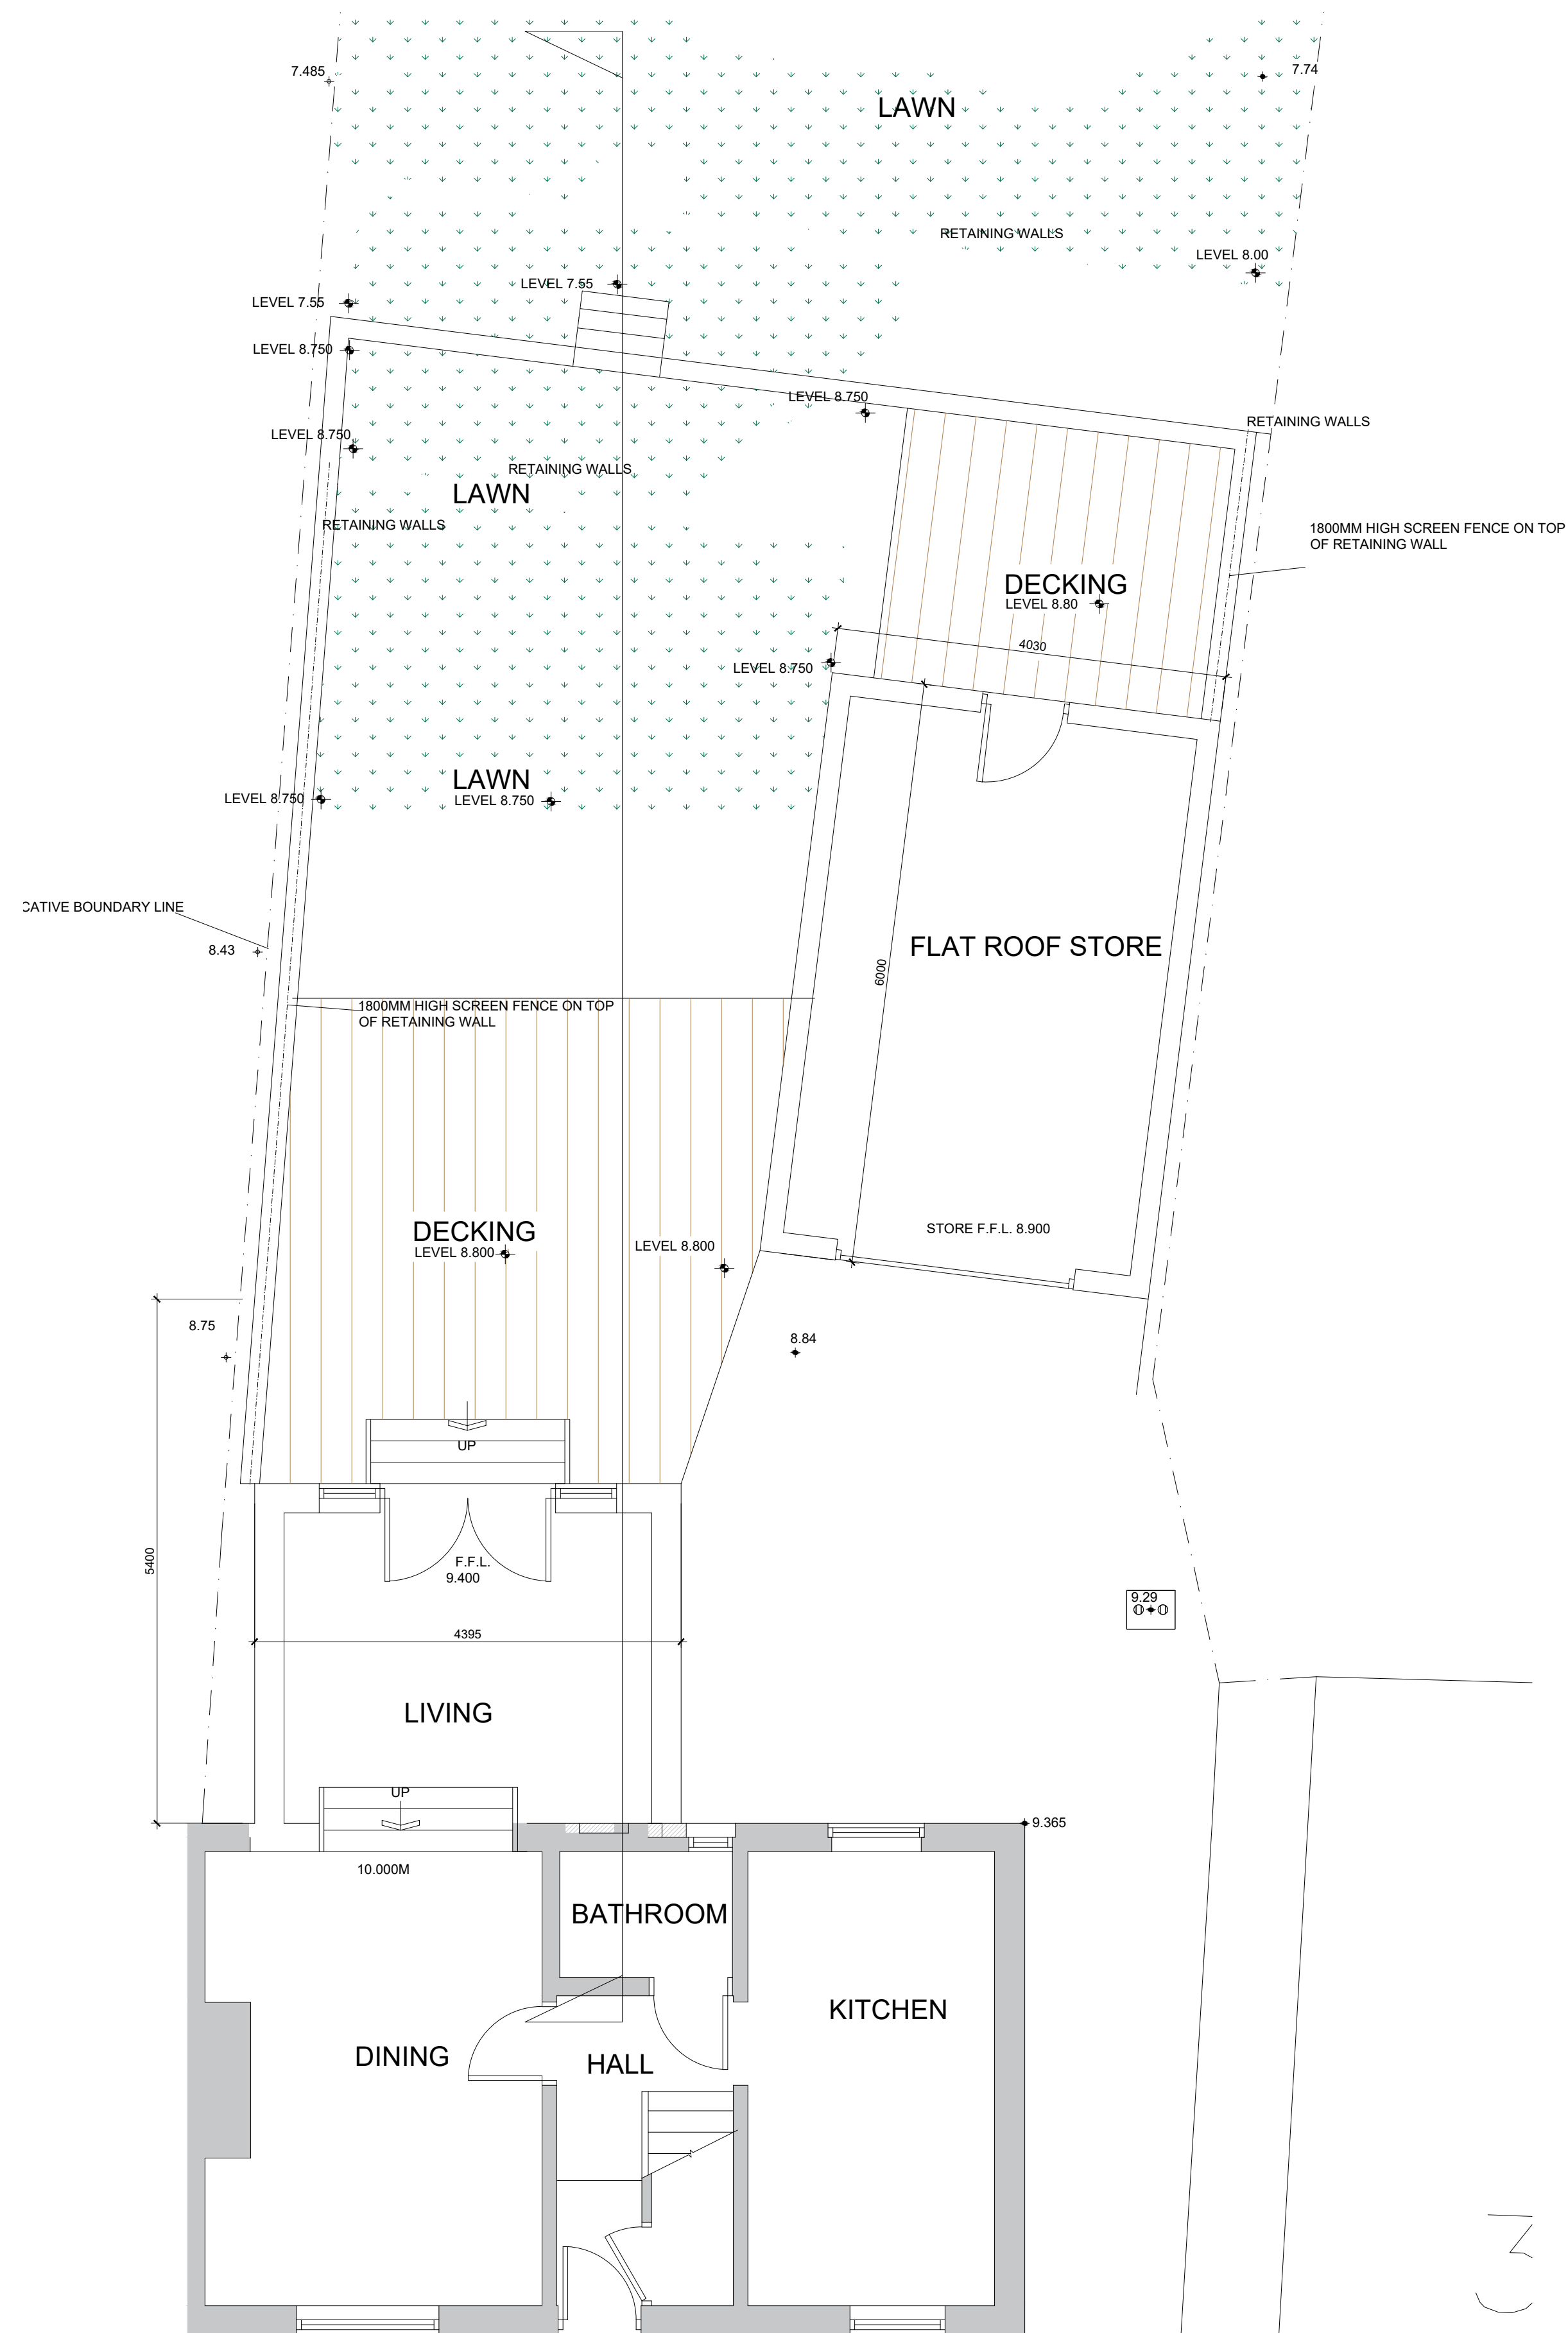


GROUND FLOOR PLAN
AS PROPOSED

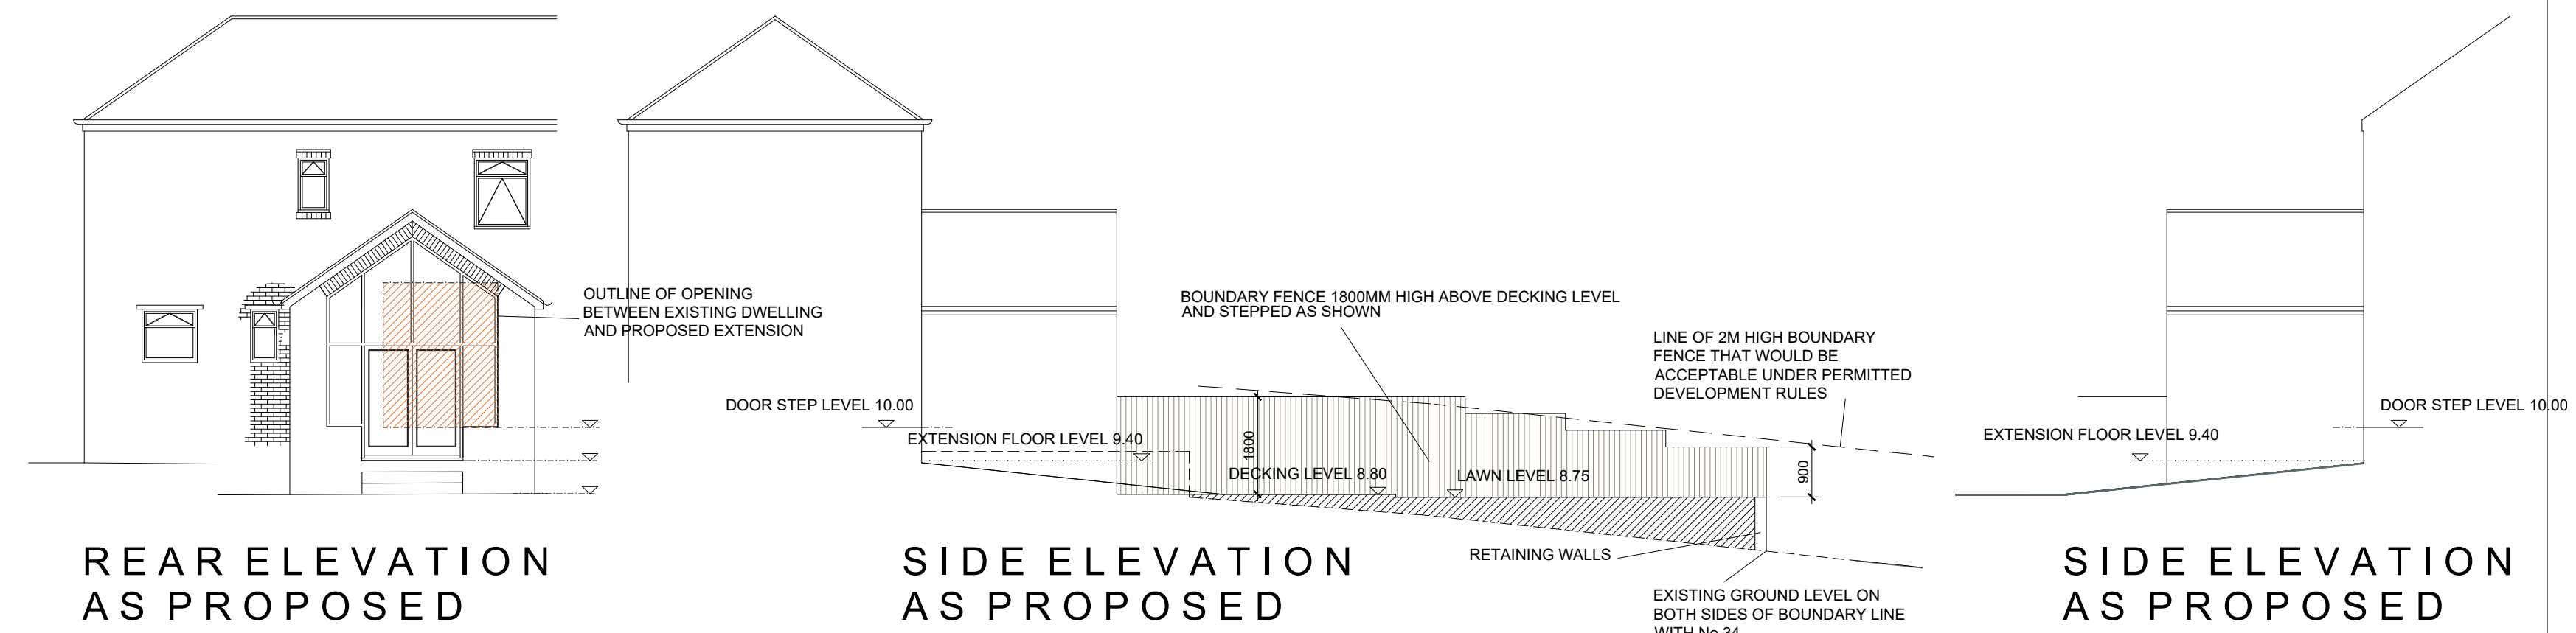


REAR ELEVATION
AS PROPOSED

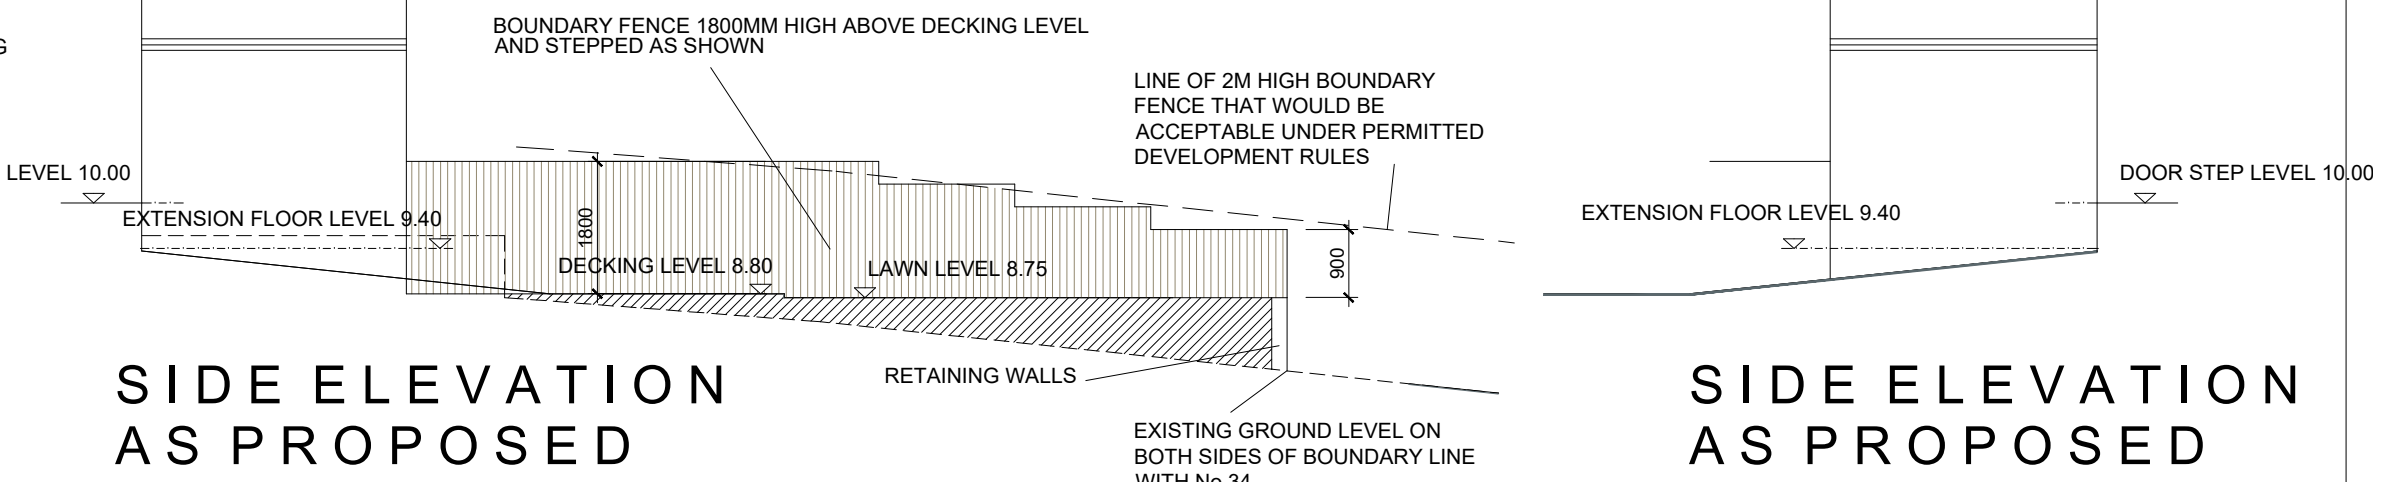

SIDE ELEVATION
AS PROPOSED

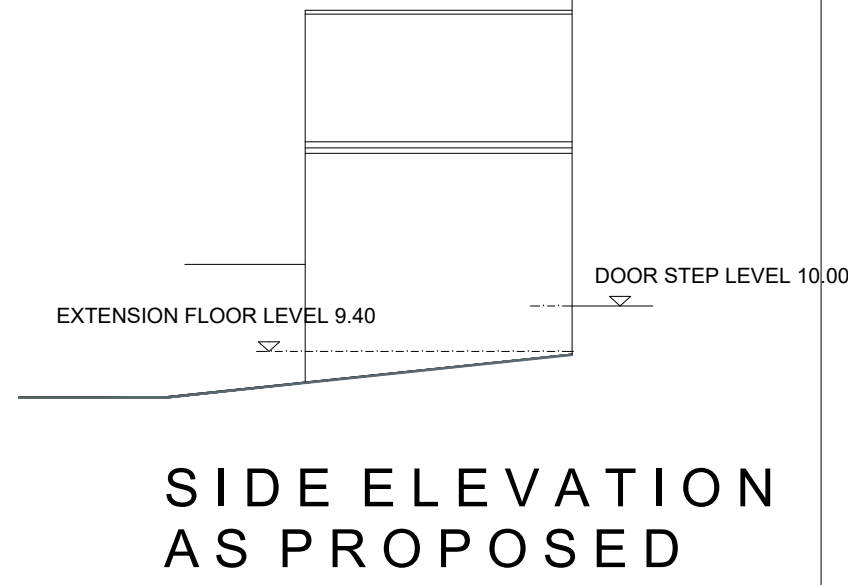

SIDE ELEVATION
AS PROPOSED

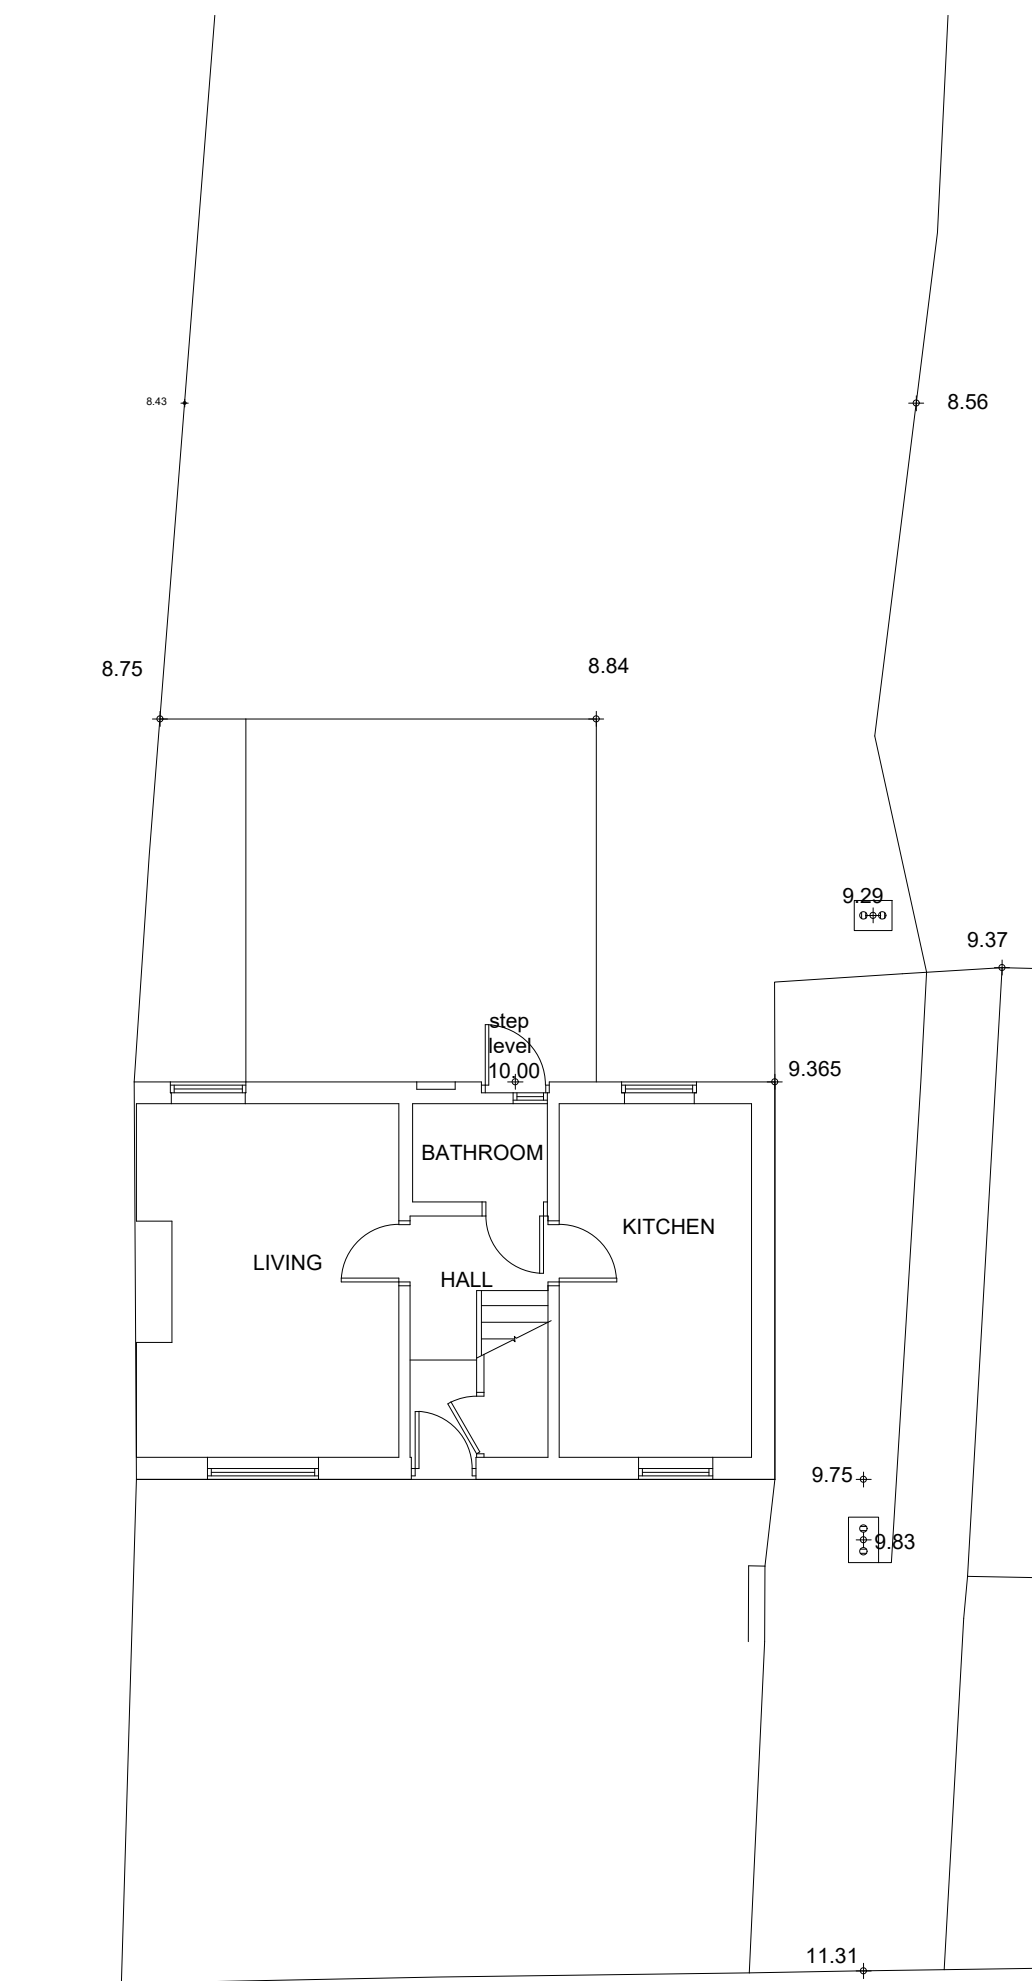


GROUND FLOOR PLAN
AS EXISTING




Location Plan


Scale 1:1250

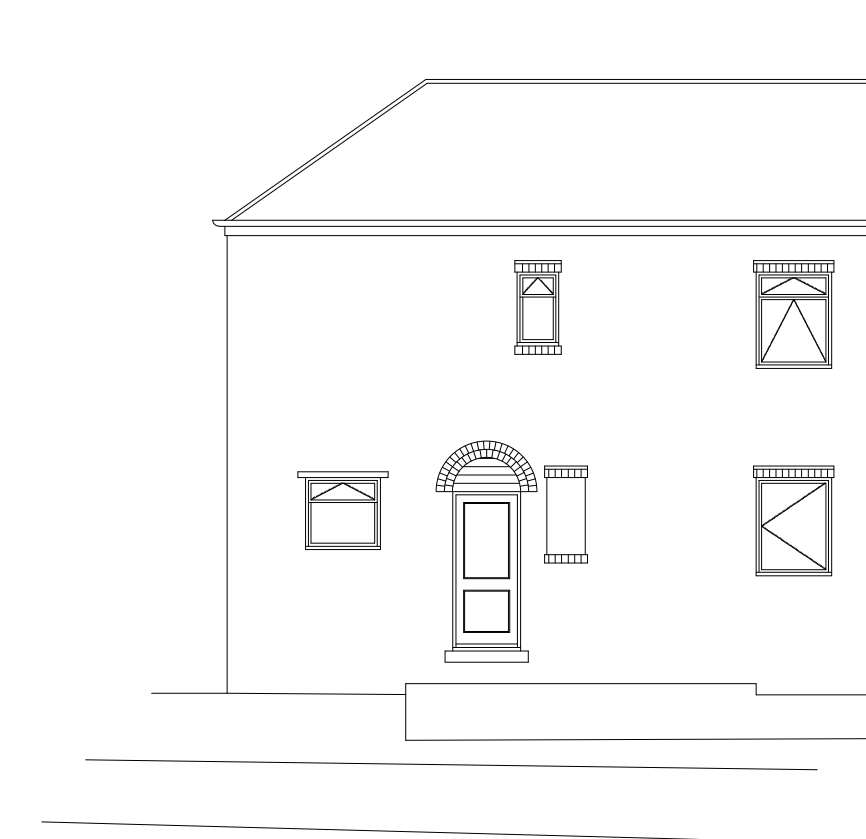


REAR ELEVATION
AS EXISTING

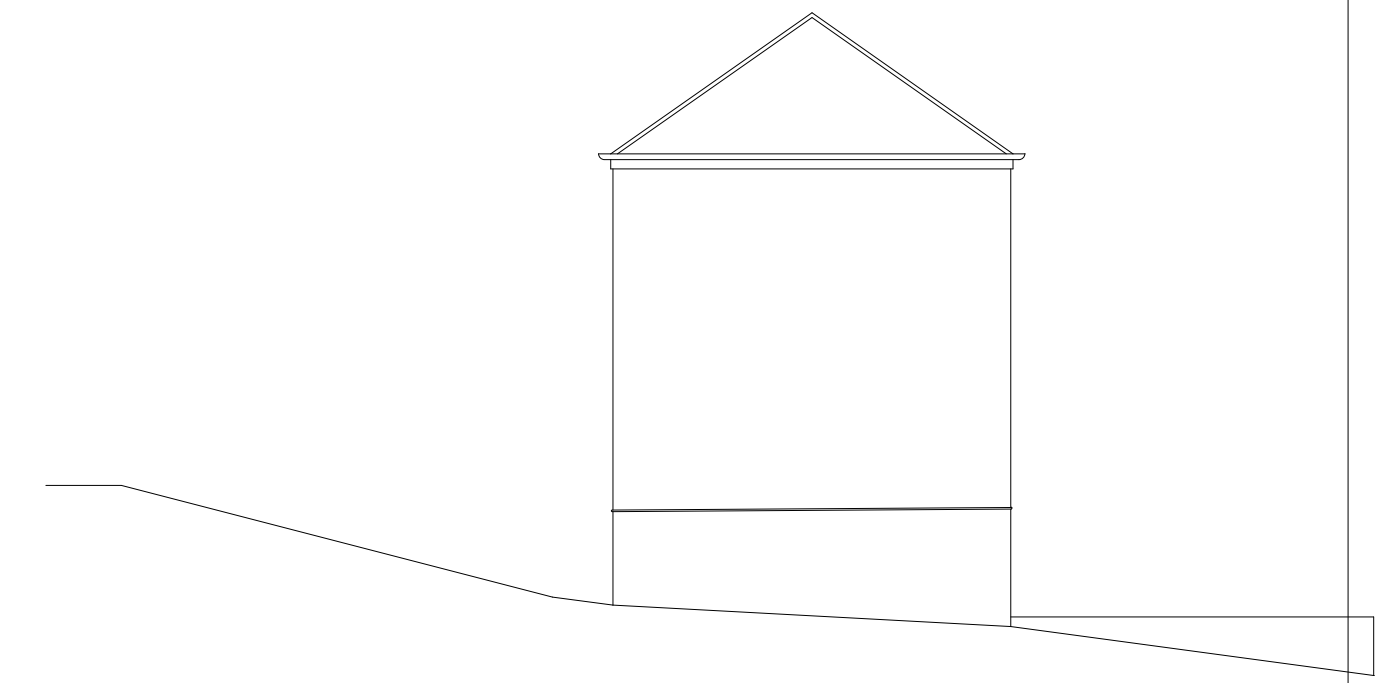


SIDE ELEVATION
AS EXISTING

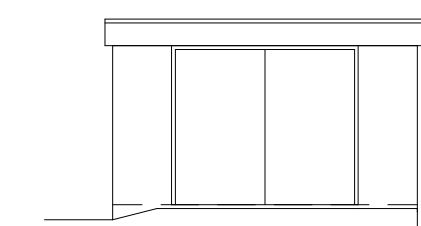

FRONT ELEVATION

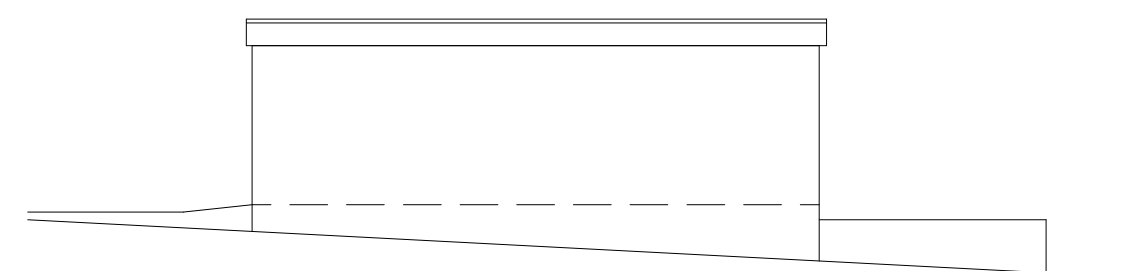

SIDE ELEVATION

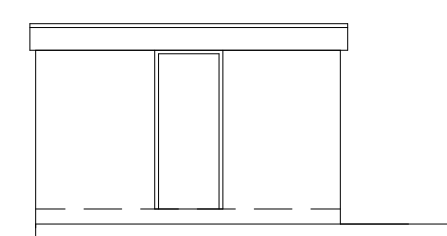

REAR ELEVATION



SIDE ELEVATION



STORE ELEVATIONS

 White Agus PARTNERSHIP			OFFICE ONE 34 VICTORIA ROAD BARNSELEY, S70 2BU			Phone: 01226 208482 Fax: 01226 283030					
						Email: info@whiteaguspartnership.co.uk Web: www.whiteaguspartnership.co.uk					
ARCHITECTURAL SERVICES											
Project: PROPOSED EXTENSION AT 36 WALTON STREET BARNSELEY, S75 2PE						Client: MR LASZLO ORDOGH					
Drawing Title: PLANS AND ELEVATIONS						Date: JAN 2019		Scale: 1:50 & 1:100 @ A1			
						Ref. 18-157		Dwg. No. 01		Rev. D	
Date	Suffix	Description	Date	Suffix	Description						
287-02-19	A	GENERAL REVISION									
14-03-19	B	REVISED TO CLIENTS REQUIREMENTS									
03-06-19	C	UPDATED FOLLOWING P.O. COMMENTS									
05-06-23	D	CLIENT CHANGES									