




The Contractor is responsible for checking dimensions and any discrepancy to be verified with the Architects before proceeding. Figured dimensions to be worked to only.

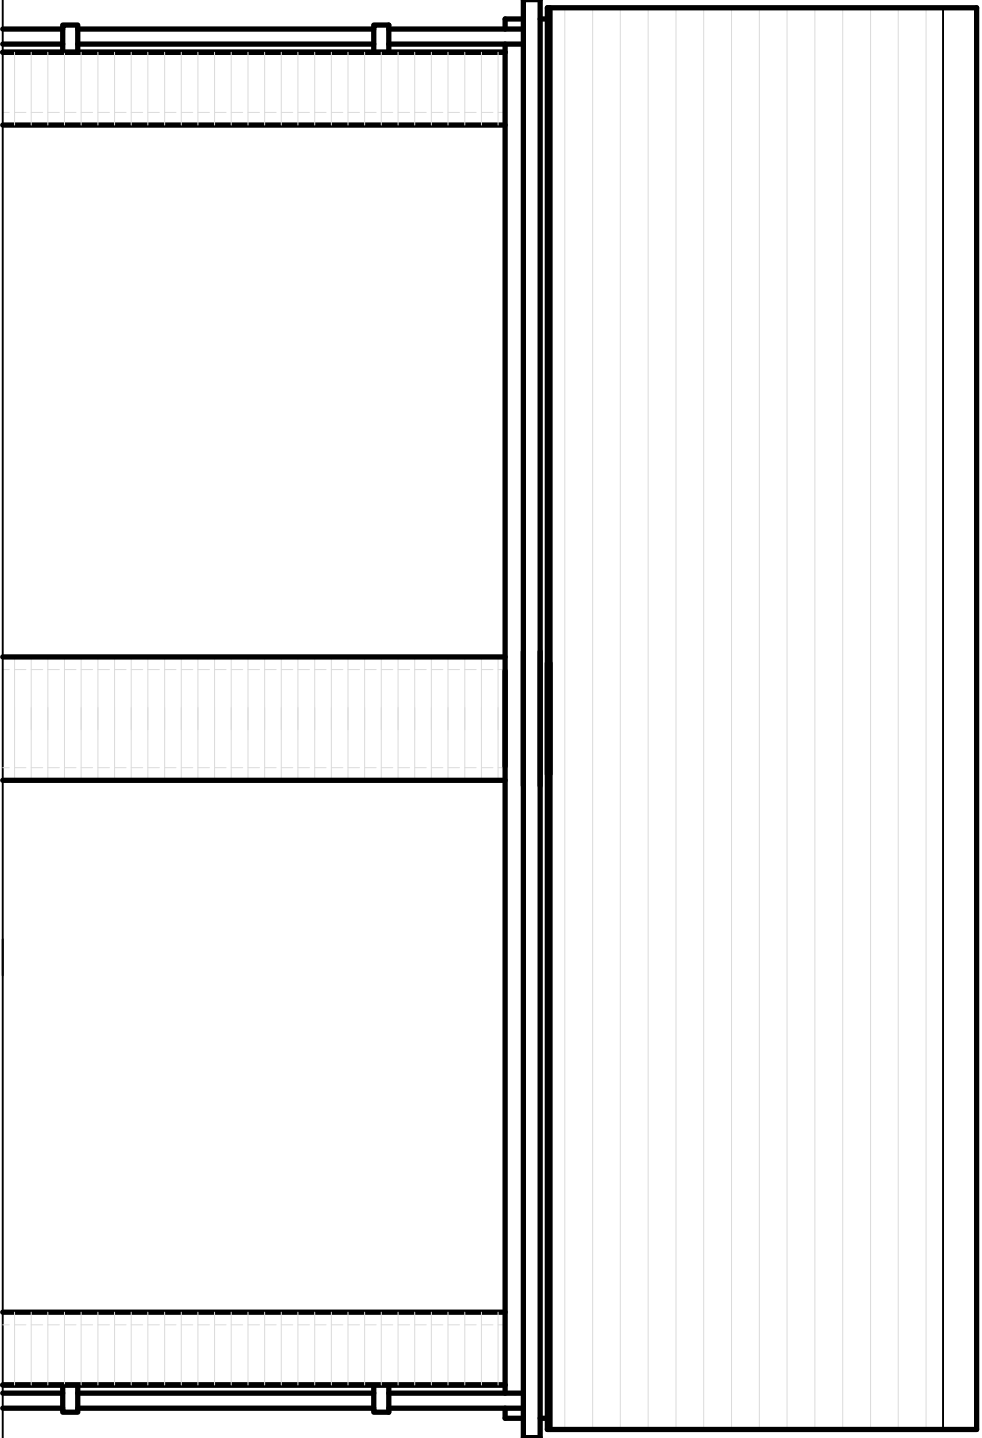


FRONT ELEVATION

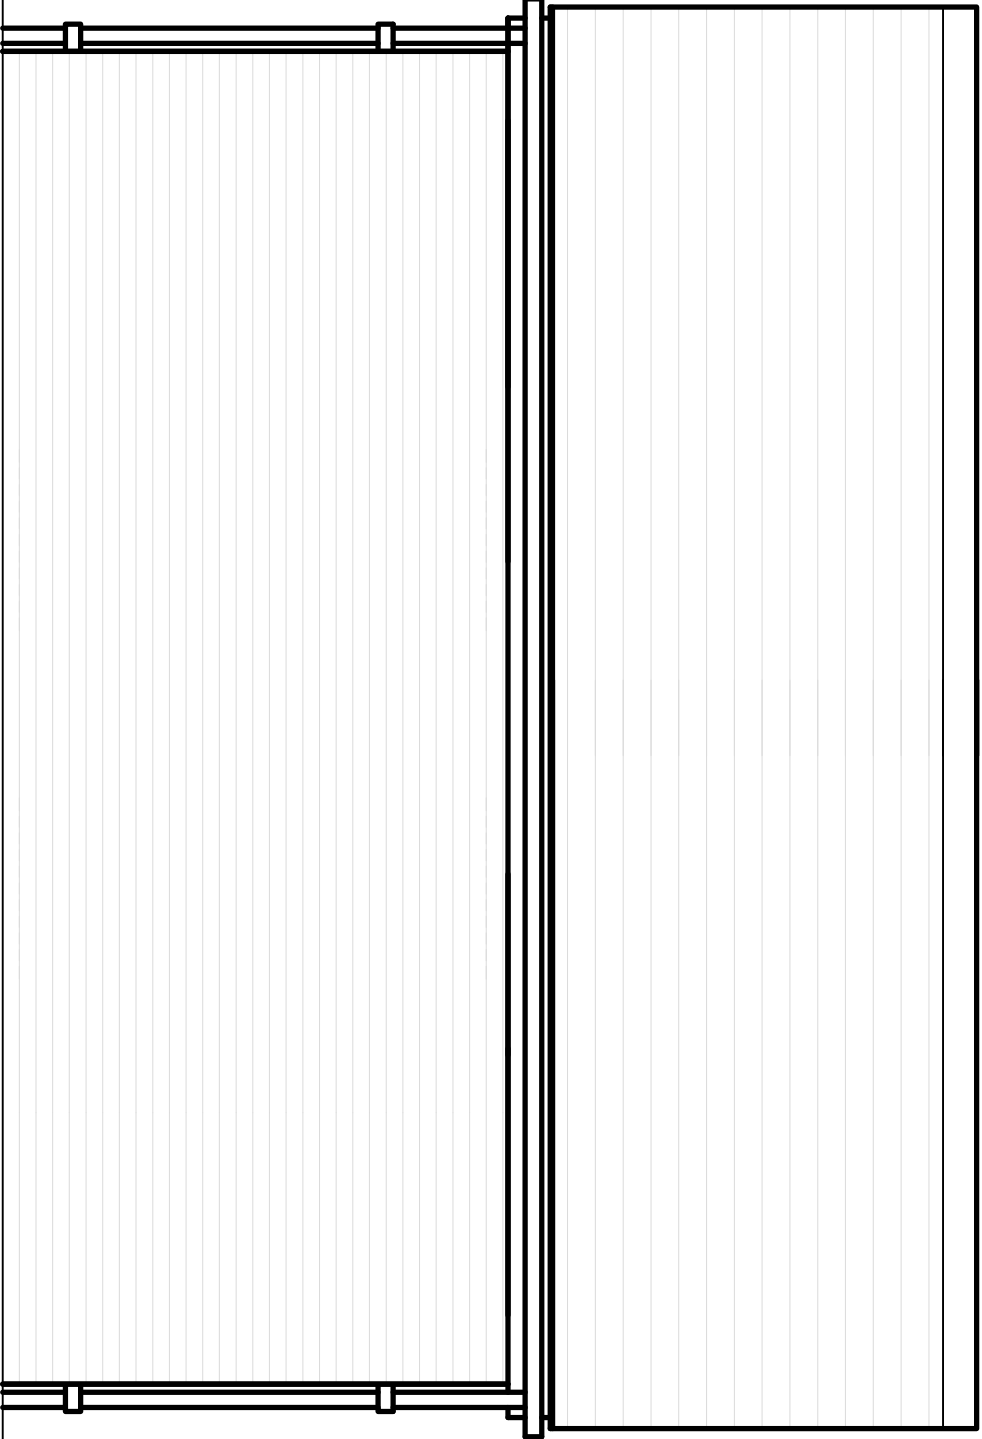

REAR ELEVATION

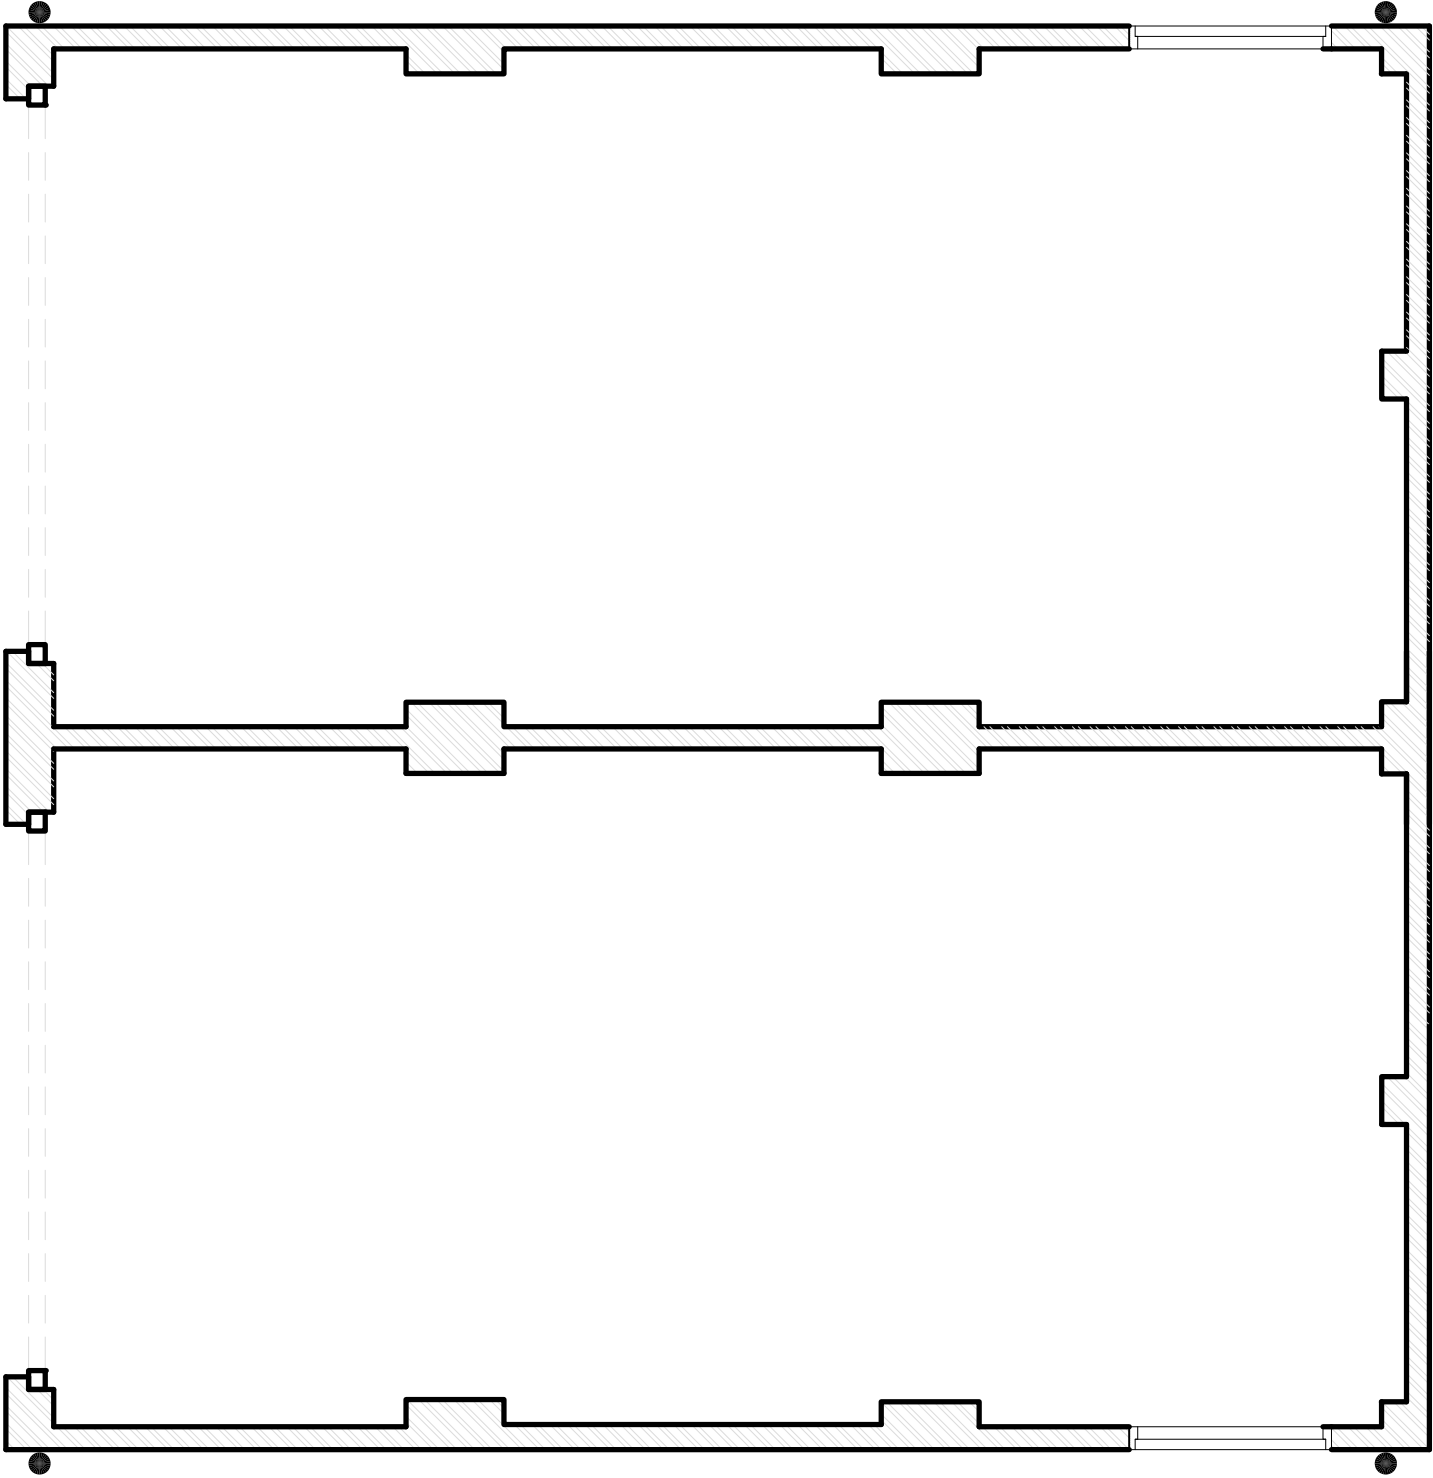

PLAN

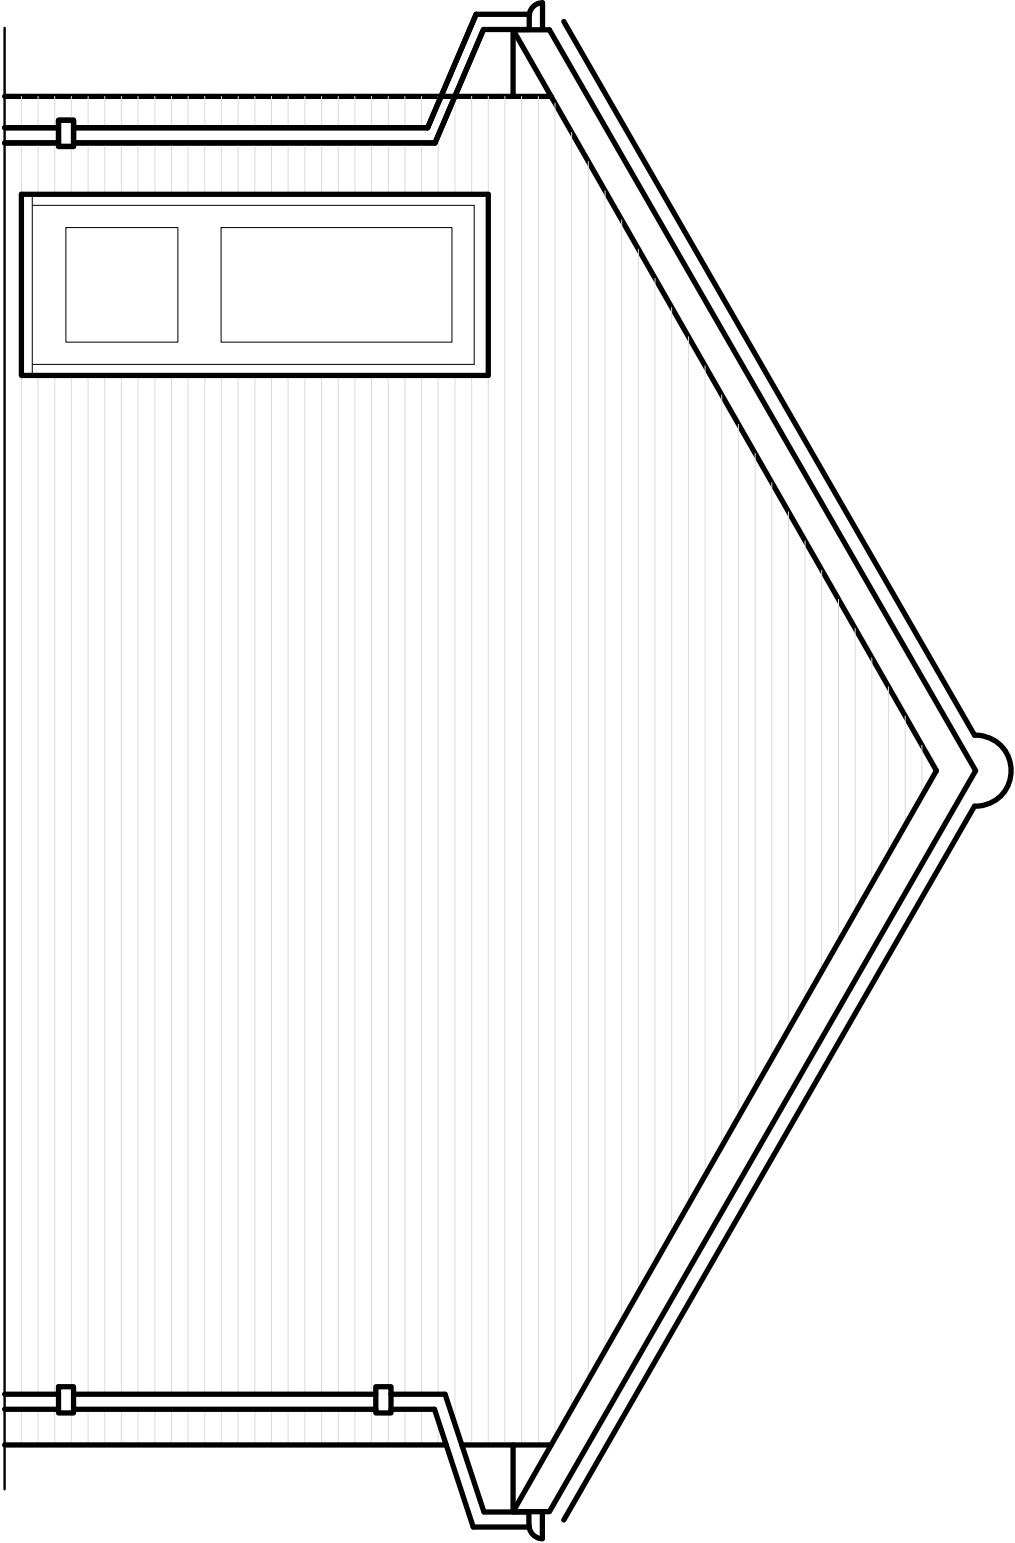

SIDE ELEVATION

location			
title			
DOUBLE-GARAGE-DIVIDING-WALL			
scale	drawn by	date	
NTS	MIB	JULY-2017	
drawing no.	rev		
3967-011-003DG(DW)	REV		
JONES HOMES			
BARNACK HOUSE, SIXTH LANE, ALDERLEY EDGE, CHESHIRE, SK9 7LP Tel: (0928) 604631 Fax: (0928) 667701			