


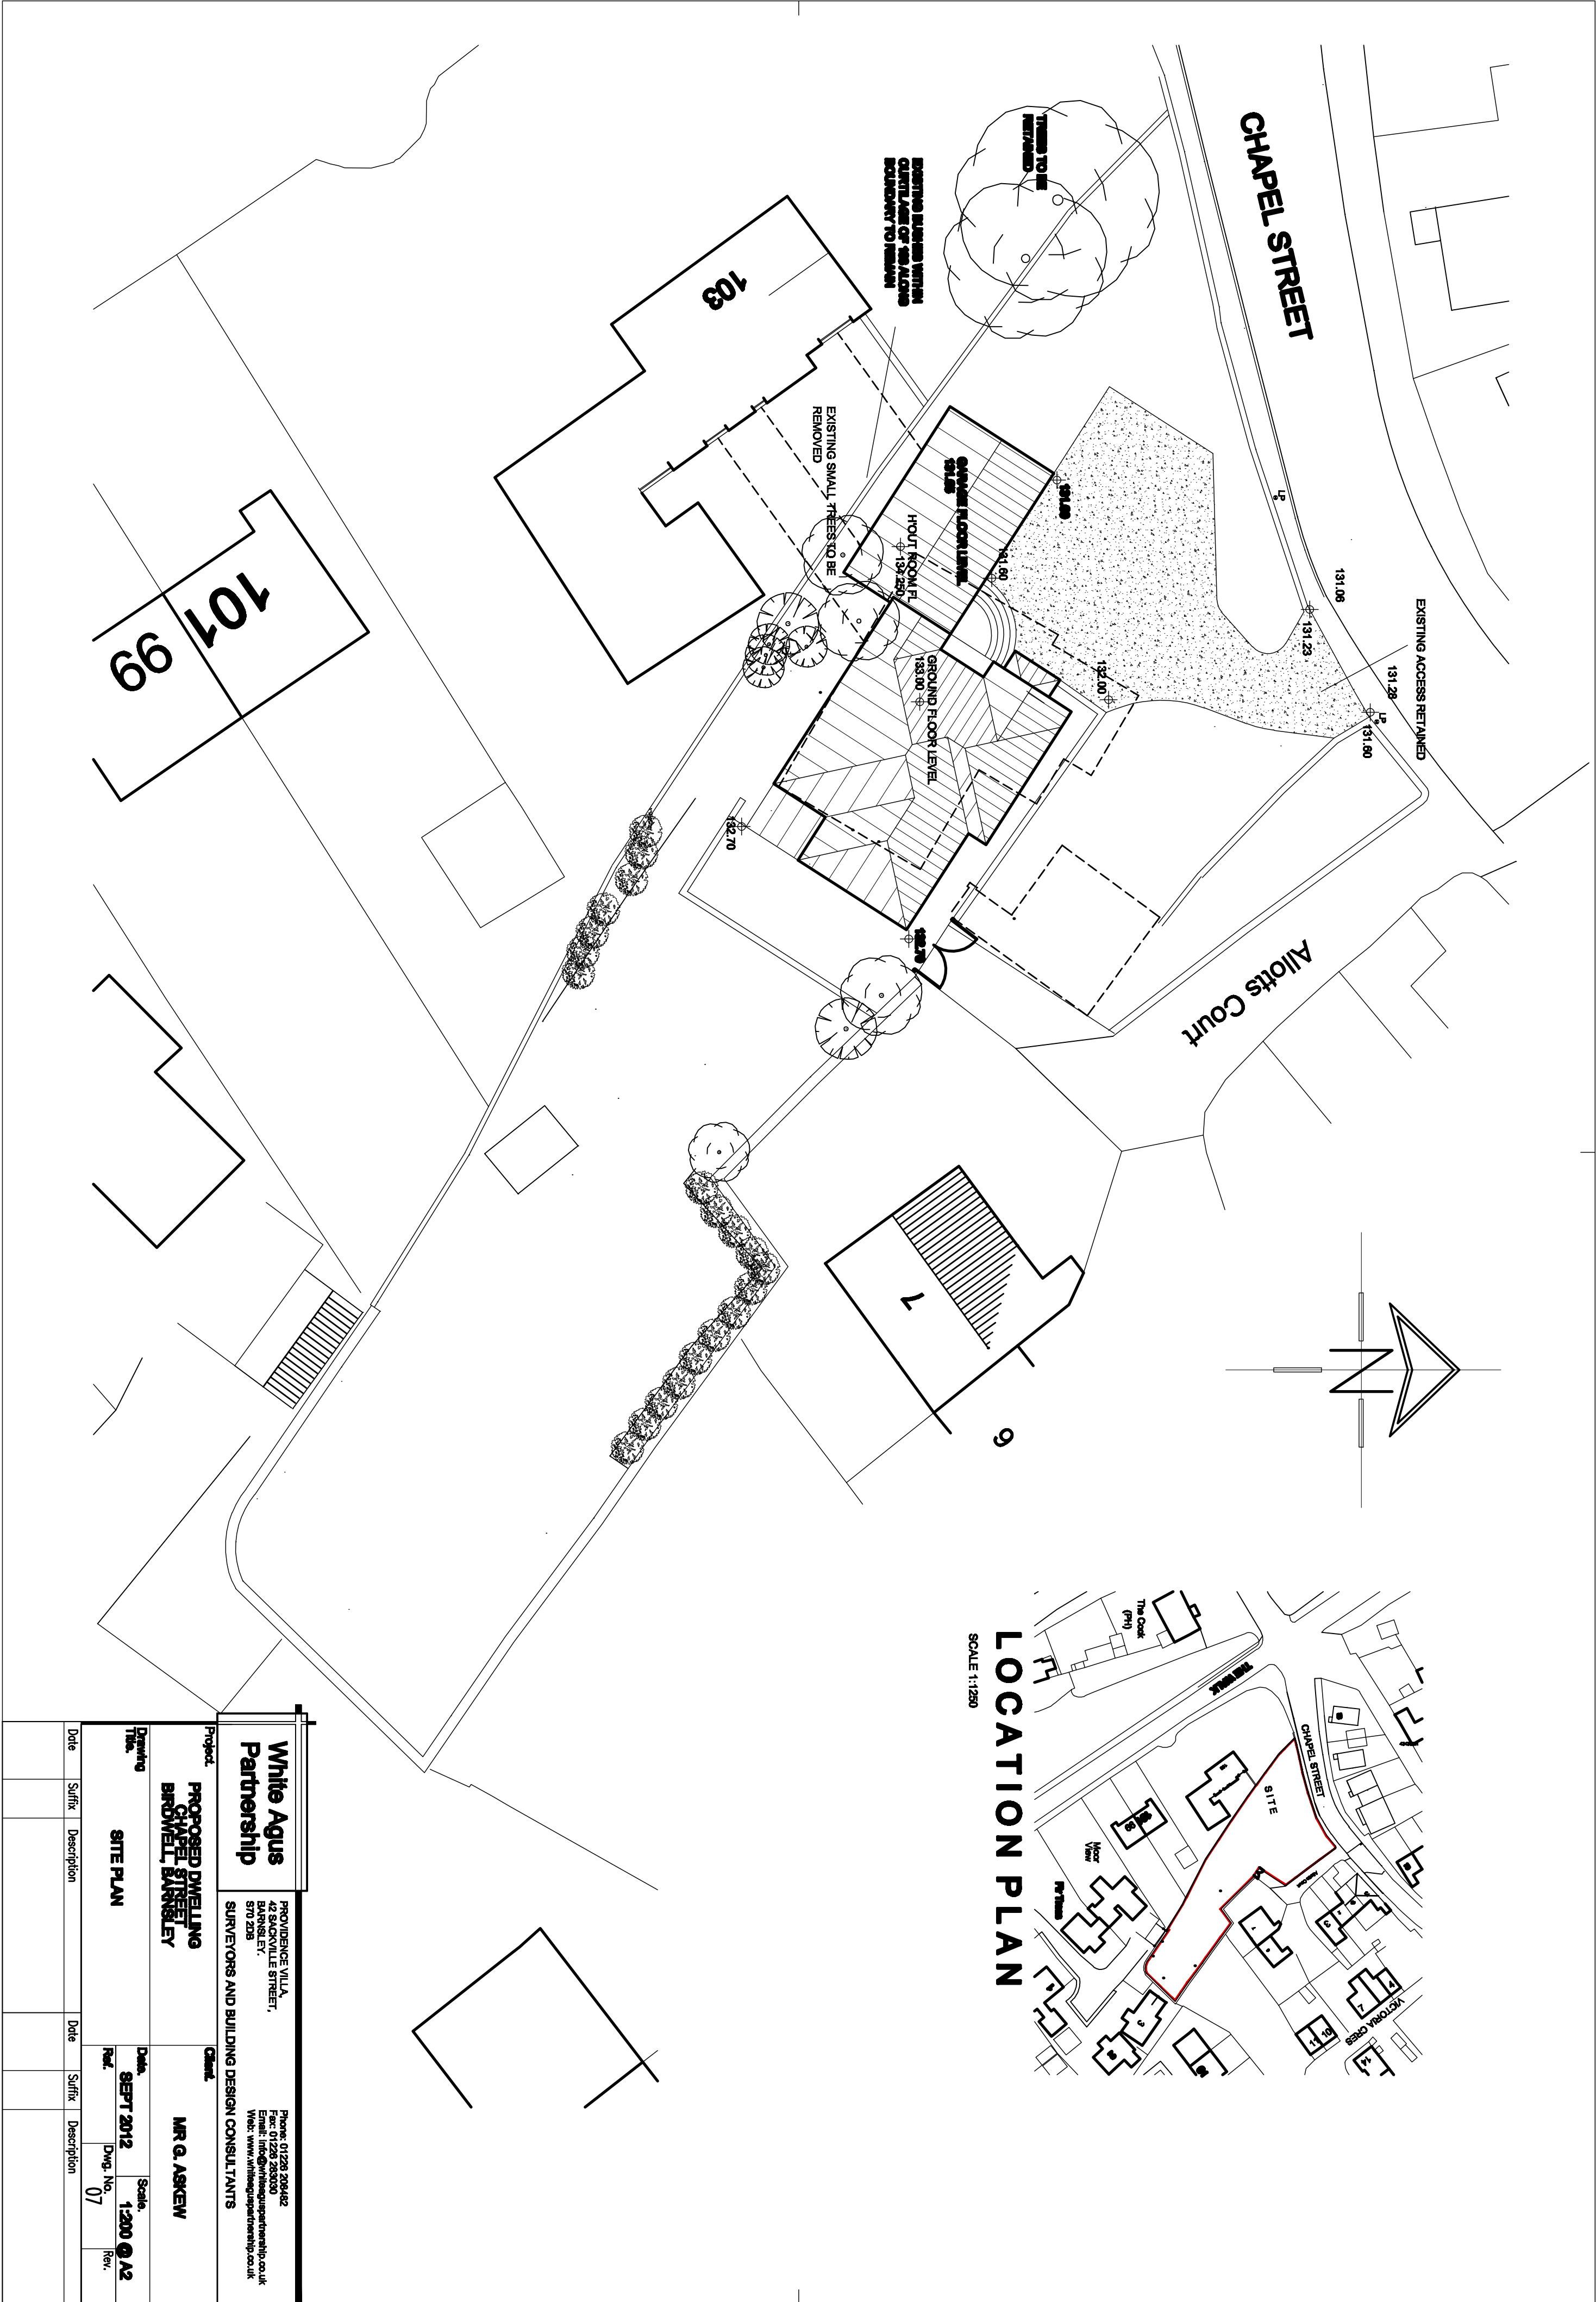

White Agus Partnership				PROVINCIAL VILLA, 42 SACOVILLE STREET, BARNSELEY, S70 2TB			
SURVEYORS AND BUILDING DESIGN CONSULTANTS				Phone: 01228 208442 Fax: 01228 208440 E-mail: info@whiteaguspartnership.co.uk Web: www.whiteaguspartnership.co.uk			
Project				Client			
PROPOSED DWELLING CHAPPEL STREET BARNSELEY				MR G. ASKEW			
Drawing Title				Date		Scale	
SITE PLAN				SEPT 2012		1:200 @ A2	
Date				Rev.		Dwg. No.	
Suffix				Description		07	
Date				Suffix		Description	