




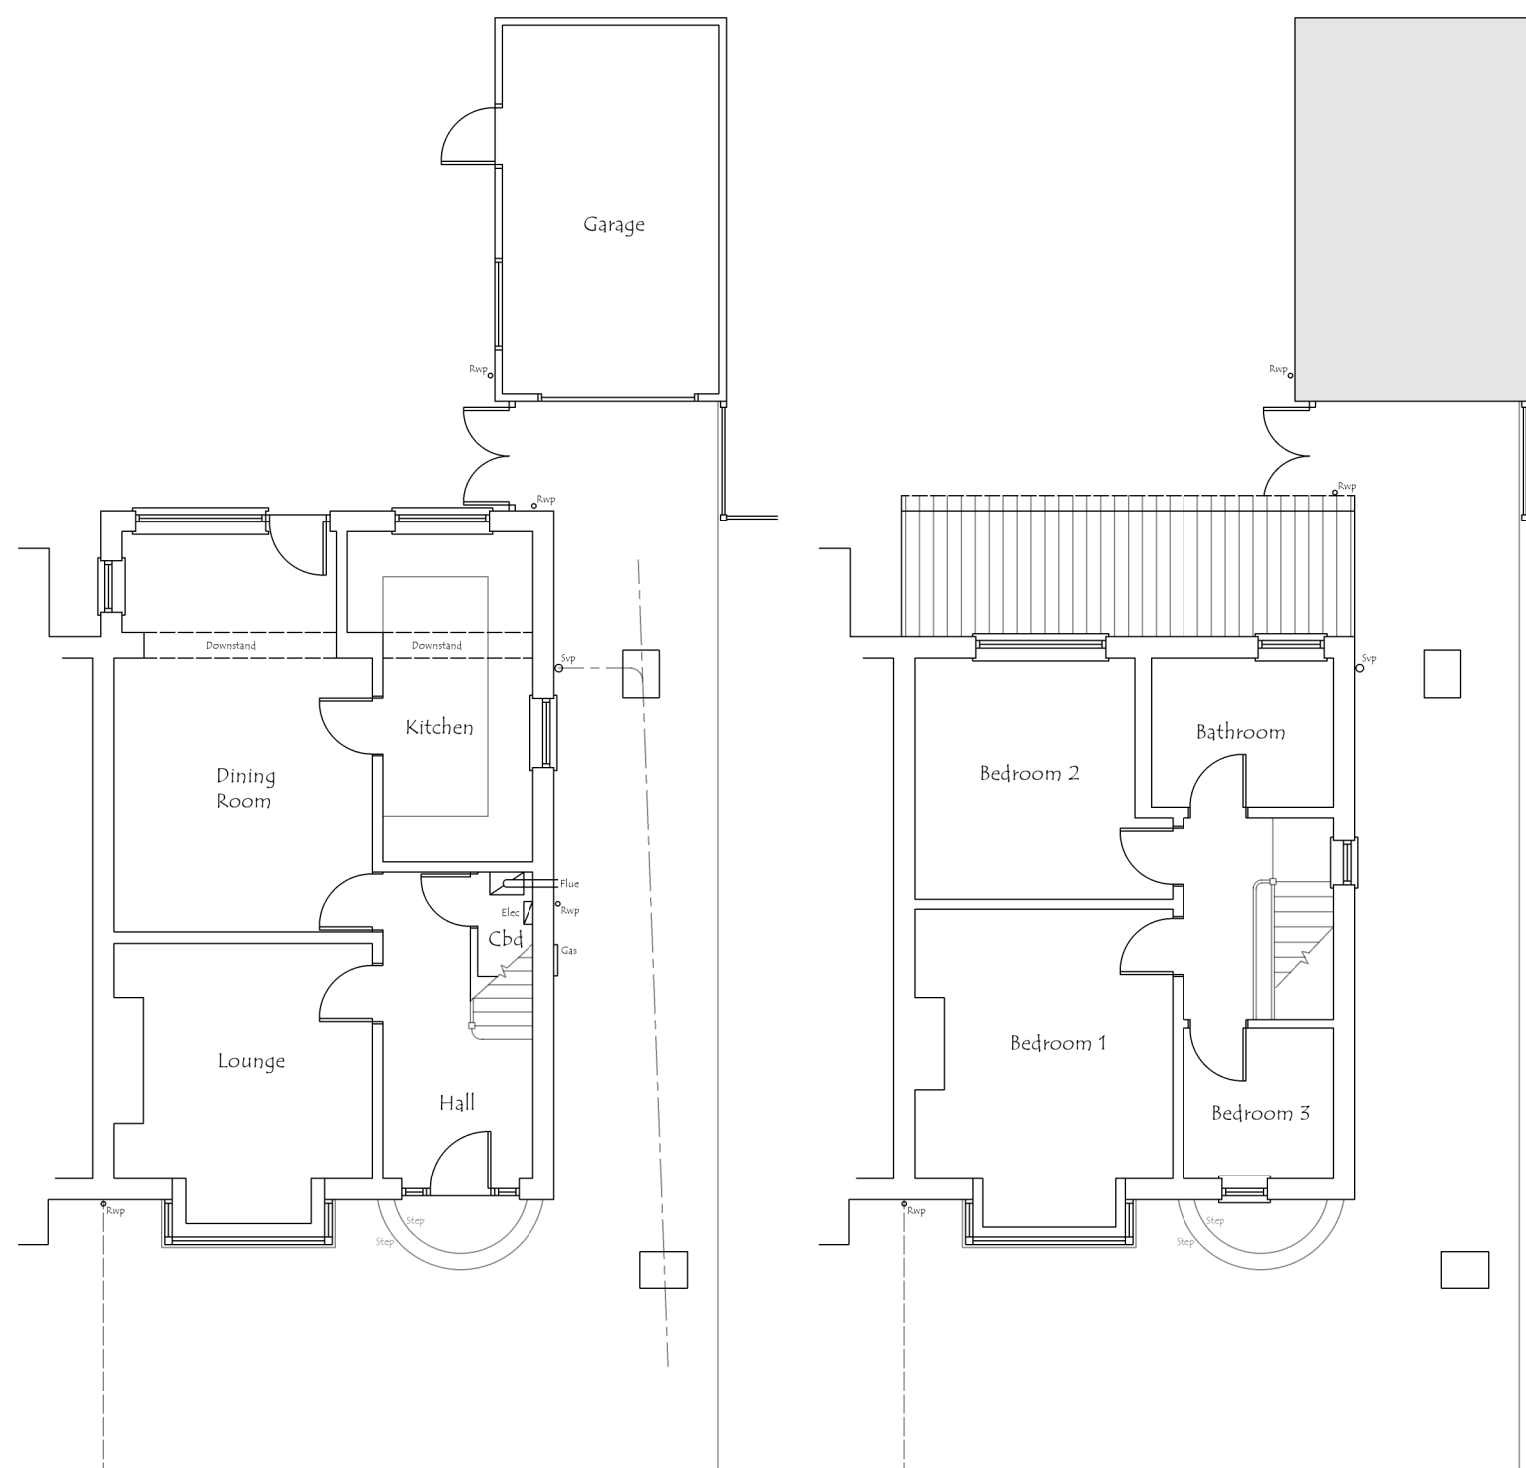



Existing Ground Floor Plan Existing First Floor Plan

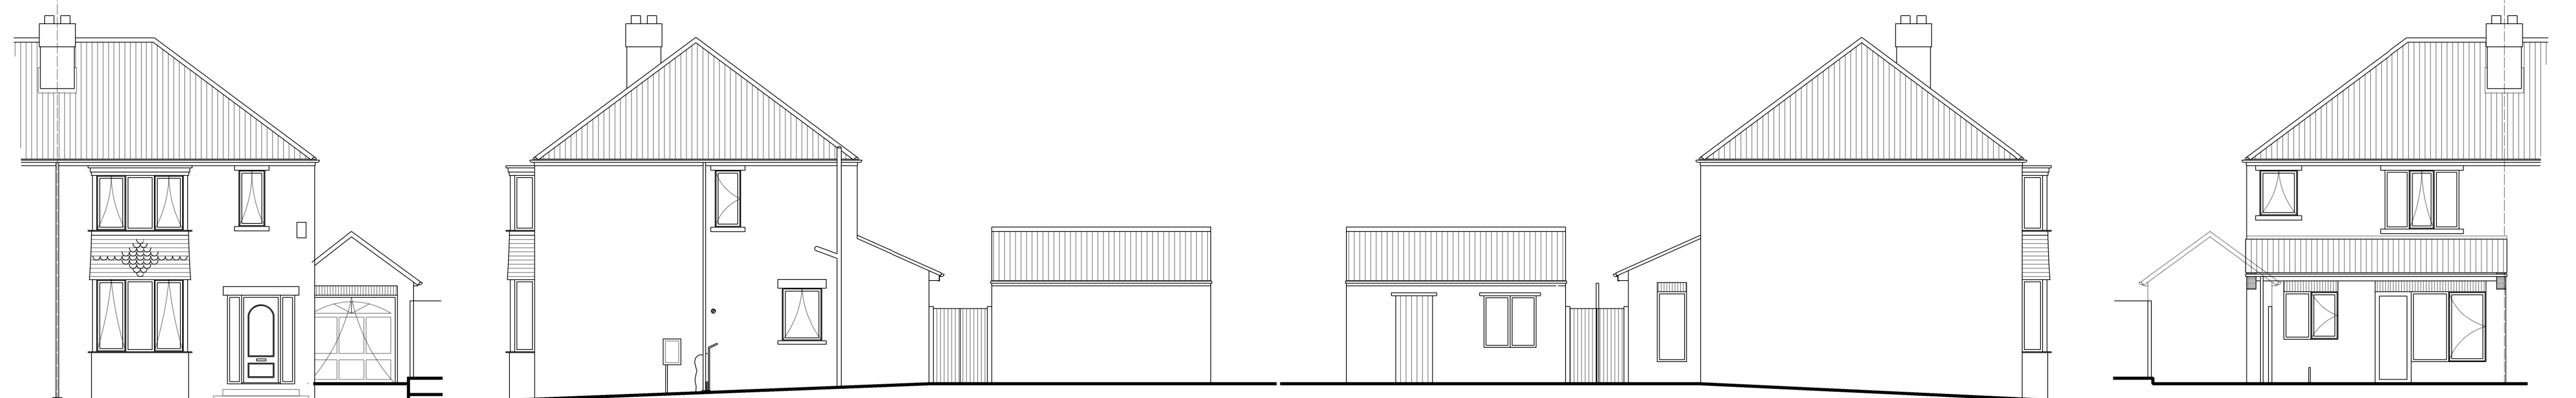


Existing Front Elevation Existing Side Elevation Existing Side Elevation Existing Rear Elevation

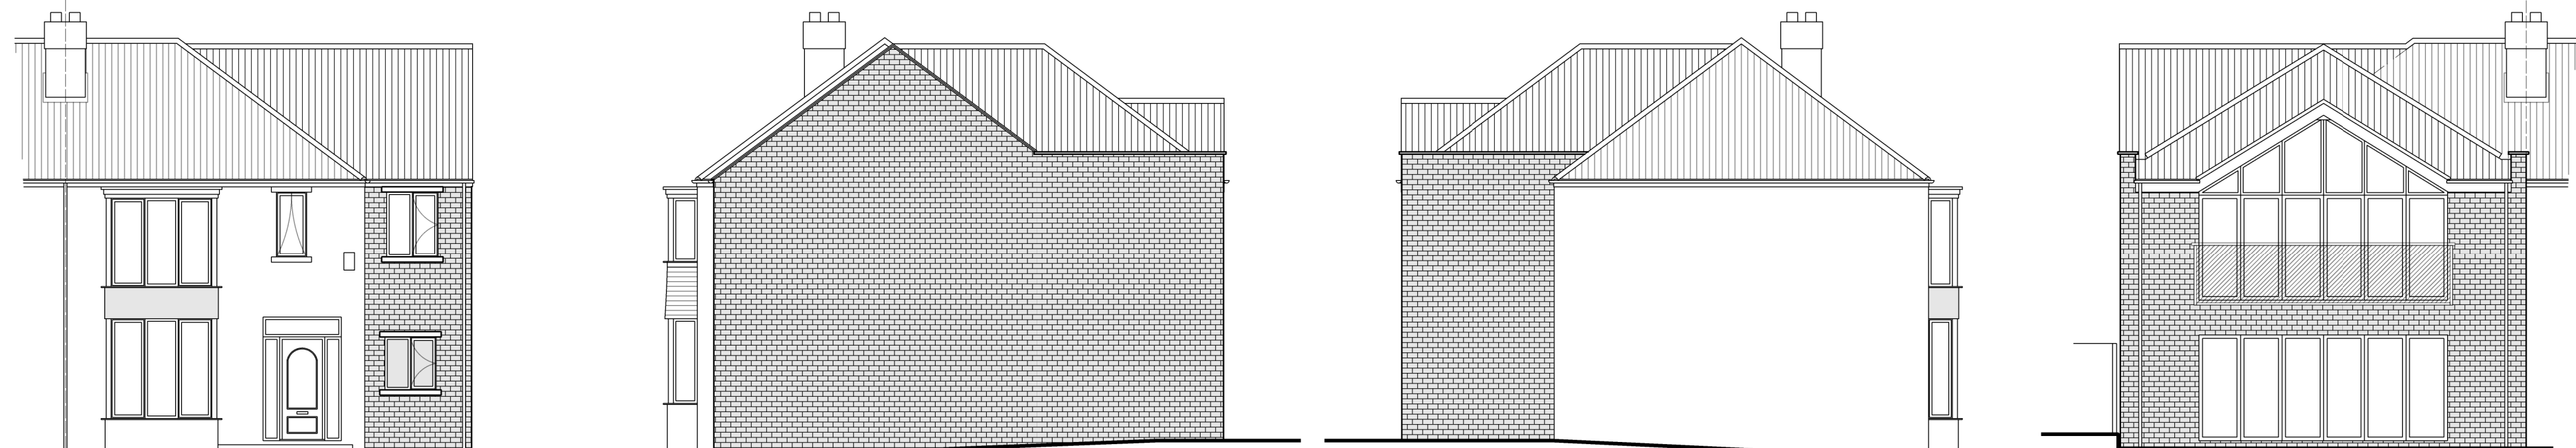


Proposed Front Elevation Proposed Side Elevation Proposed Side Elevation Proposed Rear Elevation

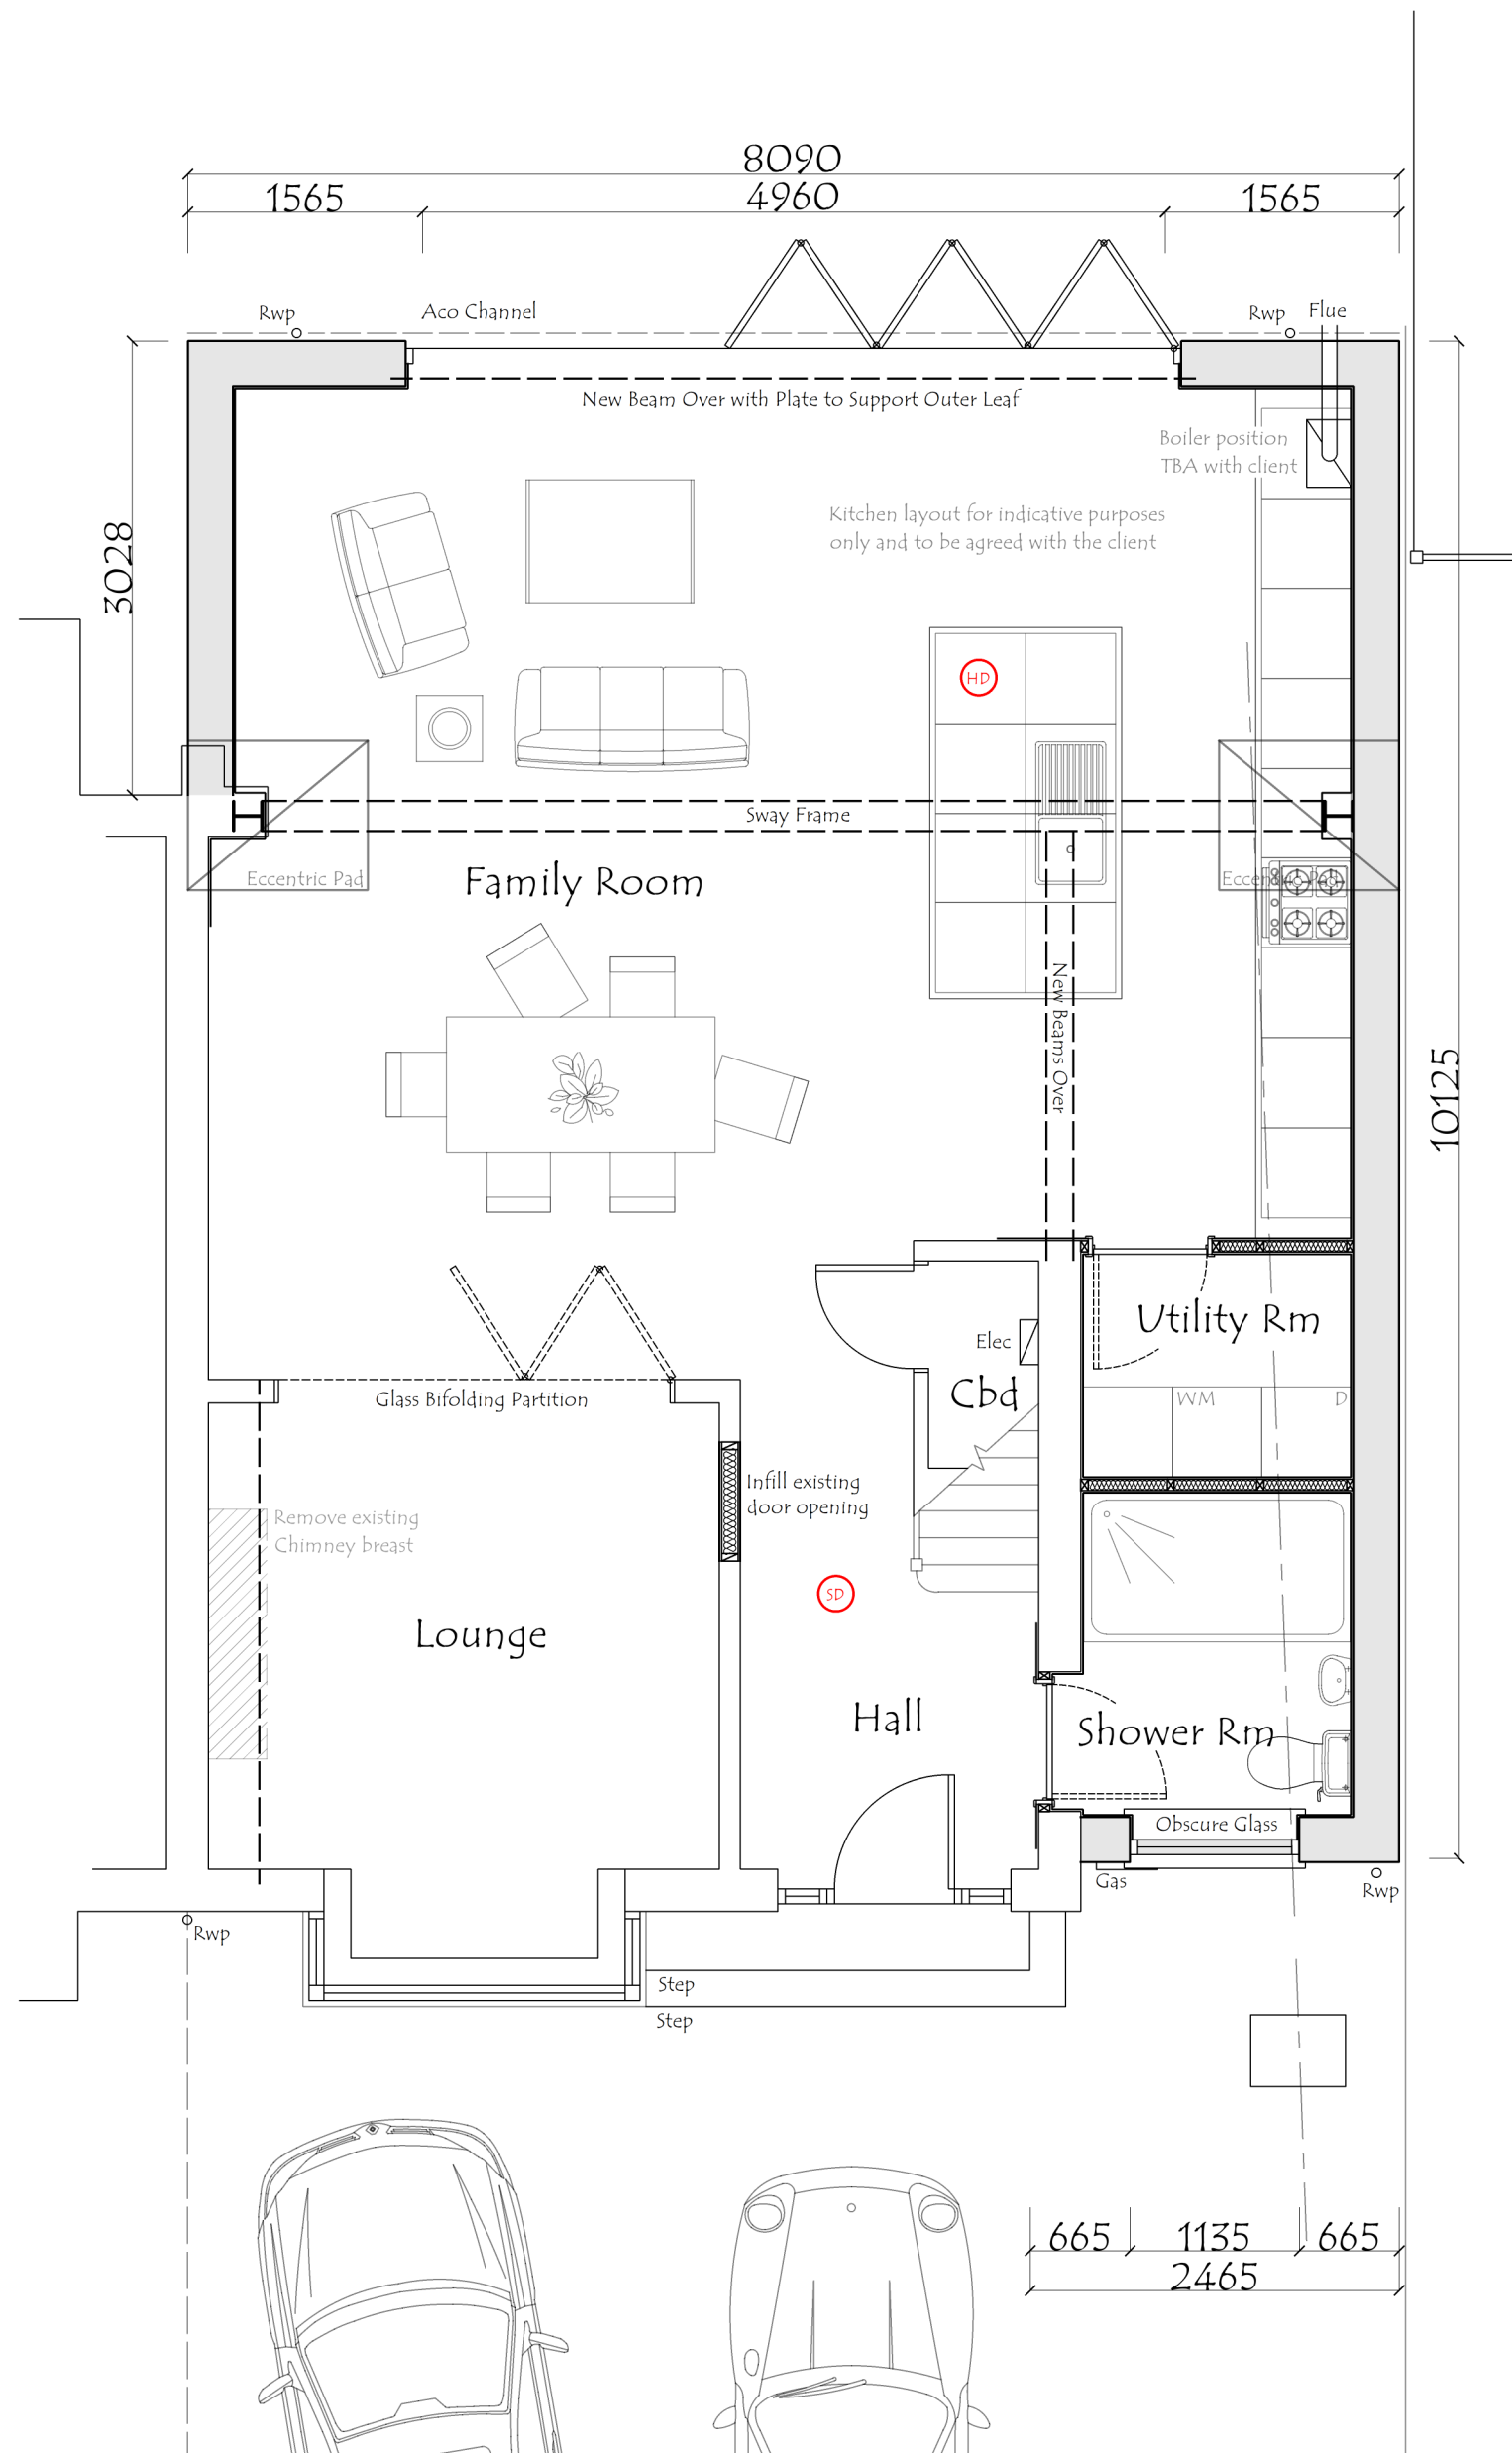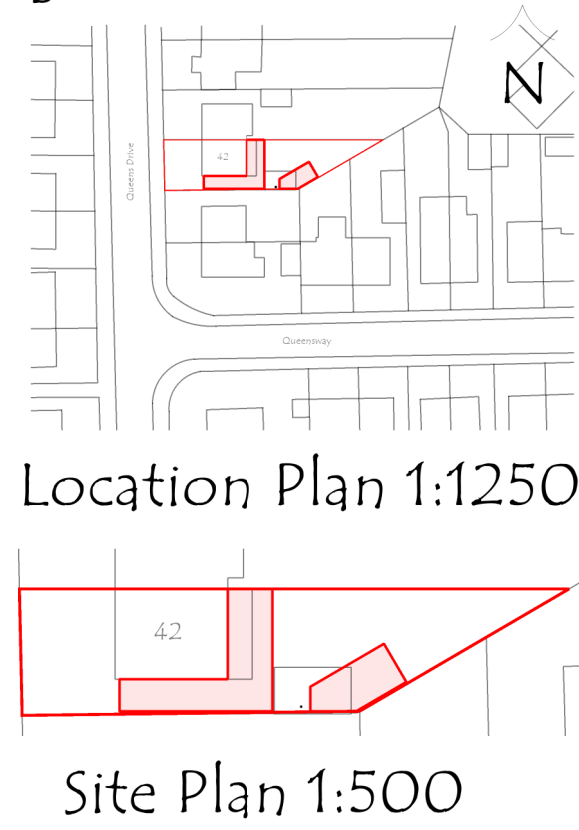


Proposed Ground Floor Plan

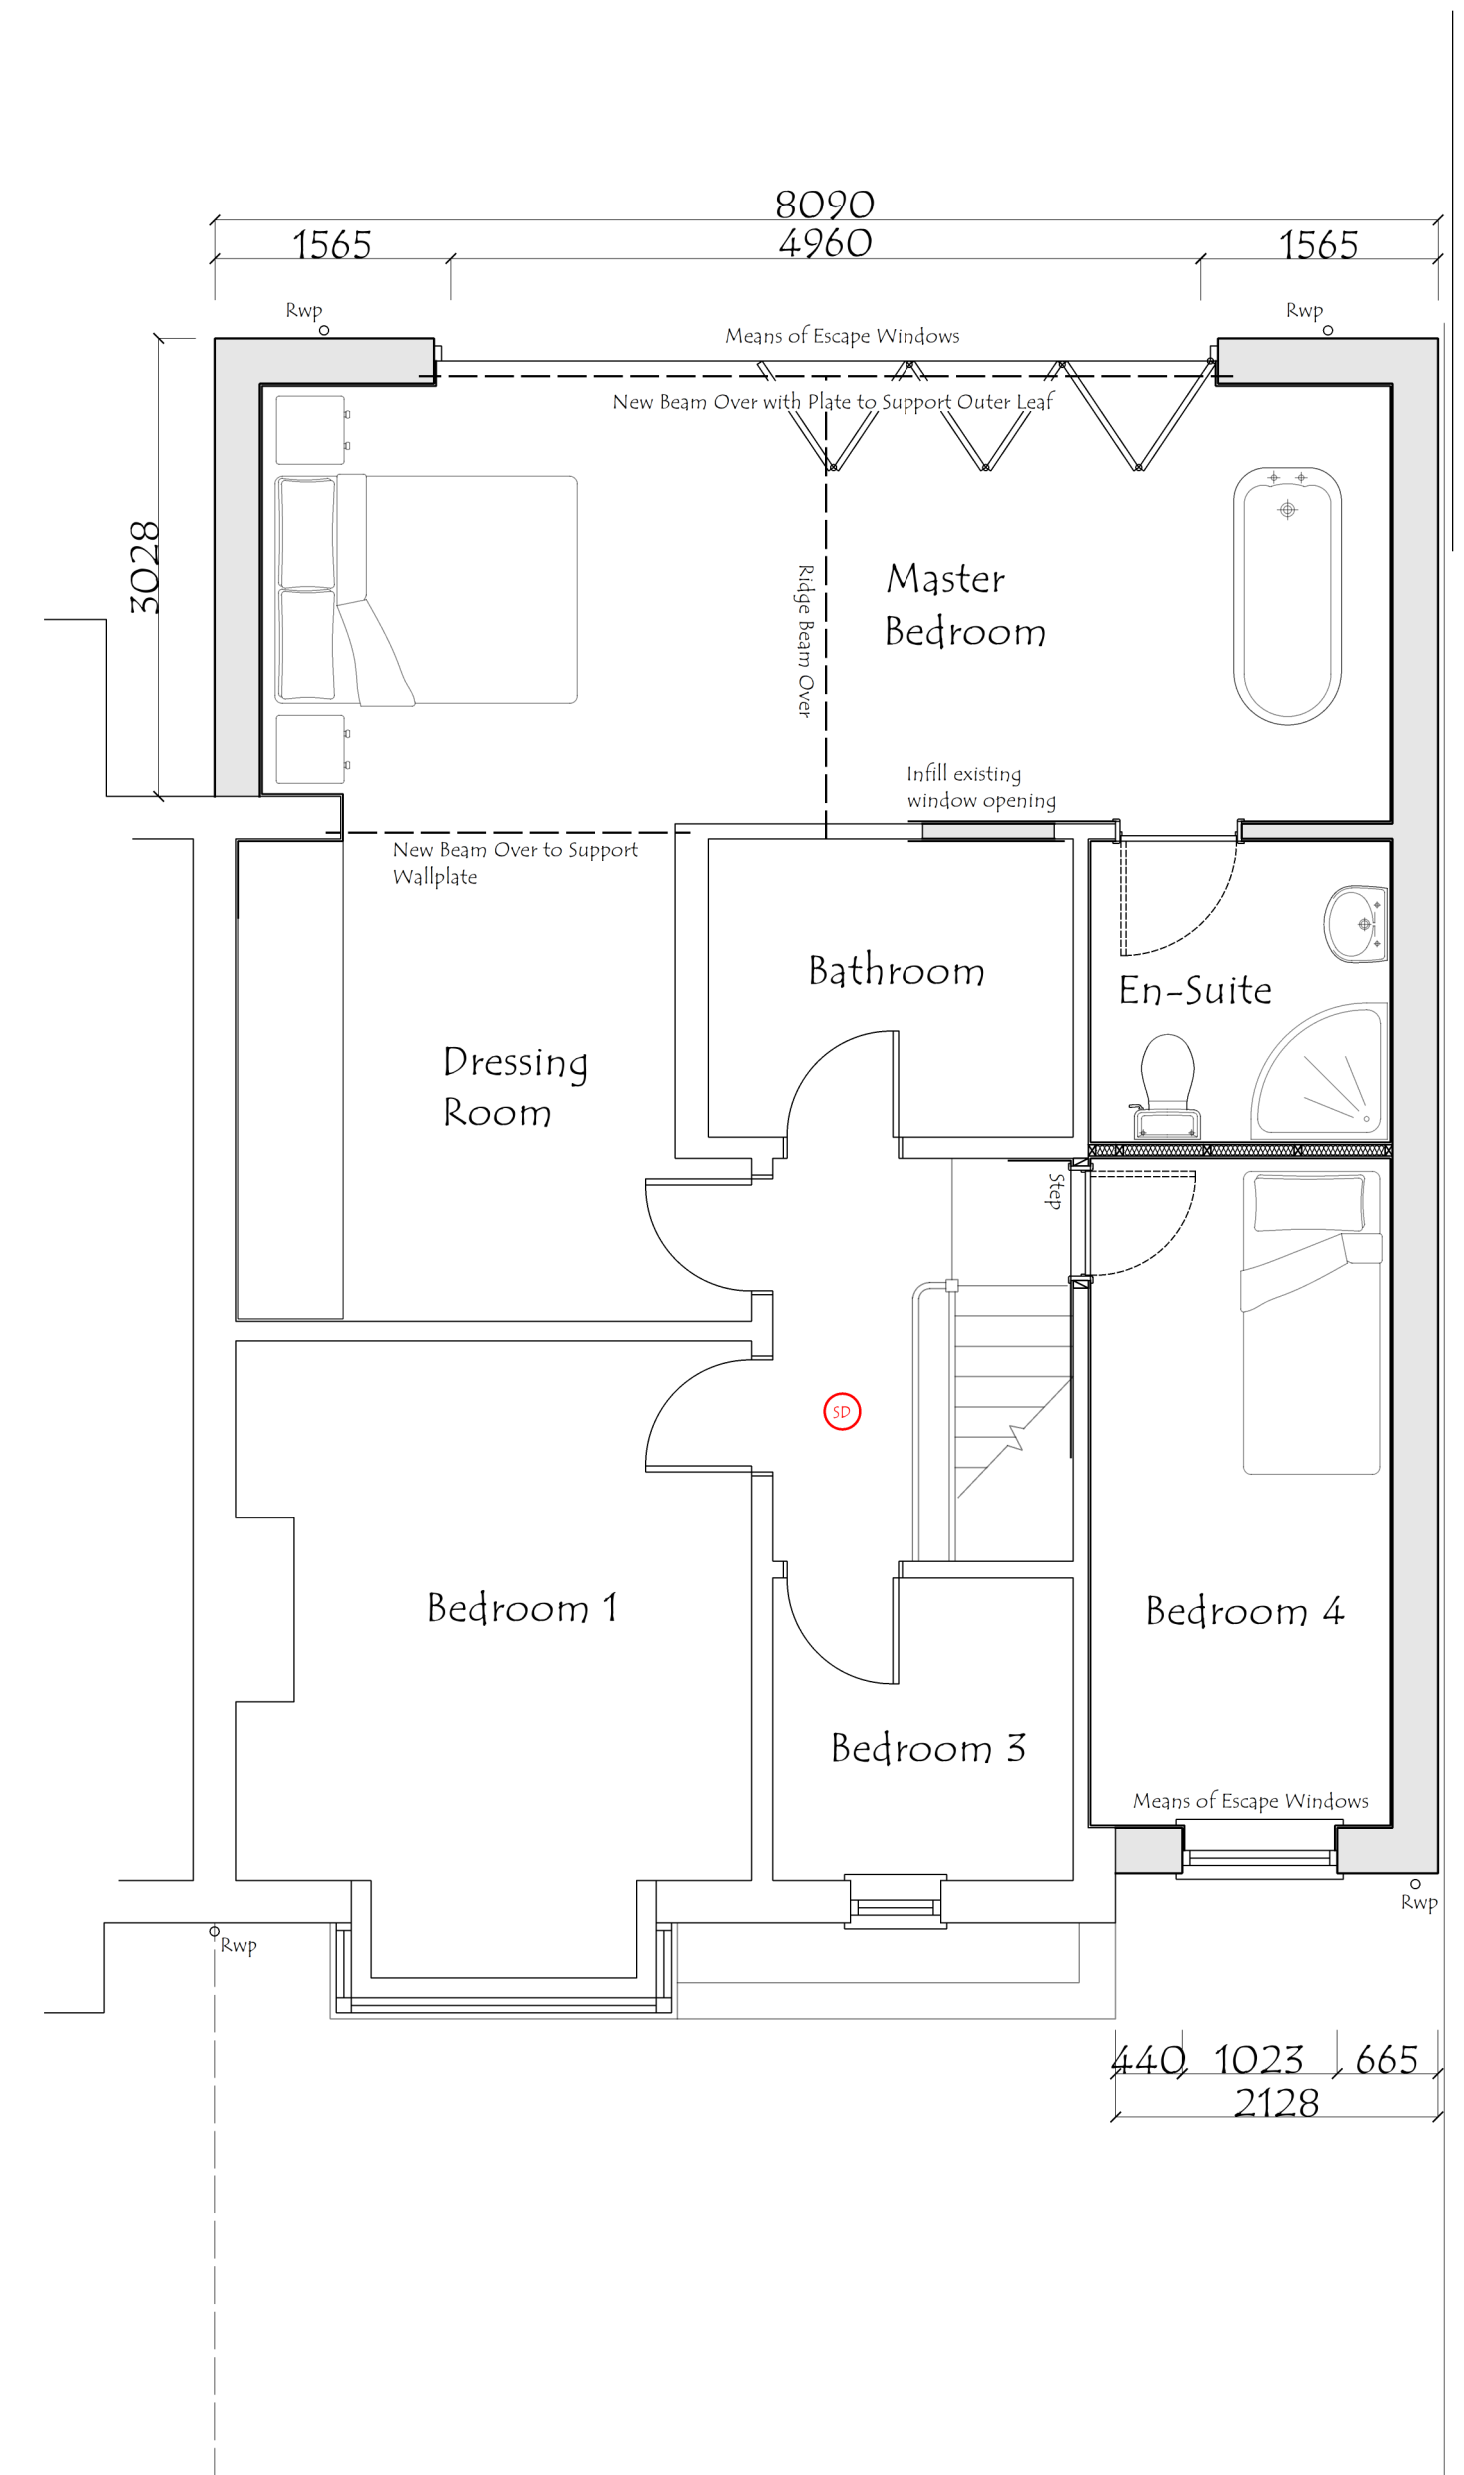


Proposed First Floor Plan

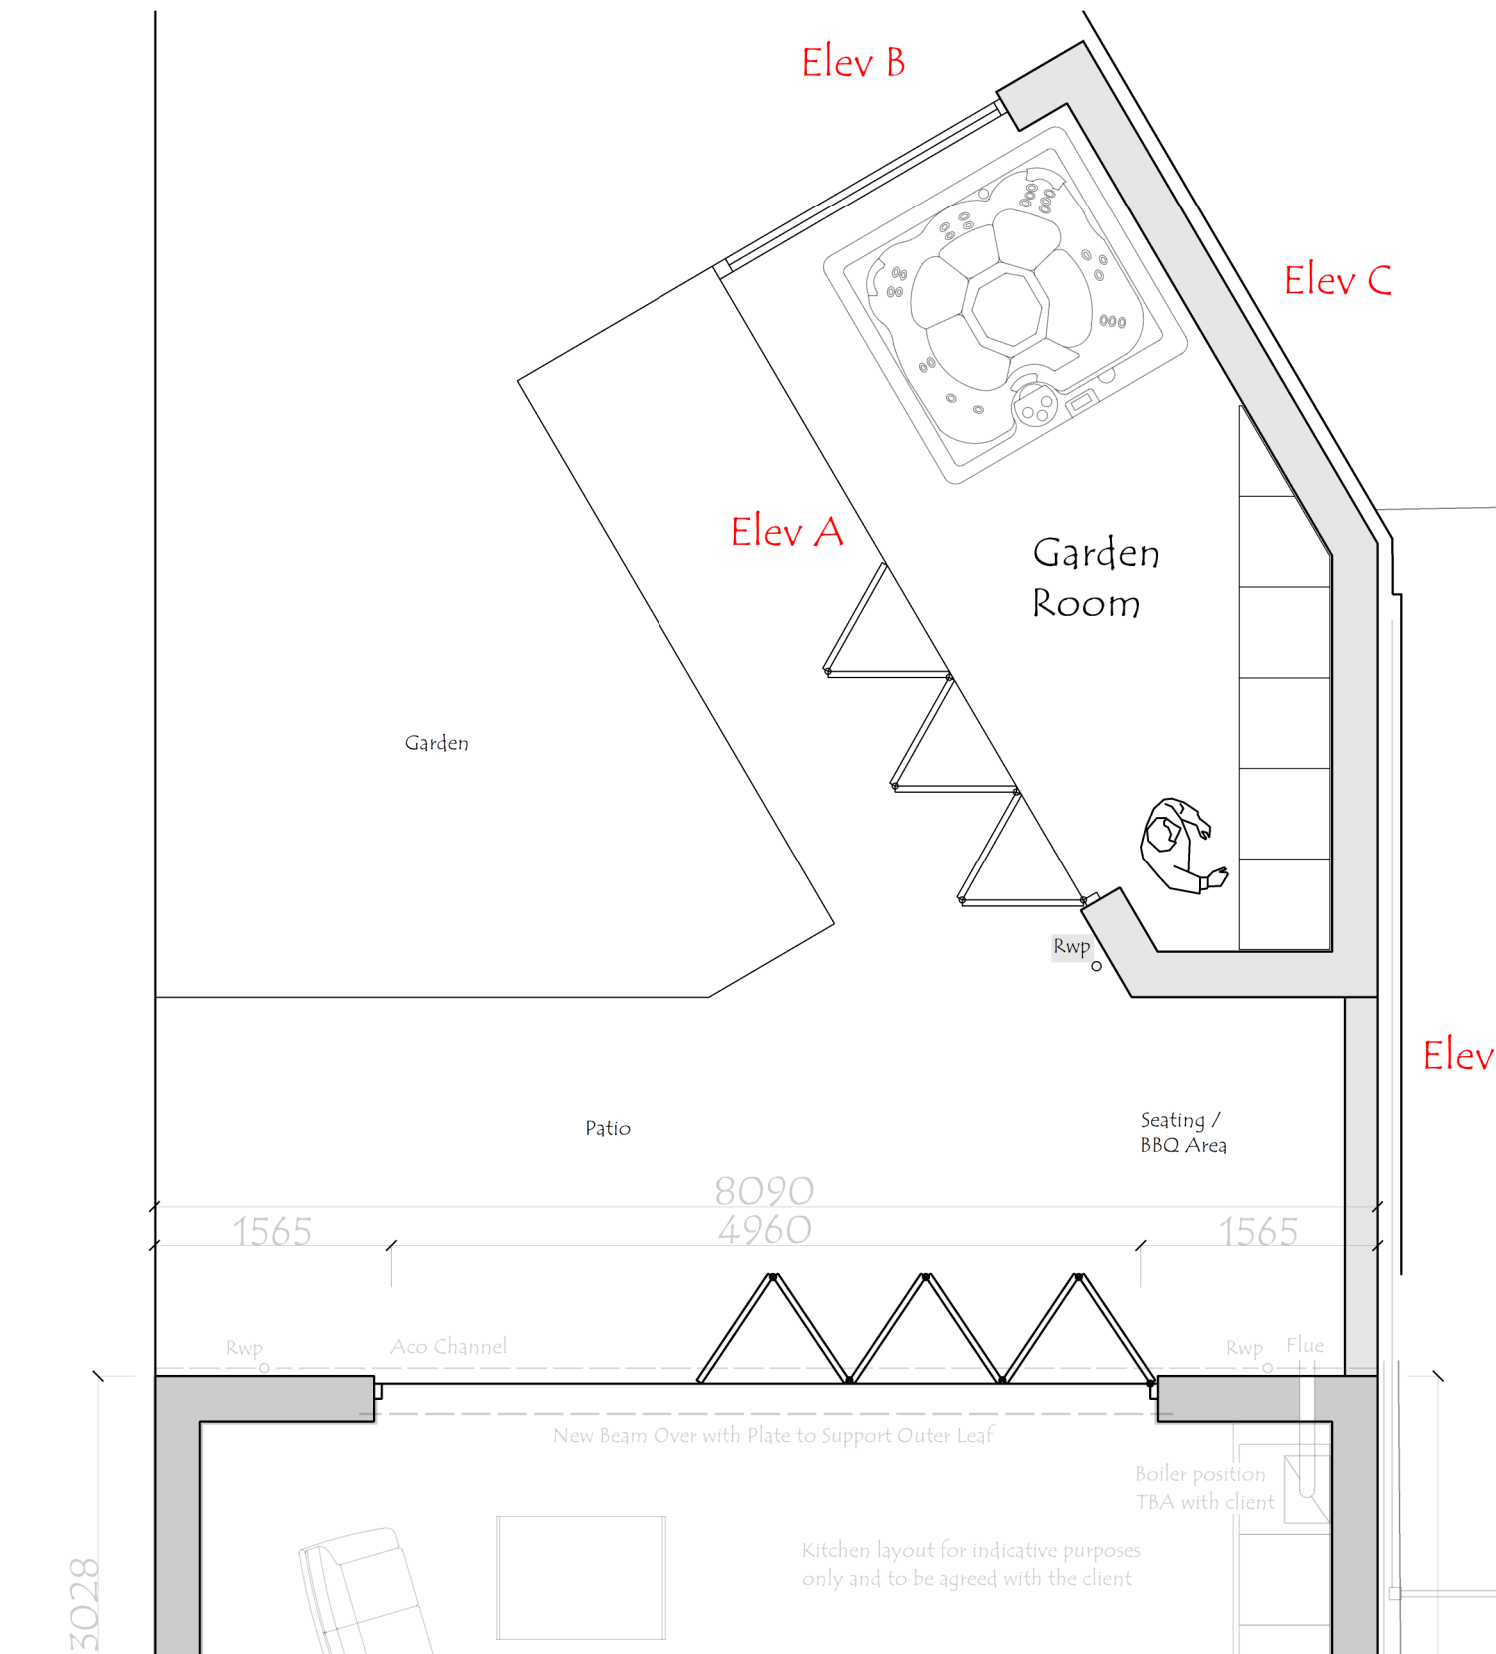


Proposed (Garden Room) Floor Plan

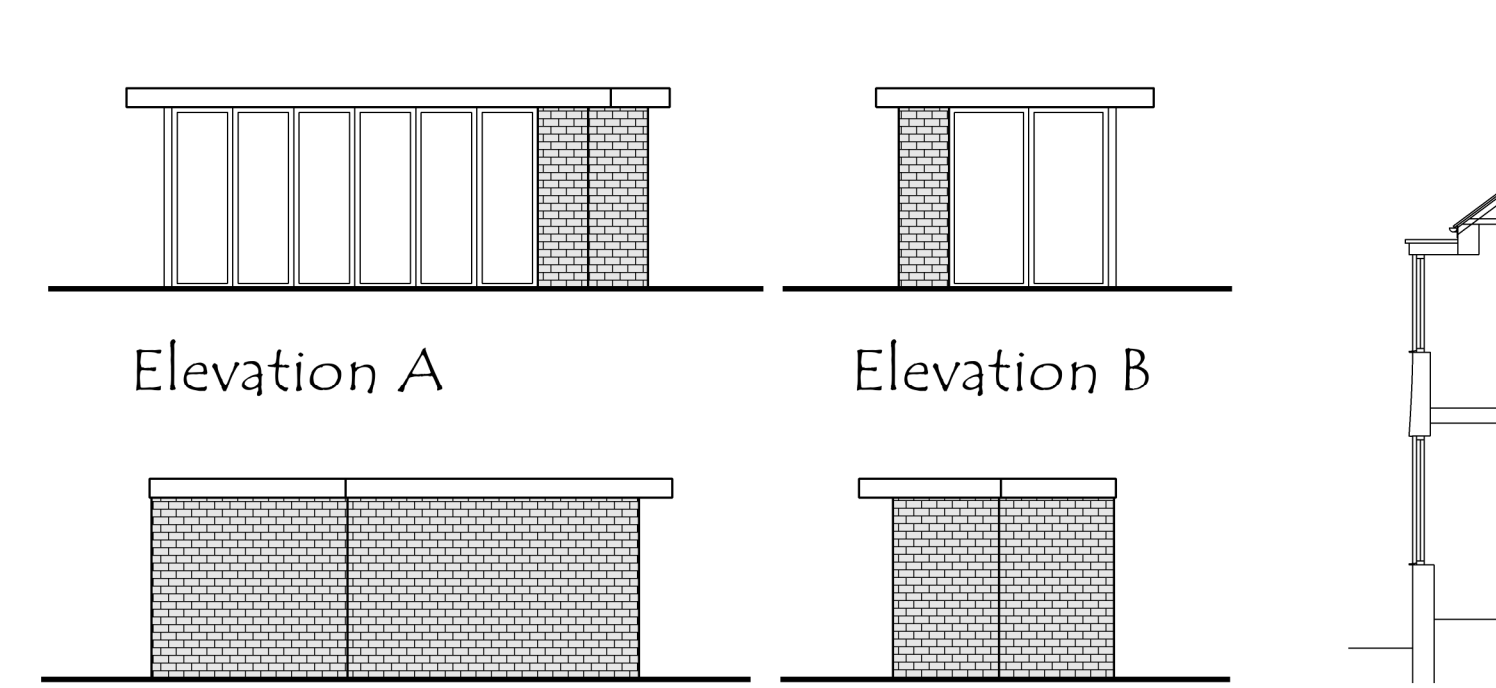

Elevation A Elevation B Elevation C Elevation D

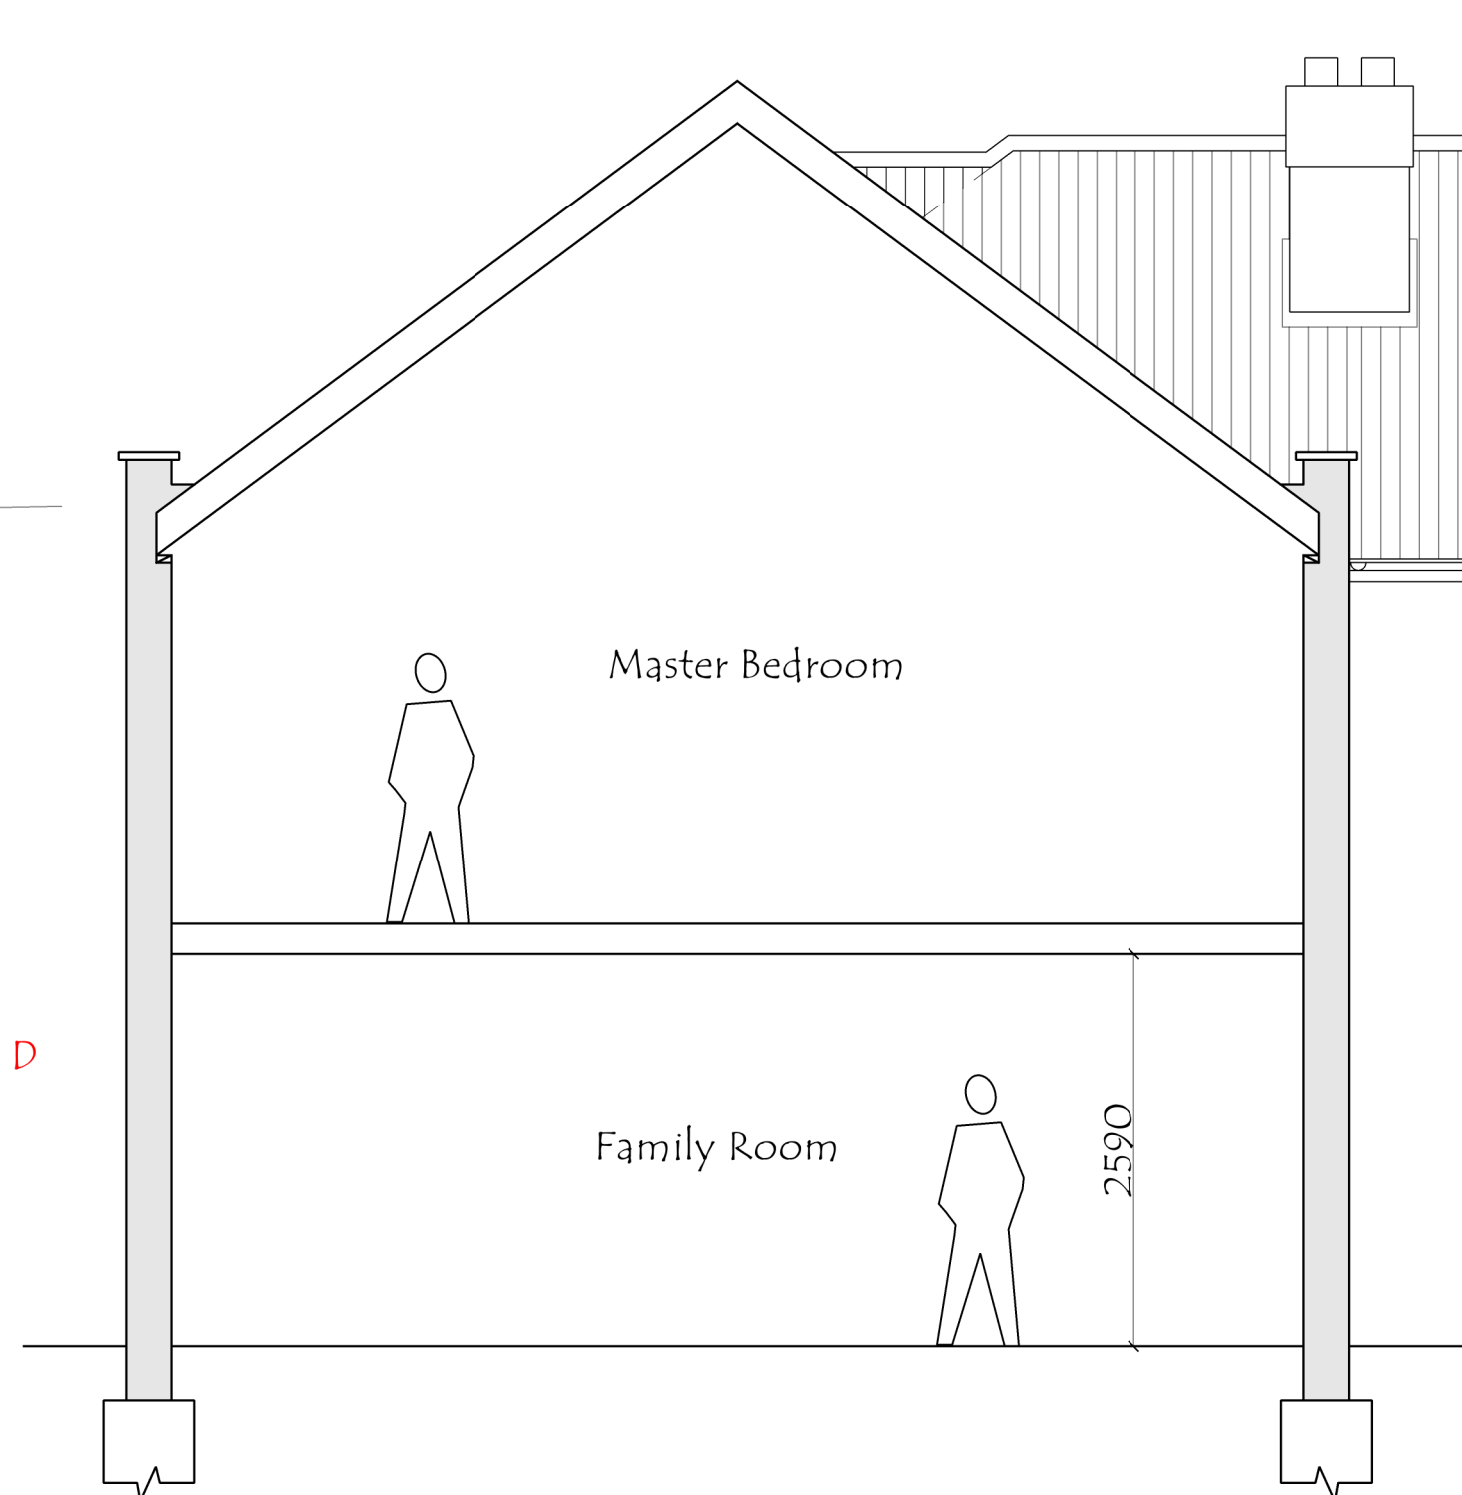

Outline Section

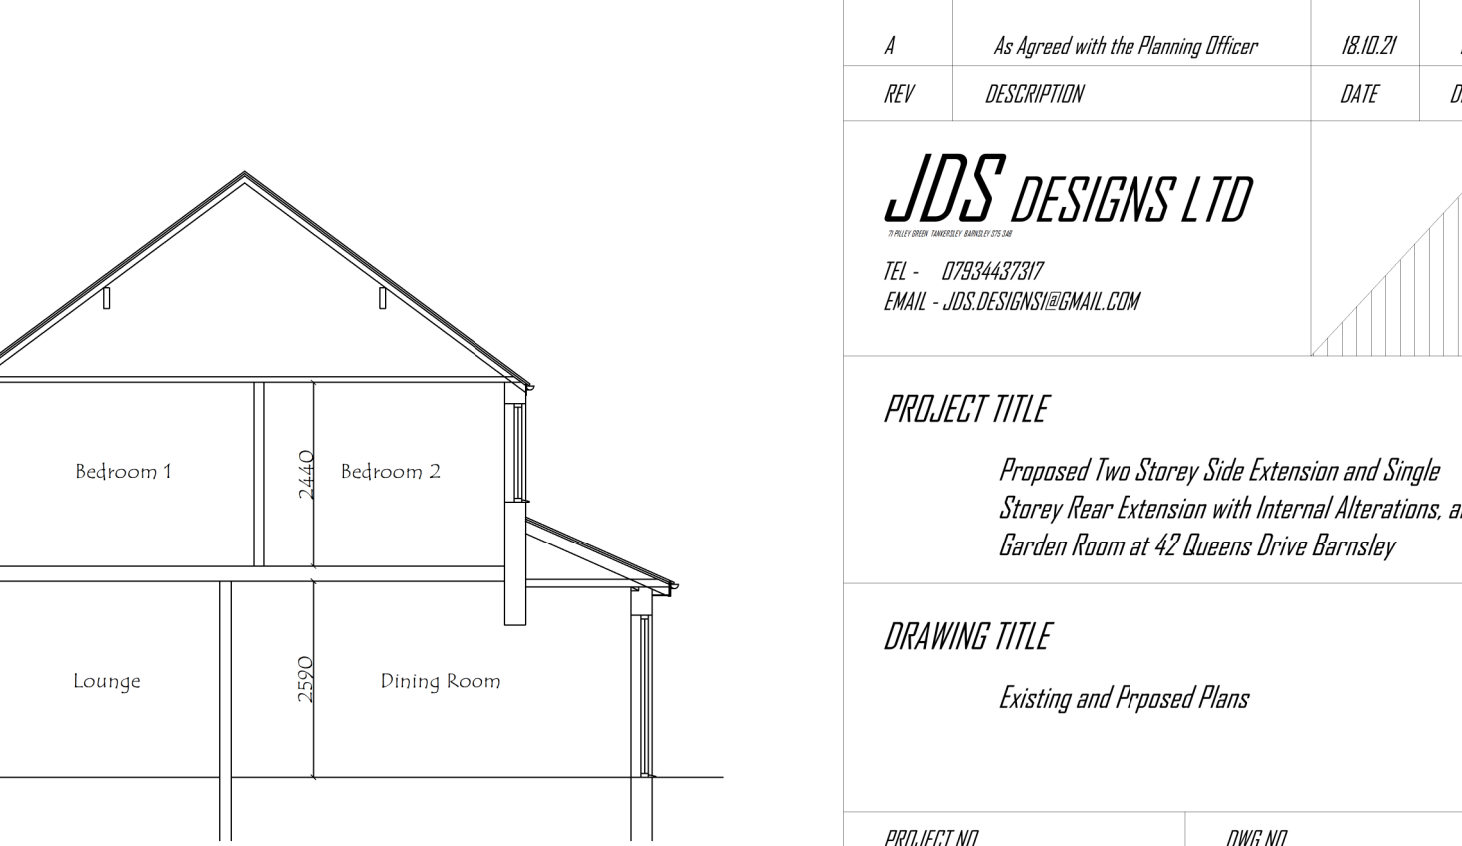

Existing Section

A	As Agreed with the Planning Officer	18.10.21	DS
REV	DESCRIPTION	DATE	DRWN
JDS DESIGNS LTD Interior and exterior design TEL - 07824437207 EMAIL - JDS.DESIGNS@GMAIL.COM			
PROJECT TITLE Proposed Two Storey Side Extension and Single Storey Rear Extension with Internal Alterations, and Garden Room at 42 Queens Drive Barnsley			
DRAWING TITLE Existing and Proposed Plans			
PROJECT NO.	2021.00330.000	DWG NO.	PL001
SCALE	1:50 / 100	REV.	A