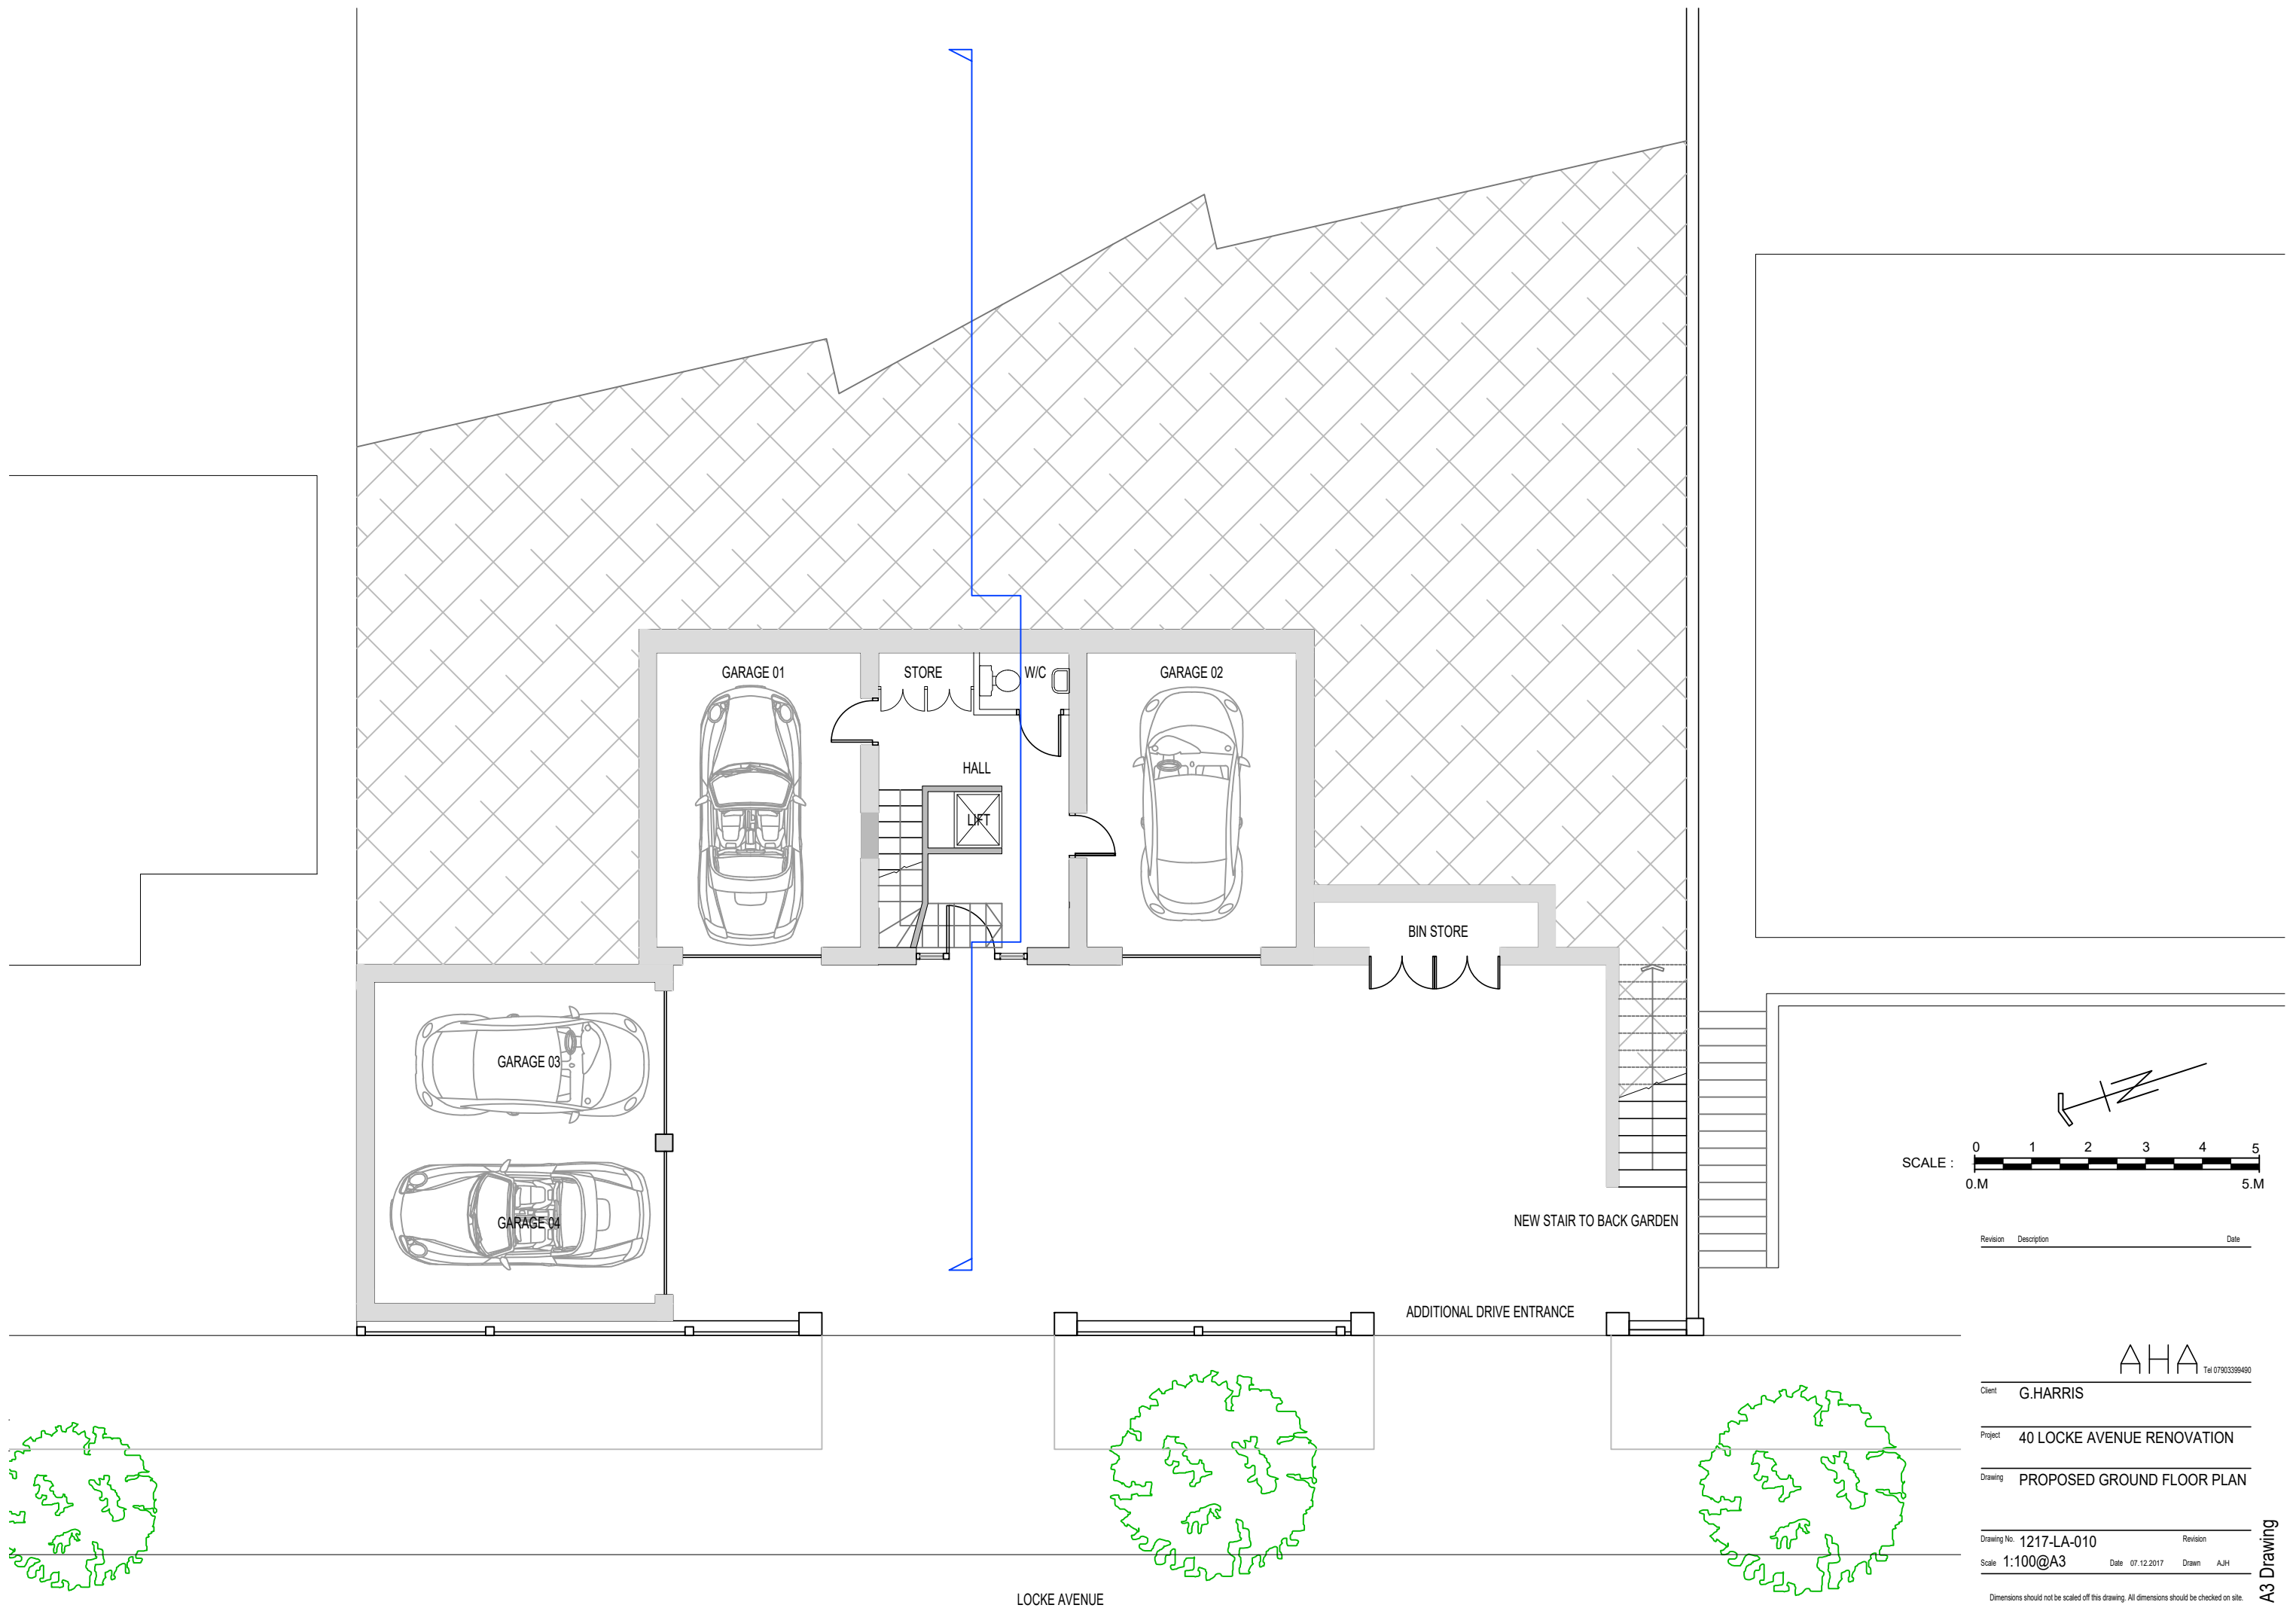


Revision	Description	Date
----------	-------------	------

Client **G.HARRIS**

Project **40 LOCKE AVENUE RENOVATION**

Drawing **PROPOSED GROUND FLOOR PLAN**

Drawing No. **1217-LA-010** Revision
Scale **1:100@A3** Date **07.12.2017** Drawn **AJH**

Dimensions should not be scaled off this drawing. All dimensions should be checked on site.

A3 Drawing