


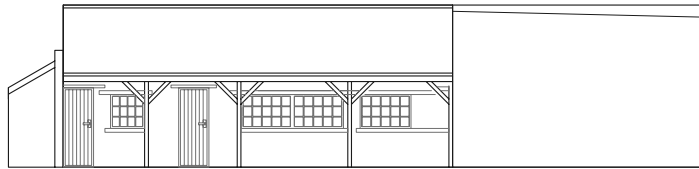


EXISTING ELEVATION FACING NORTH EAST / COURTYARD




EXISTING ELEVATION FACING NORTH WEST / COURTYARD




EXISTING ELEVATION FACING SOUTH EAST / COURTYARD

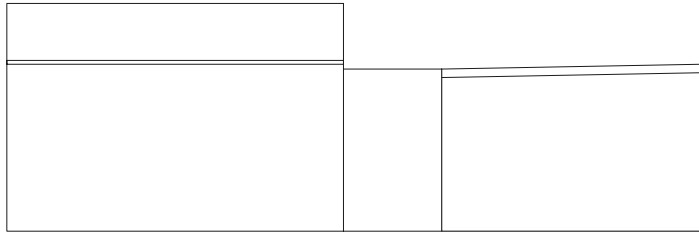


EXISTING ELEVATION FACING NORTH WEST TO NEIGHBOURING PROPERTY

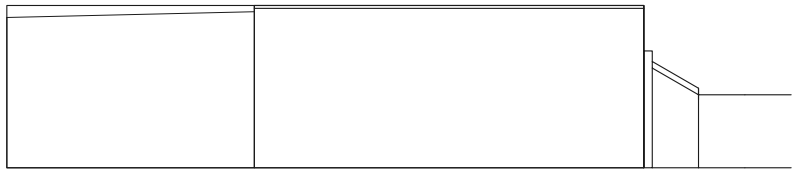

EXISTING ELEVATION FACING SOUTH EAST TO CAR PARK

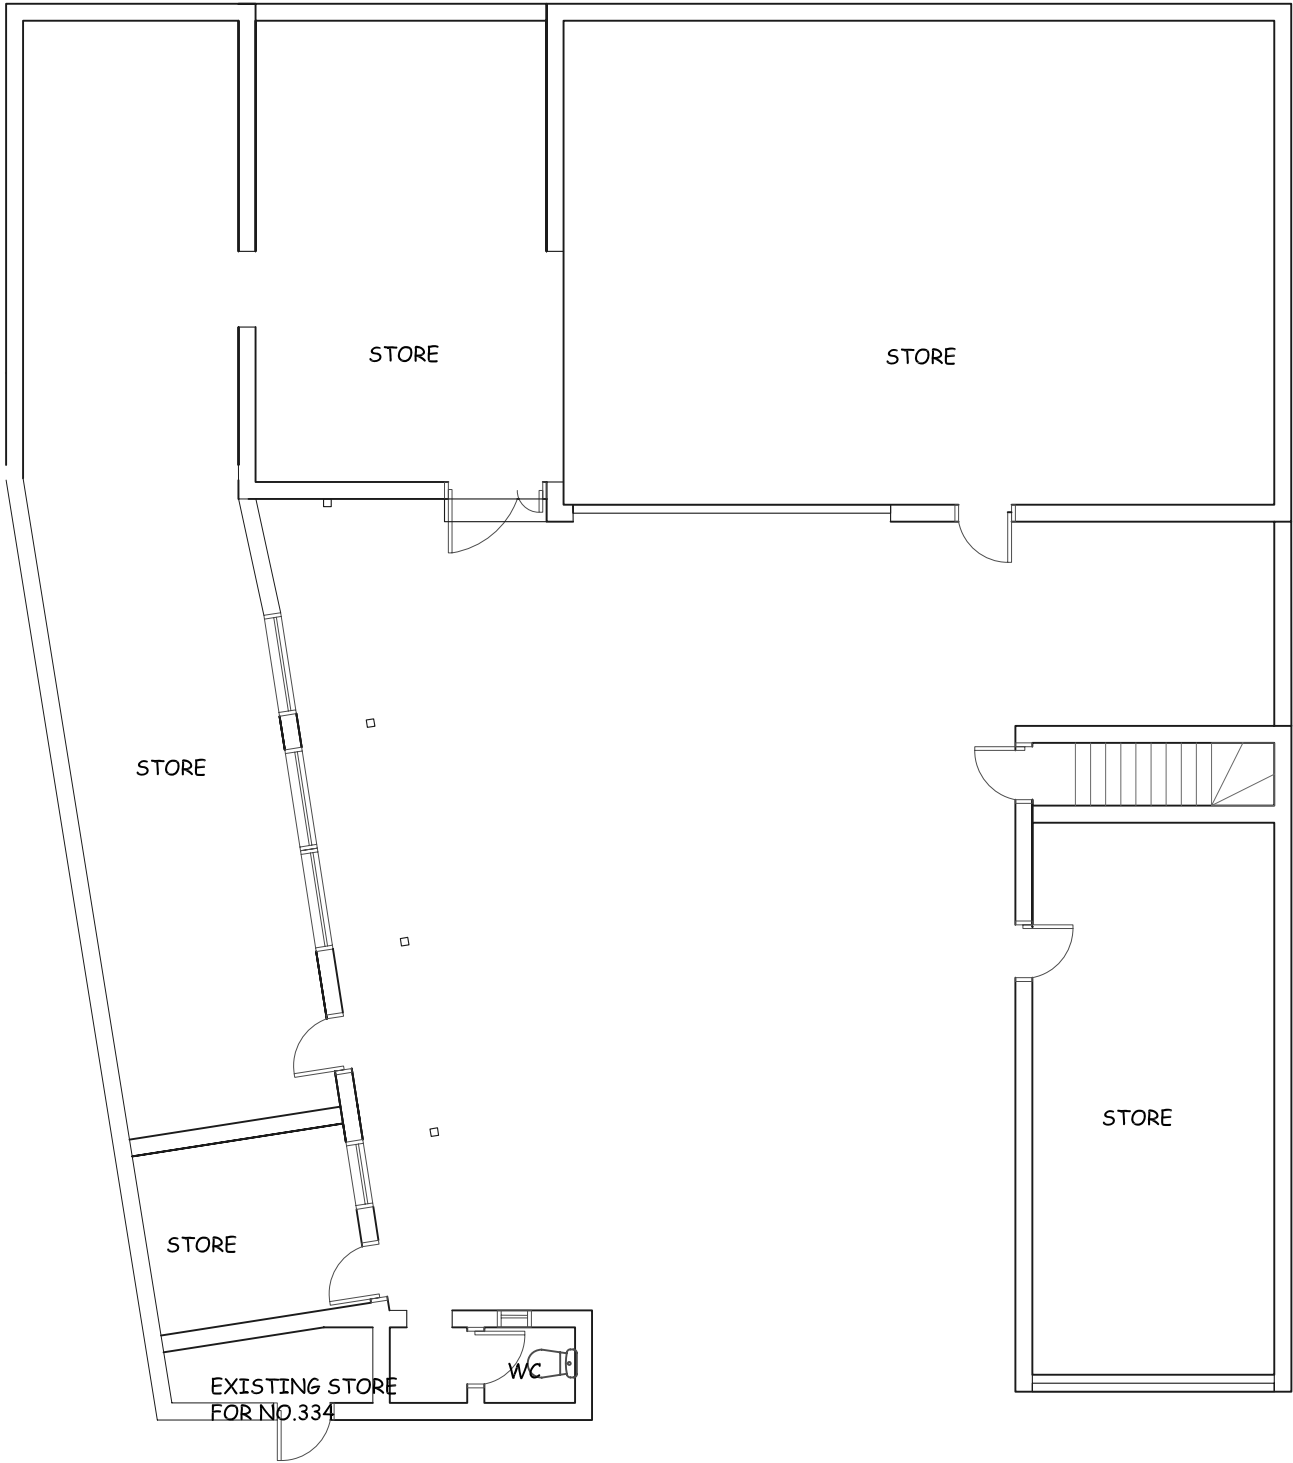

EXISTING GROUND FLOOR PLAN

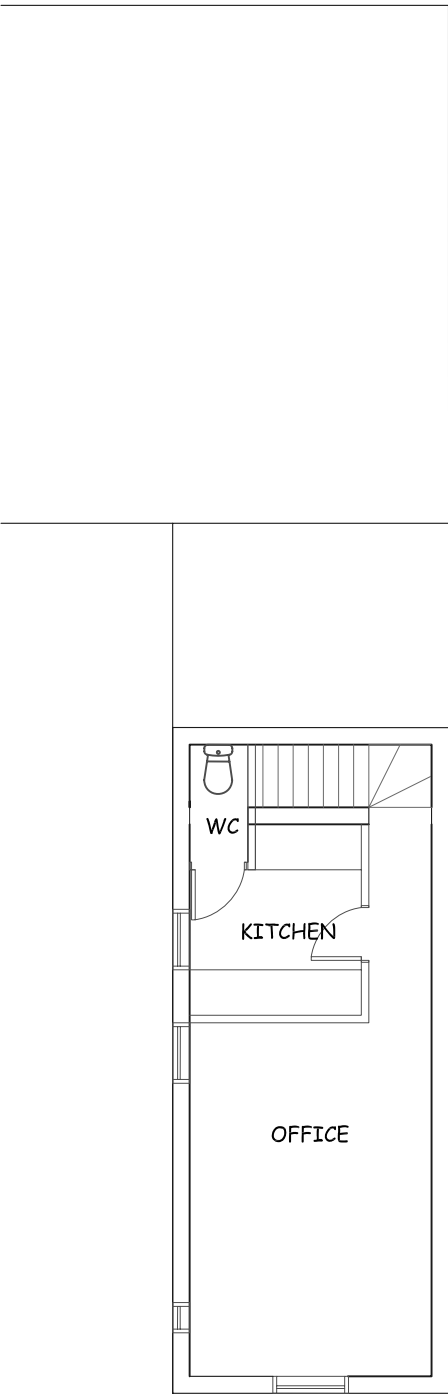

EXISTING FIRST FLOOR PLAN

SITE
334B SHEFFIELD ROAD, BIRDWELL

PROJECT
PROPOSED RETAIL UNITS

CLIENT
MISS K LINDLEY

DRAWING TITLE
EXISTING PLANS AND ELEVATIONS

RAWING NO.
40.02

SCALE
 $\frac{1}{100}$ & $\frac{1}{200}$

DATE
07.2.2021

REVISION
/