



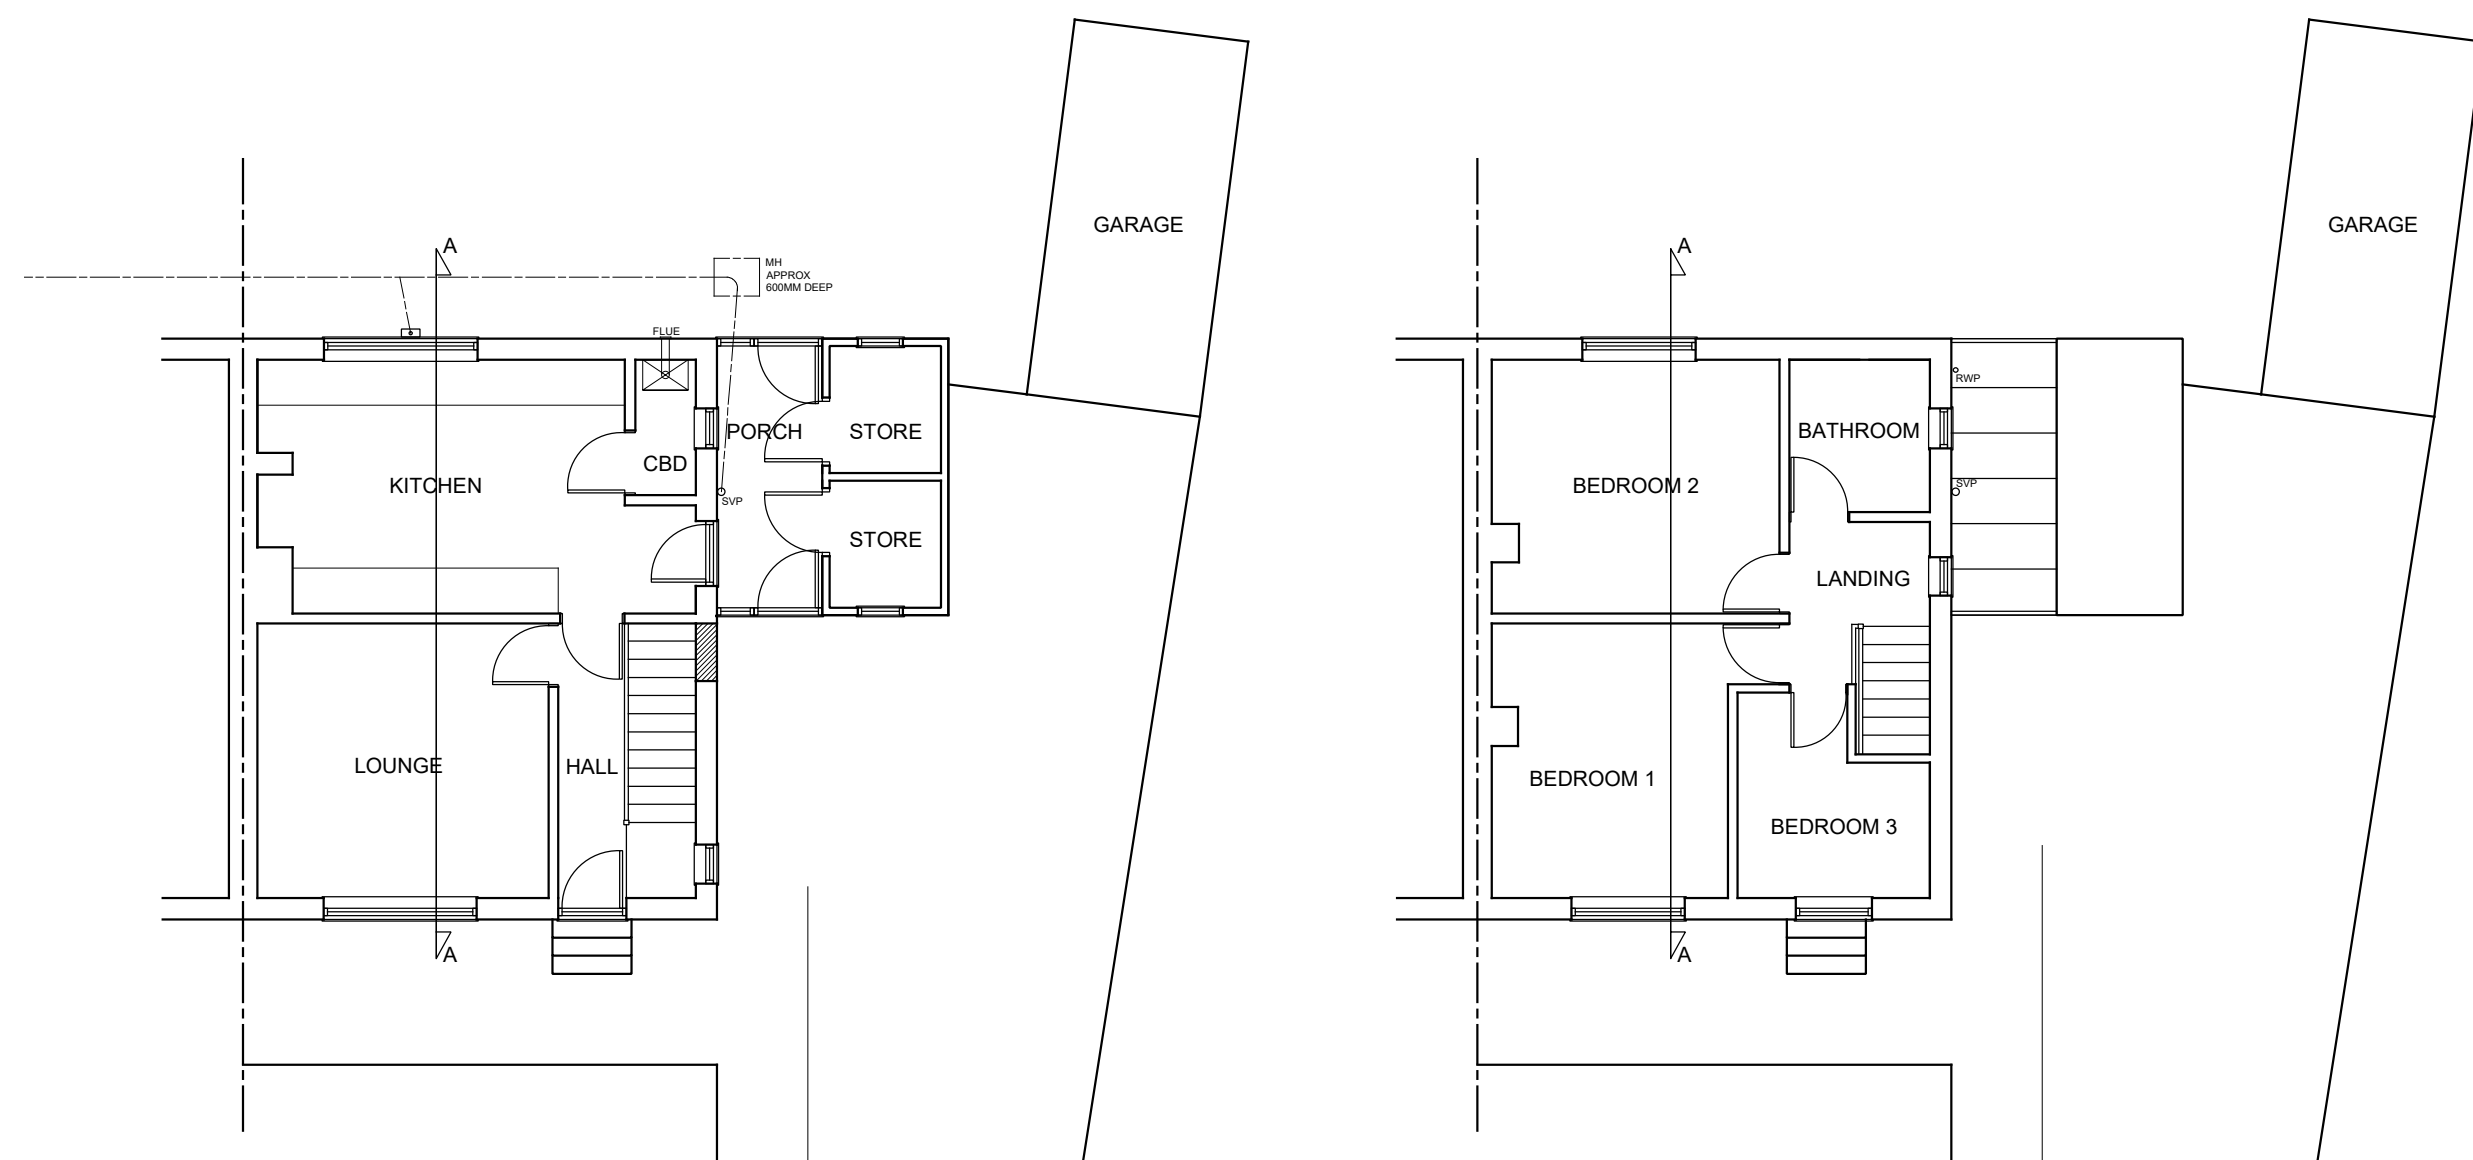

EXISTING GROUND FLOOR PLAN


EXISTING FIRST FLOOR PLAN

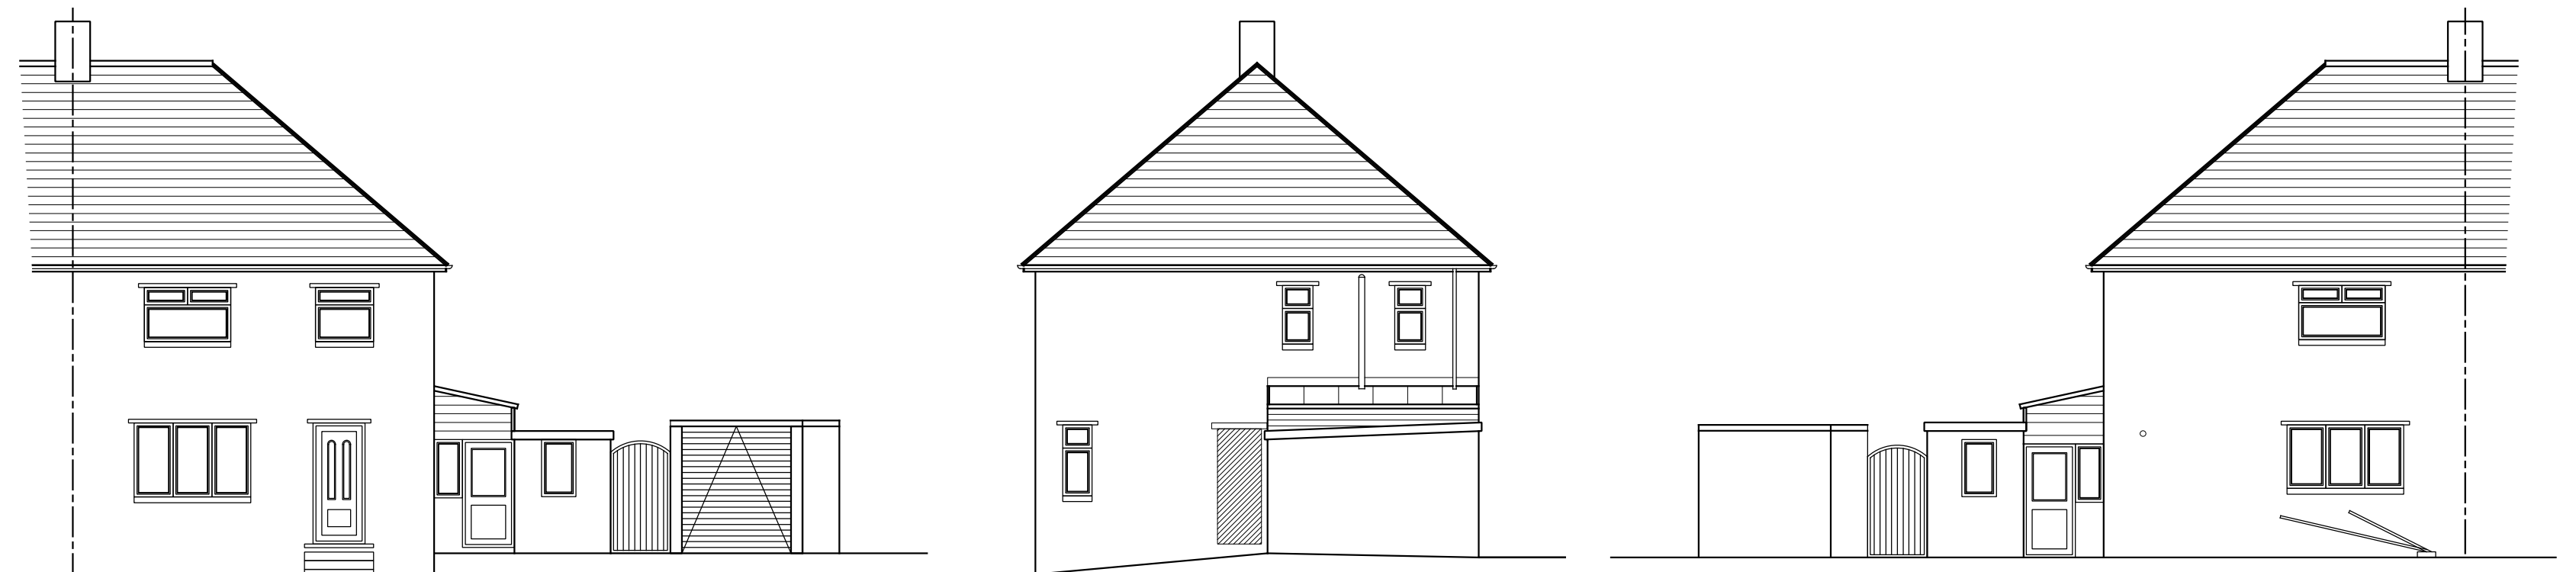


EXISTING FRONT ELEVATION

EXISTING SIDE ELEVATION


EXISTING REAR ELEVATION

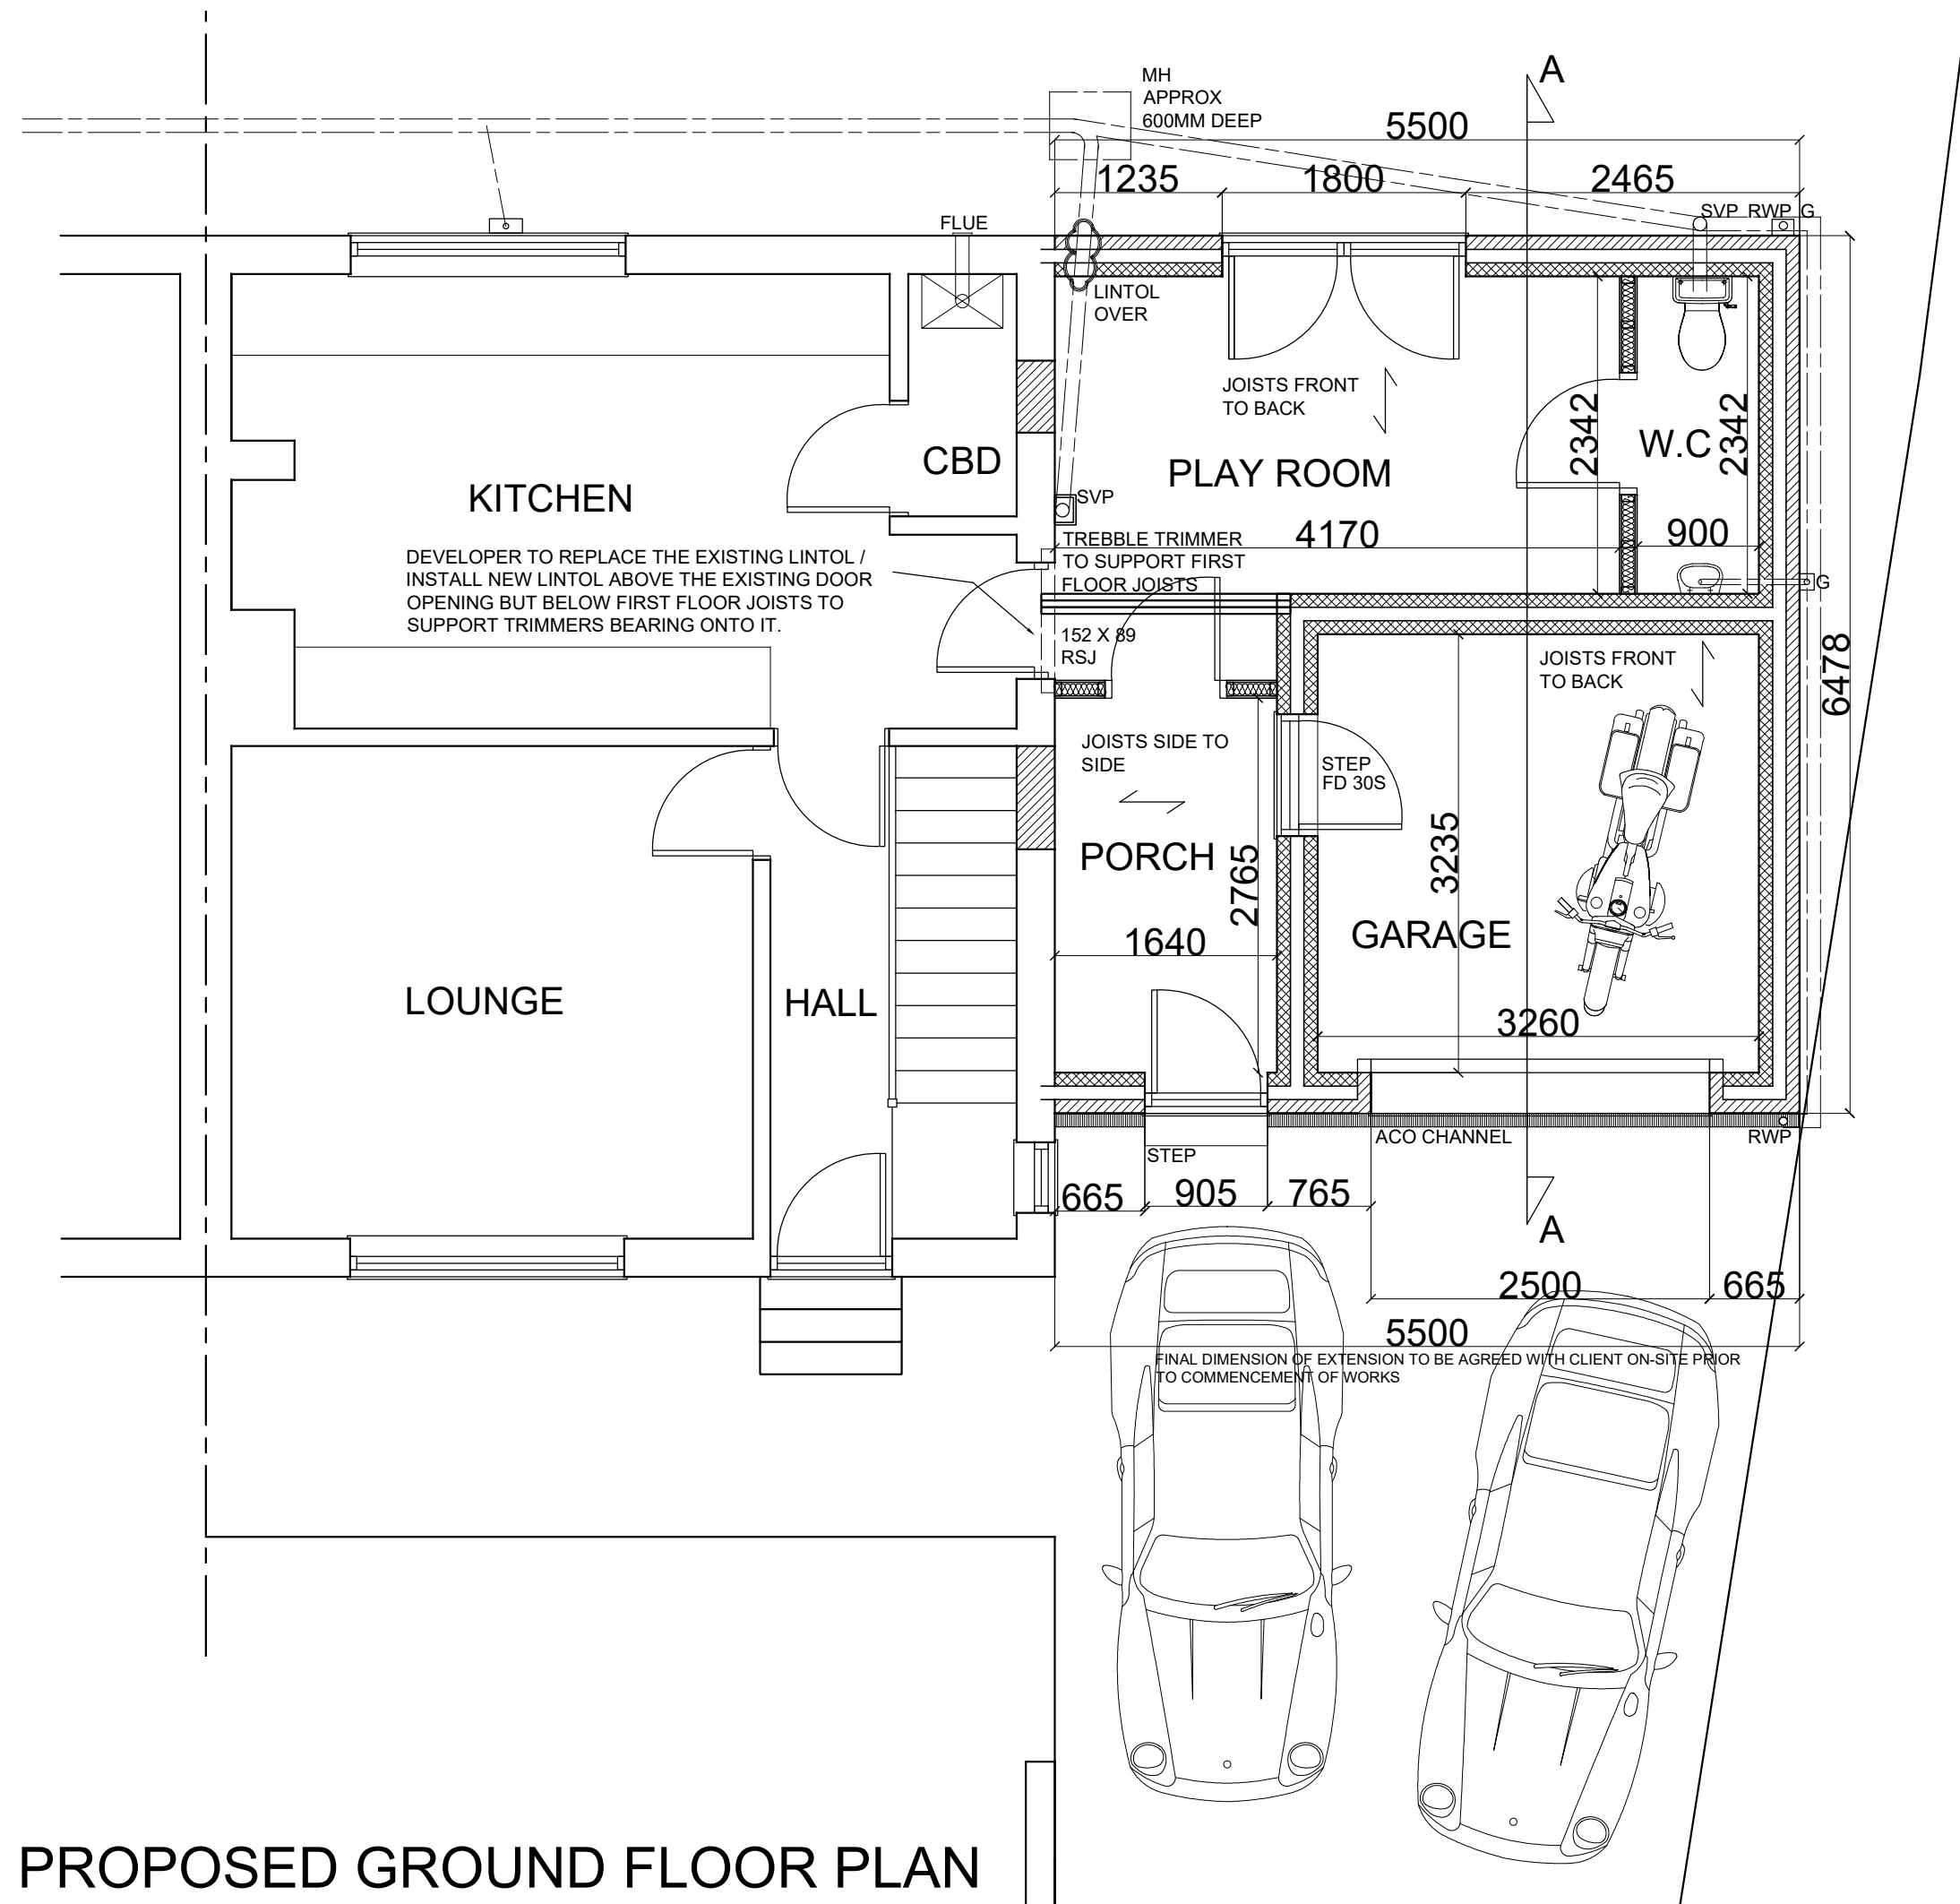

PROPOSED GROUND FLOOR PLAN

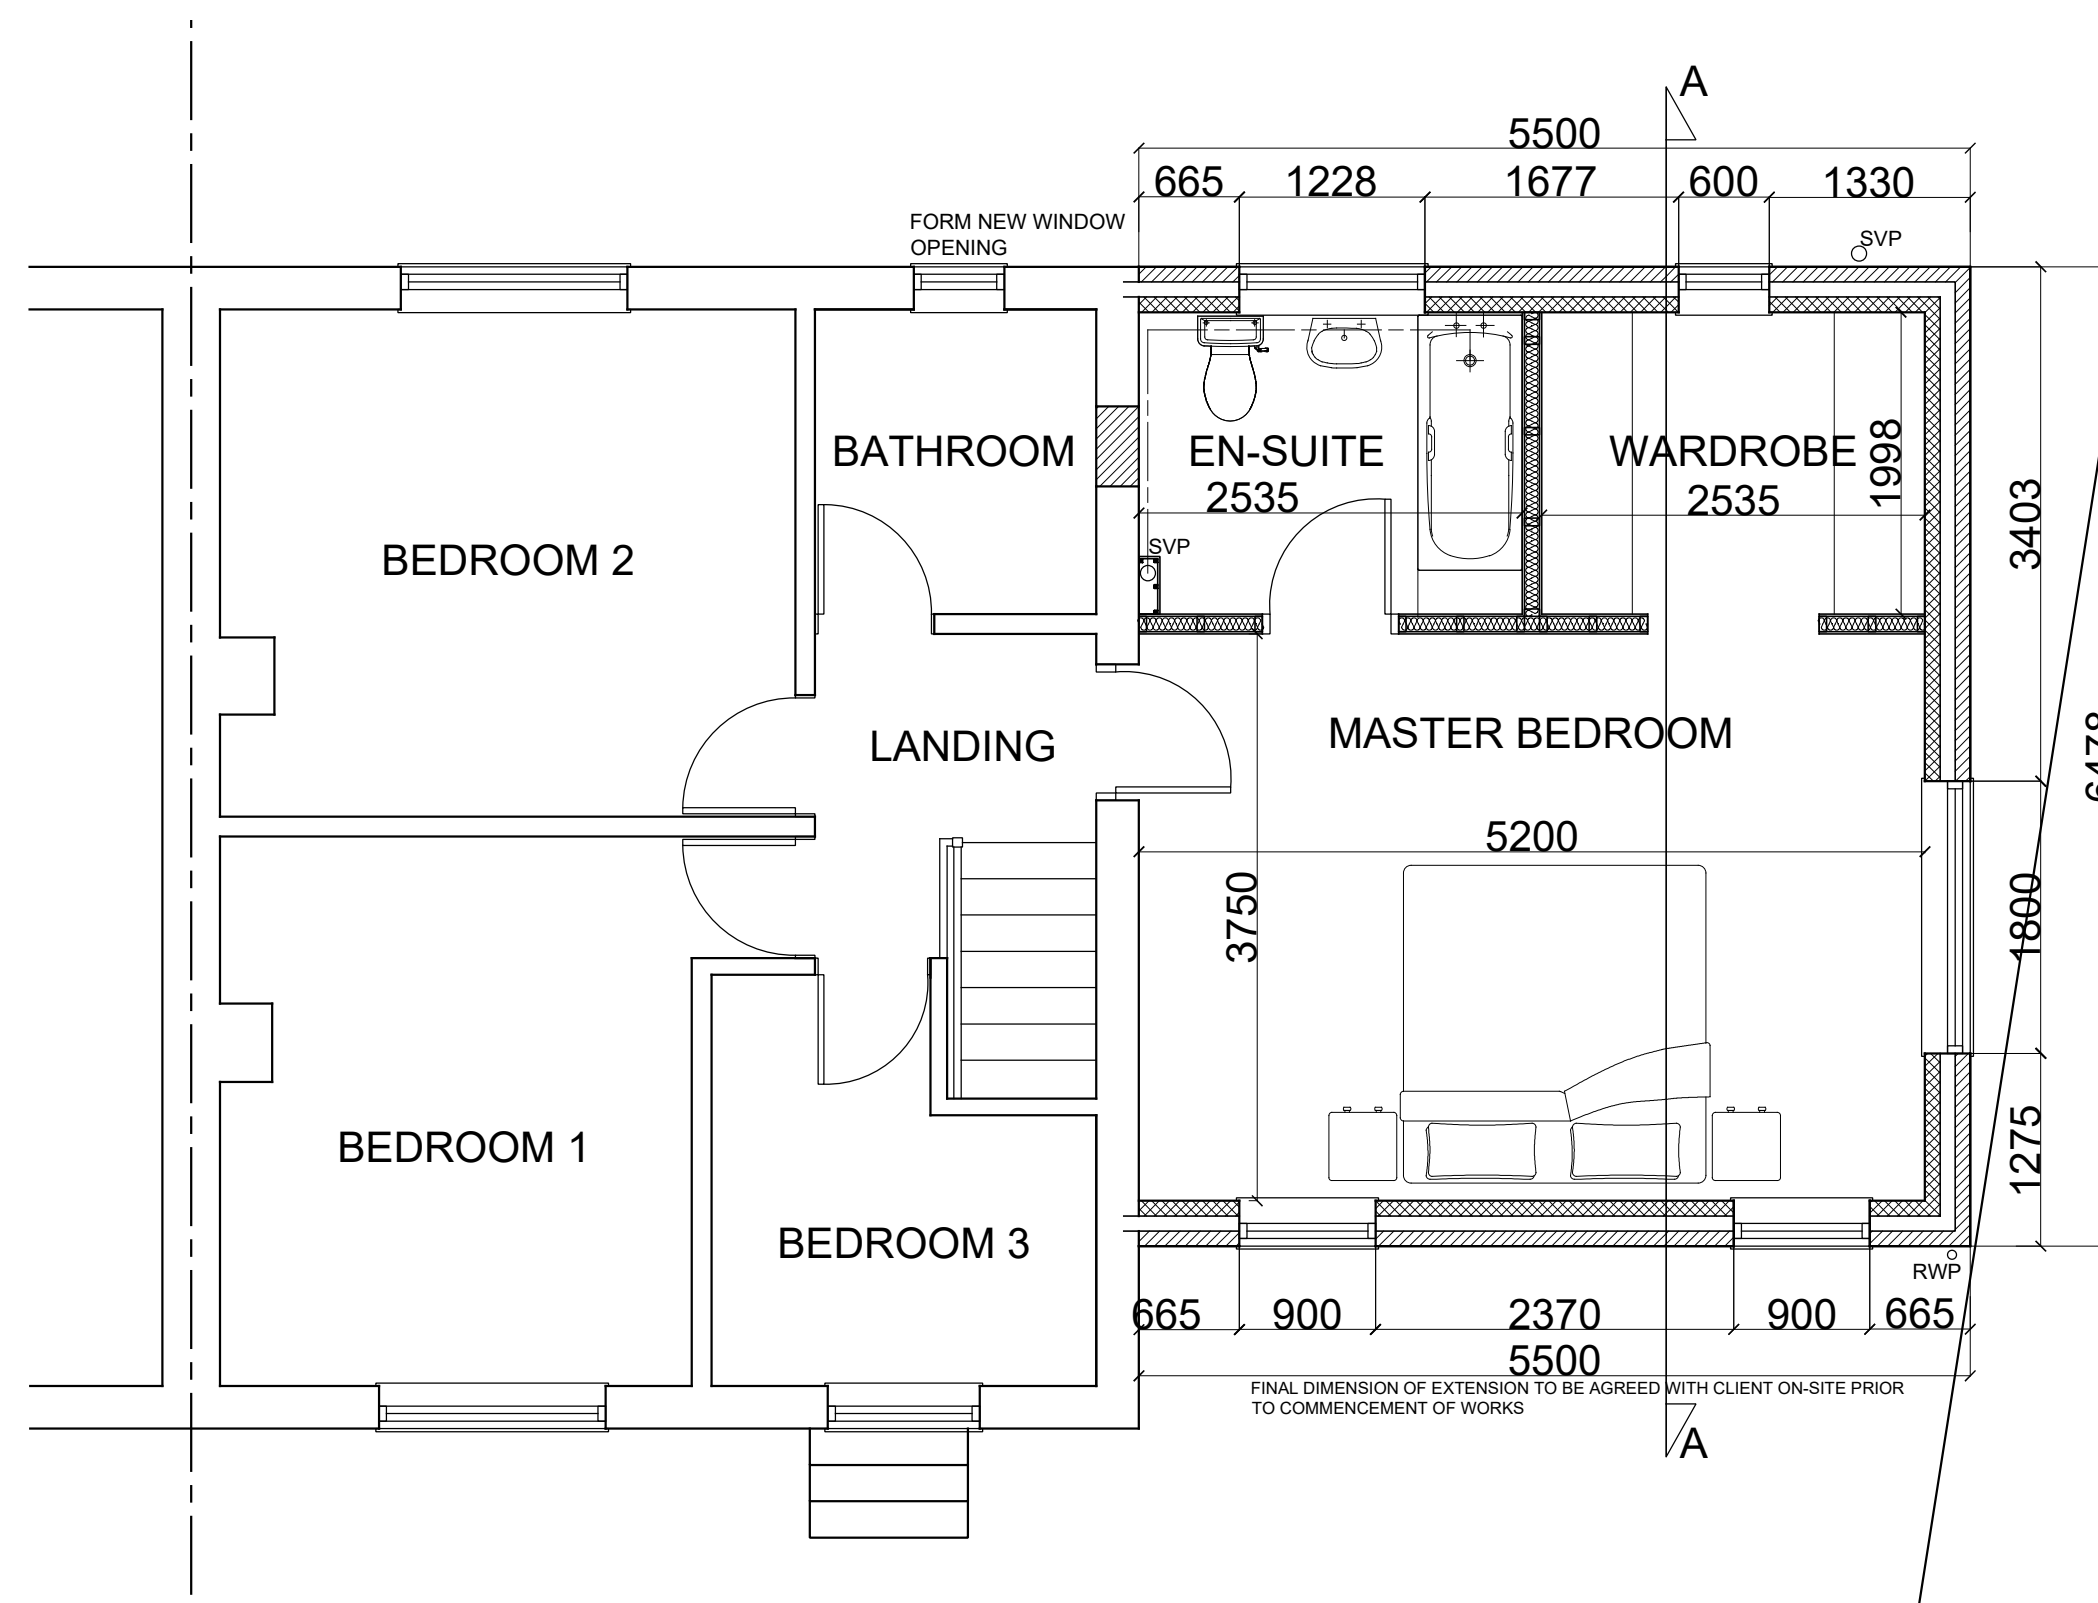

PROPOSED FIRST FLOOR PLAN

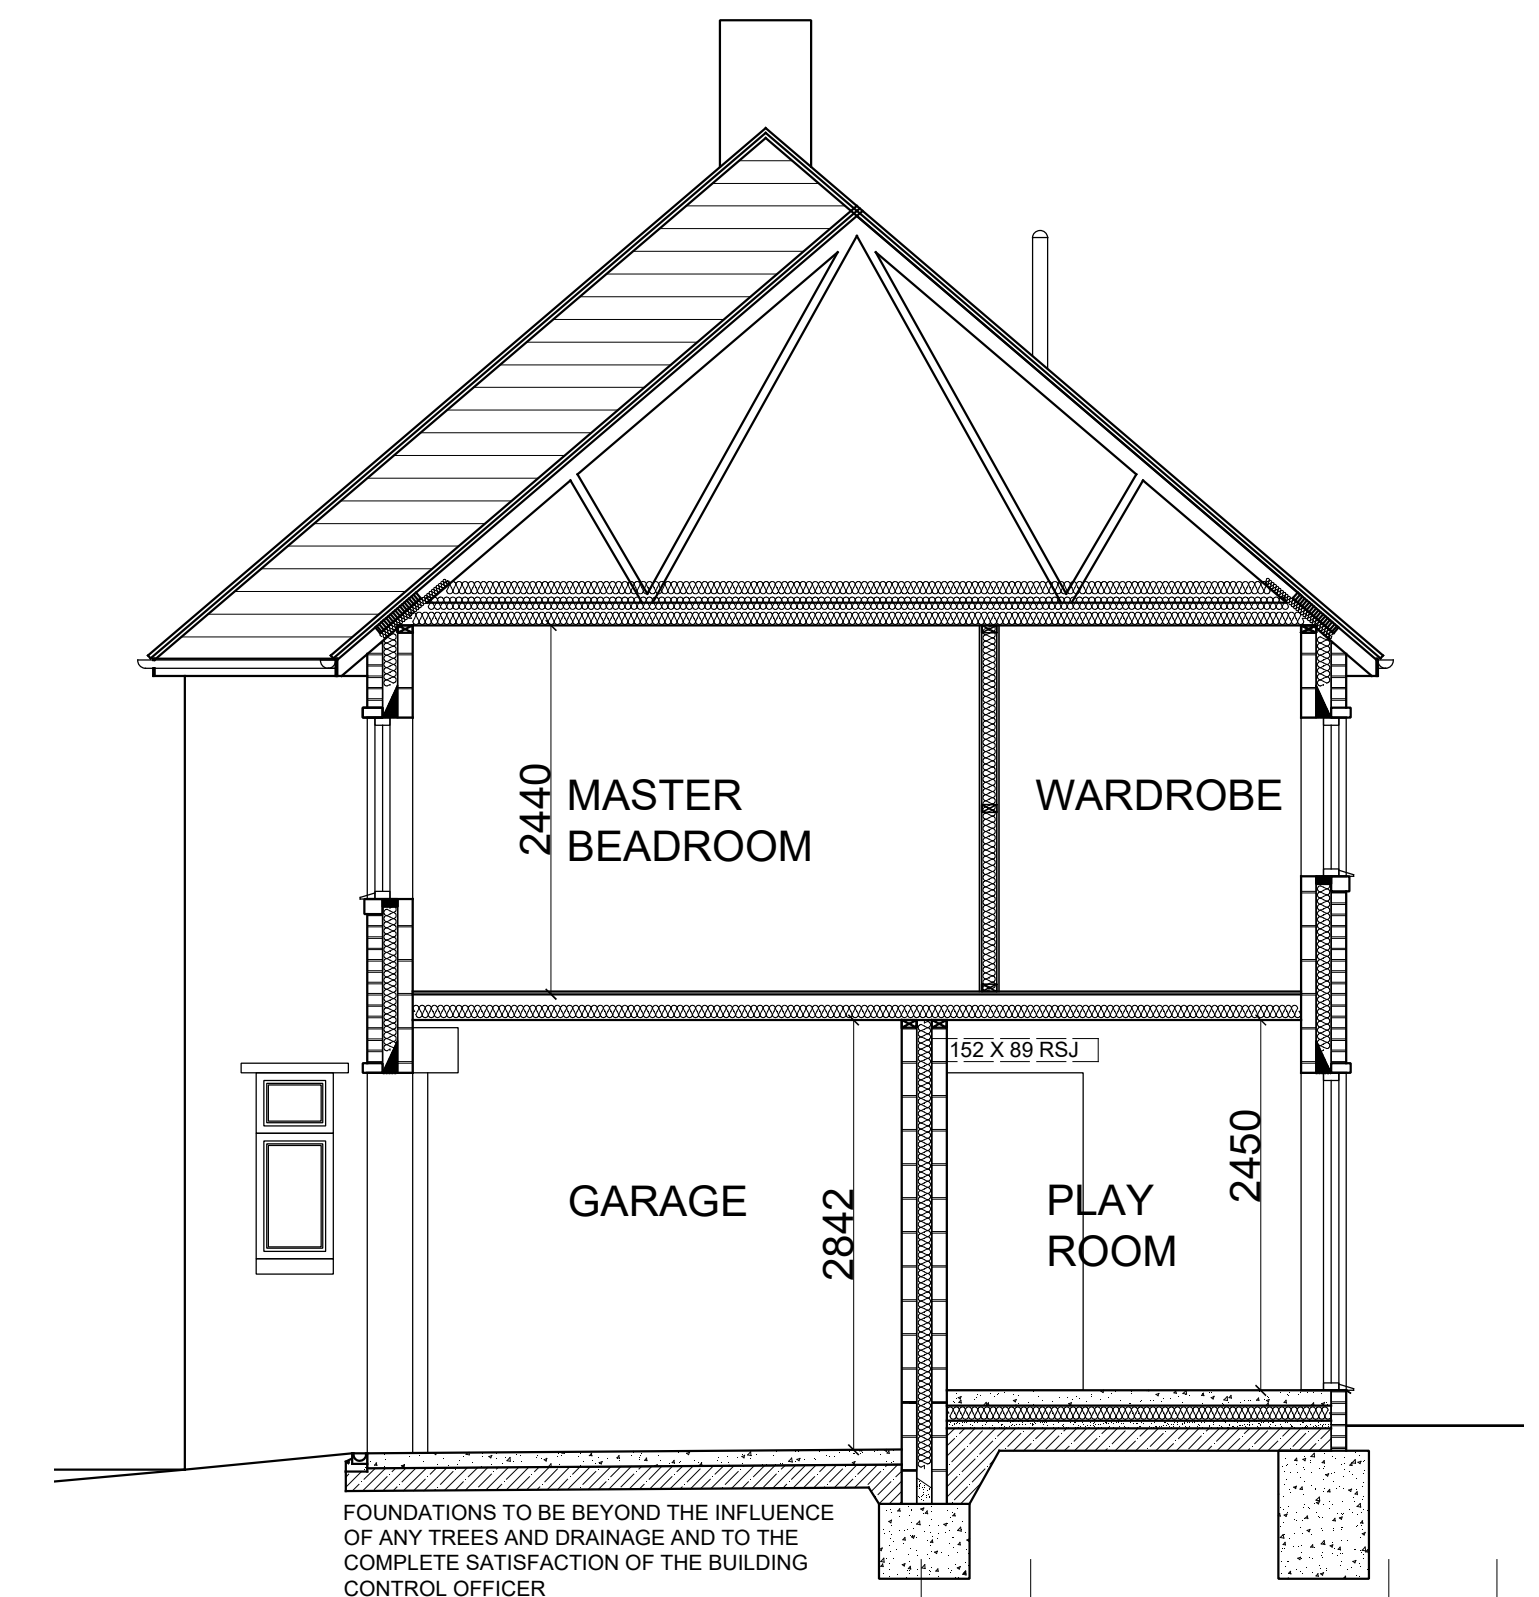

PROPOSED SECTION A-A

REV	DESCRIPTION	DATE	DRWN
JDS DESIGNS LTD TEL - 07354437307 EMAIL - JDS.DESIGNS@GMAIL.COM			
PROJECT TITLE PROPOSED TWO STOREY SIDE EXTENSION AT 17 NORTHUMBERLAND AVENUE HOYLAND BARNESLEY.			
DRAWING TITLE EXISTING AND PROPOSED PLANS			
PROJECT NO. 2017.00130.000		DWG NO. 01	
SCALE 1:50 / 100		REV. -	