




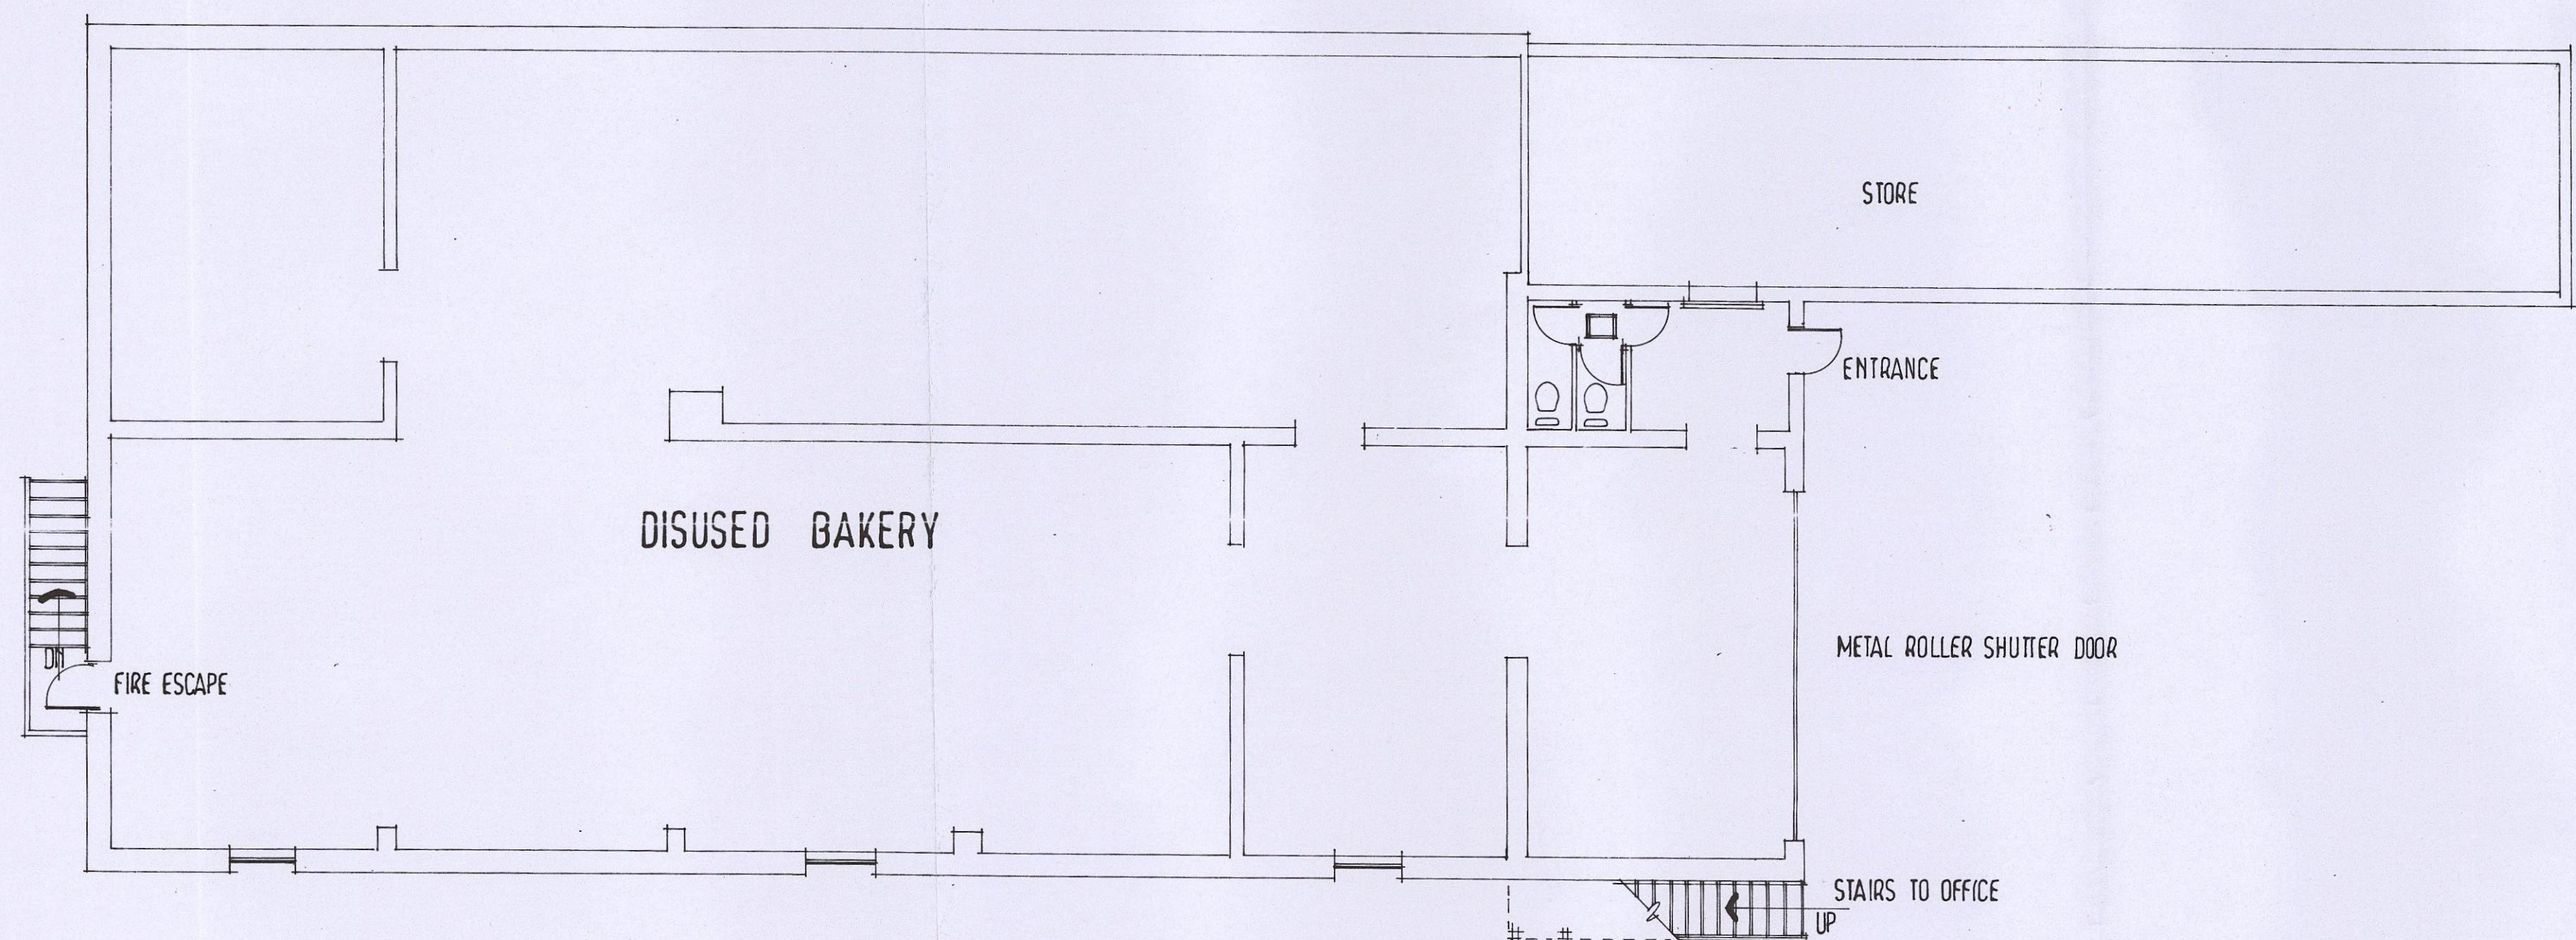


PLAN

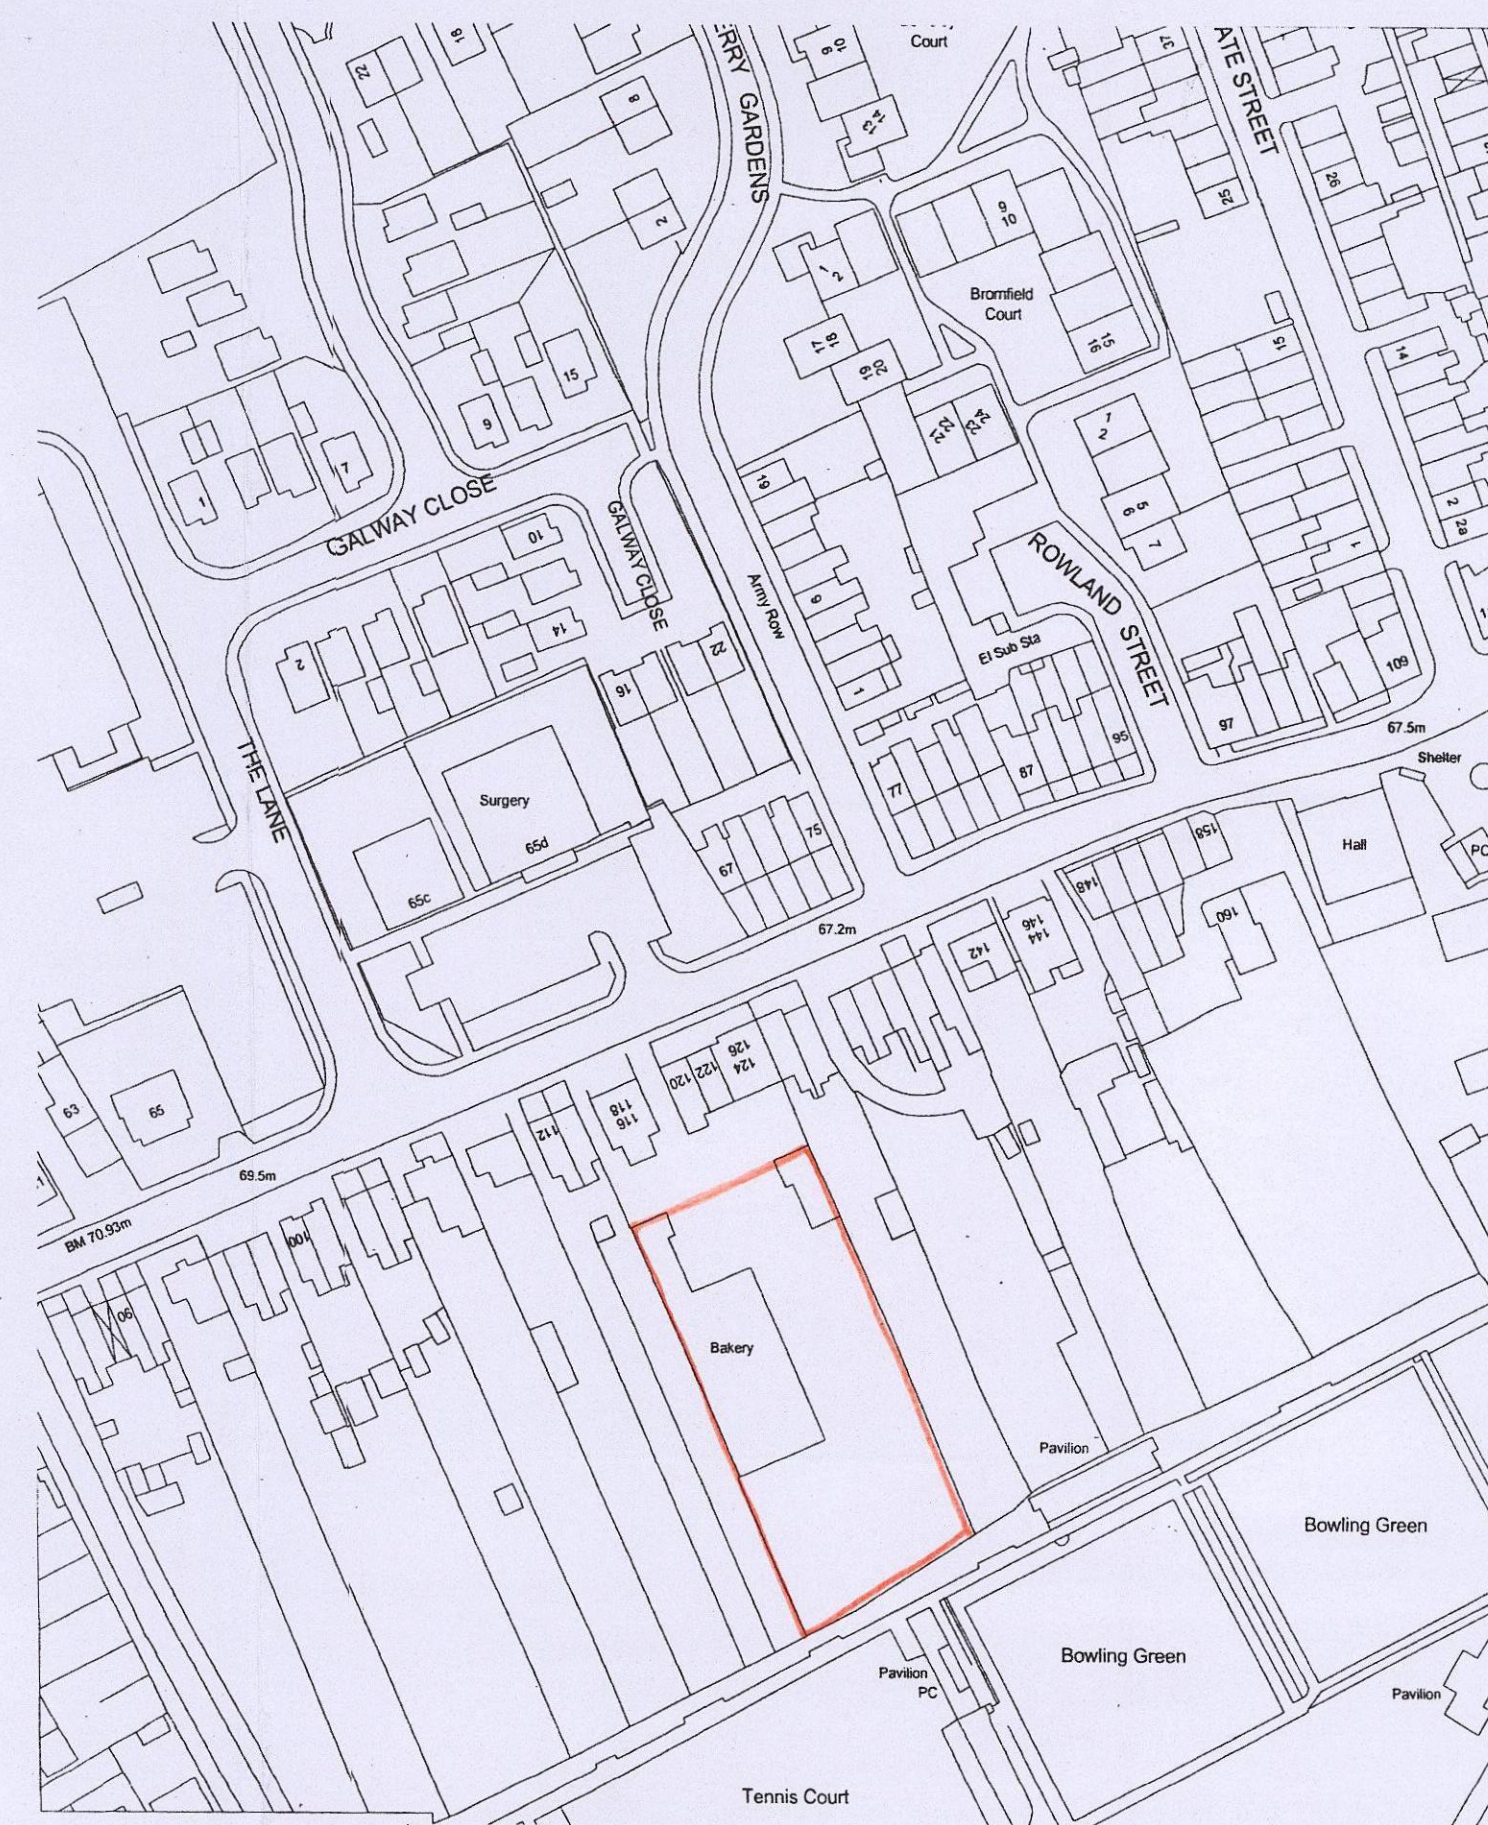


LOCATION PLAN 1:1250

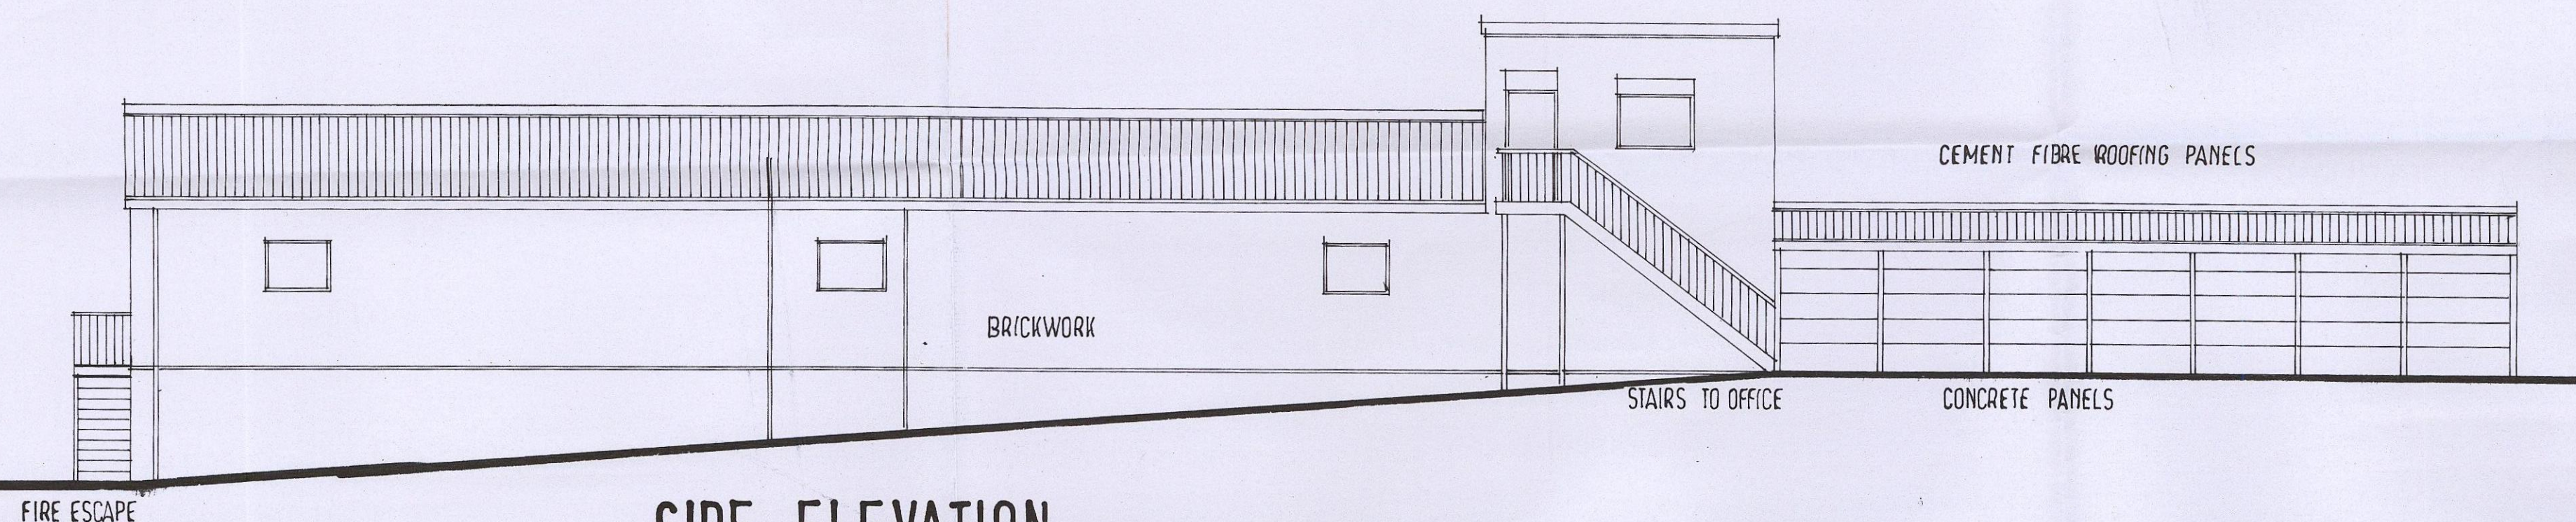


SIDE ELEVATION

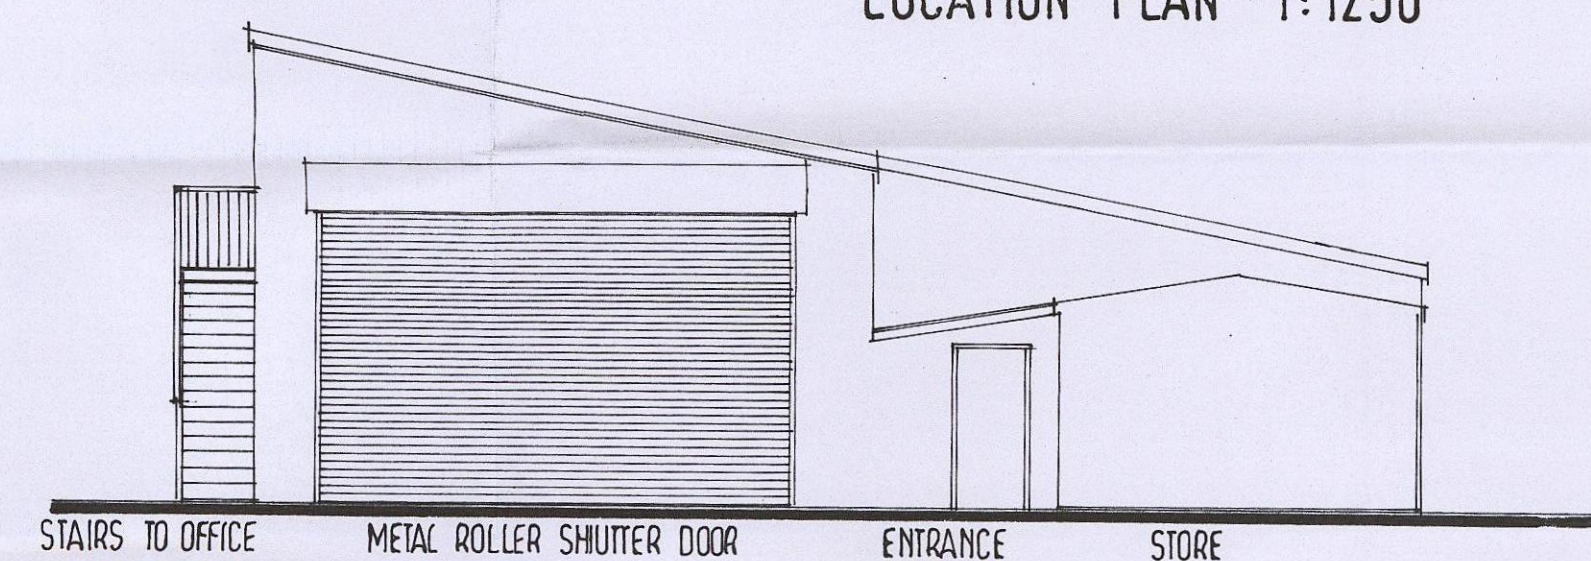

FRONT ELEVATION

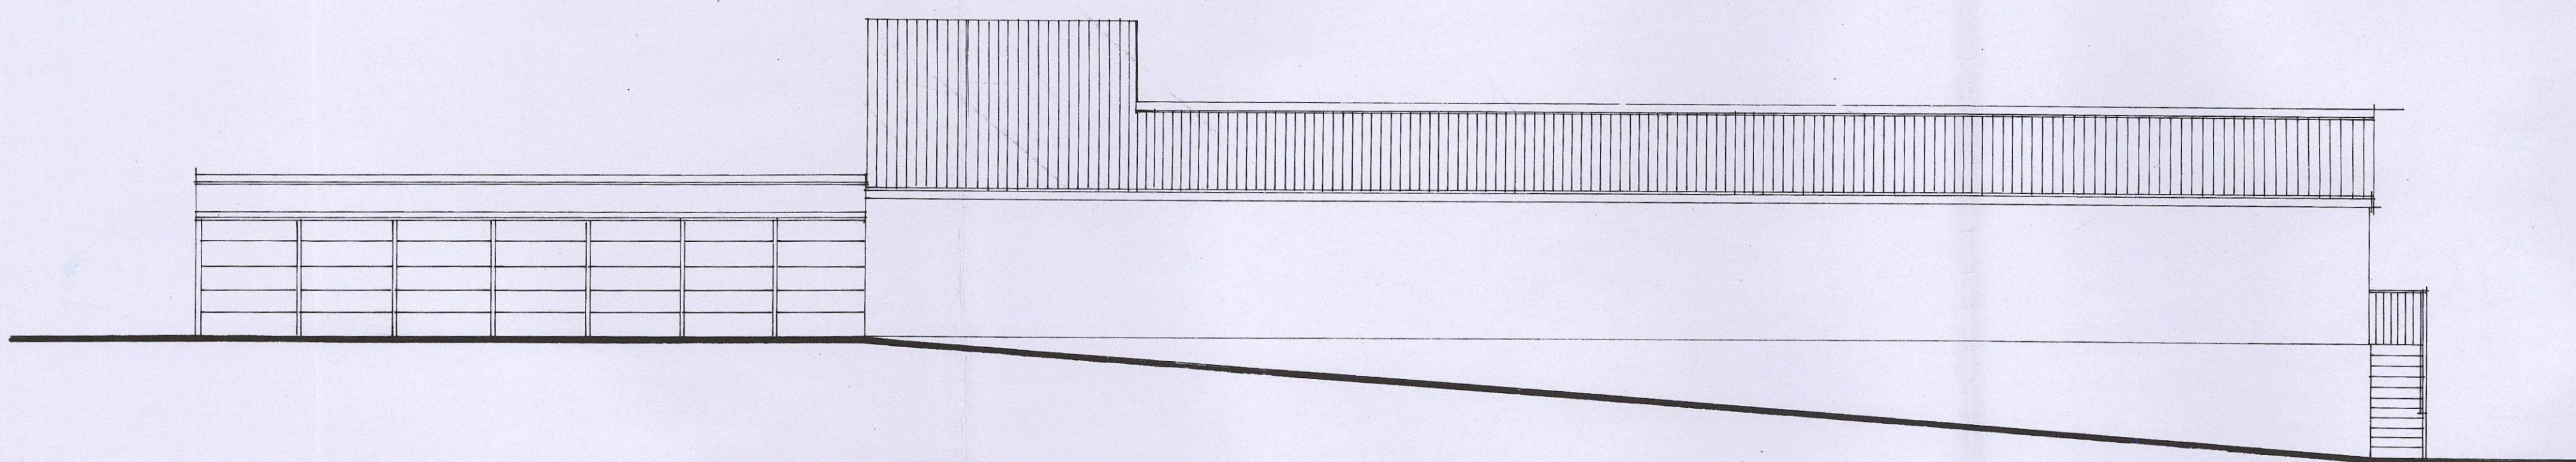

SIDE ELEVATION

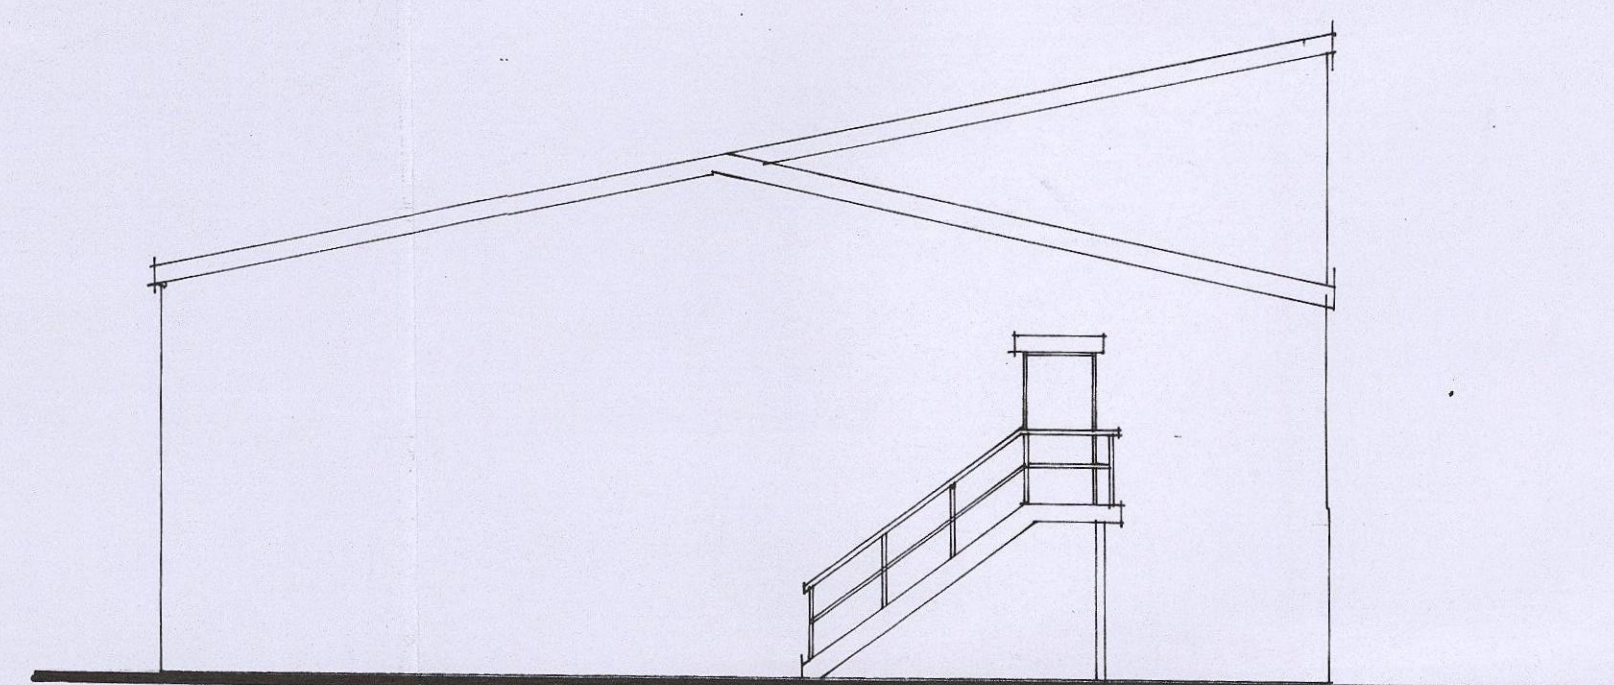

REAR ELEVATION

2014-74

DISUSED BAKERY
116 MIDLAND ROAD.
ROYSTON
BARNSELY. S71 4 QT.
DATE SEPT 2014.
SCALE 1:100





NEW FIRE ALARM SYSTEM TO COMPLY WITH
BS 5839 PART 1.

- ☉ FIRE ALARM CALL POINT.
- 🔊 AUDIBLE WARNING DEVICE
- 🔥 AUTOMATIC FIRE DETECTION - SMOKE
- 🔥 AUTOMATIC FIRE DETECTION - HEAT

CHANGE OF USE OF FORMER BAKERY INTO
CARDIAC REHABILITATION UNIT AND SMALL INDUSTRIAL UNIT AT
116 MIDLAND ROAD.
ROYSTON.
BARNESLEY. S71 4 QT
DATE SEPT 2014 SCALE 1:100

2014:75