



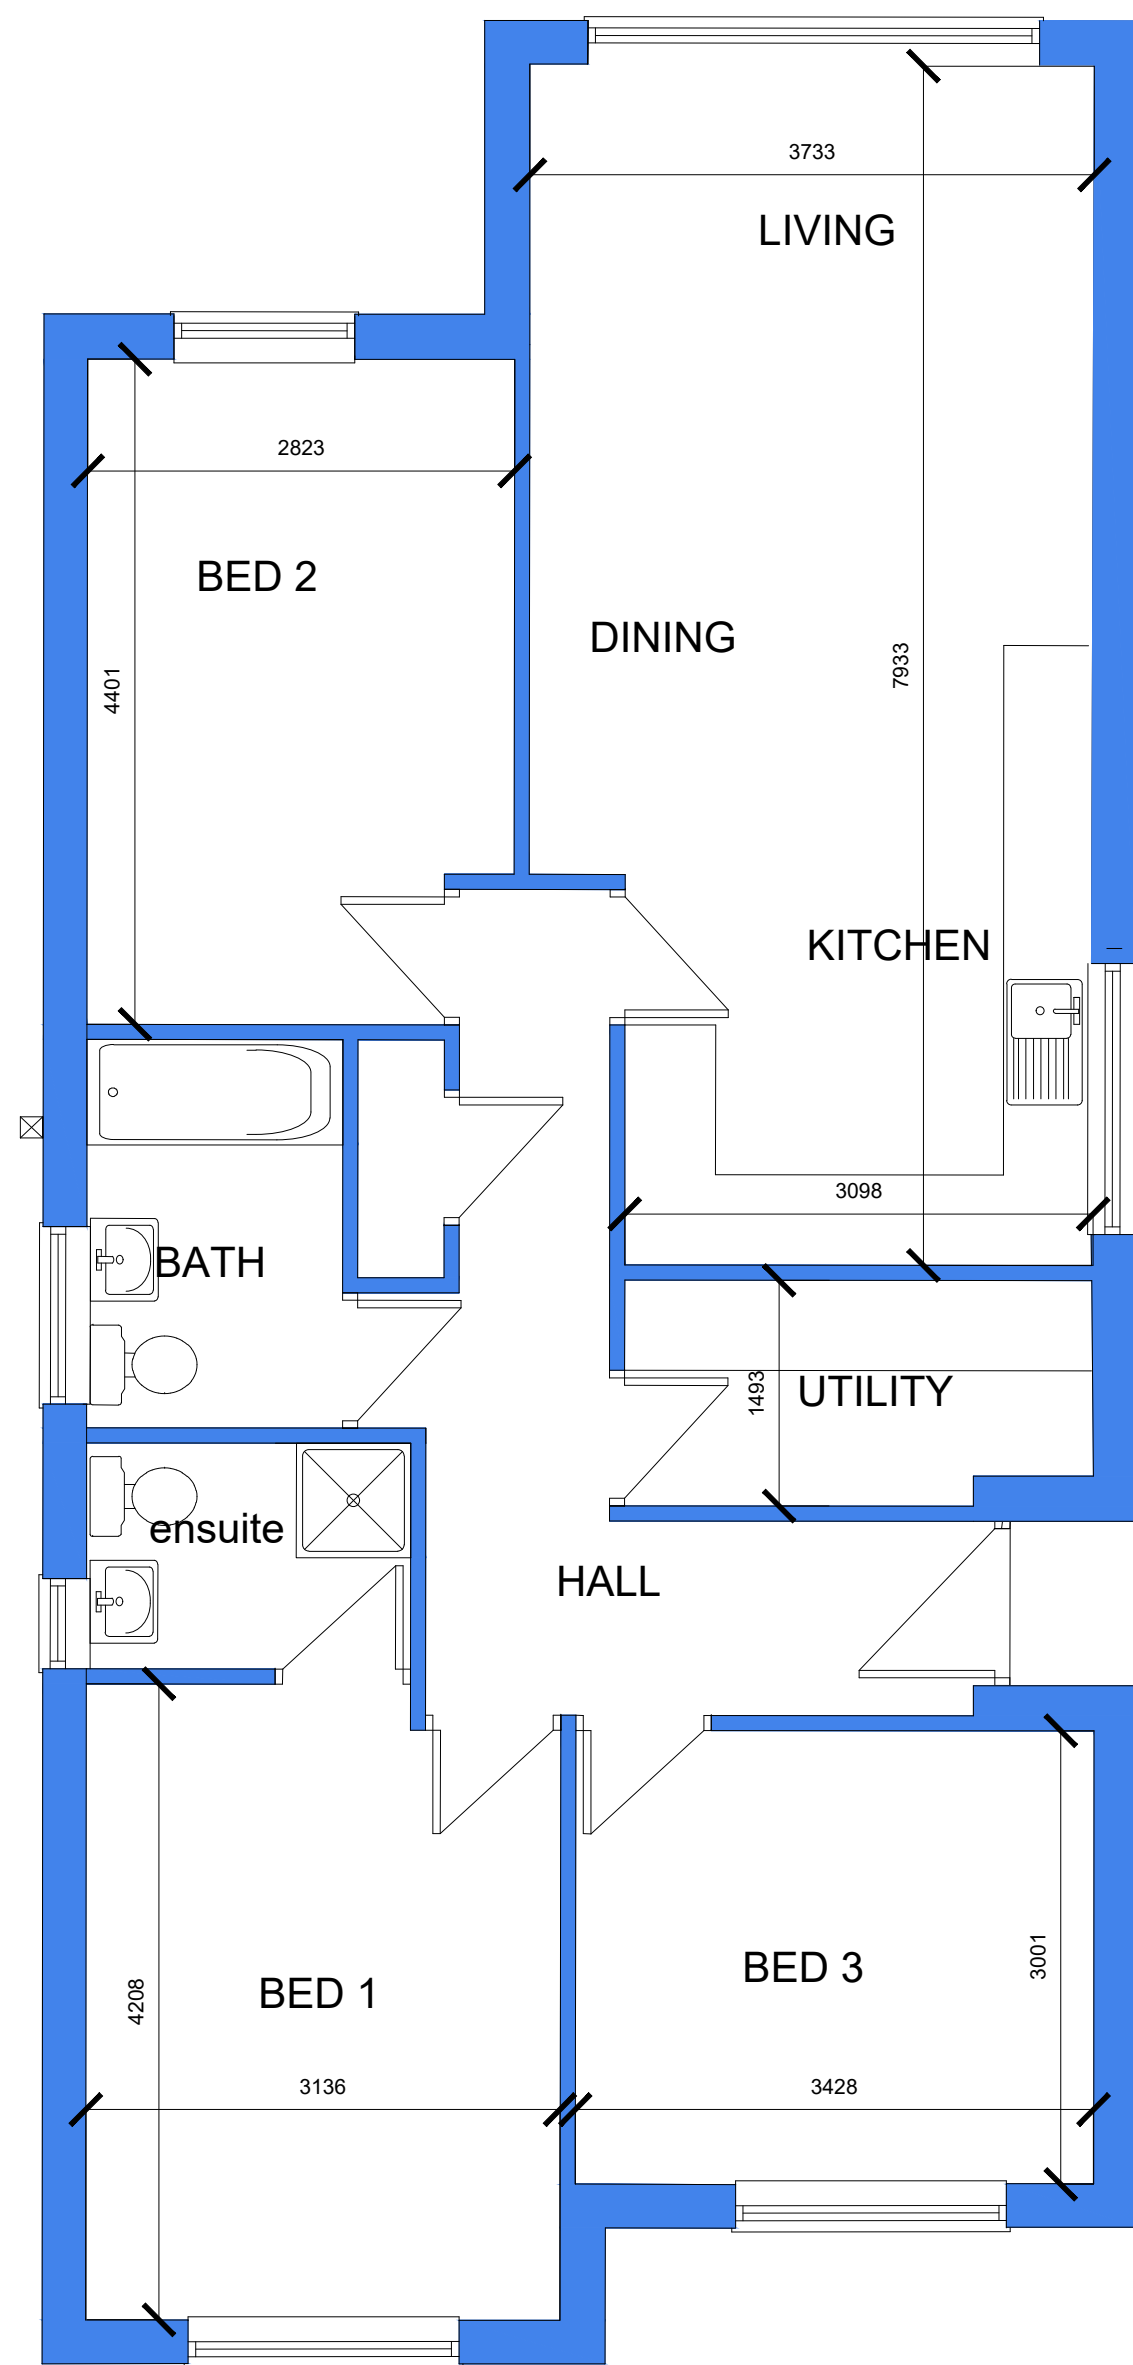

## FLOOR PLAN

INTERNAL FLOOR AREA 90SQ M (969 SQ FT)


PROPOSED EXTERNAL MAERIALS  
-ROOF TO BE MARLEY MODERN DARK GREY INTERLOCKING  
CONCRETE TILES  
-WALLS TO BE WIENBERGER DORTON MOOR RED SOFT MUD  
FLAT MULTI  
-DOORS TO BE LIGHT OAK EFFECT UPVC  
-WINDOWS TO BE CREAM UPVC

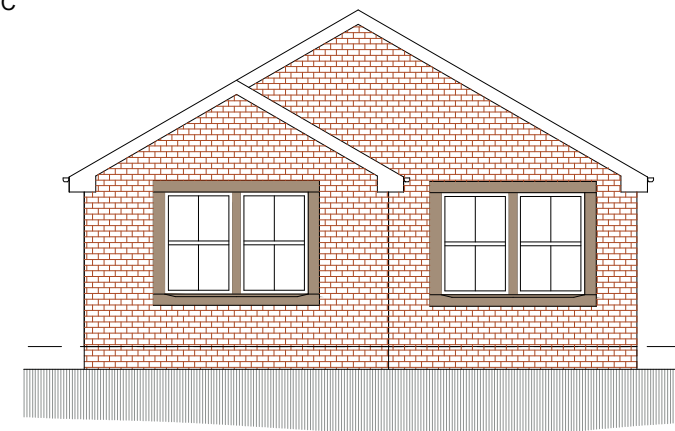


FRONT ELEVATION



REAR ELEVATION

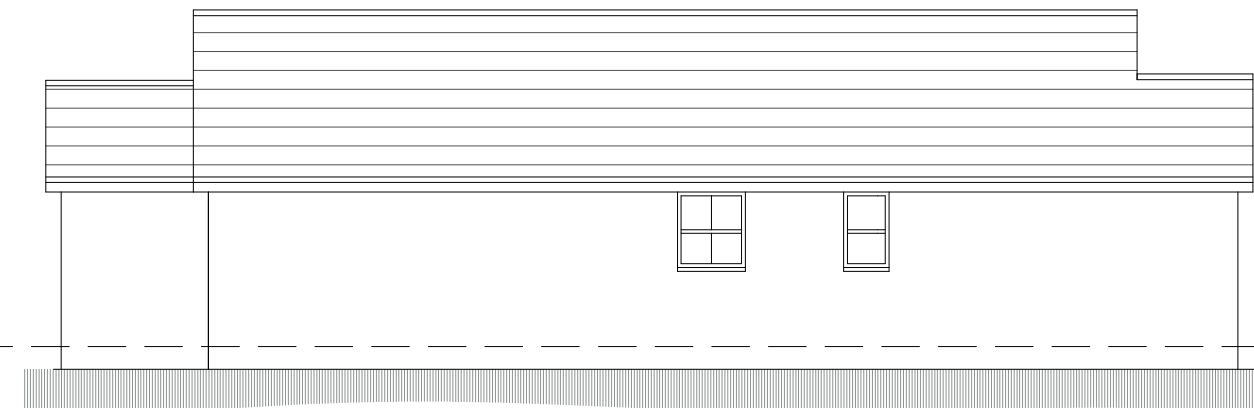

SIDE ELEVATION

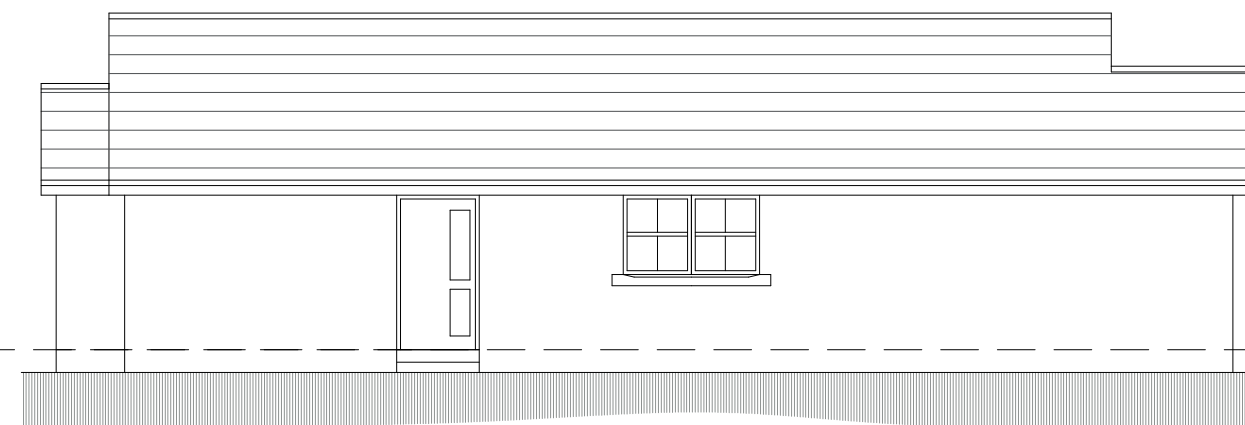

SIDE ELEVATION

|   |        |             |                                                                       |  |                                         |   |                            |      |
|---|--------|-------------|-----------------------------------------------------------------------|--|-----------------------------------------|---|----------------------------|------|
| <div><div><b>White Agus</b><br/>PARTNERSHIP</div></div> |        |             | <div>OFFICE ONE<br/>34 VICTORIA ROAD<br/>BARNSELEY,<br/>S70 2BU</div> |  |                                         | <div>Phone: 01226 208482<br/>Email: info@whiteaguspartnership.co.uk<br/>Web: www.whiteaguspartnership.co.uk</div> |                            |      |
| ARCHITECTURAL SERVICES   |        |             |                                                                       |  |                                         |   |                            |      |
| Project.<br><br>RESIDENTIAL DEVELOPMENT AT<br>HEYSHAM GREEN, MONK BRETTON<br>BARNSELEY                                                       |        |             |                                                                       |  | Client.<br><br>DEVELOPMENTS BY BOUTIQUE |   |                            |      |
| Drawing<br>Title.<br><br>PLANS AND ELEVATIONS<br>PLOTS 1 & 2                                                                                 |        |             |                                                                       |  | Date.<br>APRIL 2019                     |   | Scale.<br>1:50 & 1:100 @ A |      |
|   |        |             |                                                                       |  | Ref.<br>18-199                          |   | Dwg. No.<br>02             | Rev. |
| Date   | Suffix | Description |                                                                       |  | Date                                    | Suffix   | Description                |      |
|   |        |             |                                                                       |  |                                         |   |                            |      |