



Front Elevation.



Grasmere Road Elevation.



Rear Elevation.



Belgrave Road Elevation. t: 08

Coda Studios Ltd
Hope Works, 25 Mowbray Street,
Sheffield, S3 8EL
0870 990 3095 f: 0870 990 3096
e: information@codastudios.co.uk


BERES DEVELOPMENTS	Client
GROVE STREET	Job

ELEVATIONS	Title
------------	-------


DRAWN	CHECKED	DATE	SCALE	
RC	-	10-2007	A3 ISSUE:	A1 ISSUE:
			1/200	1/100
REVISION	DRAWING STATUS		DRAWING NUMBER	
-	PRELIMINARY		1475-05	

© COPYRIGHT EXISTS ON THE DESIGNS AND INFORMATION SHOWN ON THIS DRAWING. The Contractor must verify all dimensions on site before making shop drawings or commencing work of any kind. No dimensions to be scaled from this drawing. Architect to be notified of any discrepancies in dimensions immediately.

Barnsley Metropolitan Borough Council
08 FEB 2008
Corporate Mail Room

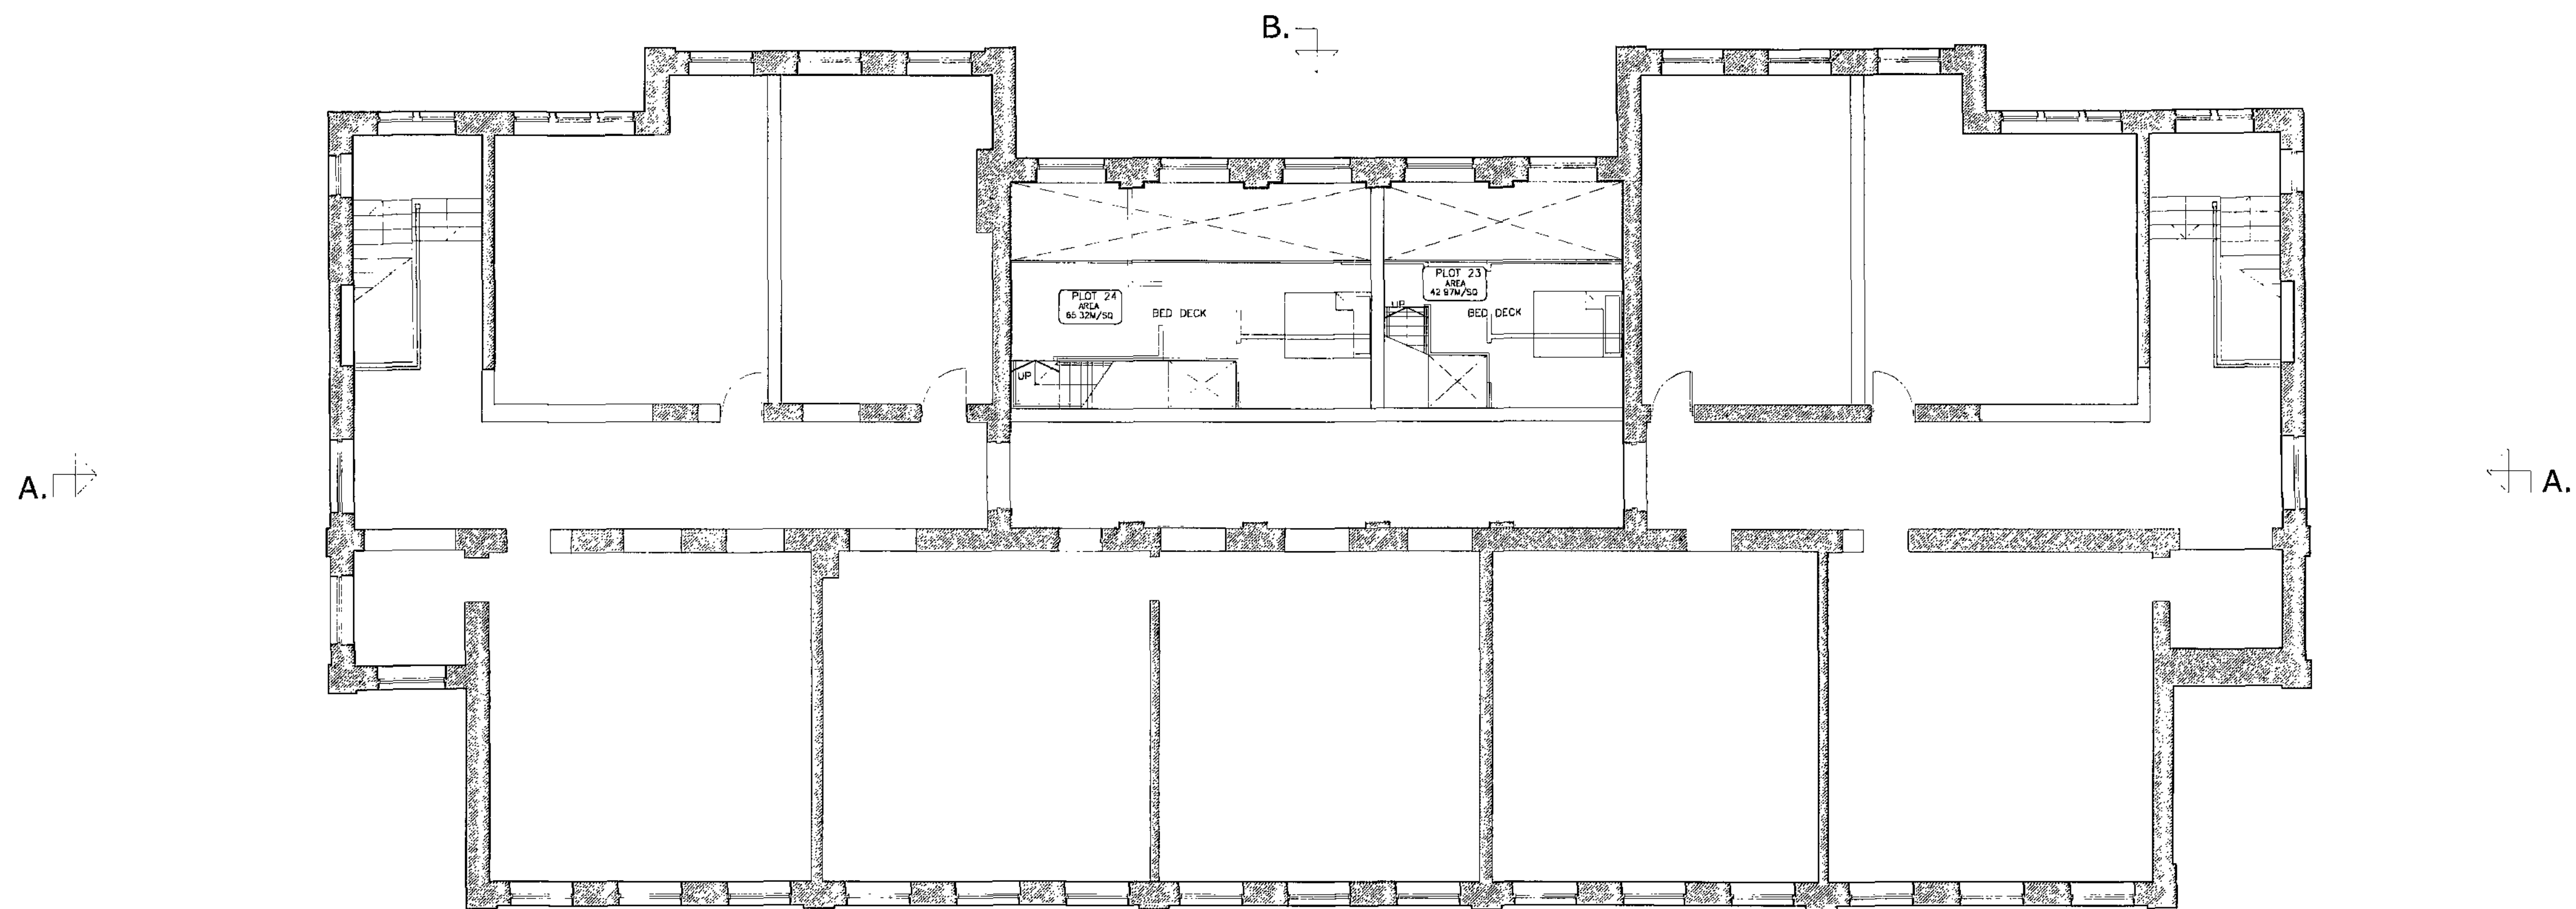

FIRST FLOOR - MEZZANINE

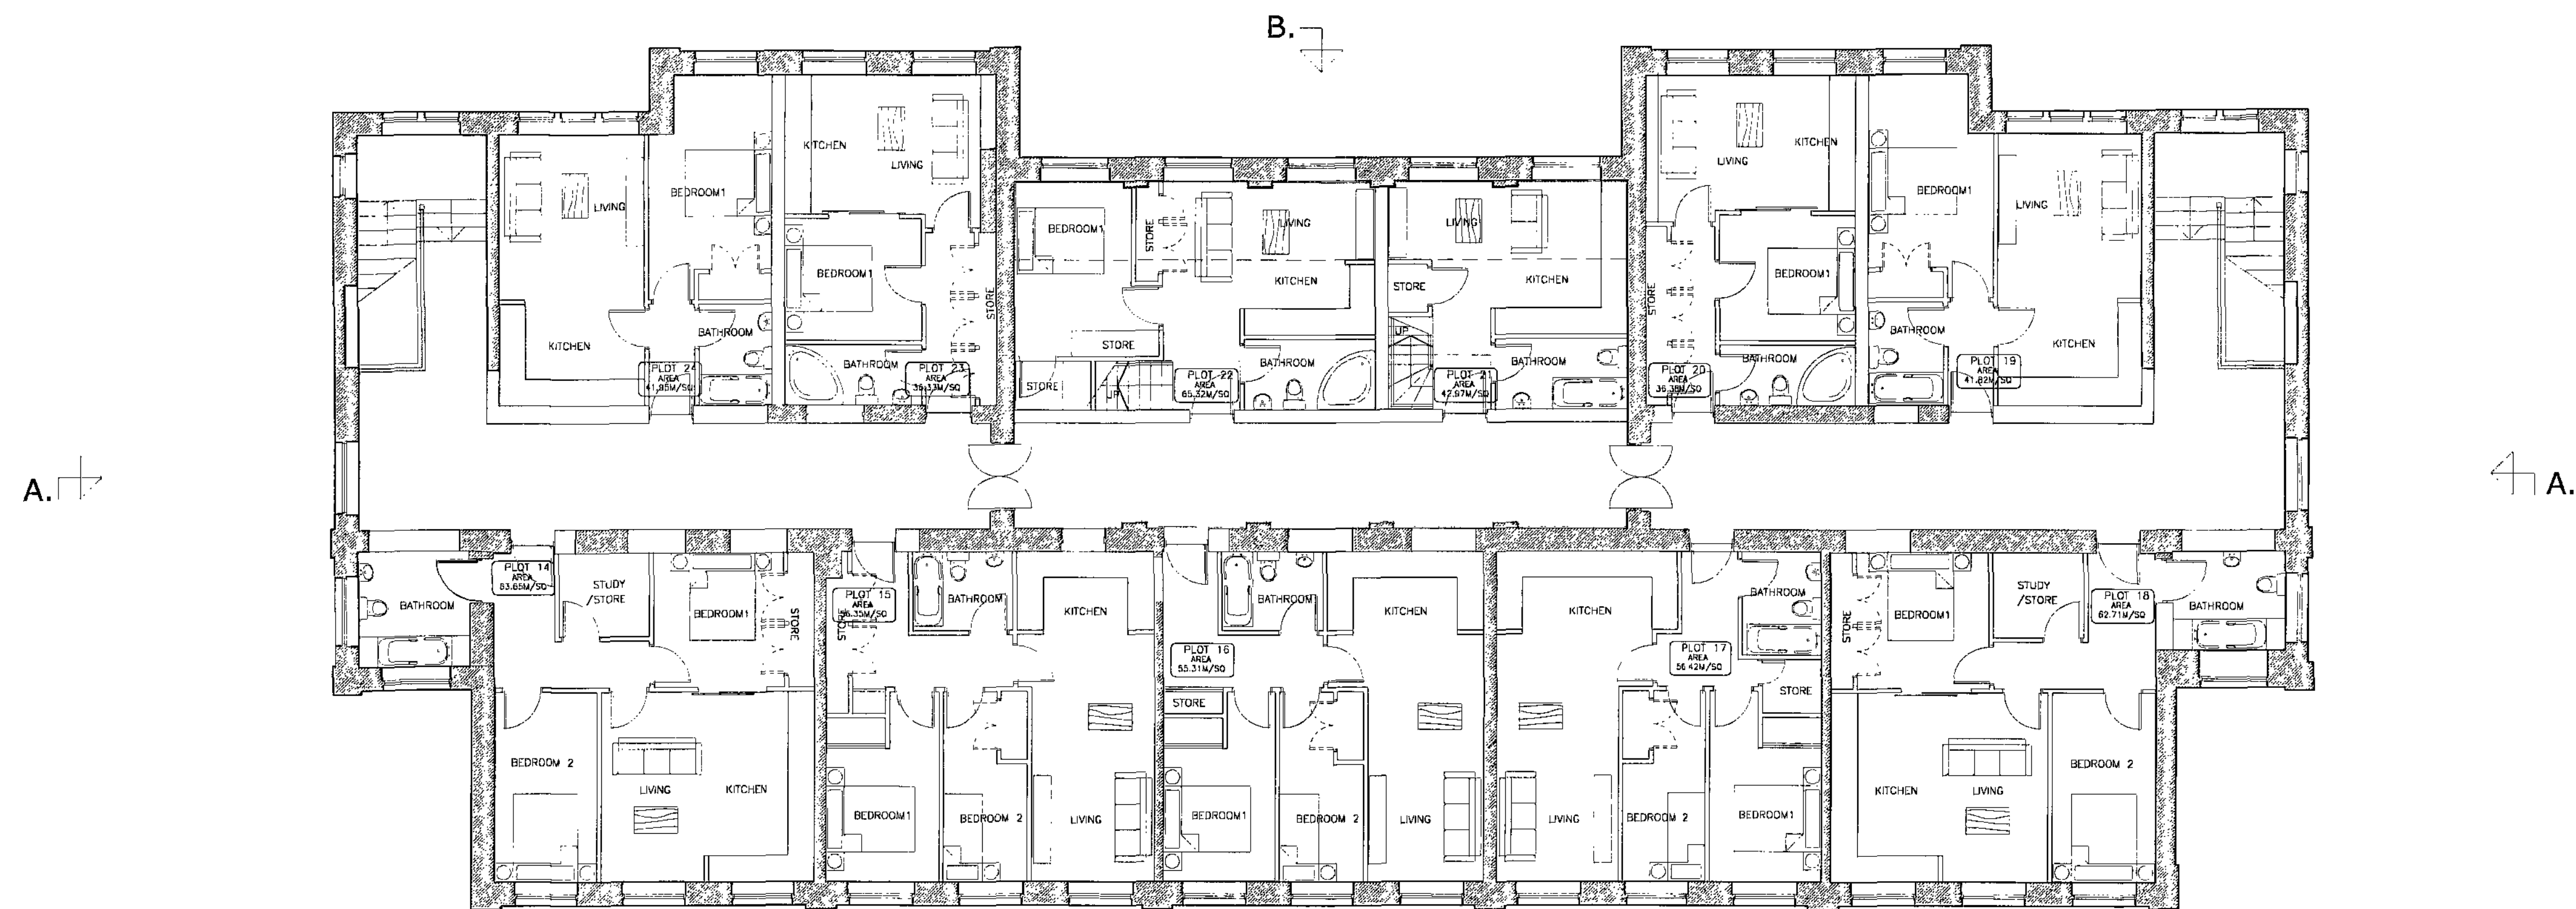

FIRST FLOOR

Barnsley Metropolitan Borough Council


08 FEB 2008

Corporate Mail Room


Code Studios Ltd
Hope Works, 25 Mowbray Street,
Sheffield, S3 8EL
t: 0870 990 3095 f: 0870 990 3096
e: info@codestudios.co.uk

BERES DEVELOPMENTS		Client		
GROVE STREET		Job		
FLOOR PLANS		Title		
DRAWN	CHECKED	DATE	SCALE	A1 ISSUE:
RC	-	10-2007	1/200	1/100
REVISION	DRAWING STATUS	DRAWING NUMBER		
-	PRELIMINARY	1475-04		

© COPYRIGHT EXISTS ON THE DESIGNS AND INFORMATION SHOWN ON THIS DRAWING
The Contractor must verify all dimensions on site before making shop drawings
or construction work of any kind. No dimensions to be scaled from this drawing.
Architect to be notified of any discrepancies in dimensions immediately.

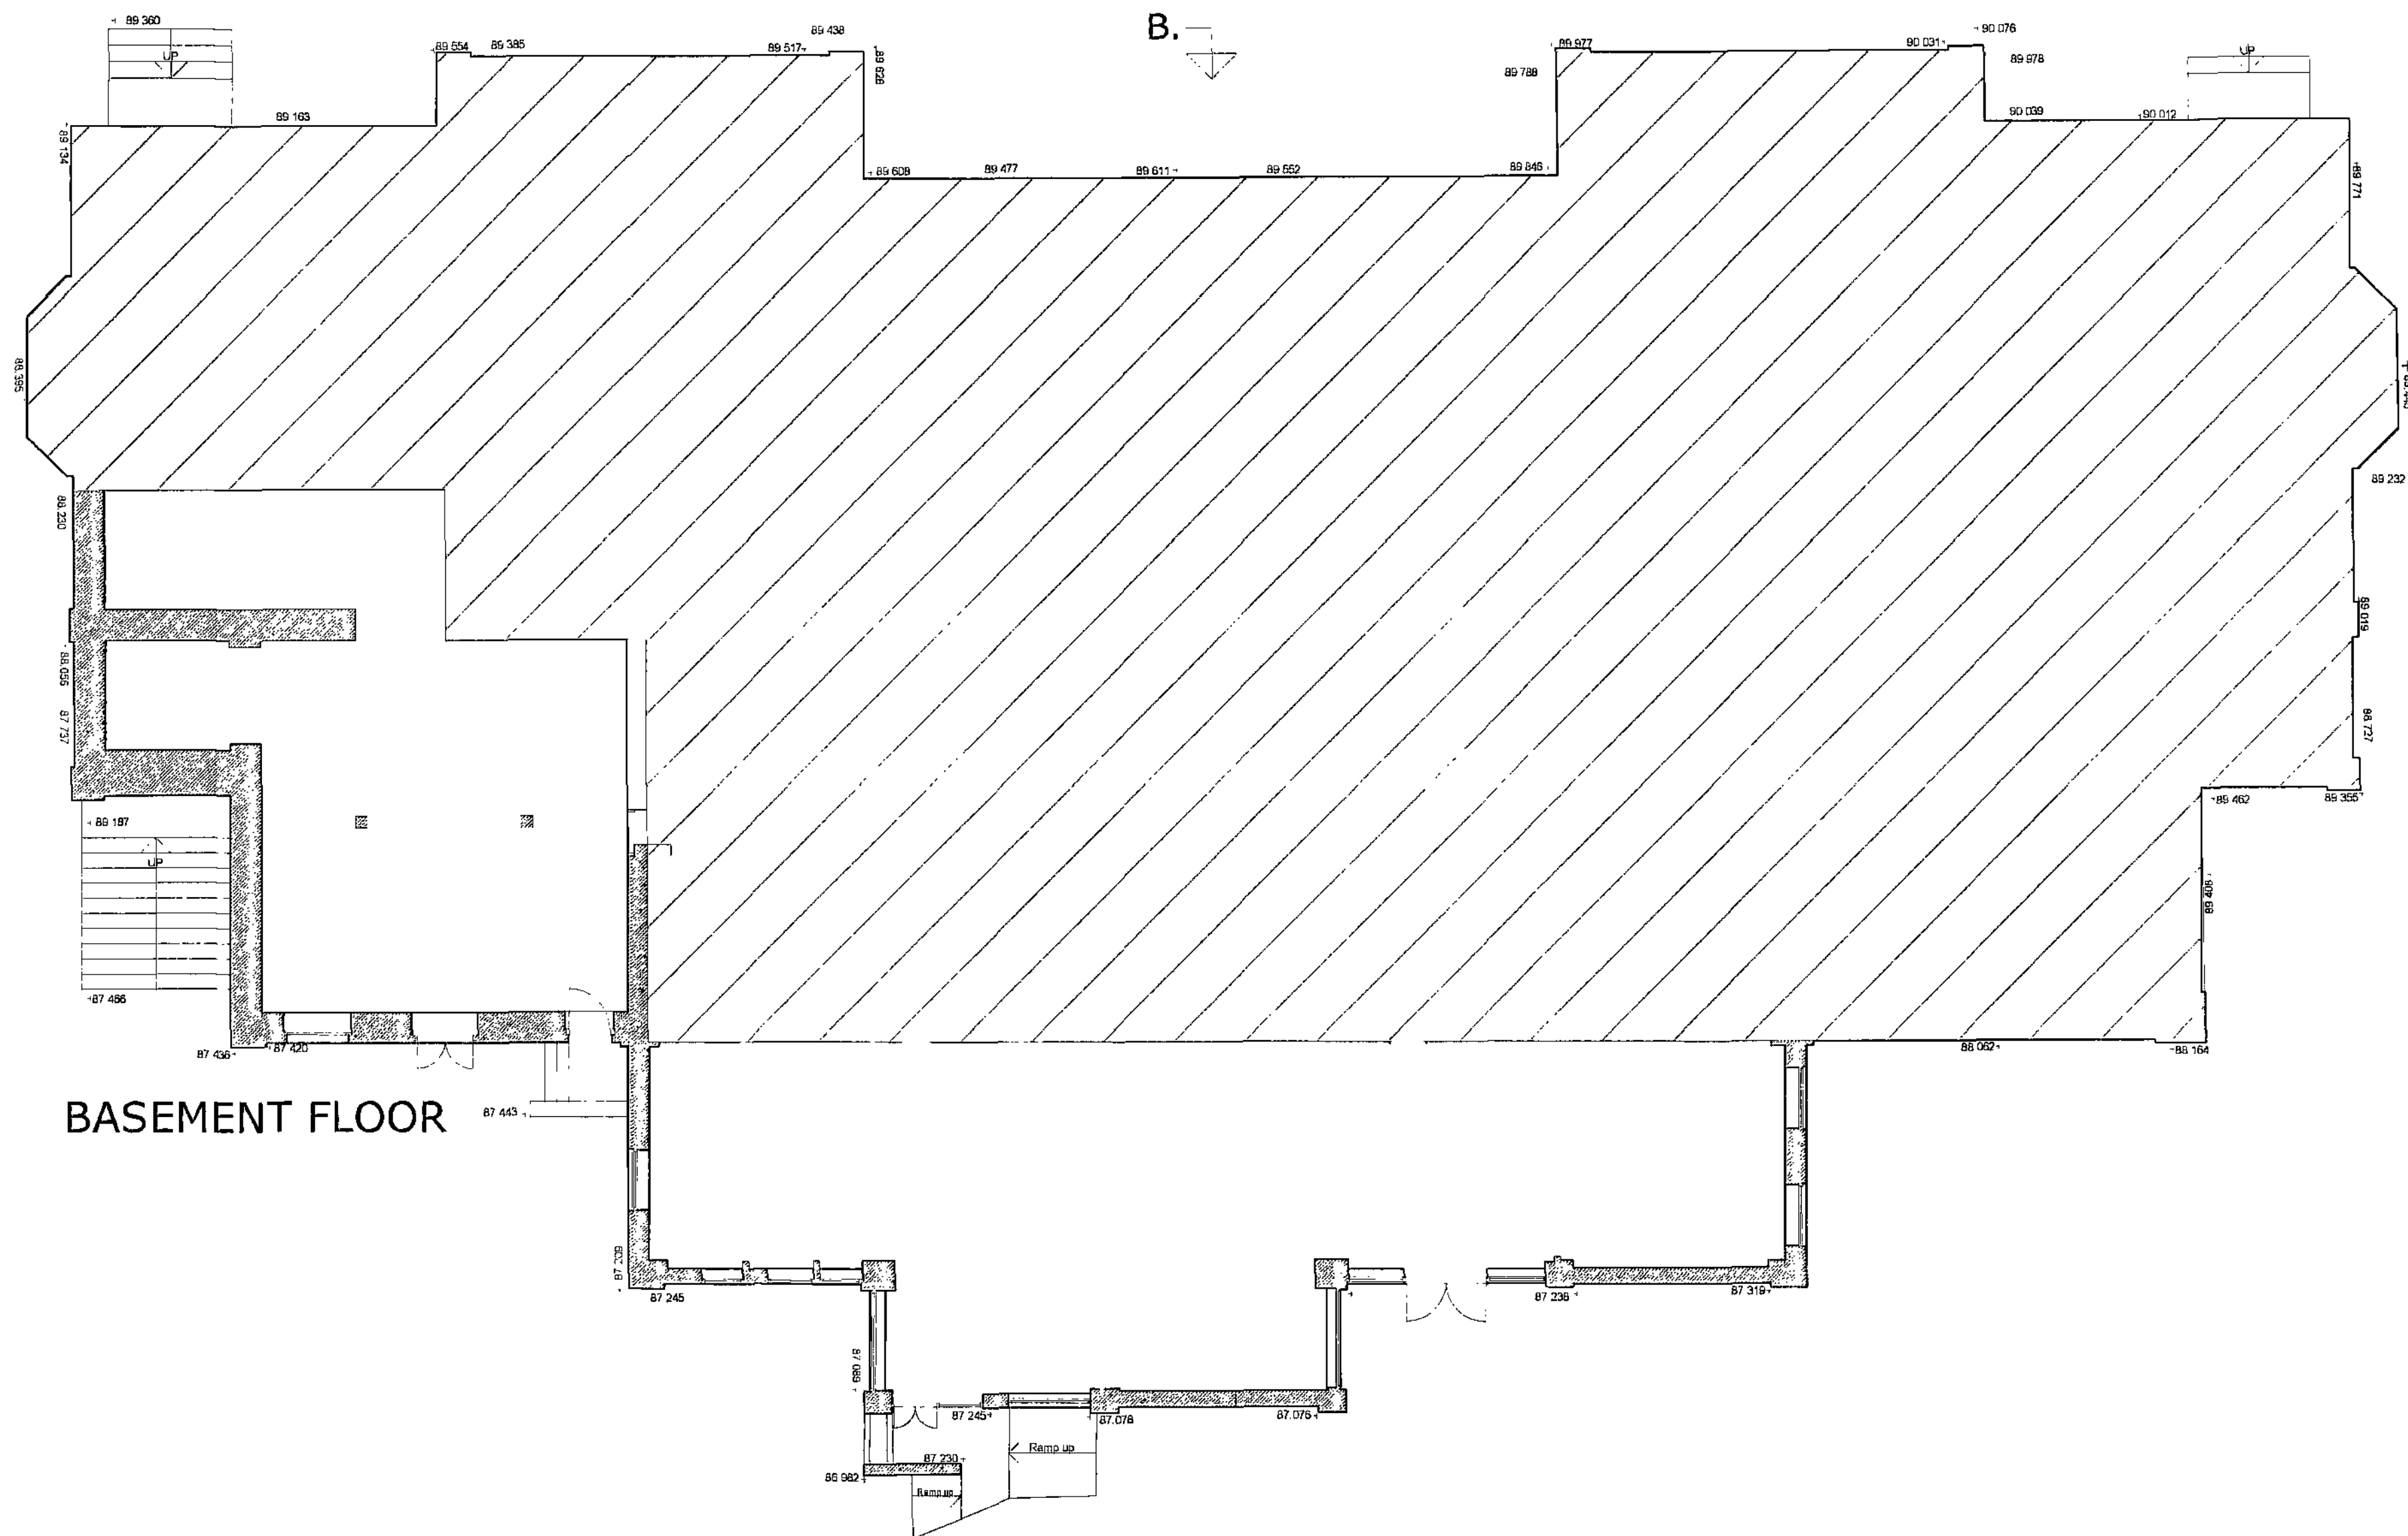

BASEMENT FLOOR

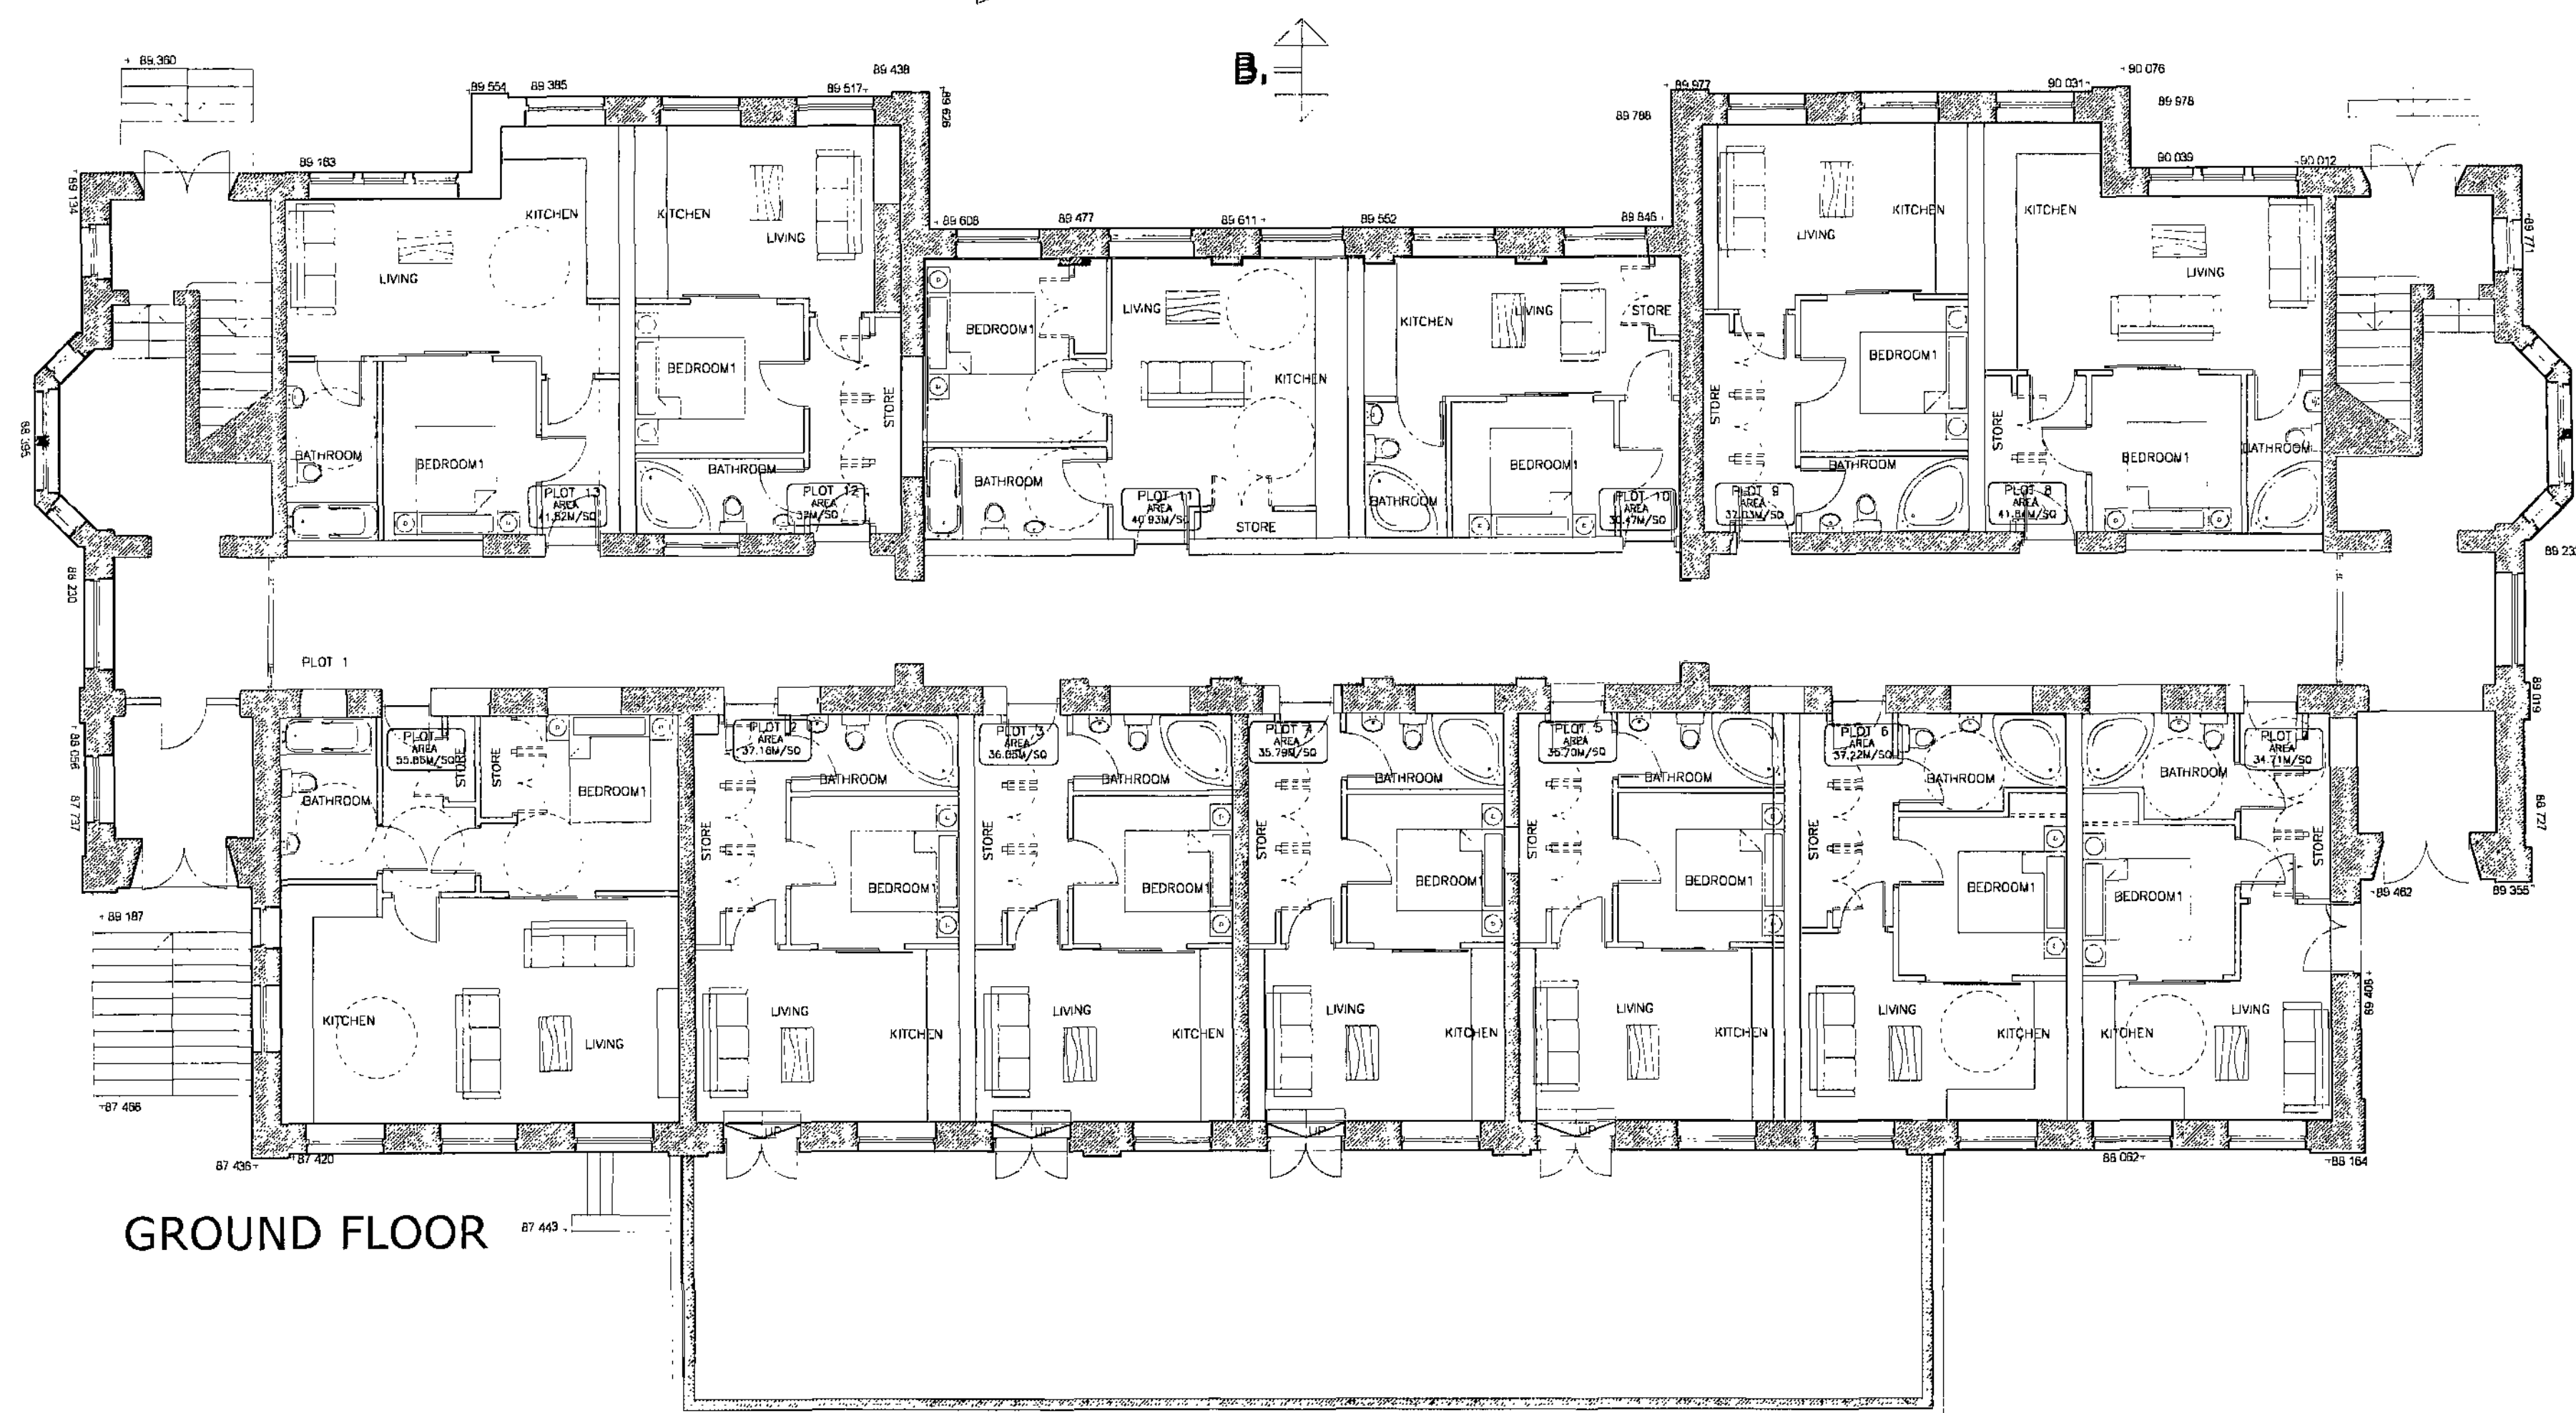

GROUND FLOOR



Coda Studios Ltd
Hope Works, 25 Mowbray Street,
Sheffield, S3 8EL
t: 0870 990 3095 f: 0870 990 3096
e: information@codastudios.co.uk

BERES DEVELOPMENTS Client

GROVE STREET Job

FLOOR PLANS Title

DRAWN	CHECKED	DATE	SCALE	A3 ISSUE	A1 ISSUE
RC	-	10-2007	1/200	1/200	1/100
REVISION	DRAWING STATUS	DRAWING NUMBER			
-	PRELIMINARY	1475-03			

© COPYRIGHT EXISTS ON THE DESIGNS AND INFORMATION SHOWN ON THIS DRAWING
The Contractor must verify all dimensions on site before making shop drawings
or commencing work of any kind. No dimensions to be scaled from this drawing.
Architect to be notified of any discrepancies in dimensions immediately.

Barnsley Metropolitan Borough Council
6 FEB 2008
Corporate Mail Room