


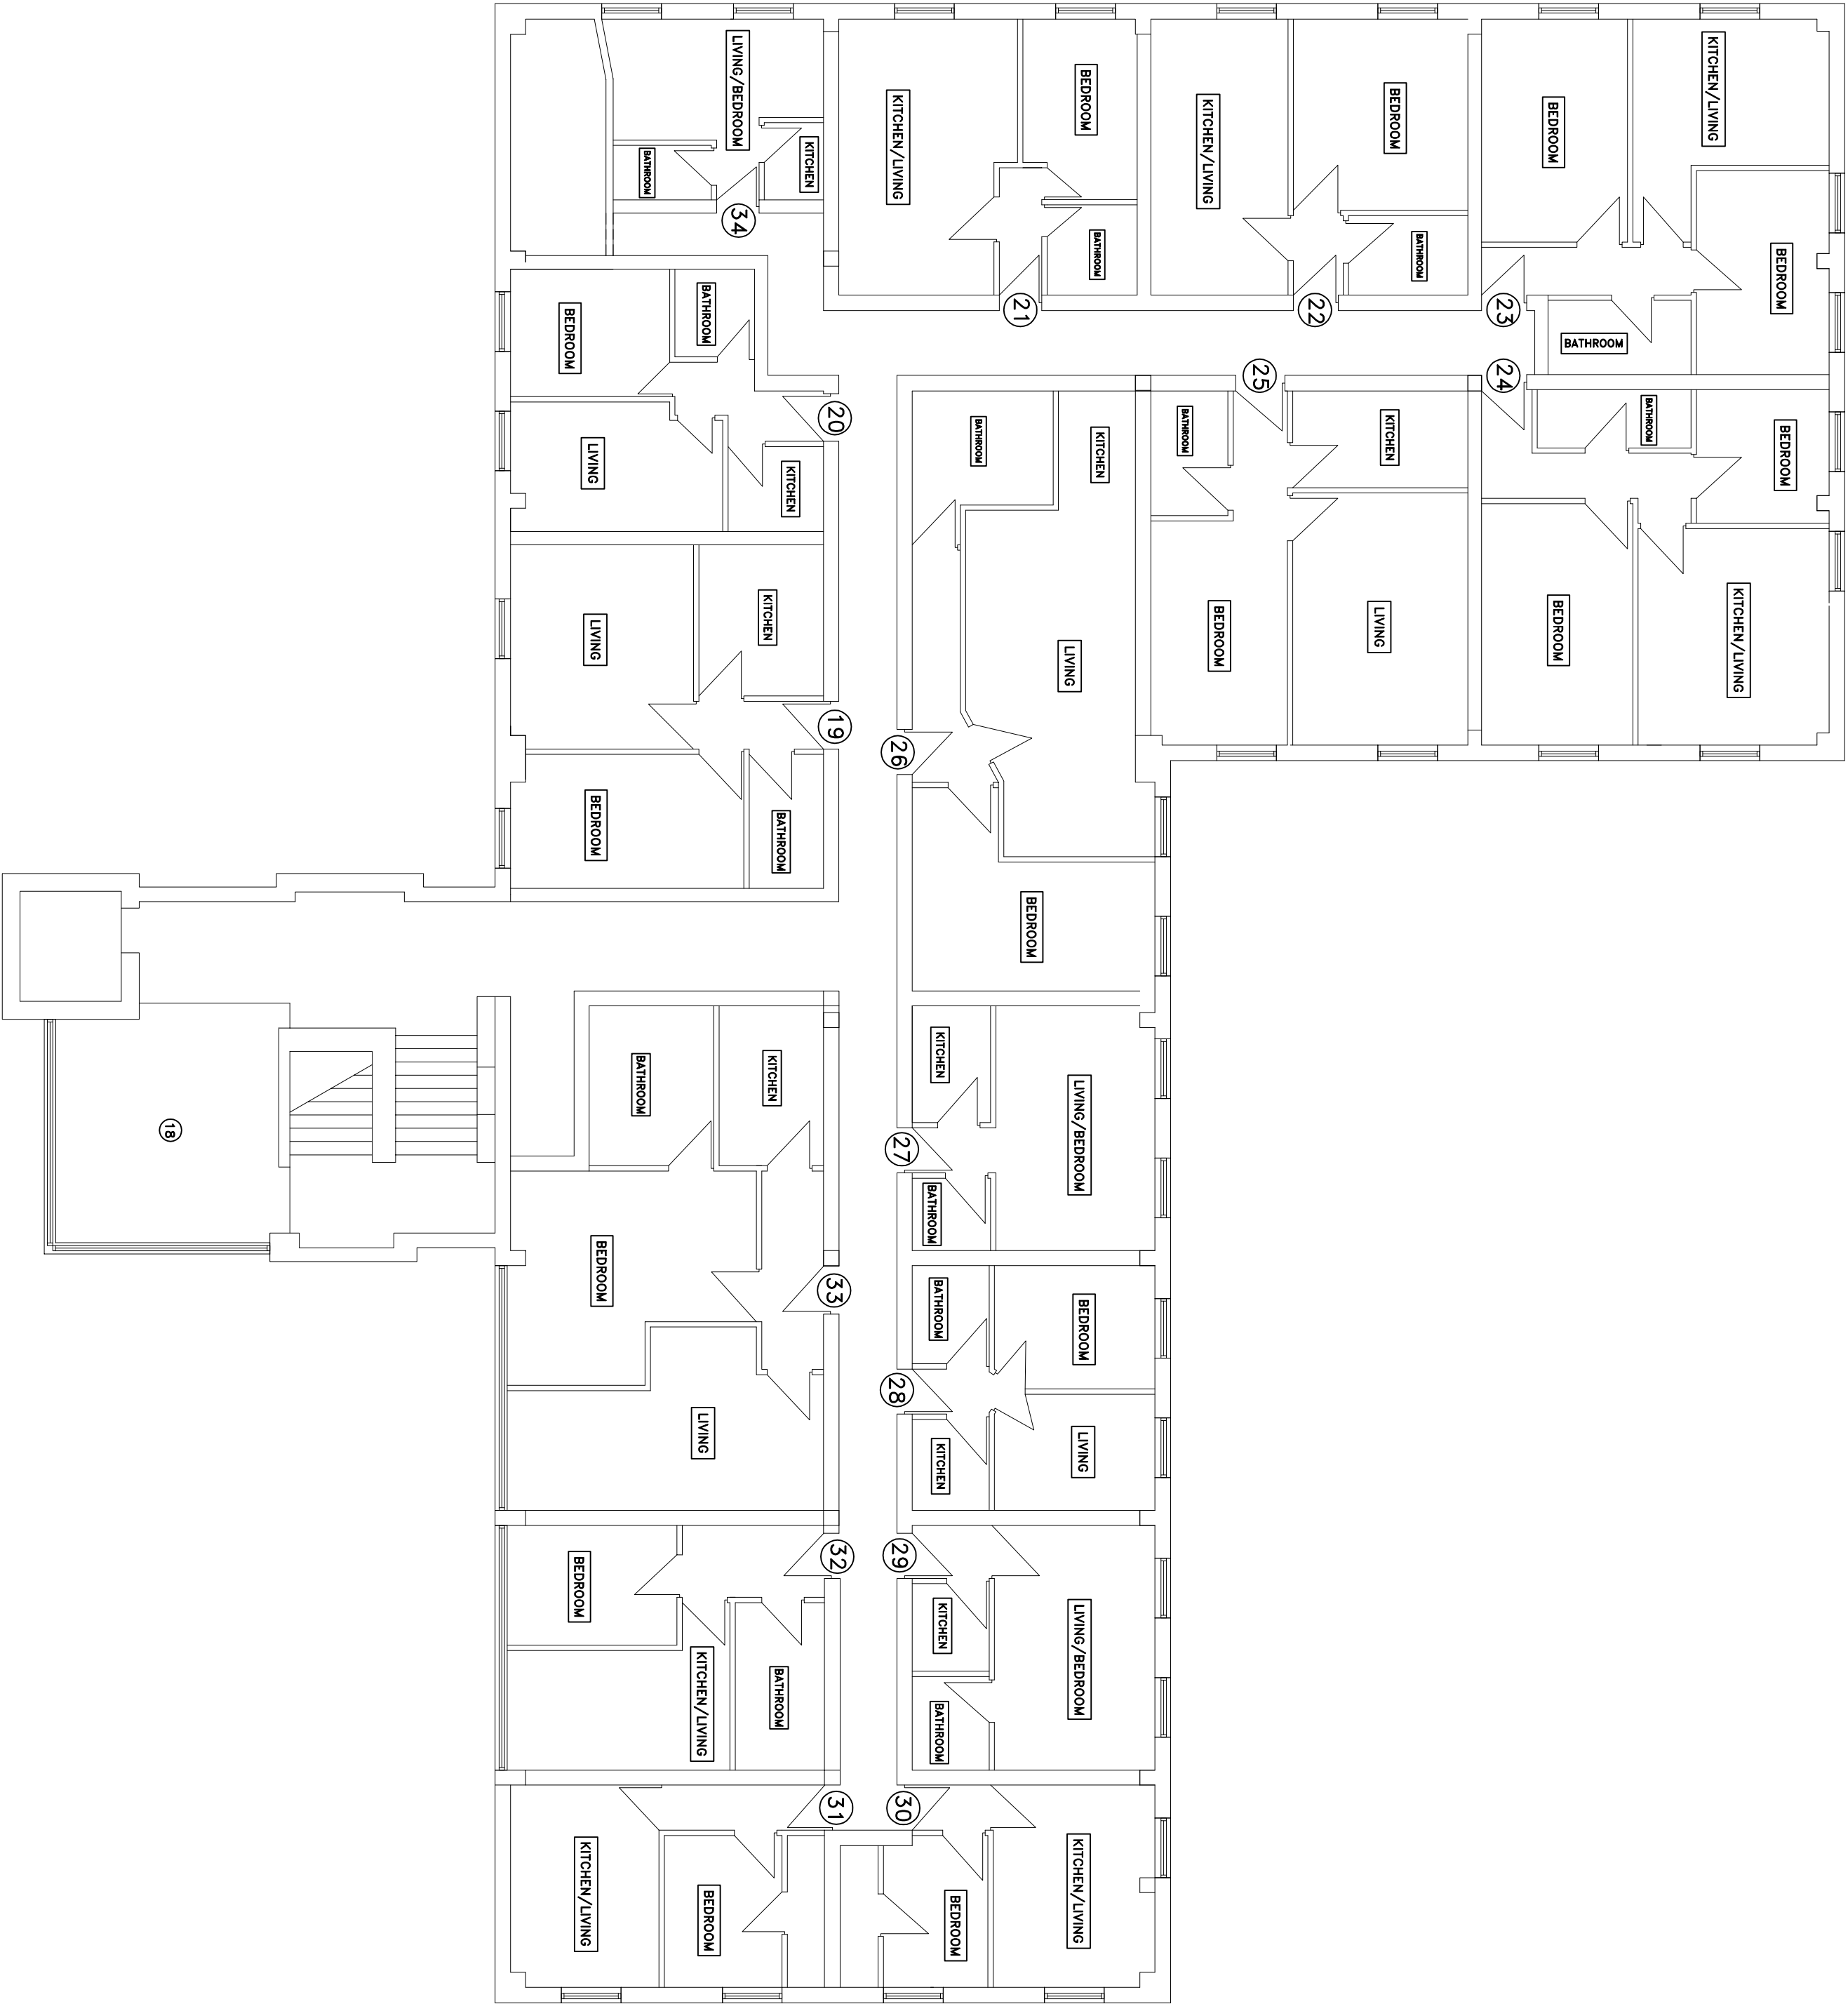

PROPOSED SECOND FLOOR PLAN (1:100)

Client: THE LETTING ROOMS Ltd.	
Project: PROPOSED CONVERSION OF THE FORMER HOYLAND TOWN HALL	
Drawing:	
PROPOSED SECOND FLOOR PLAN	
Drawing No. 02	Rev:
Drawing size: A2 (1:1)	