



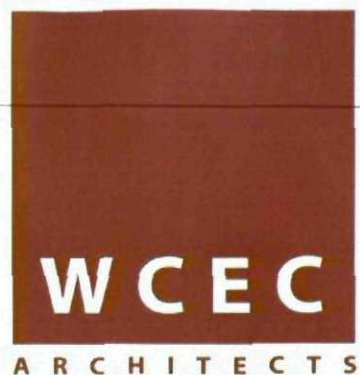

ASDA

SAVING
YOU MONEY EVERY DAY

STORE
NETTO GRIMETHORPE
ADDRESS
HIGH STREET
GRIMETHORPE
BARNSELY
SOUTH YORKSHIRE
S72 7LT

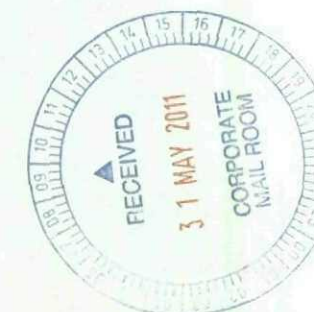


SIGNAGE APPLICATION

The enclosed is supporting information for the rebranding of the existing Netto food store, at the aforementioned site & should be read in conjunction with the completed Advertisement application documentation (please see attached)


JOB NUMBER 10.217

EXISTING SITE INFORMATION

SITE LOCATION PLAN

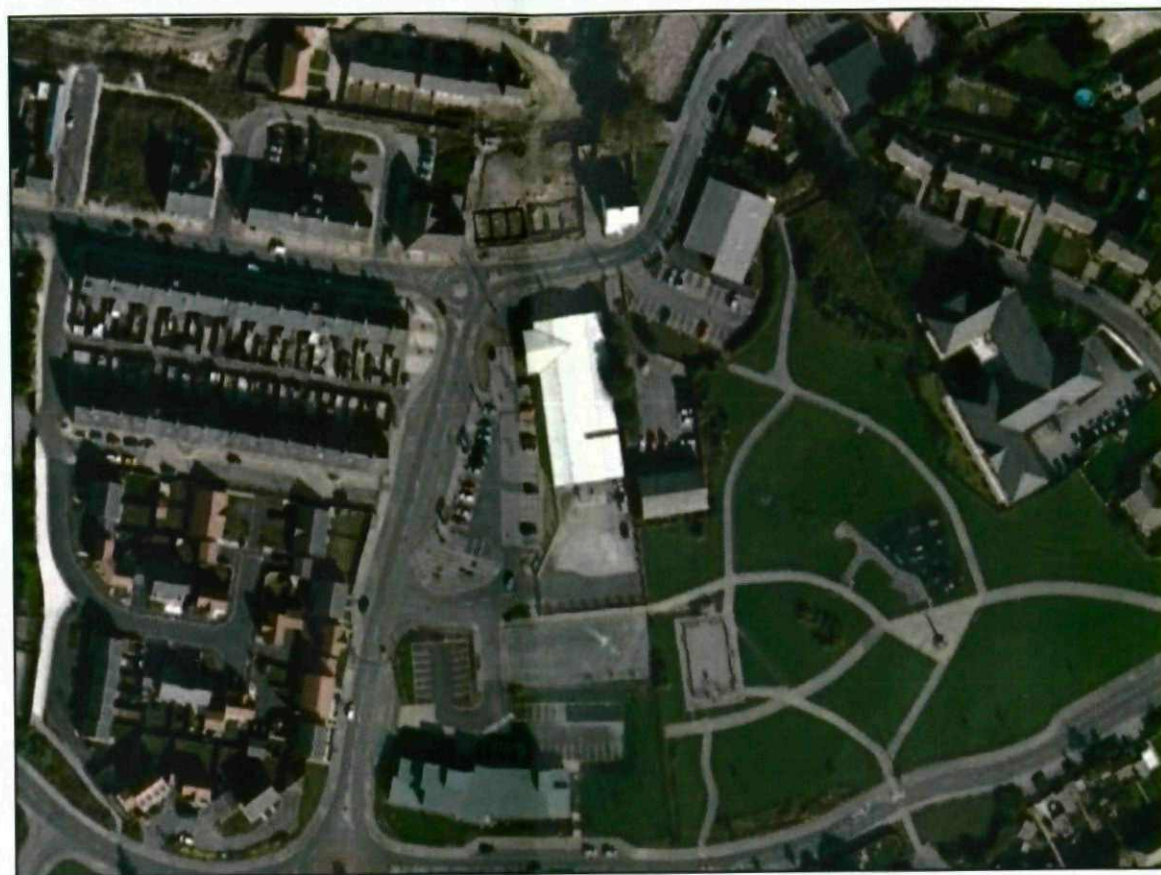

RED LINE PLAN

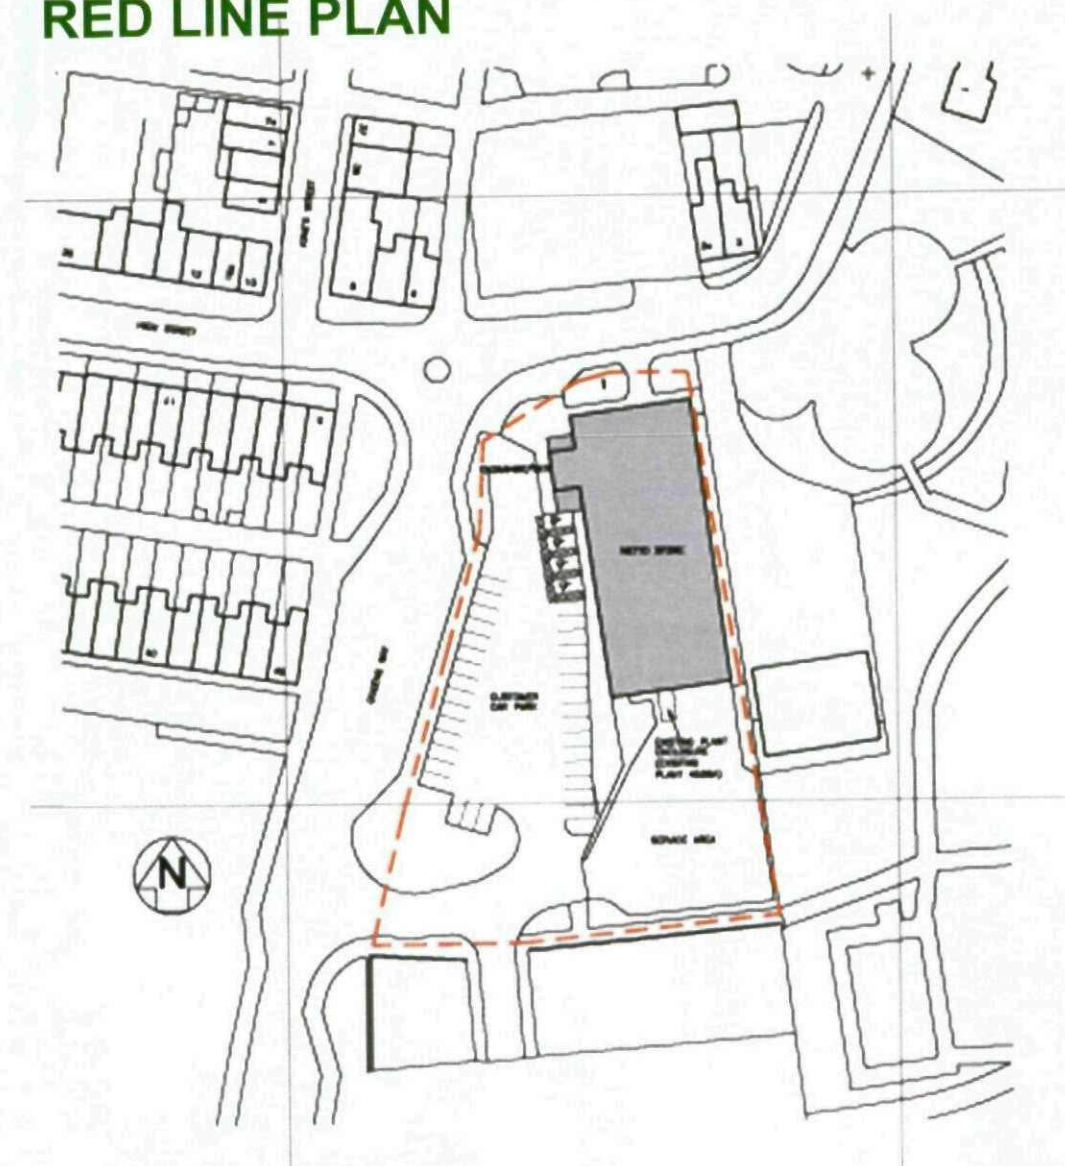


OS PLAN OF SITE
SCALE 1:1250 @ A3

EXISTING SITE INFORMATION



NORTH FACING ELEVATION

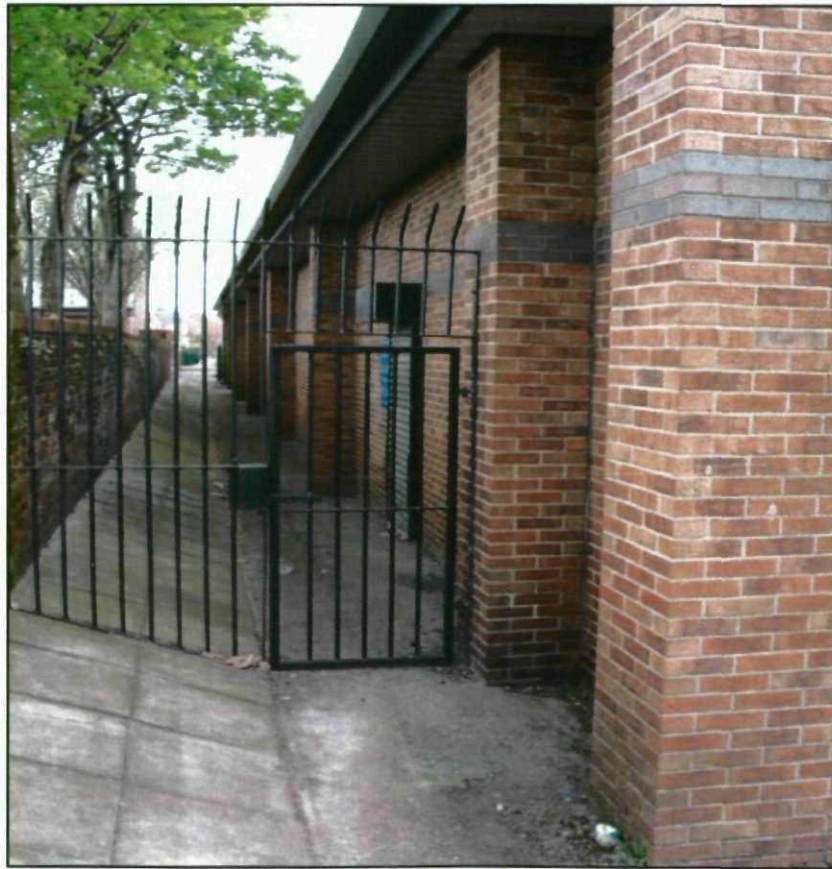

EAST FACING ELEVATION



SOUTH FACING ELEVATION



WEST FACING ELEVATION

EXISTING SIGNAGE INFORMATION



CAR PARK SIGNAGE

EXISTING SITE PLAN

© WCEC ARCHITECTS - DISCLAIMER:

This drawing is copyright and shall not be reproduced nor used for any other purpose without the written permission of the Authority. This drawing must be used in accordance with all other related drawings and documentation. It is the contractor's responsibility to ensure full compliance with the Building Regulations. Do not scale from this drawing, use figured dimensions only. It is the contractor's responsibility to check and verify all dimensions on site. Any discrepancies to be reported immediately.

Materials used in conformity with relevant British or European Standards/Codes of practice or relations known to be detrimental to health & safety must not be used or specified on this project.

XREF'S IN THIS DRAWING

NONE

No.	Date	Description	Currency/Checked R.
-----	------	-------------	---------------------

CLIENT

ASDA

ASDA STORES LTD

PROJECT

NETTO REBRANDING
BARNESLEY
GRIMETHORPE

TITLE

EXISTING SITE PLAN

DRAWING STATUS

PLANNING

DRAWN	JH	CHECKED	JA
-------	----	---------	----

SCALE 1:500 @ A3


DATE 23/09/2010

DARWOOD GREEN
 DARWOOD ROAD
 SHEPPARD AVE
 CHESTERFIELD
 S41 9DB
 T: 01246 266861
 F: 01246 266736
 E: enq@voco.co.uk
 WWW.VOCO.CO.UK


WCEC
ARCHITECTS

JOB NO.	DRAWING NUMBER	REV.
10.217	PL-01	


EXISTING ELEVATIONS

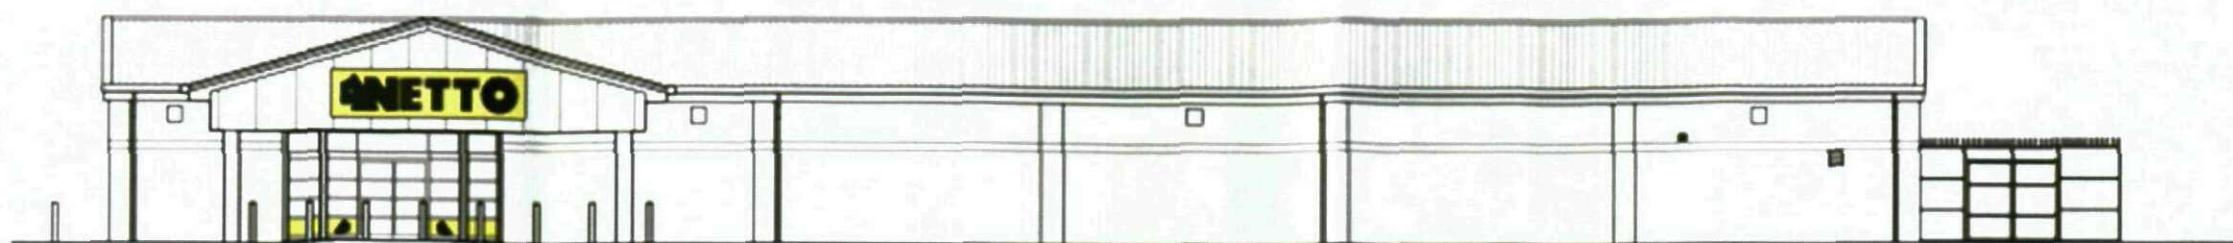


WEST ELEVATION @ 1:200

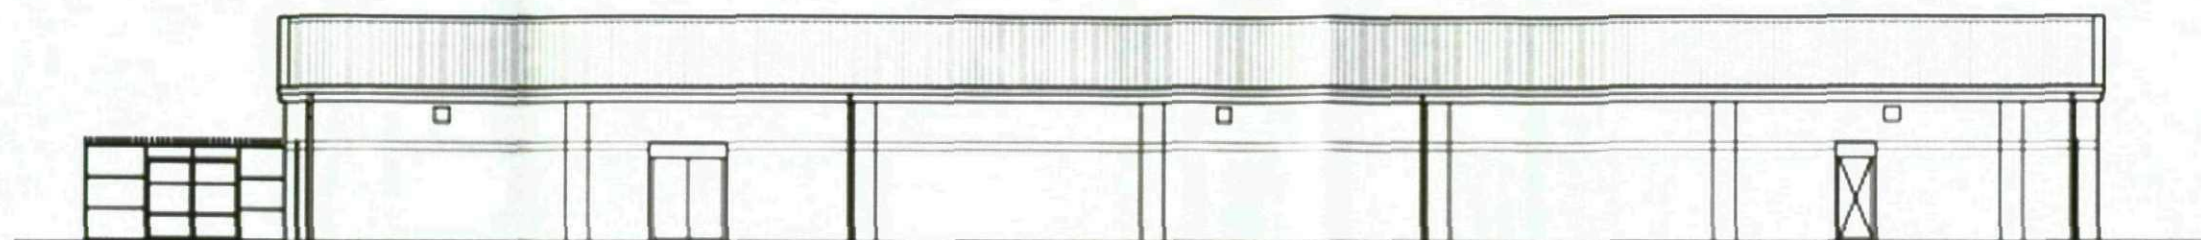

EAST ELEVATION @ 1:200

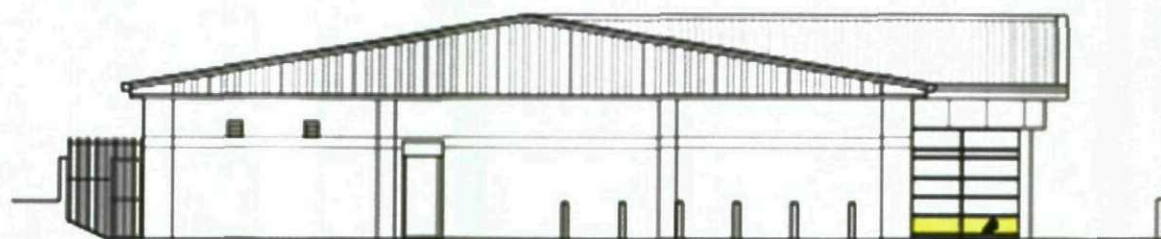

NORTH ELEVATION @ 1:200

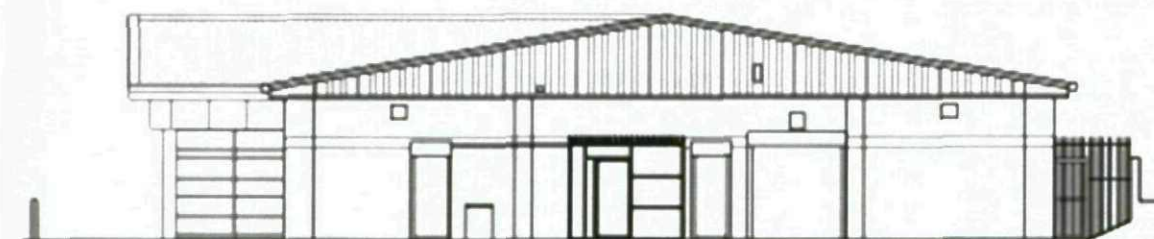

SOUTH ELEVATION @ 1:200



SITE LOCATION PLAN @ 1:1250

© WCEC ARCHITECTS - DISCLAIMER:

This drawing is copyright and shall not be reproduced nor used for any other purpose without the written permission of the Architects. The drawing must be read in conjunction with all other related drawings and documentation. It is the responsibility of the client to ensure full compliance with the Building Regulations. Do not make from this drawing, any scaled dimensions only. It is the responsibility to which and every of dimensions on site. Any discrepancies to be reported immediately.
It is WCEC's policy to ensure full compliance with relevant British or European Standards/Codes of practice or materials known to be applicable to health & safety must and be used or specified on this project.

XREF'S IN THIS DRAWING

NONE

No.	Date	Description	Drawn/Checked
1			

CLIENT

ASDA

ASDA STORES LTD

PROJECT

NETTO REBRANDING
BARNSELY
GRIMETHORPE

TITLE

EXISTING ELEVATIONS

DRAWING STATUS

PLANNING

Drawn	Checked
JH	JA

SCALE AS NOTED @ A3

DATE 23/09/2010





BARROW ROAD COURT
BARROW ROAD ROAD
SHEEPBRIDGE
CHIEFTENFIELD
S41 3BB

T: 01246 266001
F: 01246 266736
E: enquiries@wcec.co.uk
WWW.WCEC.CO.UK

WCEC
ARCHITECTS

JOB NO.	DRAWING NUMBER	REV
10.217	PL-05	

PROPOSED ELEVATIONS

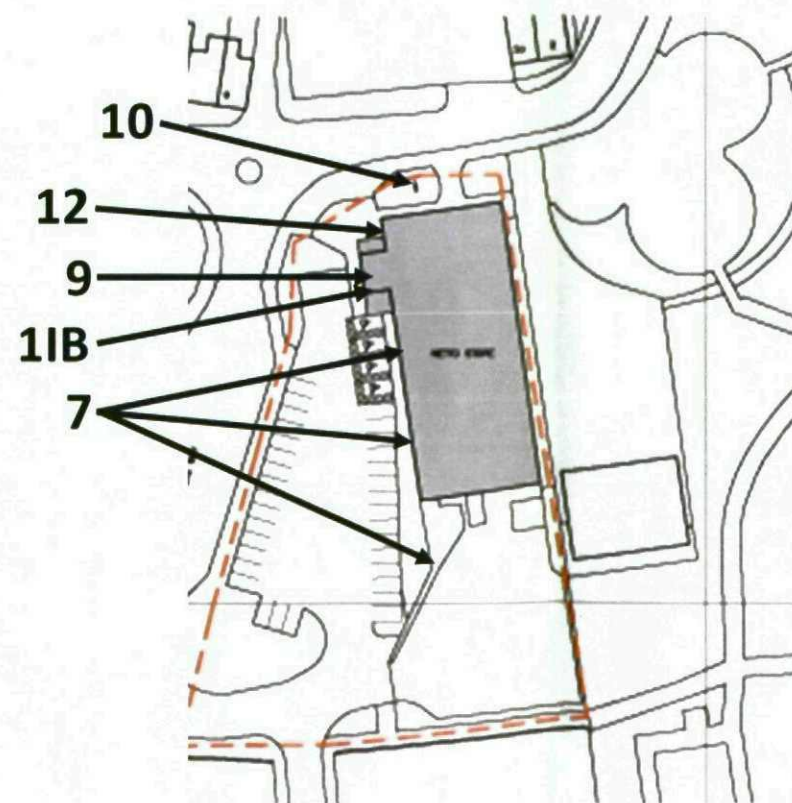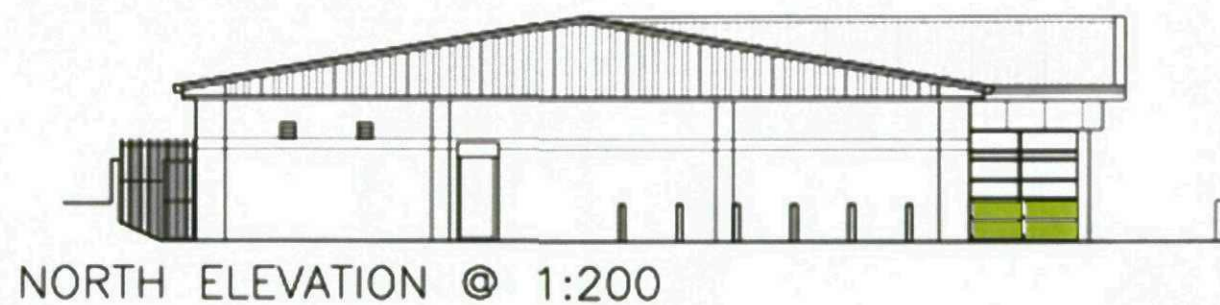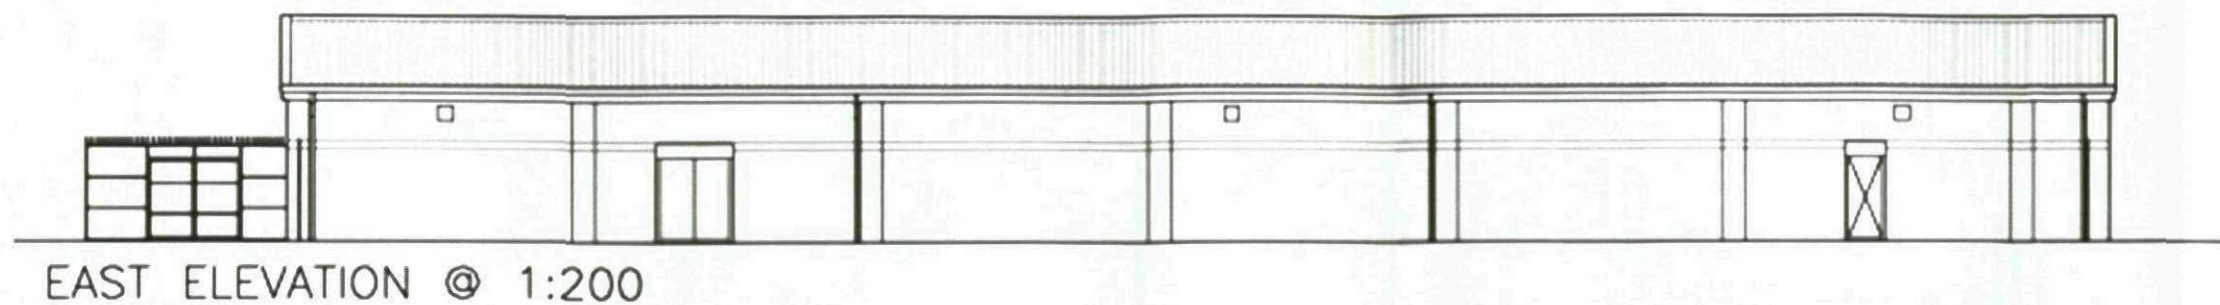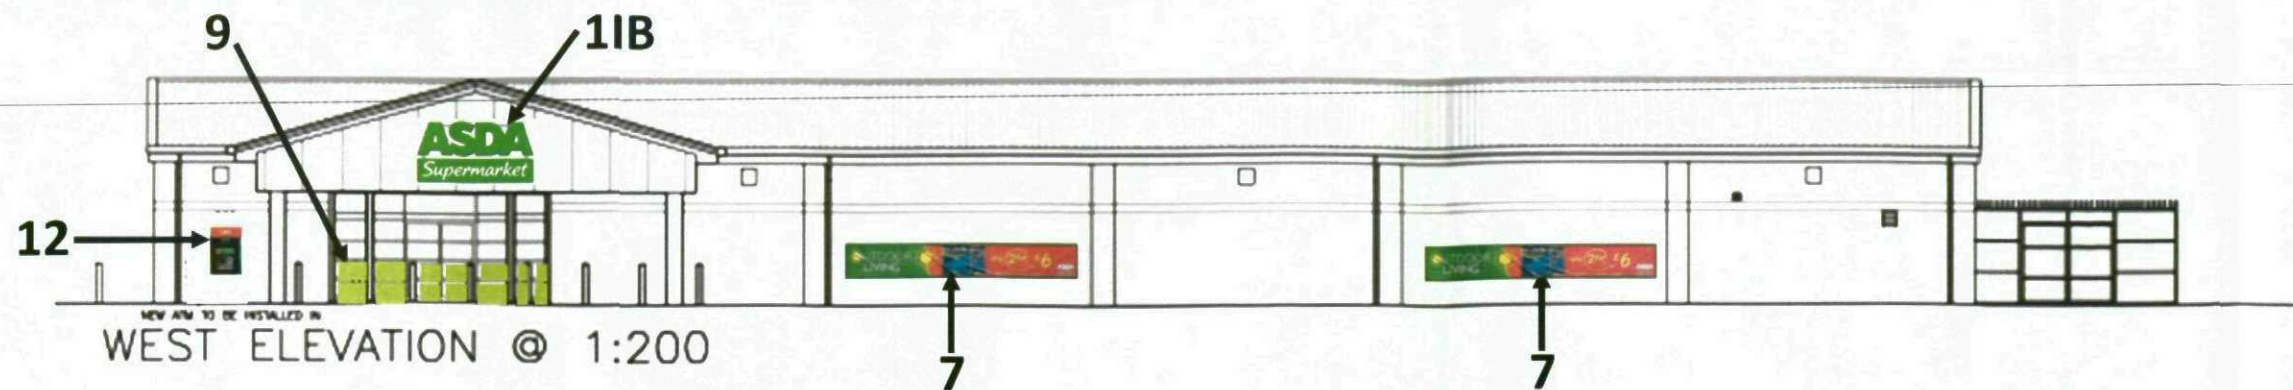

WCEC ARCHITECTS - DISCLAIMER:

This drawing is copyright and shall not be reproduced nor used for any other purpose without the written permission of the architect. This drawing shall be used in conjunction with all other drawings and documentation. It is the responsibility of the client to ensure full compliance with the Building Regulations. Do not scale from this drawing, use figures dimensions only. It is the architect's responsibility to check and verify all dimensions on site. Any discrepancies to be reported immediately. It is 2008 ADP. Materials not in conformity with relevant British or European Standards/Codes of practice or materials known to be deleterious to health & safety shall not be used or specified on this project.

XREF'S IN THIS DRAWING

NONE

No. | Date | Description | Drawn/Checked

CLIENT

ASDA

ASDA STORES LTD

PROJECT

NETTO REBRANDING
BARNSELY
GRIMETHORPE

TITLE

PROPOSED ELEVATIONS

DRAWING STATUS

PLANNING

DRAWN JH CHECKED JA

SCALE AS NOTED @ A3

DATE 23/09/2010

CARRWOOD GOSRY
CARRWOOD ROAD
SHEEPBRIDGE
CHILTERFIELD
S41 8DB

T: 01246 266991
F: 01246 266736
E: info@wcec.co.uk
WWW.WCEC.CO.UK

WCEC
ARCHITECTS

JOB NO.	DRAWING NUMBER	REV
10.217	PL-09	

SIGNAGE SPECIFICATION

SIGN TYPE	DESCRIPTION
11B	LED internally illuminated built up letters & light box gable sign
LOCATION	SPECIFICATION
RE ELEVATIONS	900mm set letters
QUANTITY	3063mm x 1616mm o/a
RE ELEVATIONS	n/a
REF CODE	



SIGN POSITION 12
PLASTIC FASCIA SURROUND TO ATM
UNIT WITH 'cash' LIGHTBOX ABOVE..



SIGN POSITION 7
WALL MOUNTED POS BANNER
Size 6100mm x 950mm



EXISTING TOTEM




PROPOSED TOTEM

SIGN POSITION 10

EXISTING TOTEM TO BE RECLAD WITH ALUMINIUM PAINTED LIVERY PANEL SHOWING ASDA BRANDING.

SIGN POSITIONED IN THE SAME LOCATION AS THE EXISTING TOTEM

SIZE AS SHOWN

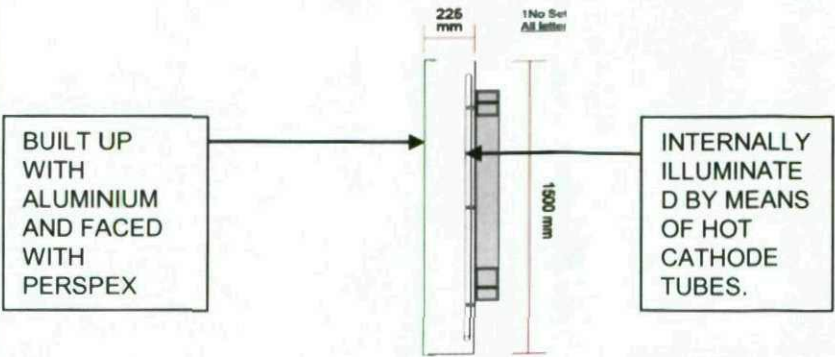

TYPICAL SECTION THROUGH ASDA SIGNAGE

SIGN POSITION 9
REVERSE PRINTED & BACKED UP APPLIED VINYL GRAPHICS TO EXISTING WINDOWS. SIZE – SUBJECT TO SURVEY



© WCEC ARCHITECTS — DISCLAIMER:

This drawing is copyright and shall not be reproduced nor used for any other purpose without the written permission of the Architects. This drawing must be read in conjunction with all other related drawings and documentation. It is the contractors responsibility to ensure full compliance with the Building Regulations. Do not scale from this drawing. Use figured dimensions only. It is the contractors responsibility to check and verify all dimensions on site. Any discrepancies to be reported immediately. IF IN DOUBT ASK. Materials not in conformity with relevant British or European Standards/Codes of practice or materials known to be deleterious to health & safety must not be used or specified on this project.

XREF'S IN THIS DRAWING

NONE

No.	Date	Description	Drawn/Checked By
CLIENT			
ASDA			
ASDA STORES LTD			
PROJECT			
NETTO REBRANDING			
BARNESLEY			
GRIMETHORPE			
TITLE			
EXISTING SITE PLAN			
DRAWING STATUS			
PLANNING			
DRAWN	JH	CHECKED	JA
SCALE		1:500 @ A3	
DATE		23/09/2010	
CARRWOOD COURT CARRWOOD ROAD SHEEPBRIDGE CHESTERFIELD S41 9DB			
T: 01246 260261 F: 01246 260736 E: email@wcec.co.uk www.wcec.co.uk			
JOB NO.		DRAWING NUMBER	REV
10.217		PL-01	

CLIENT

ASDA

ASDA STORES LTD

PROJECT

NETTO REBRANDING
BARNESLEY
GRIMETHORPE

TITLE

EXISTING SITE PLAN

DRAWING STATUS

PLANNING

DRAWN	JH	CHECKED	JA
-------	----	---------	----

SCALE 1:500 @ A3


DATE 23/09/2010

CARRWOOD COURT
CARRWOOD ROAD
SHEEPBRIDGE
CHESTERFIELD
S41 9DB


T: 01246 260261
F: 01246 260736
E: email@wcec.co.uk
www.wcec.co.uk



JOB NO.	DRAWING NUMBER	REV
10.217	PL-01	

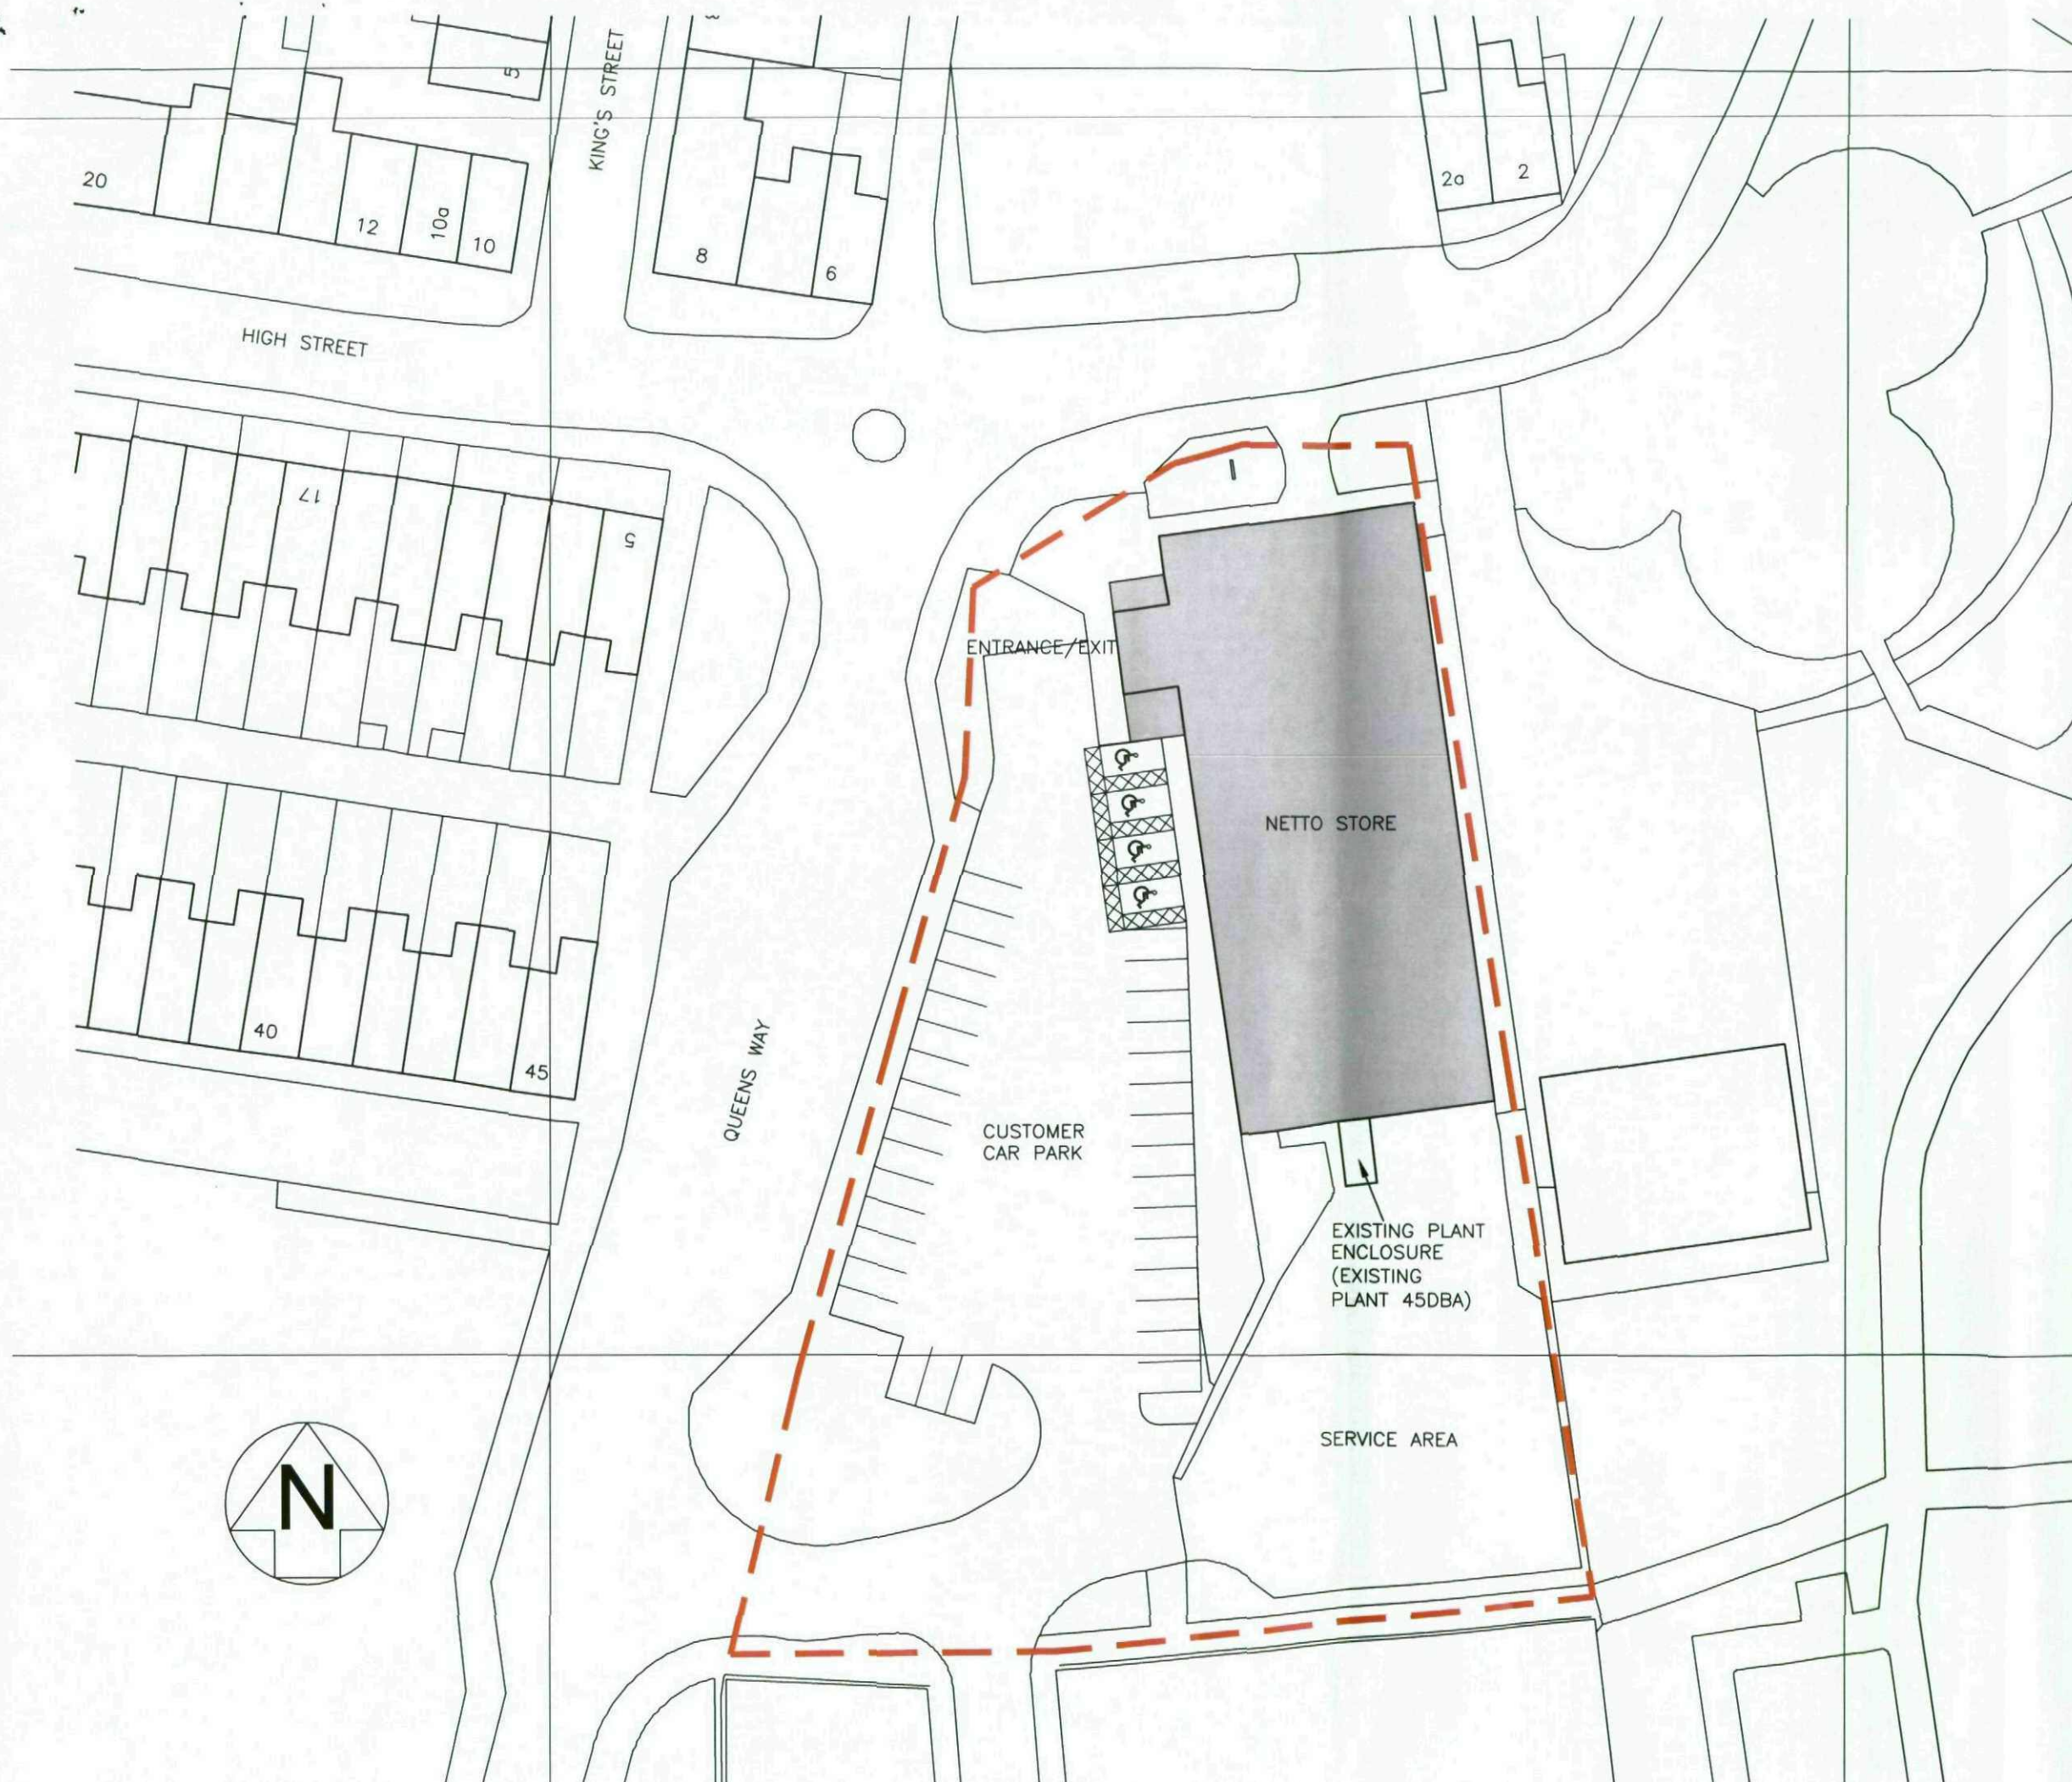

NONE

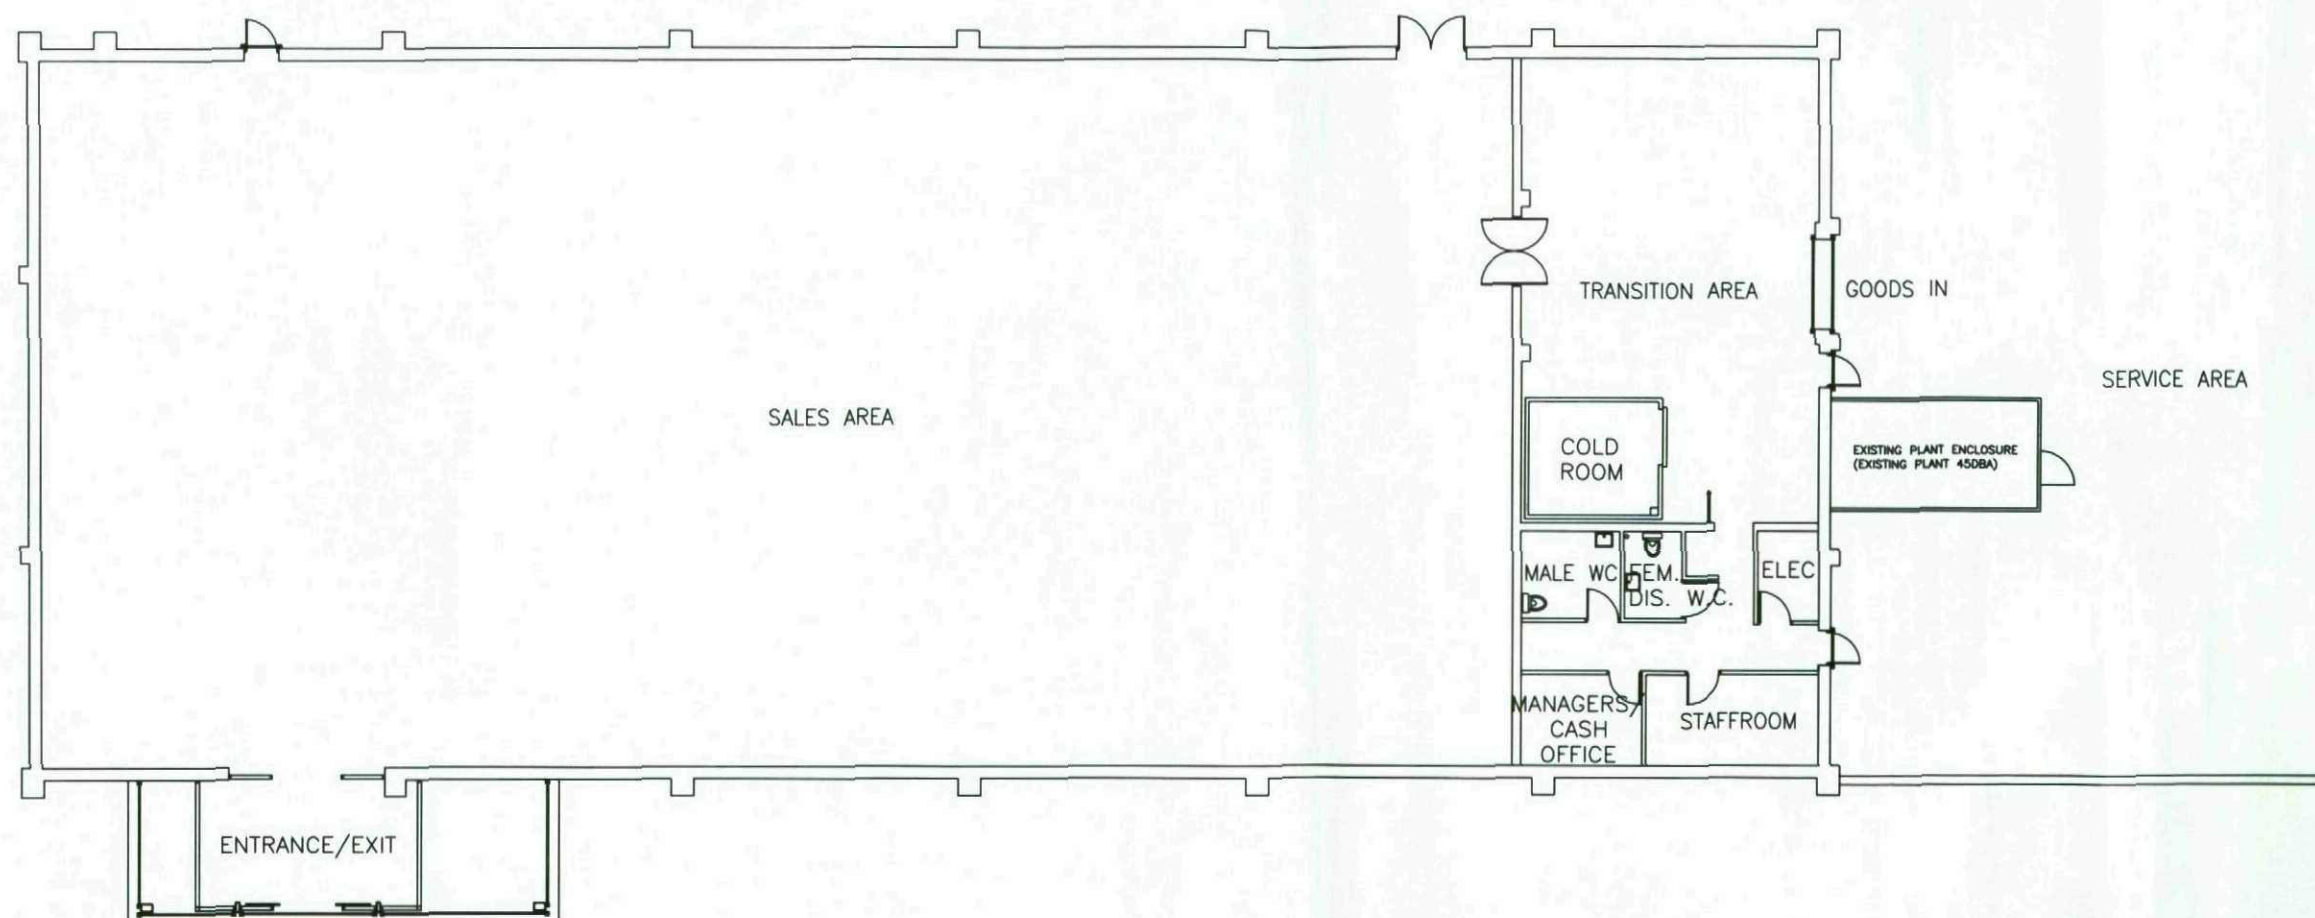

No.	Date	Description	Drawn/Chckd By
-----	------	-------------	----------------

CLIENT



ASDA STORES LTD

PROJECT
NETTO RE-BRANDING
BARNSELY
GRIMETHORPE

TITLE
EXISTING STORE PLAN

DRAWING STATUS
PLANNING

DRAWN	LM	CHECKED	CL
-------	----	---------	----

SCALE 1:200 @ A3

DATE 27/09/10

CARRWOOD COURT
CARRWOOD ROAD
SHEEPBRIDGE
CHESTERFIELD
S41 9QB

T: 01246 260261
F: 01246 260736
E: email@wcc.co.uk
www.wcc.co.uk




WCEC
ARCHITECT


JOB NO.	DRAWING NUMBER	REV
10.217	PL-03	

XREF'S IN THIS DRAWING


NONE

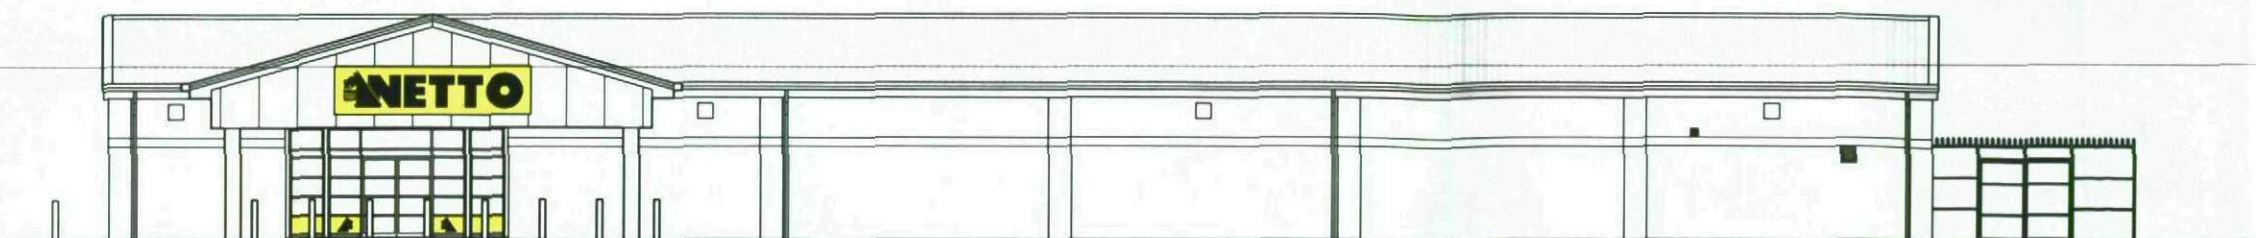

WEST ELEVATION @ 1:200

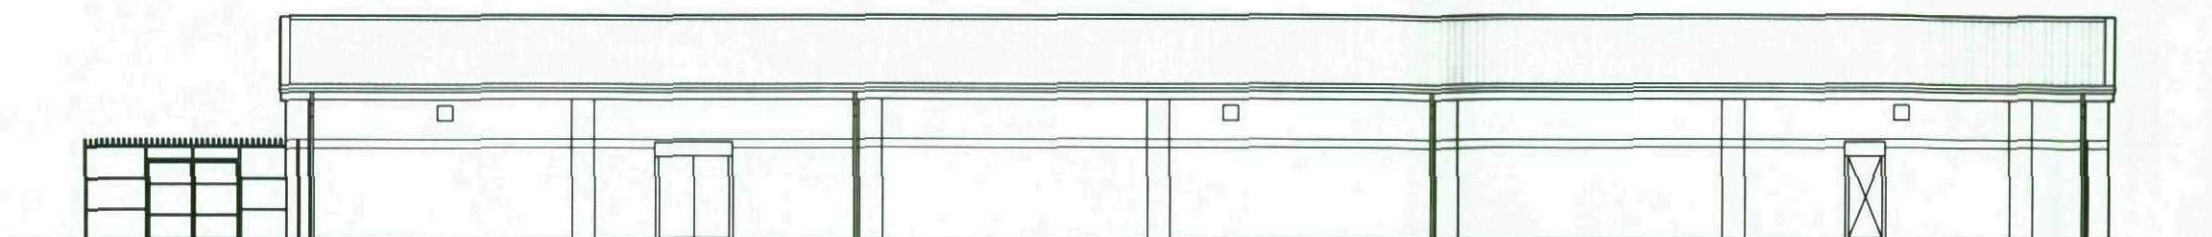

EAST ELEVATION @ 1:200

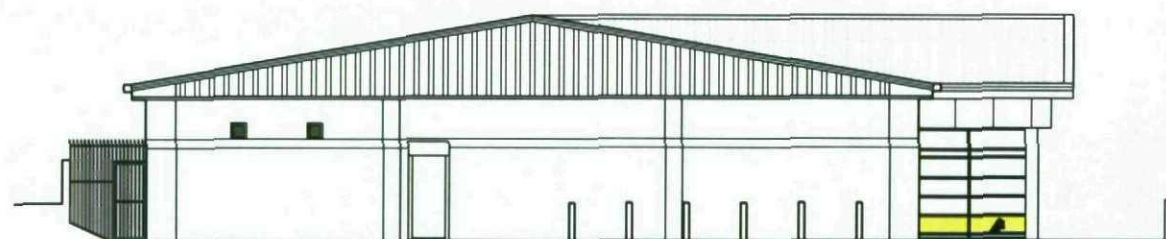

NORTH ELEVATION @ 1:200



SOUTH ELEVATION @ 1:200



SITE LOCATION PLAN @ 1:1250

No. Date Description Drawn/Checked By

CLIENT



ASDA STORES LTD

PROJECT

NETTO REBRANDING
BARNSELY
GRIMETHORPE

TITLE

EXISTING ELEVATIONS

DRAWING STATUS

PLANNING

DRAWN JH CHECKED JA

SCALE AS NOTED @ A3


DATE 23/09/2010

CARRWOOD COURT
CARRWOOD ROAD
SHEEPBRIDGE
CHESTERFIELD
S41 9QB

T: 01246 260351
F: 01246 260736
E: email@wcec.co.uk
www.wcec.co.uk



JOB NO.	DRAWING NUMBER	REV
10.217	PL-05	

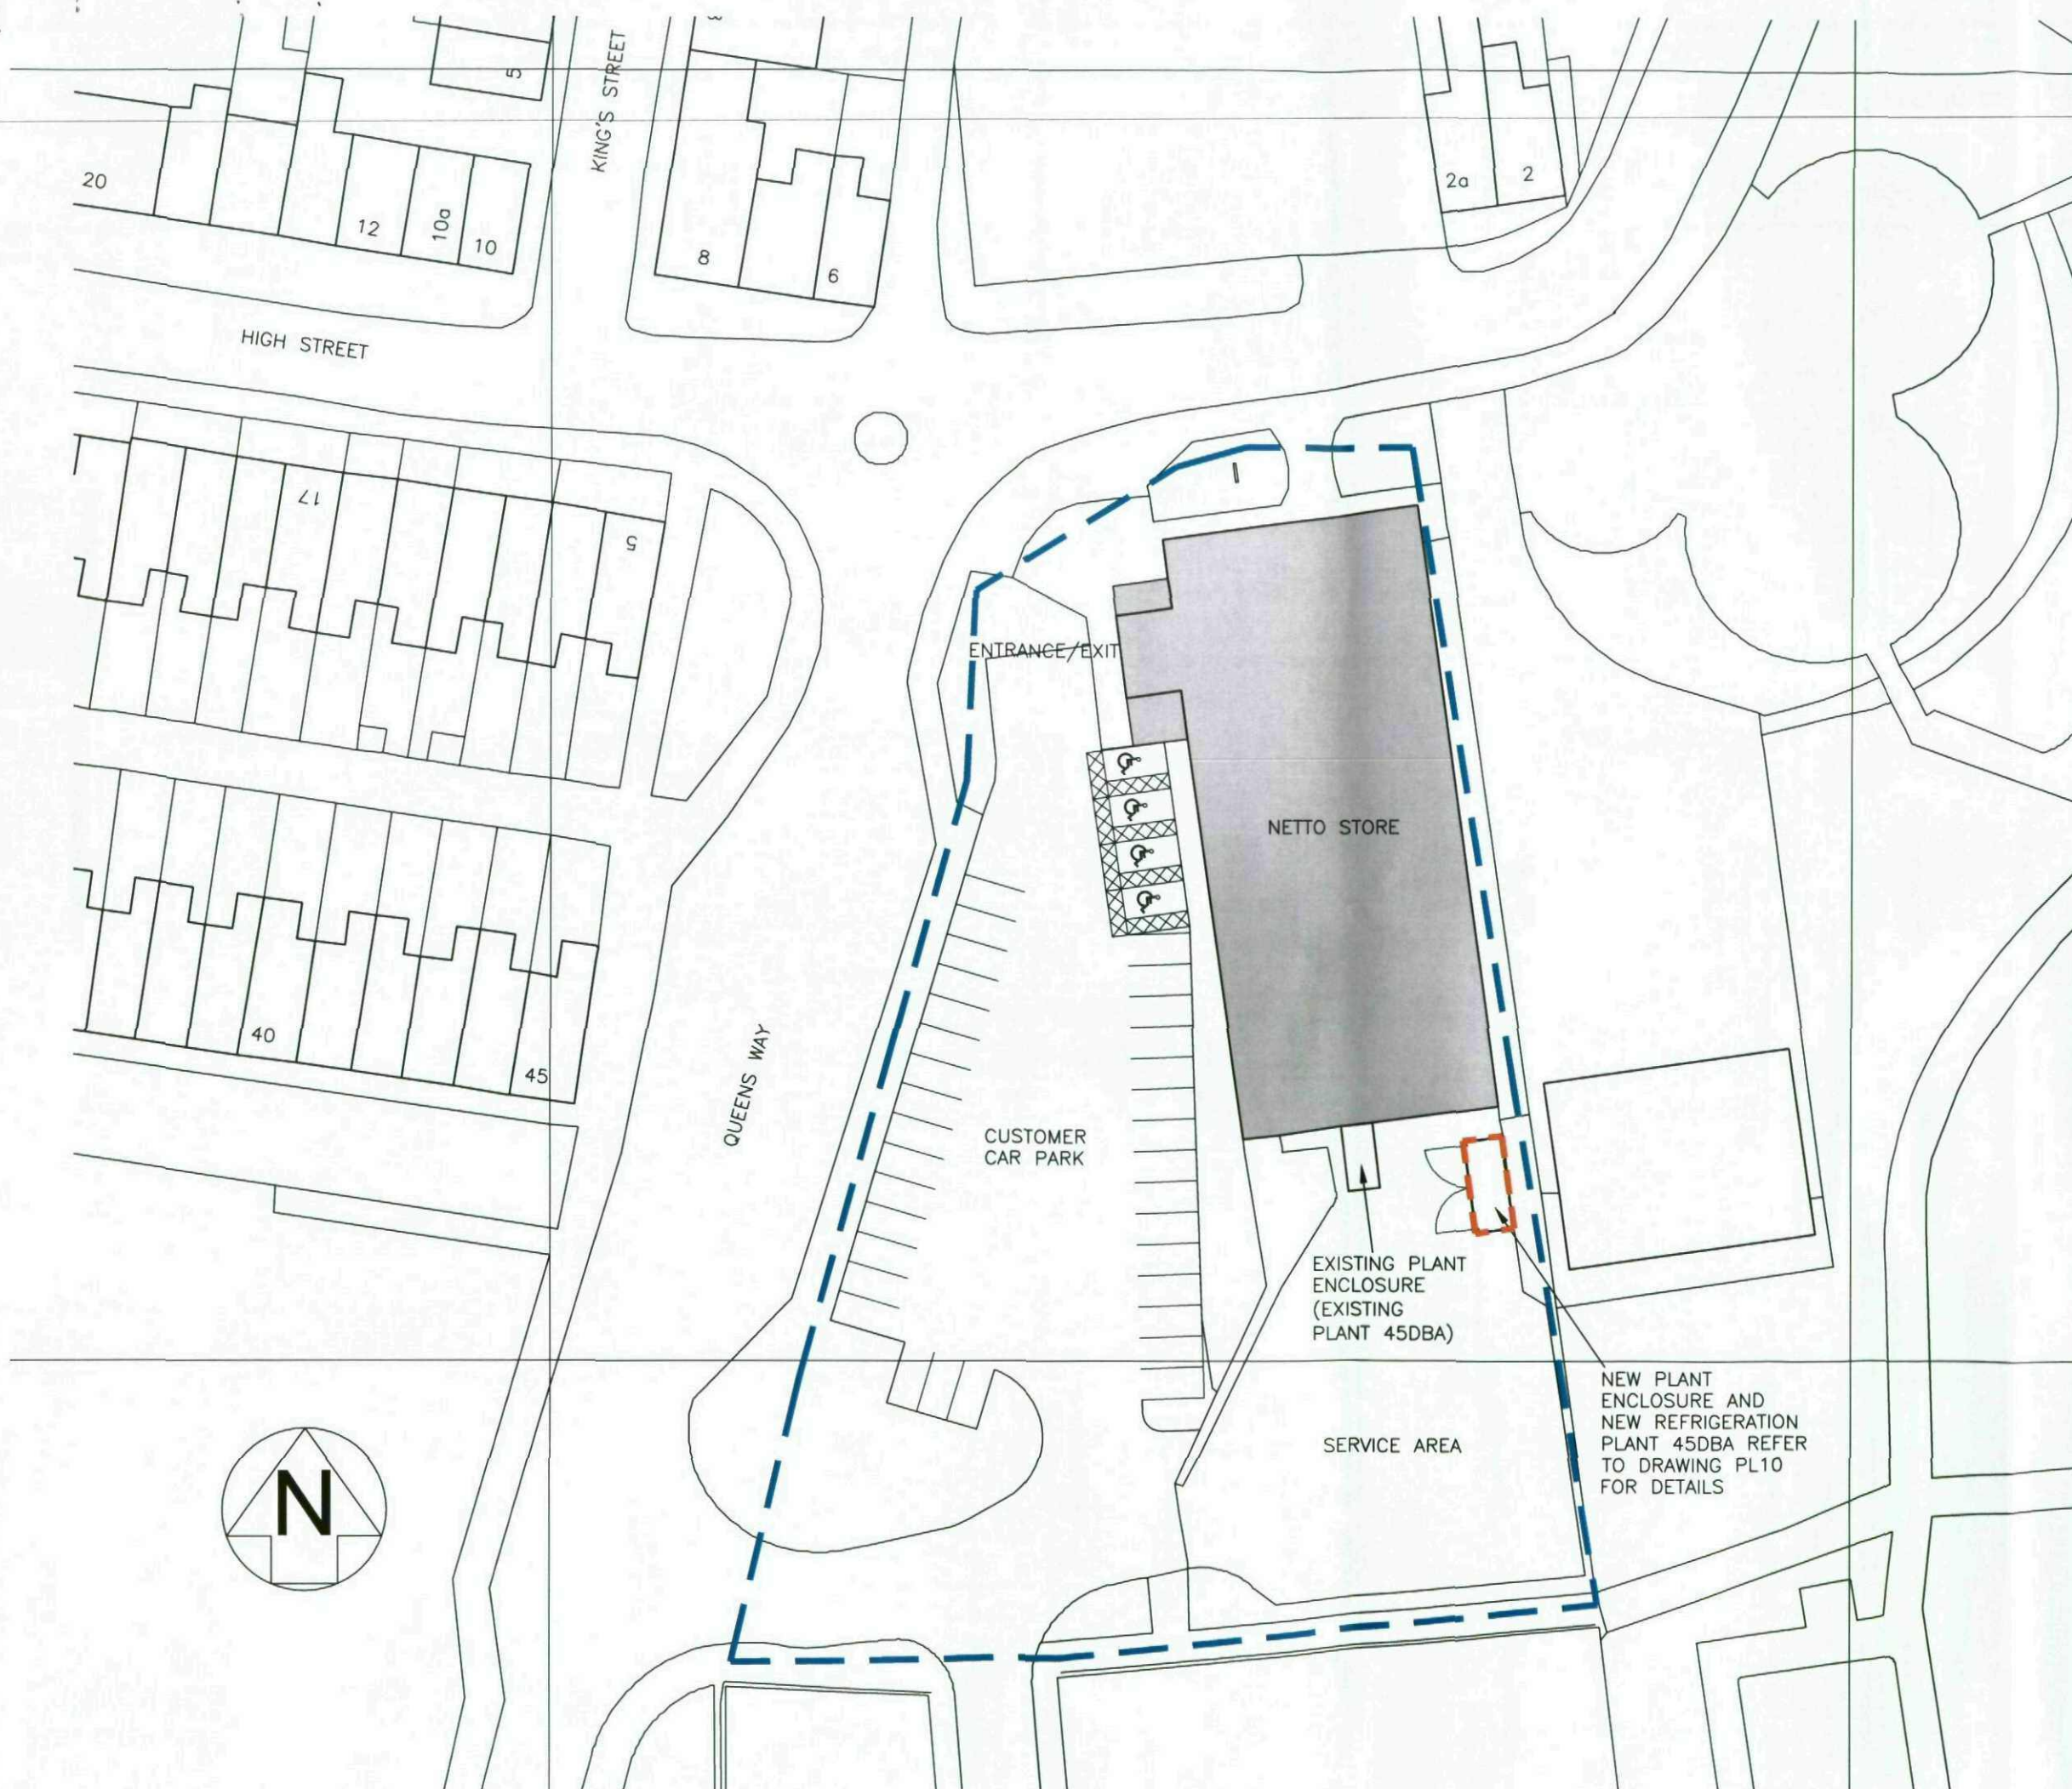

© WCEC ARCHITECTS - DISCLAIMER:

This drawing is copyright and shall not be reproduced nor used for any other purpose without the written permission of the Architects. The drawing must be read in conjunction with all other related drawings and documentation. It is the contractors responsibility to ensure full compliance with the Building Regulations. To not scale from this drawing, use figured dimensions only. It is the contractors responsibility to check and verify all dimensions on site. Any discrepancies to be reported immediately.
IF IN DOUBT ASK.
Materials not in conformity with relevant British or European Standards/Codes of practice or materials known to be deleterious to health & safety must not be used or specified on this project.

XREF'S IN THIS DRAWING

NONE

No	Date	Description	Drawn/Checked By
----	------	-------------	------------------

CLIENT



ASDA STORES LTD

PROJECT

NETTO REBRANDING
BARNSELY
GRIMETHORPE

TITLE

PROPOSED SITE PLAN

DRAWING STATUS

PLANNING

DRAWN	JH	CHECKED	JA
-------	----	---------	----

SCALE 1:500 @ A3

DATE 23/09/2010

CARRWOOD COURT
CARRWOOD ROAD
SHEEPBRIDGE
CHESTERFIELD
S41 9QB

T: 01246 260261
F: 01246 260736
E: email@wcec.co.uk
www.wcec.co.uk




JOB NO.	DRAWING NUMBER	REV
10.217	PL-06	

© WCEC ARCHITECTS - DISCLAIMER:

This drawing is copyright and shall not be reproduced nor used for any other purpose without the written permission of the Architects. This drawing must be read in conjunction with all other related drawings and documentation. It is the contractor's responsibility to ensure full compliance with the Building Regulations. Do not scale from this drawing, use figured dimensions only. It is the contractor's responsibility to check and verify all dimensions on site. Any discrepancies to be reported immediately. IF IN DOUBT ASK.
Materials not in conformity with relevant British or European Standards/Codes of practice or materials known to be deleterious to health & safety must not be used or specified on this project.

XREF'S IN THIS DRAWING

NONE

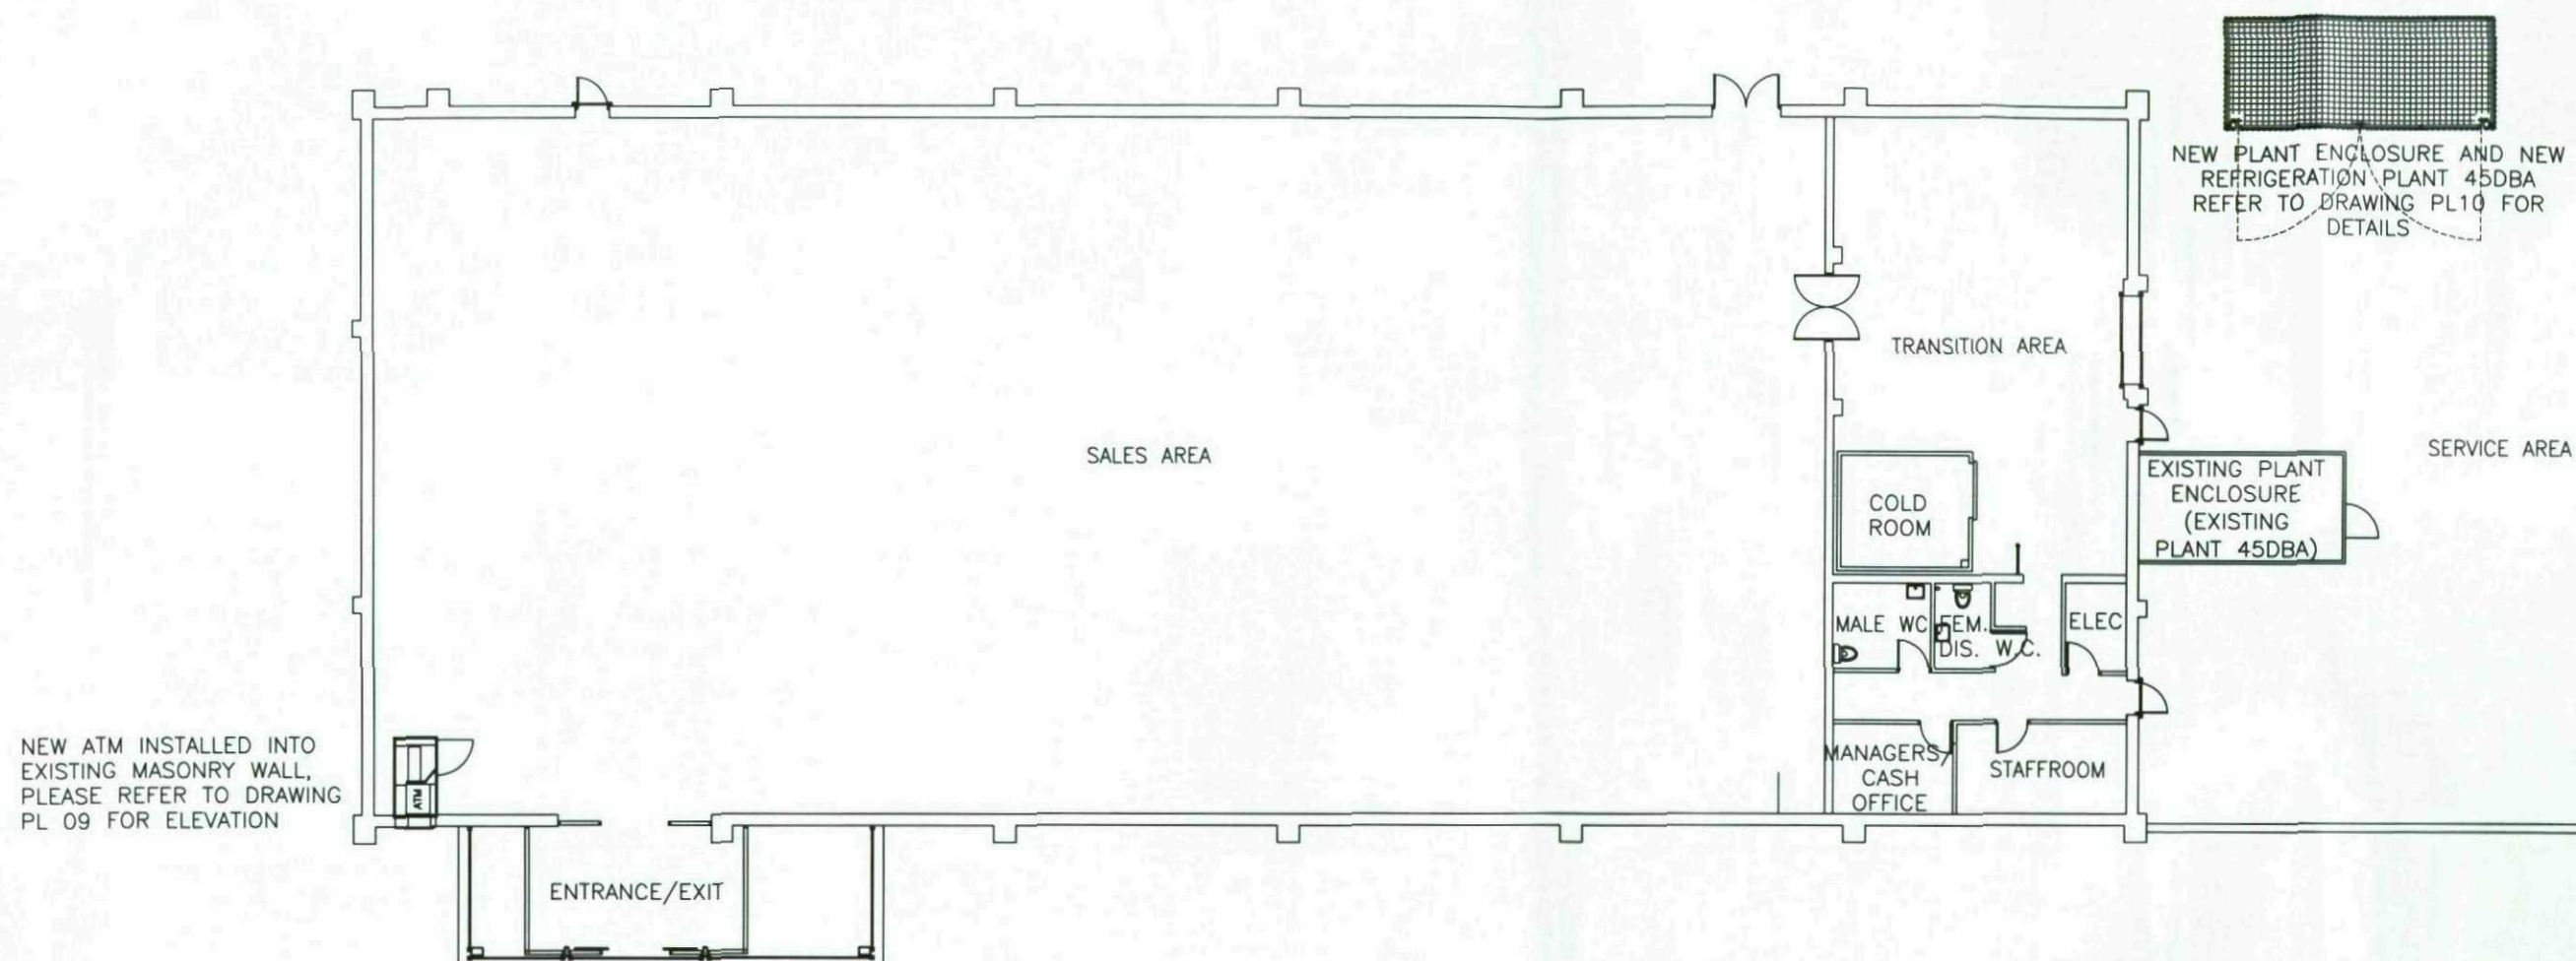

No.	Date	Description	Drawn/Chkd By
-----	------	-------------	---------------

CLIENT



ASDA STORES LTD

PROJECT

NETTO RE-BRANDING
BARNSELY
GRIMETHORPE

TITLE

PROPOSED STORE PLAN

DRAWING STATUS

PLANNING

DRAWN	LM	CHECKED	CL
-------	----	---------	----

SCALE 1:200 @ A3

DATE 27/09/10

CARRWOOD COURT
CARRWOOD ROAD
SHEEPBRIDGE
CHESTERFIELD
S41 9QB



T: 01246 260261
F: 01246 260736
E: email@wcec.co.uk
www.wcec.co.uk



JOB NO.	DRAWING NUMBER	REV
10.217	PL-07	

XREF'S IN THIS DRAWING

NONE

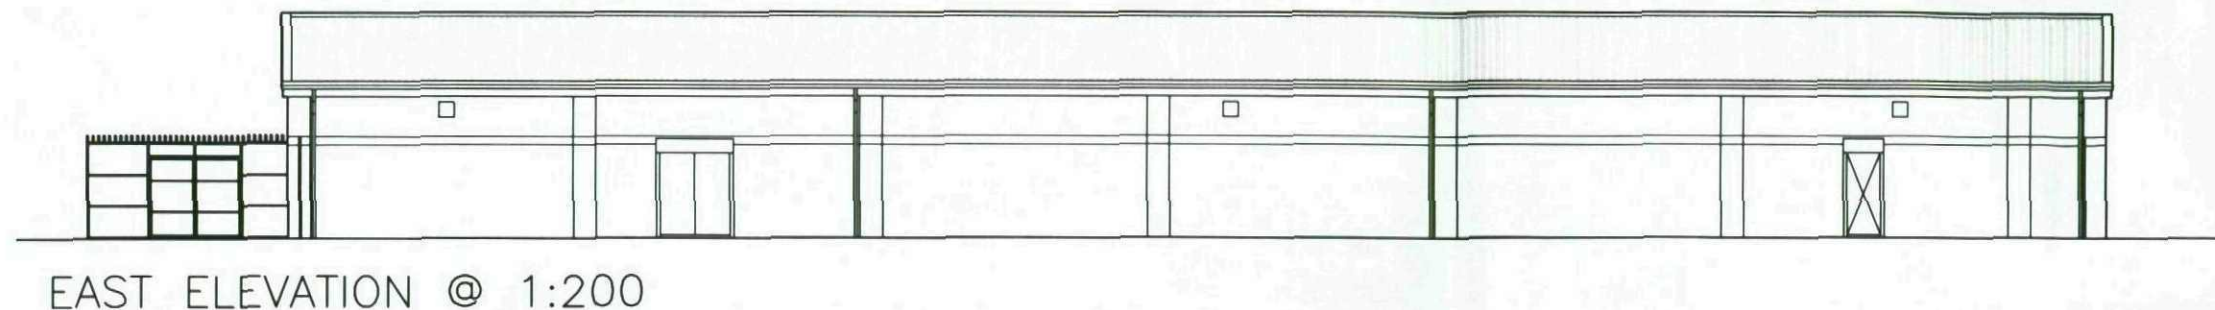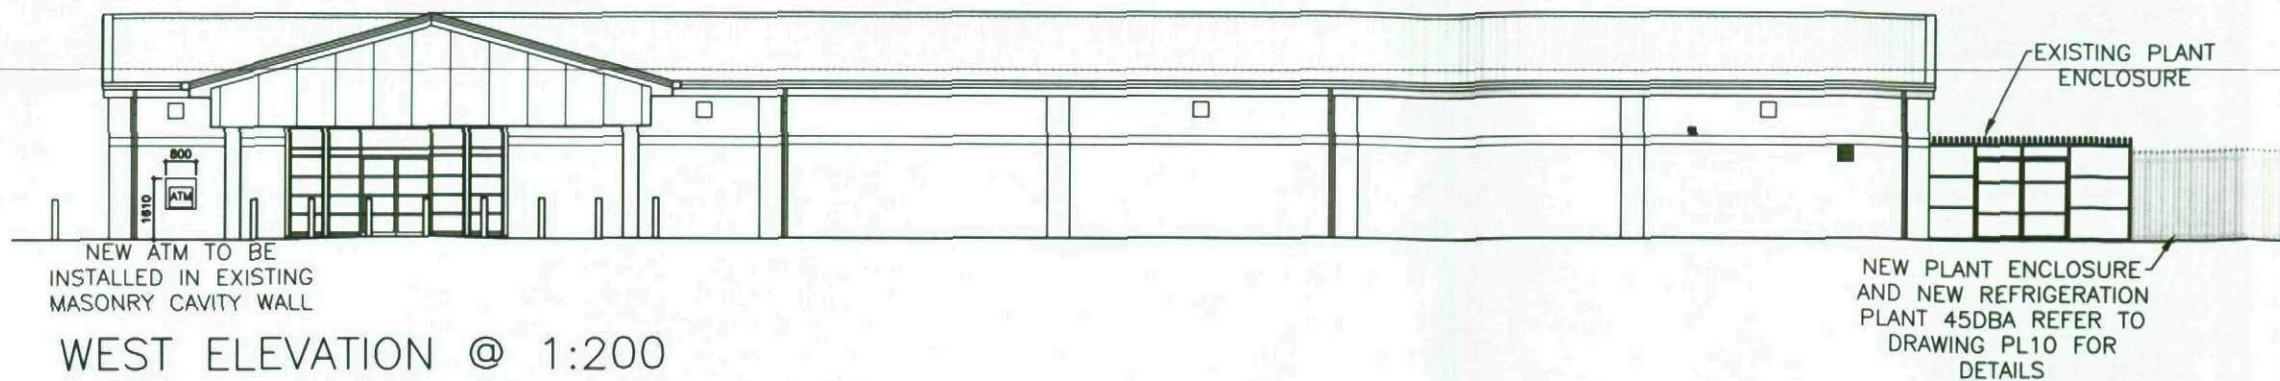

No. Date Description Drawn/Checked By

CLIENT

ASDA

ASDA STORES LTD

PROJECT

NETTO REBRANDING
BARNSELY
GRIMETHORPE

TITLE

PROPOSED ELEVATIONS

DRAWING STATUS

PLANNING

DRAWN JH CHECKED JA

SCALE AS NOTED @ A3

DATE 23/09/2010


CARRWOOD COURT
CARRWOOD ROAD
SHEEPBRIDGE
CHESTERFIELD
S41 9QB

T: 01246 280281
F: 01246 280736
E: email@wcec.co.uk
www.wcec.co.uk



JOB NO.	DRAWING NUMBER	REV
10.217	PL-09	

XREF'S IN THIS DRAWING
NONE

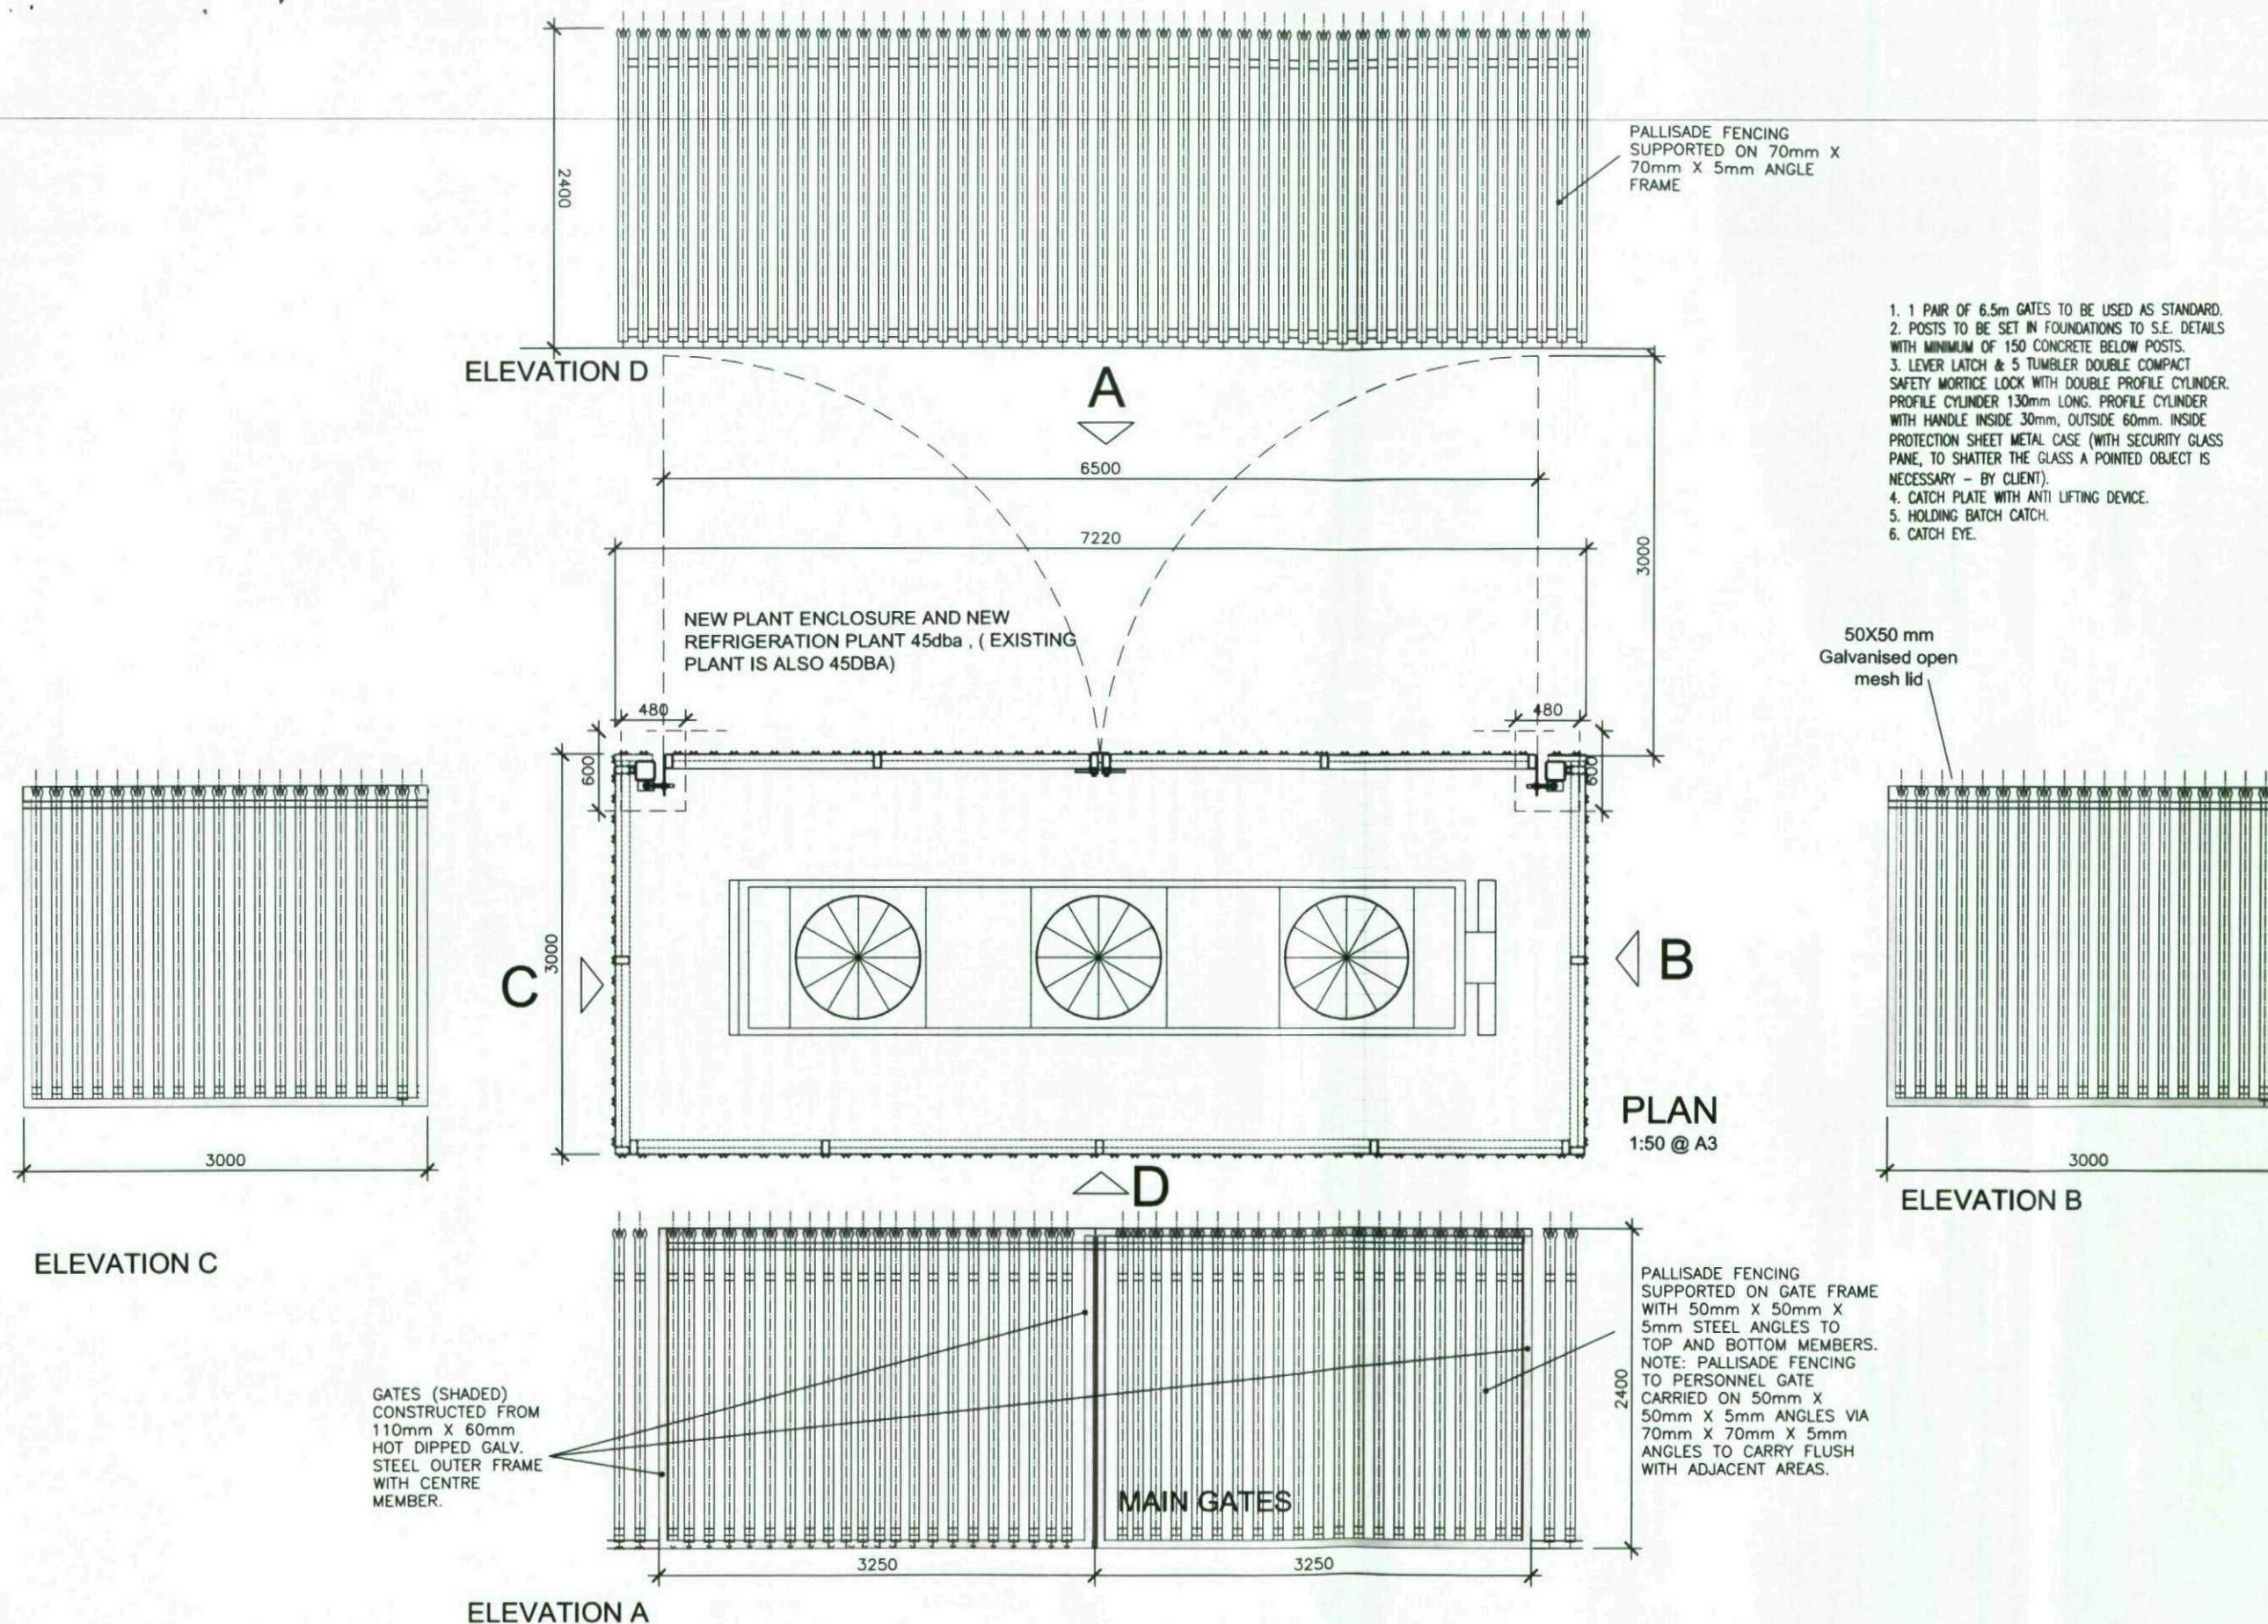

No. | Date | Description | Drawn/Checked By

CLIENT

ASDA

ASDA STORES LTD

PROJECT

NETTO RE-BRANDING
BARNSELY
GRIMETHORPE

TITLE

PLANT ENCLOSURE

DRAWING STATUS

PLANNING

DRAWN CL CHECKED JA

SCALE 1:50 @A3

DATE 27/09/10

CARRWOOD COURT
CARRWOOD ROAD
SHEEPBRIDGE
CHESTERFIELD
S41 9QB
T: 01246 260261
F: 01246 260736
E: email@wcec.co.uk
www.wcec.co.uk



JOB NO. DRAWING NUMBER REV

10.217 PL-10