




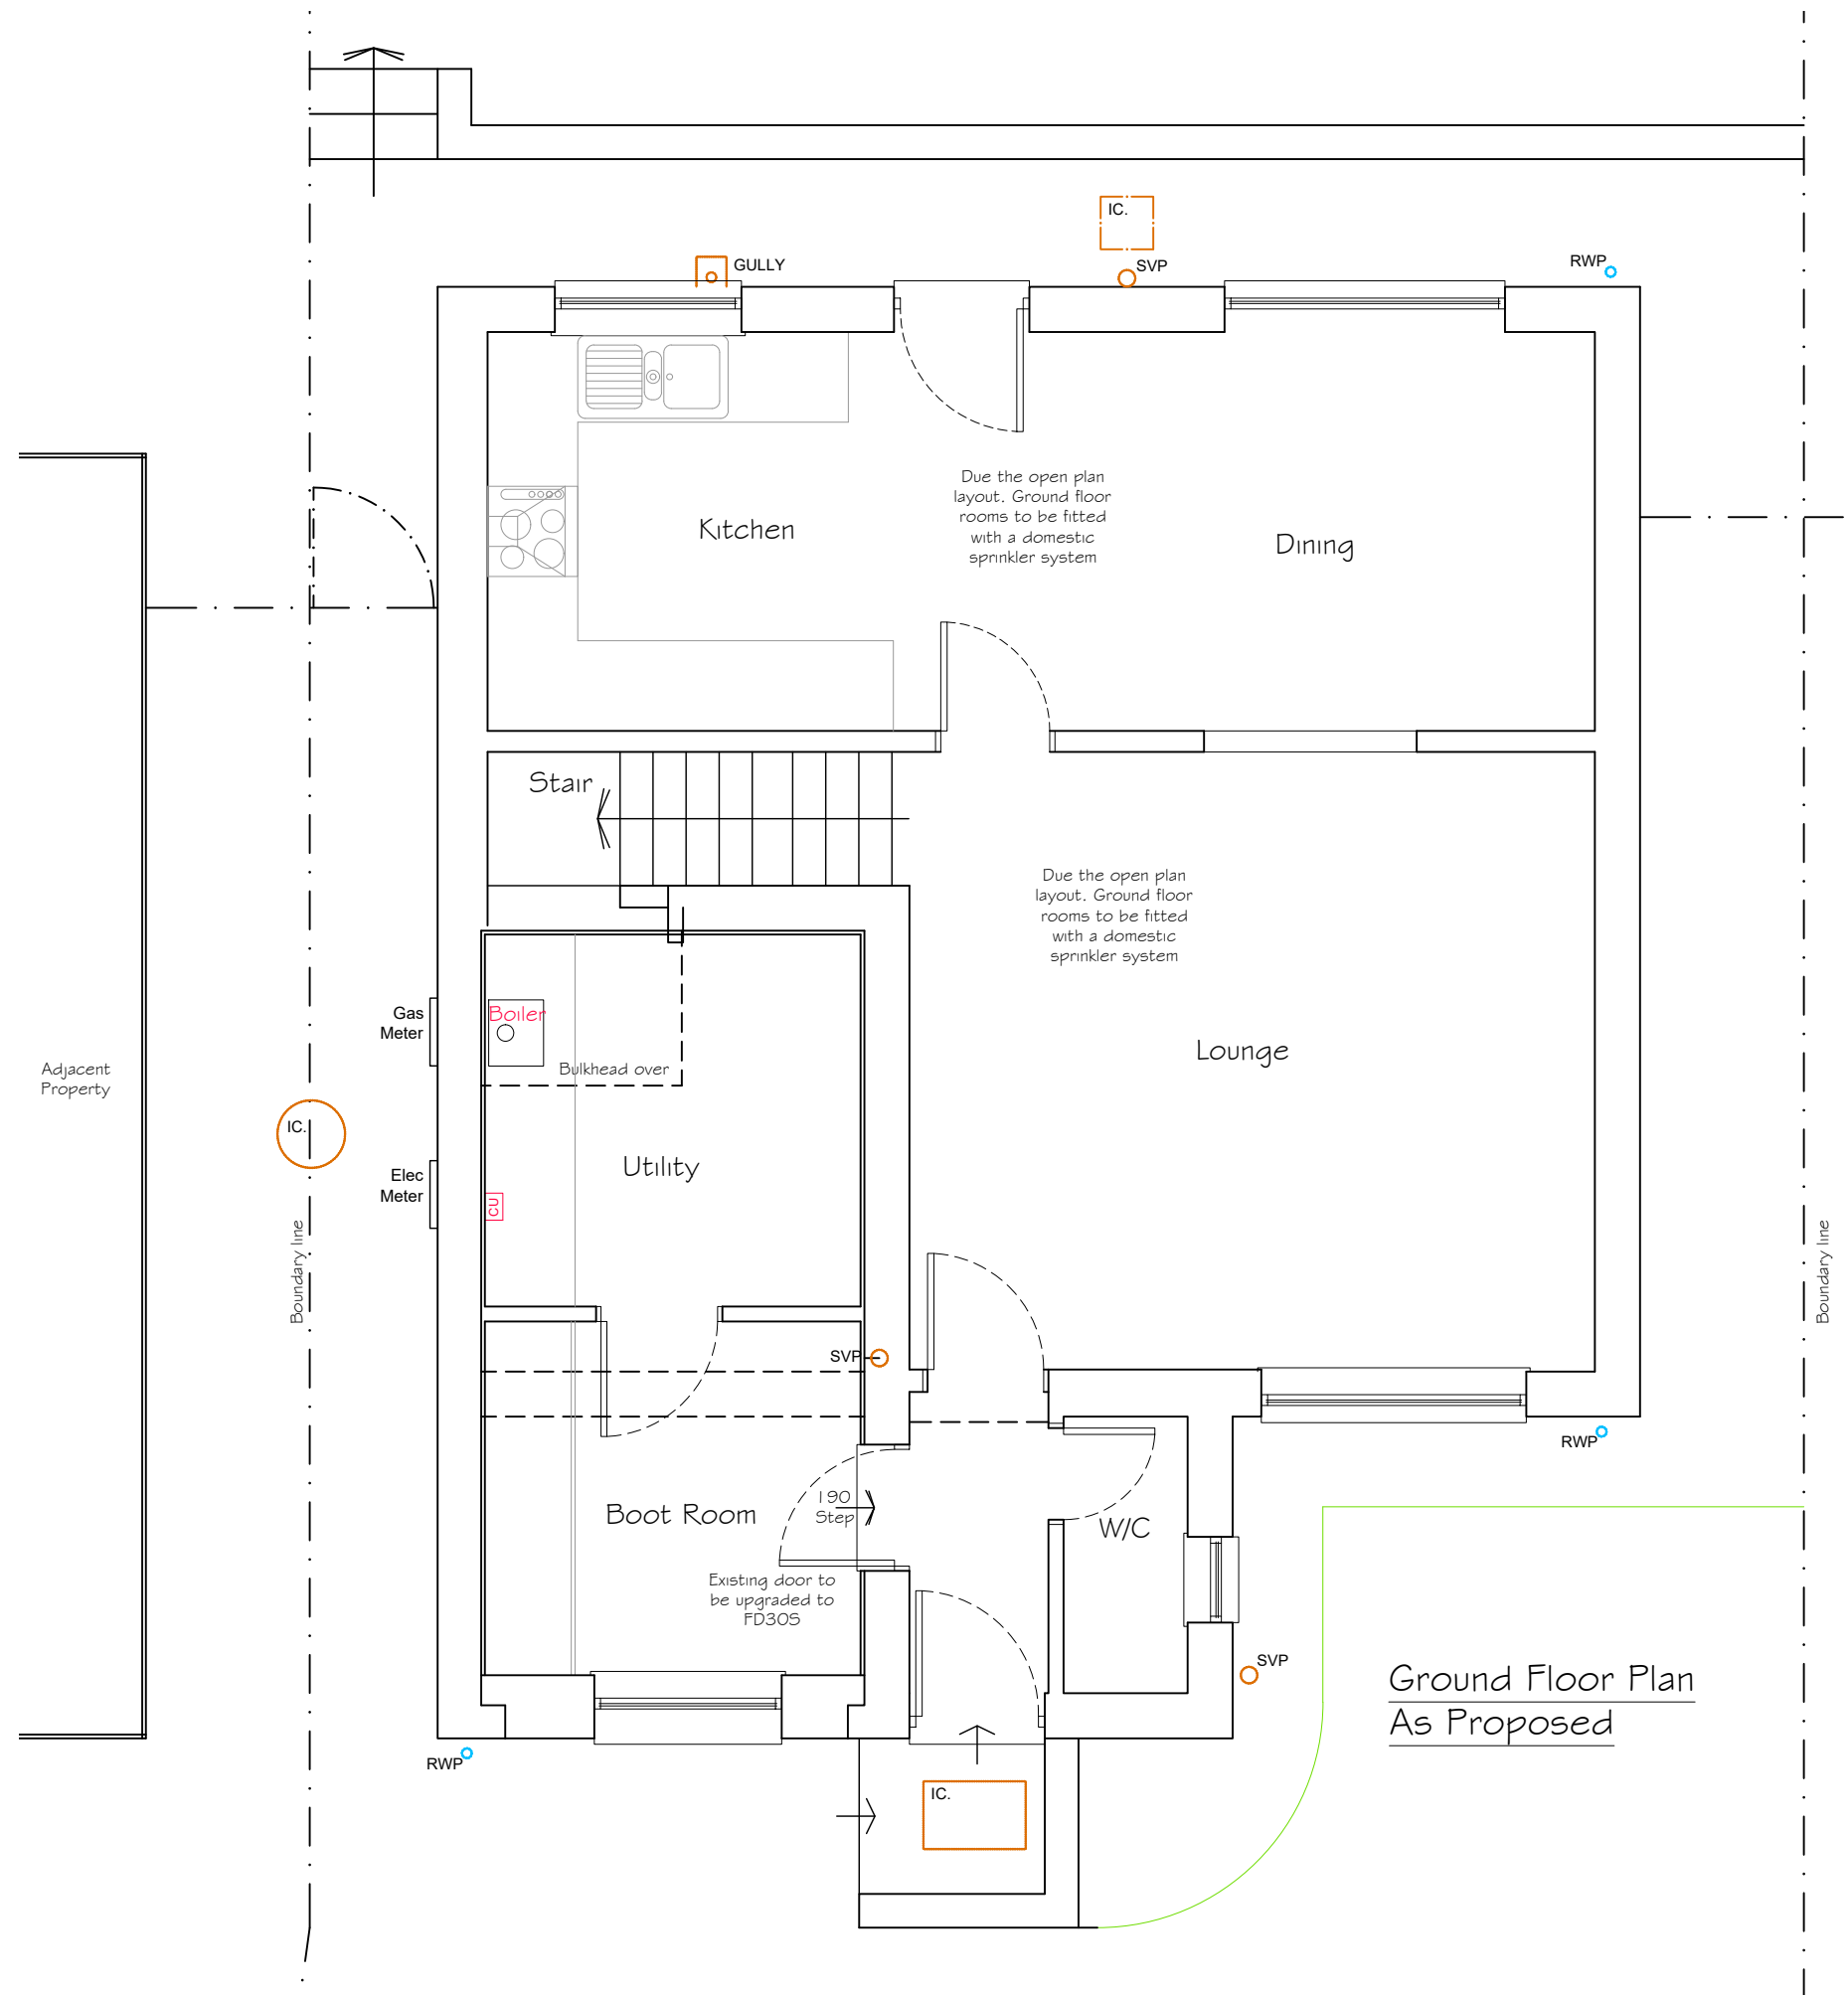


Ground Floor Plan
As Proposed

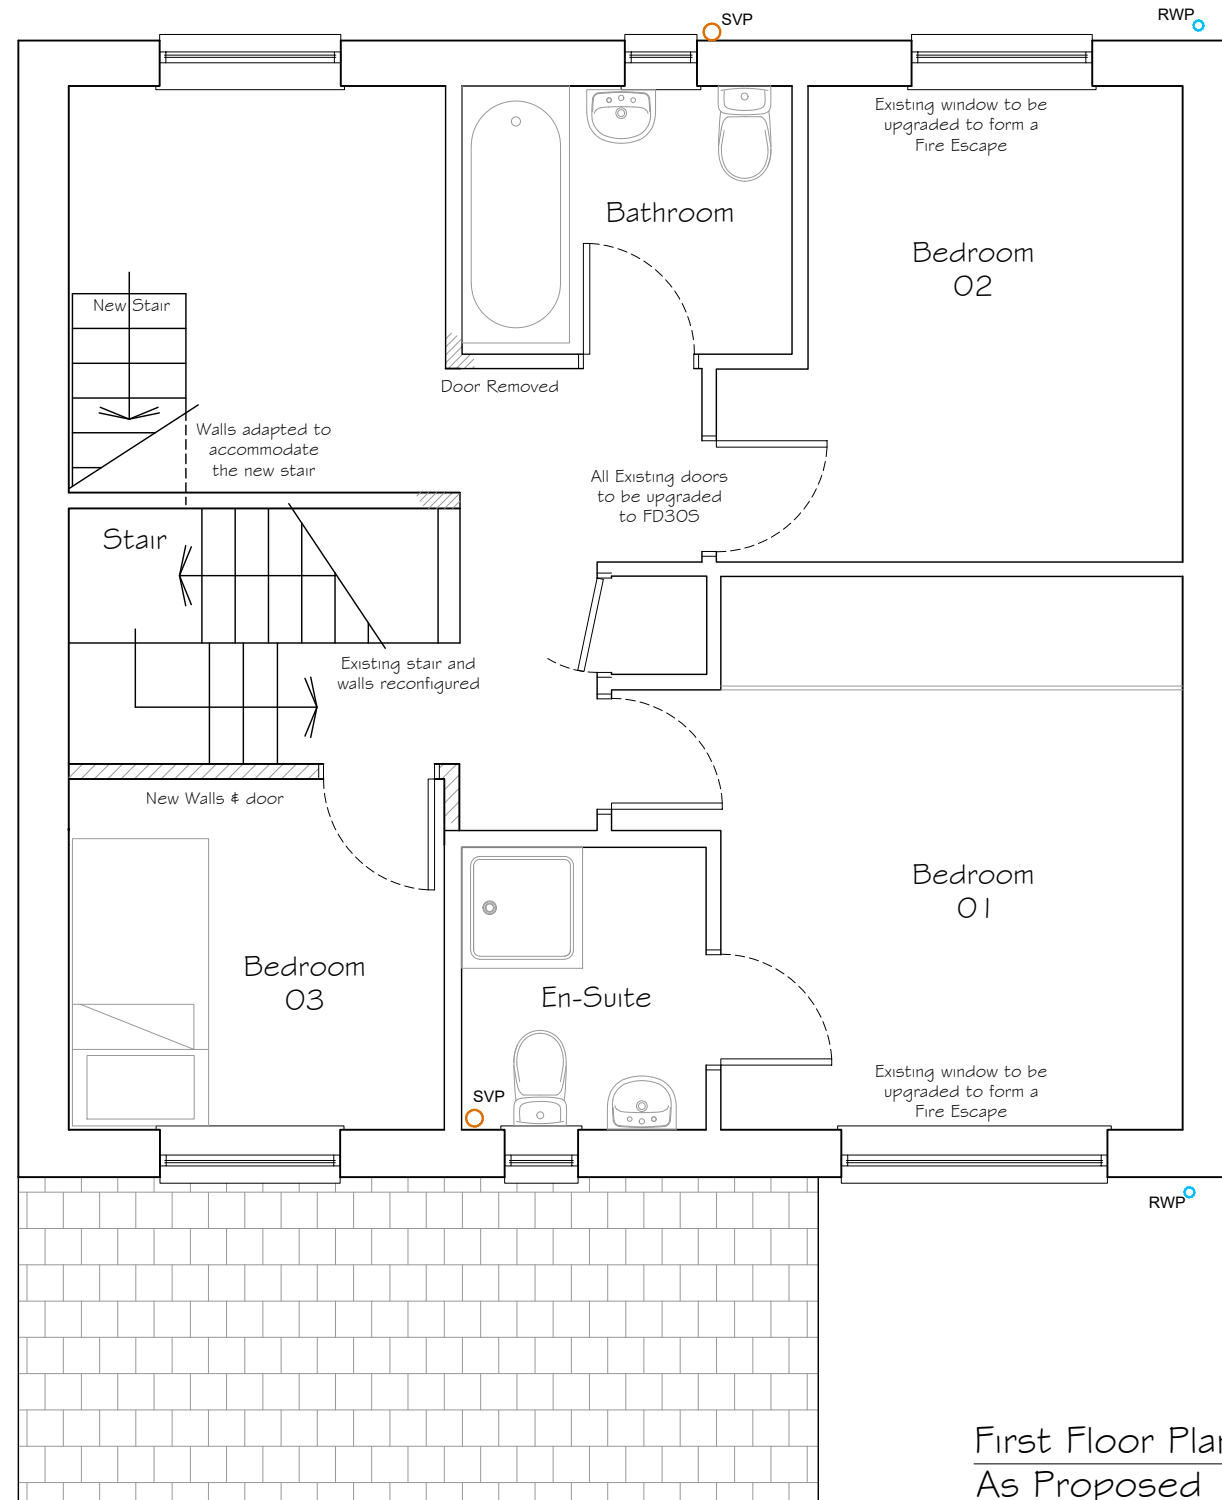


First Floor Plan
As Proposed

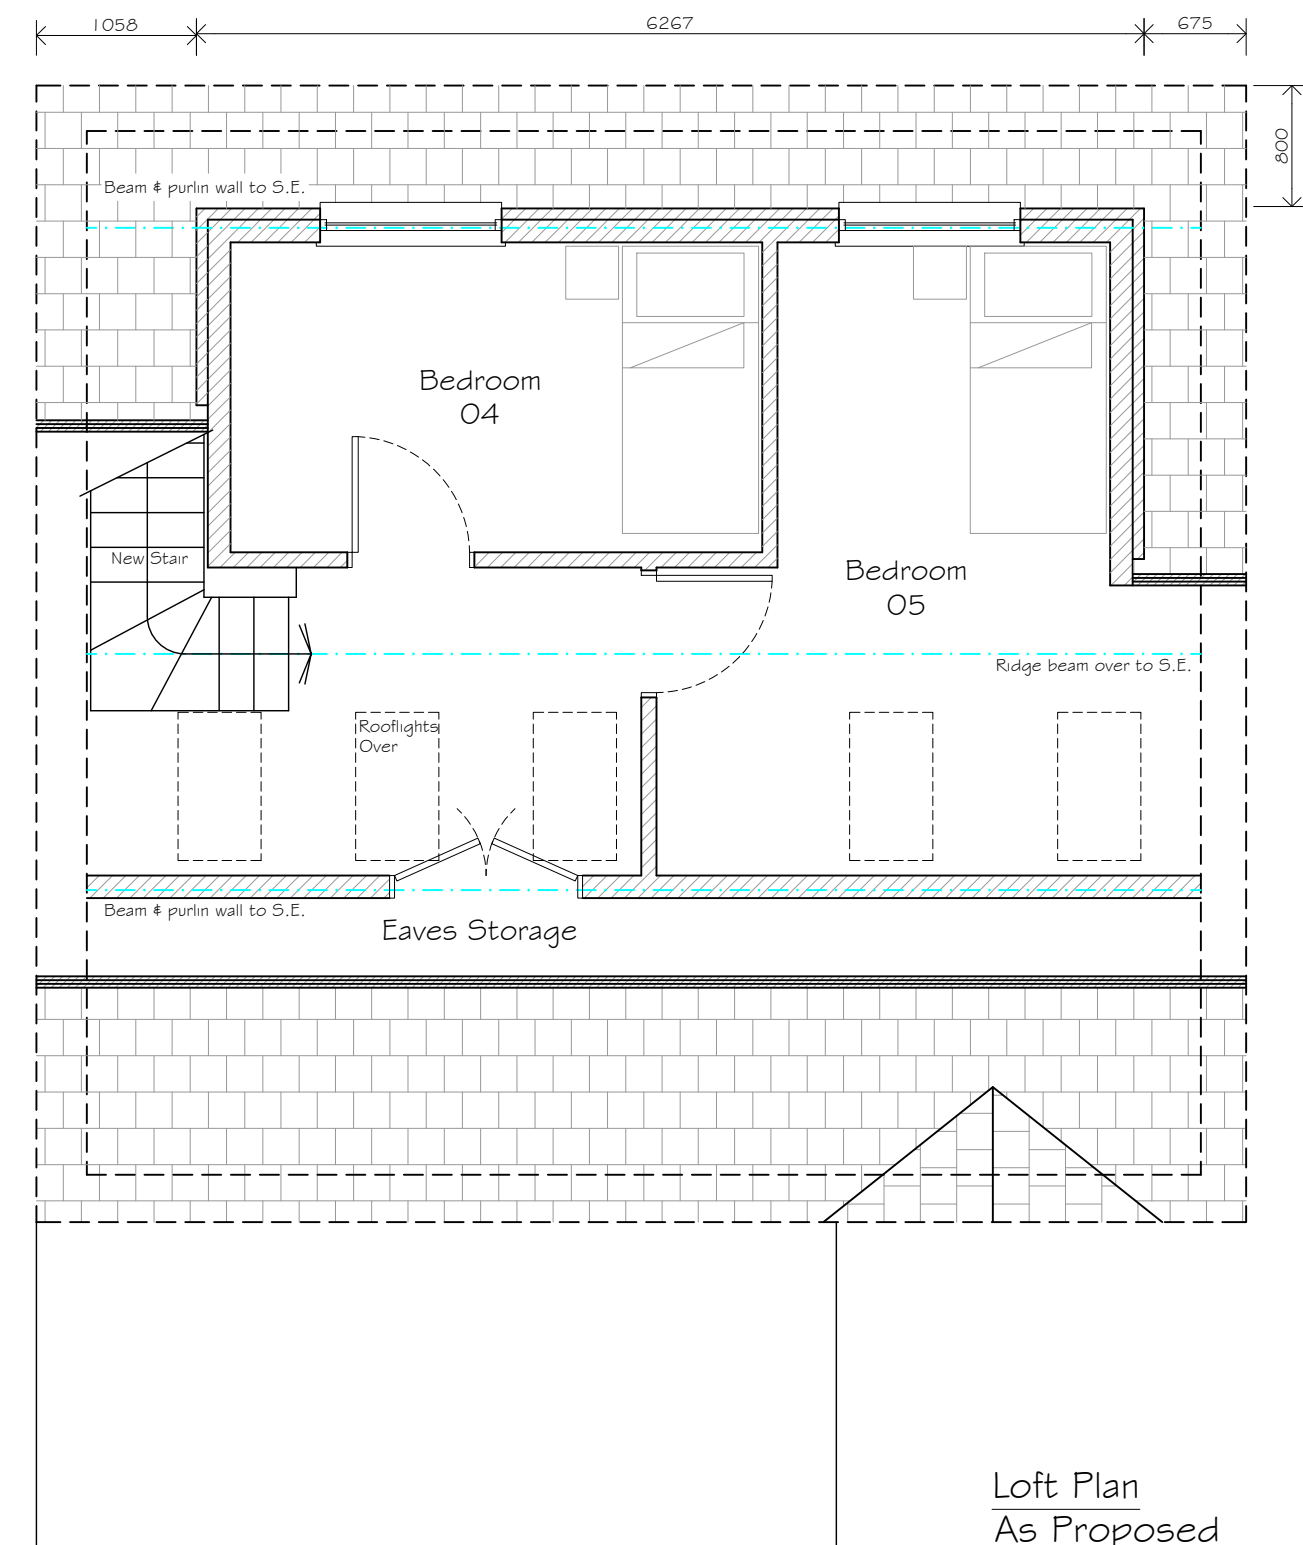


Loft Plan
As Proposed

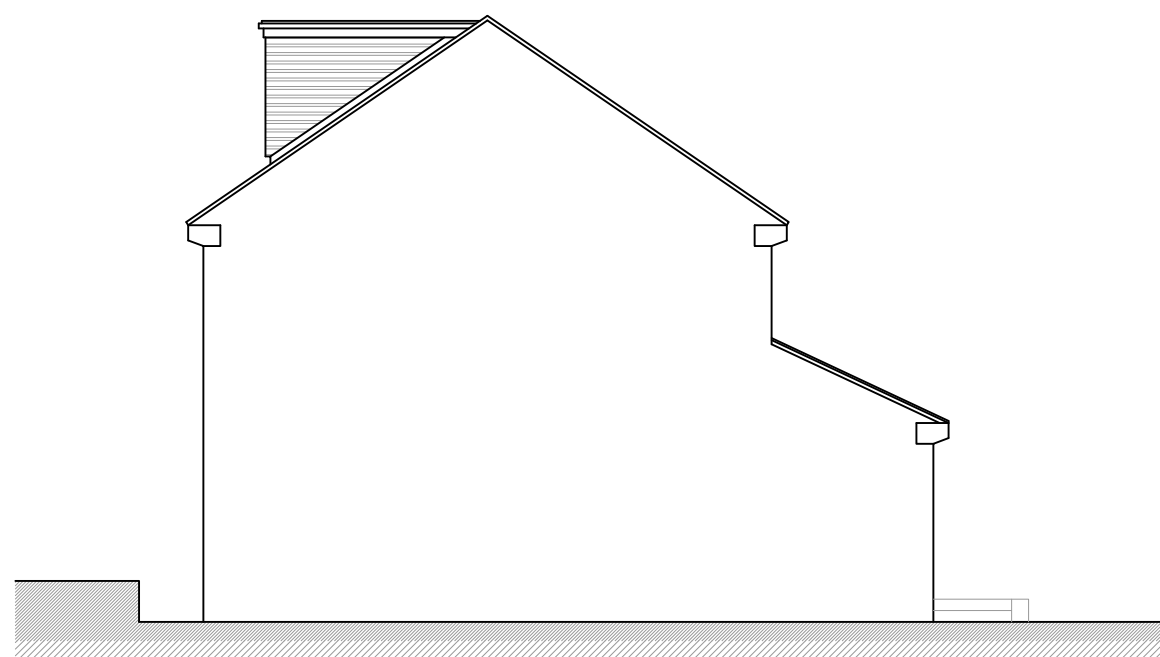


Side Elevation
As Proposed

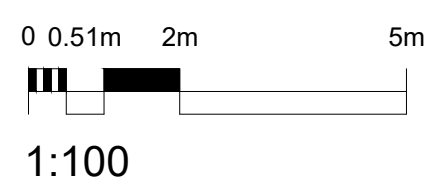


Front Elevation
As Proposed

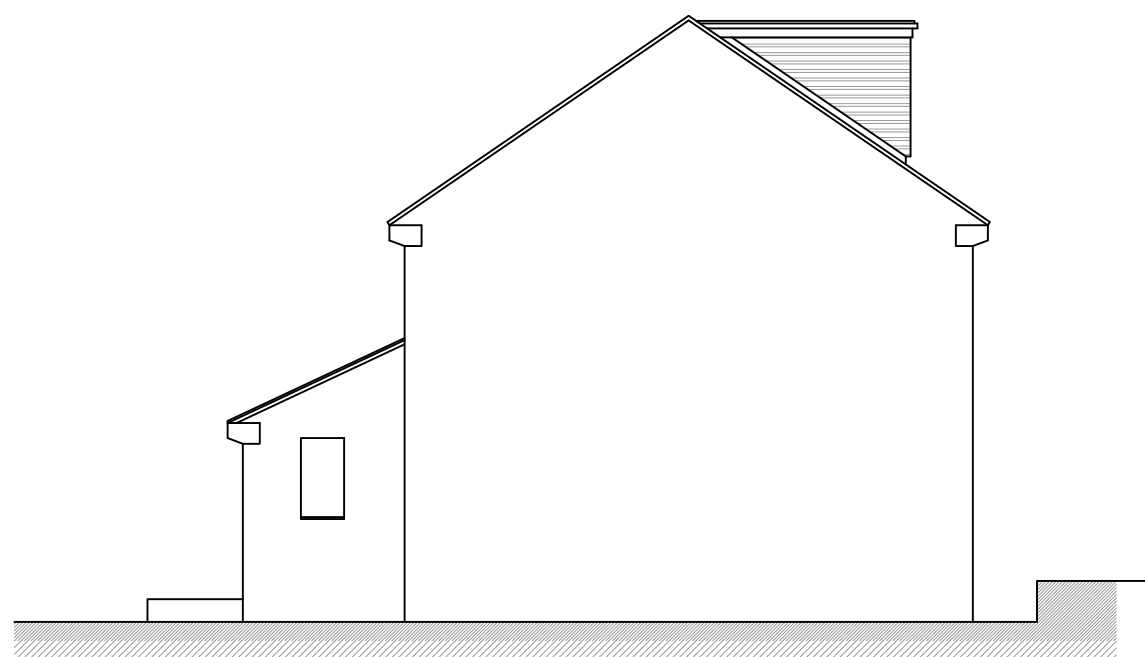

Side Elevation
As Proposed

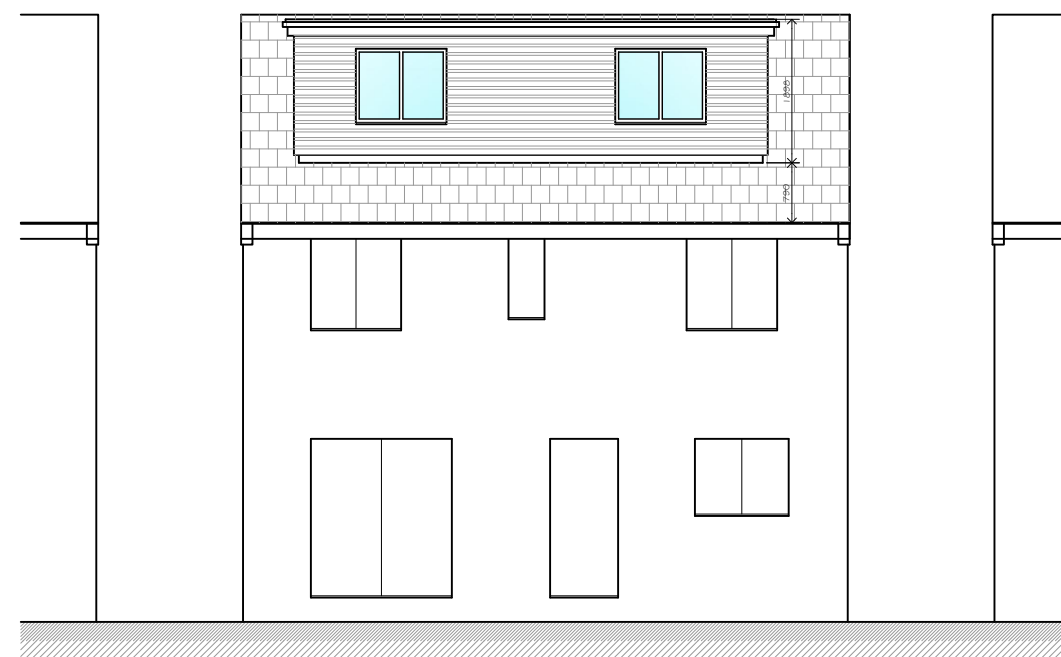


Rear Elevation
As Proposed

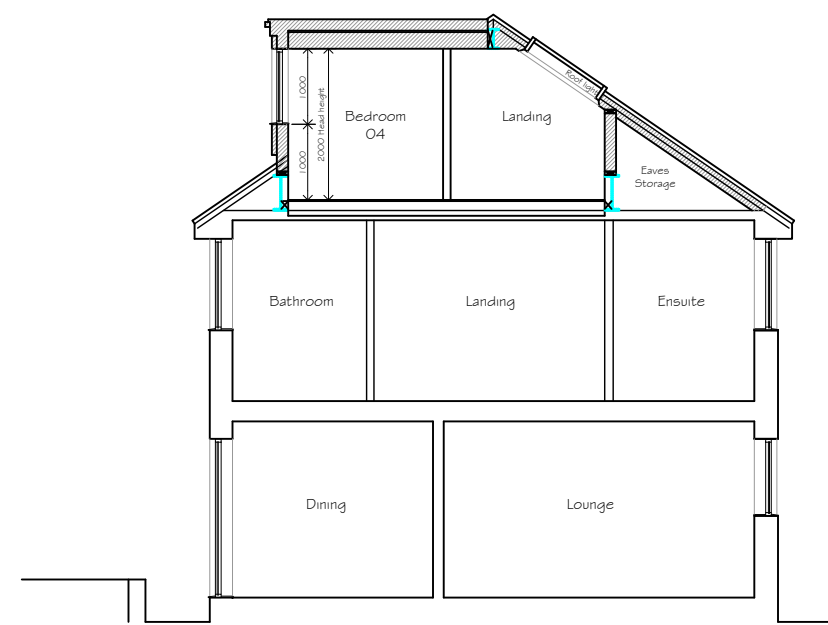

Section As Proposed


- SYMBOLS, HATCH & LINETYPE KEY**
- WARNING SIGNIFICANT HAZARD OR INFORMATION WHICH IS USEFUL
 - ACTION (DO)
 - AVOID OR REFRAIN FROM (DON'T)
 - ON-SITE MEASUREMENTS REQUIRED
 - RELEVANT INFORMATION
 - STRUCTURAL ENGINEER ITEM
 - BUILDING CONTROL ITEM
 - BRICK
 - BLOCK
 - HARDWARE
 - GLAZING
 - CONCRETE
 - SAND
 - PROPOSED
 - OBSCURE GLASS
 - BOUNDARY
 - FOUL DRAINAGE
 - SW DRAINAGE
 - INSULATION
 - DPM, DPC, VCL, FLASHING
 - STRUCTURAL BEAMS
 - DEMOLITION AREAS

DATE	NOTES	BY	REV
02/05/23	Planning	MS	A
12/05/23	Client Amendments, Planning	MS	B

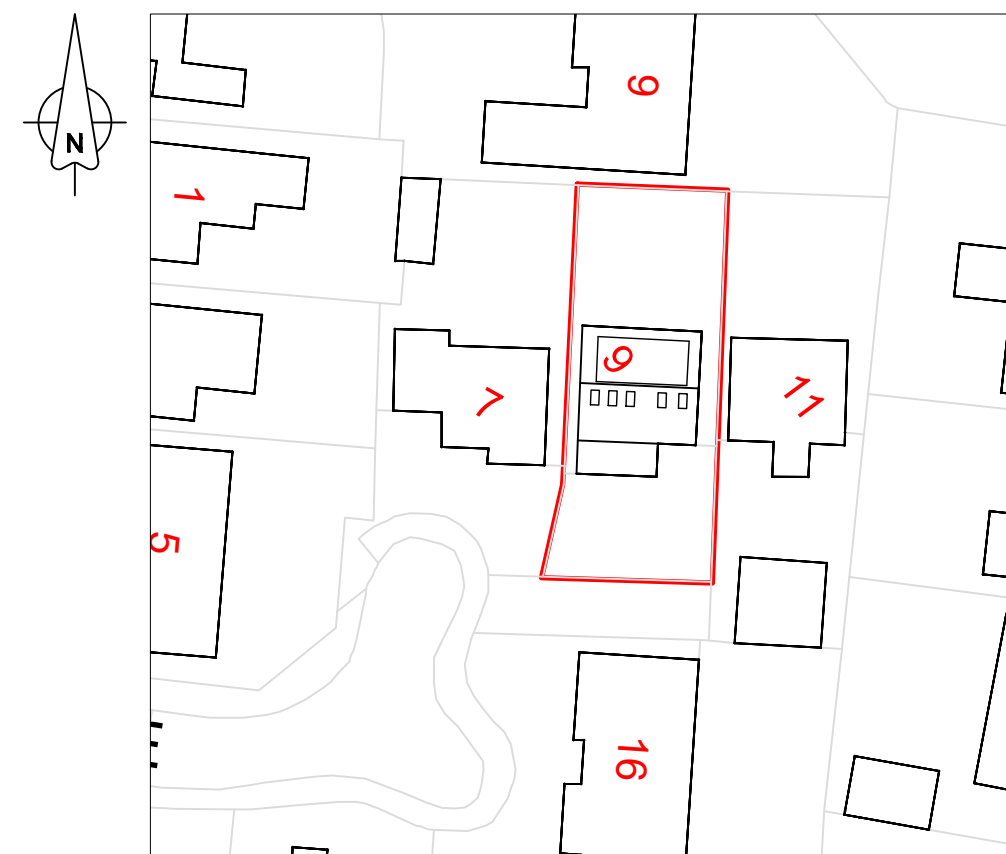

Site Plan as Proposed

© Crown copyright and database rights (2022)
Ordnance Survey 0100031673

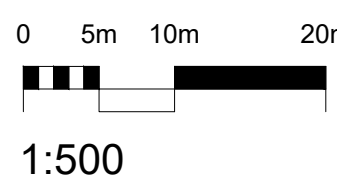

Proposed Materials

- Proposed Walls - Grey cladding boards.
- Proposed Roof - Grey flat roofing membrane
- Proposed External Windows - White UPVC framed
- Proposed Rainwater Goods - White Upvc
- Proposed Fascias - White Upvc



Phone: 0114 350 3415 Email: info@cka.design www.ckarchitecturalsheffield.co.uk

PROJECT TITLE	CLIENT	CHK	DRAWN BY
Proposed Dormer loft conversion	RYCROFT, 9 Huskar Close, Silkstone, Barnsley, S75 4SX	KO'L	MS
DRAWING STAGE	SCALE	PROJECT NUMBER	STAGE
Planning	1:100/50 @ A1	575-3546	PLN
SHEET TITLE	REV	SHT	
Plans & Elevations as Proposed.	B	002	