




NOTE
- ALL DIMENSIONS TO BE CHECKED ON SITE

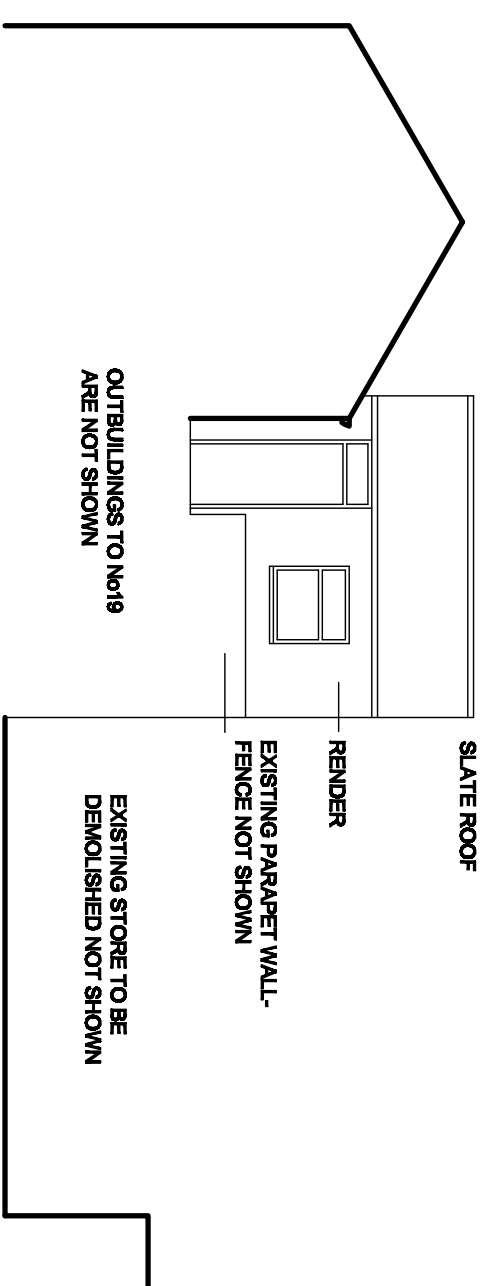


NORTH WEST ELEVATION AS EXISTING

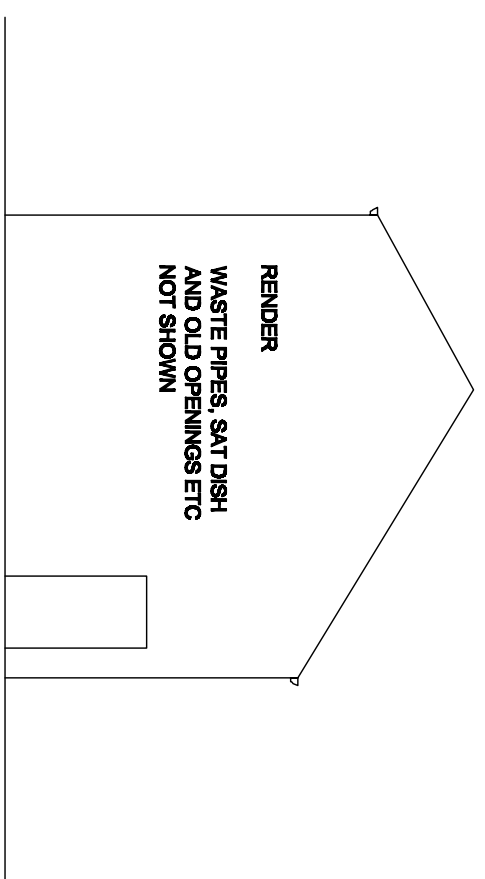


SOUTH WEST ELEVATION AS EXISTING

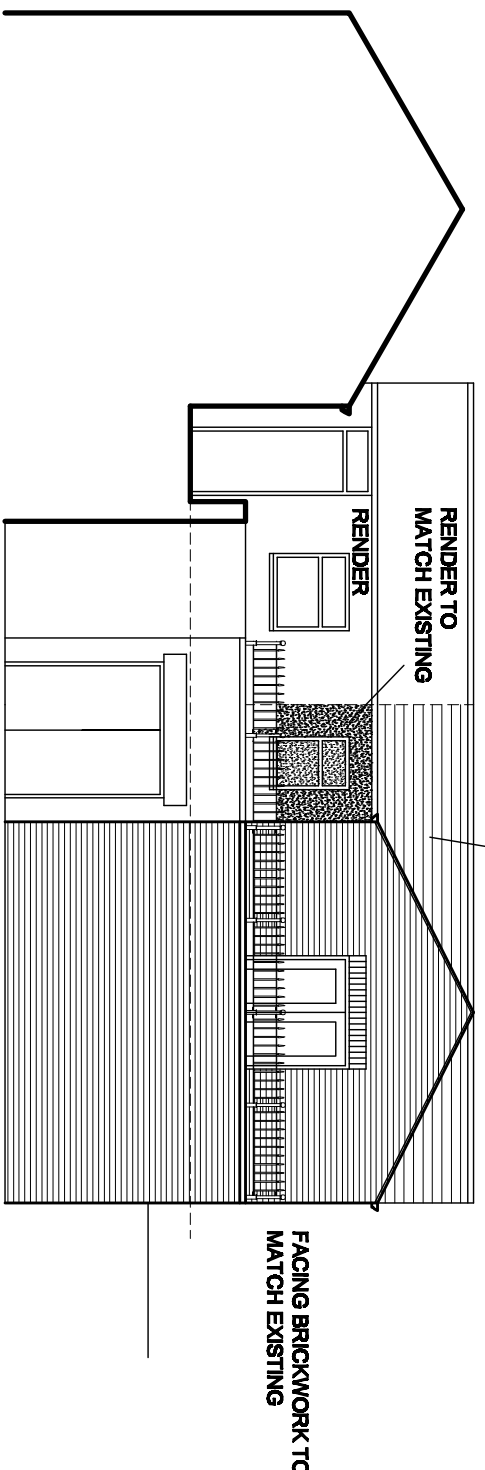


NORTH WEST ELEVATION AS PROPOSED

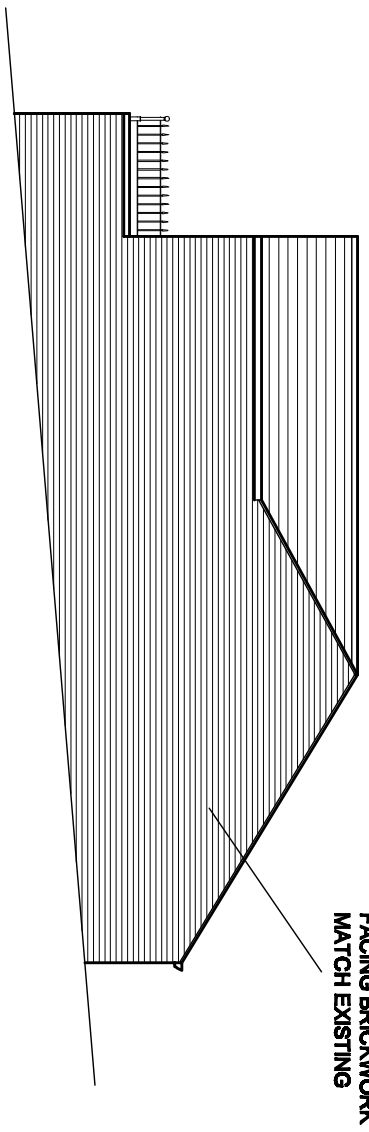


SOUTH WEST ELEVATION AS PROPOSED

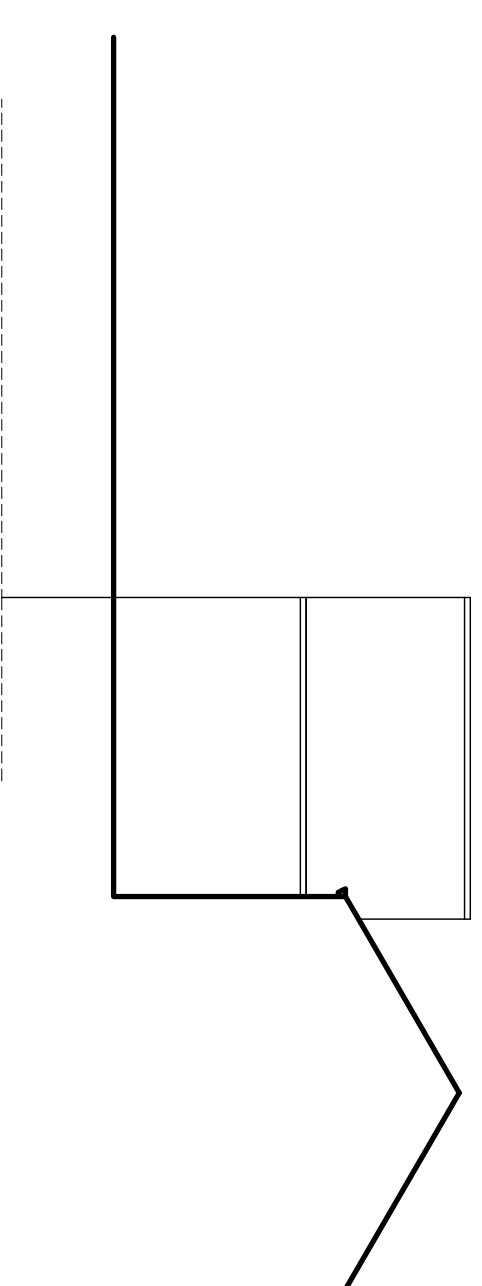


ASSUMED SOUTH EAST ELEVATION AS EXISTING?(HIDDEN BY ADJACENT BUILDINGS)

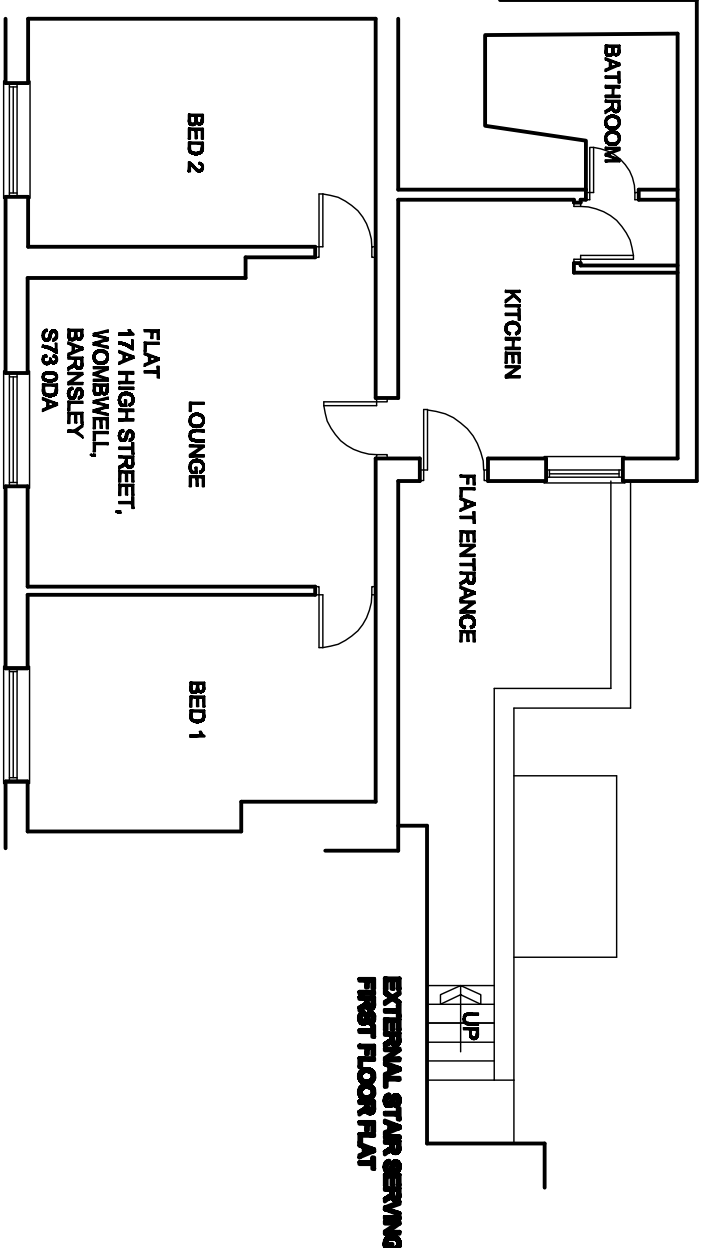


EXISTING FIRST FLOOR PLAN

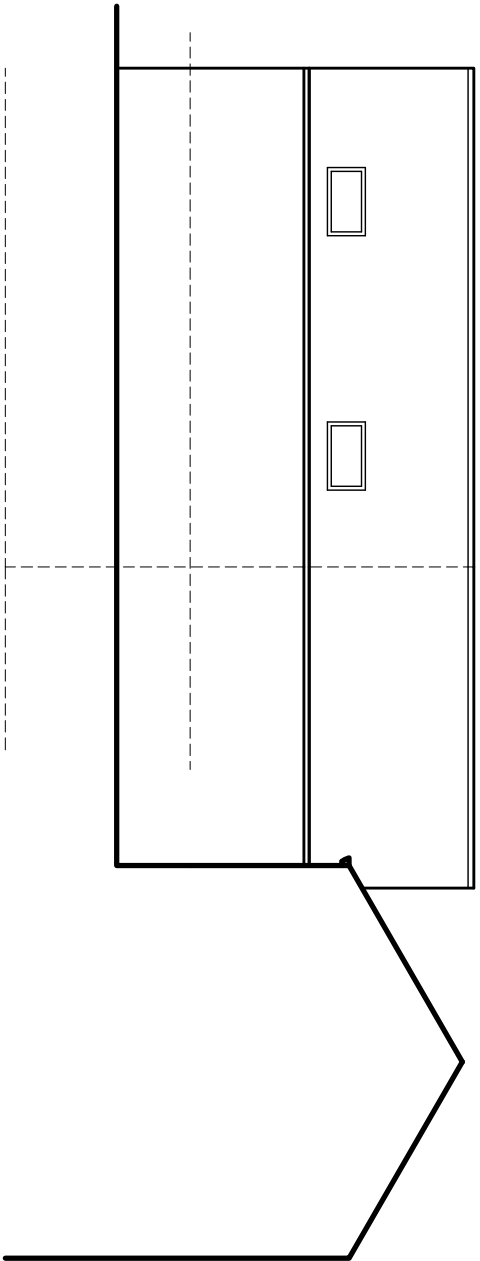


ASSUMED SOUTH EAST ELEVATION AS PROPOSED
(HIDDEN BY ADJACENT BUILDINGS)

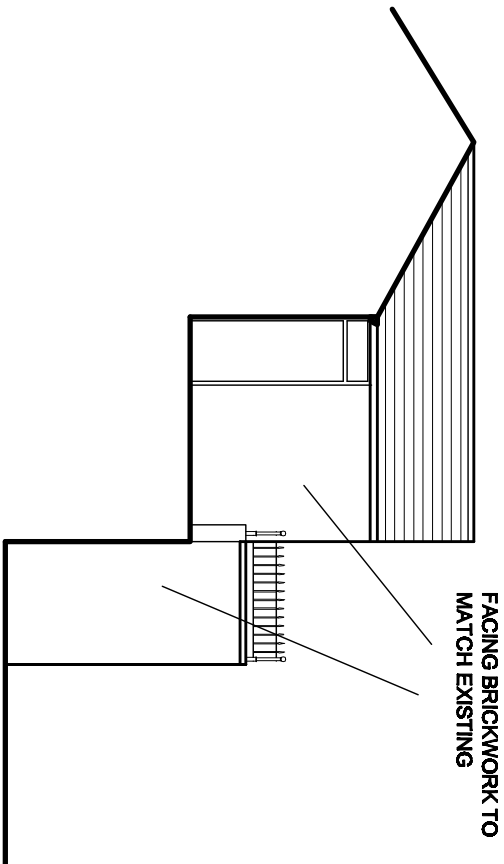

NORTH EAST ELEVATION AS PROPOSED

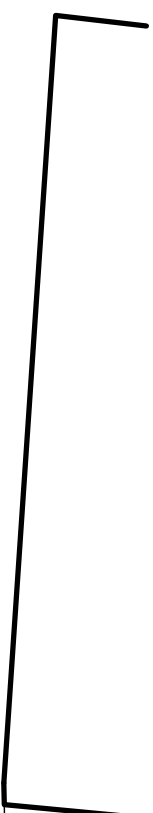


EXISTING FIRST FLOOR PLAN

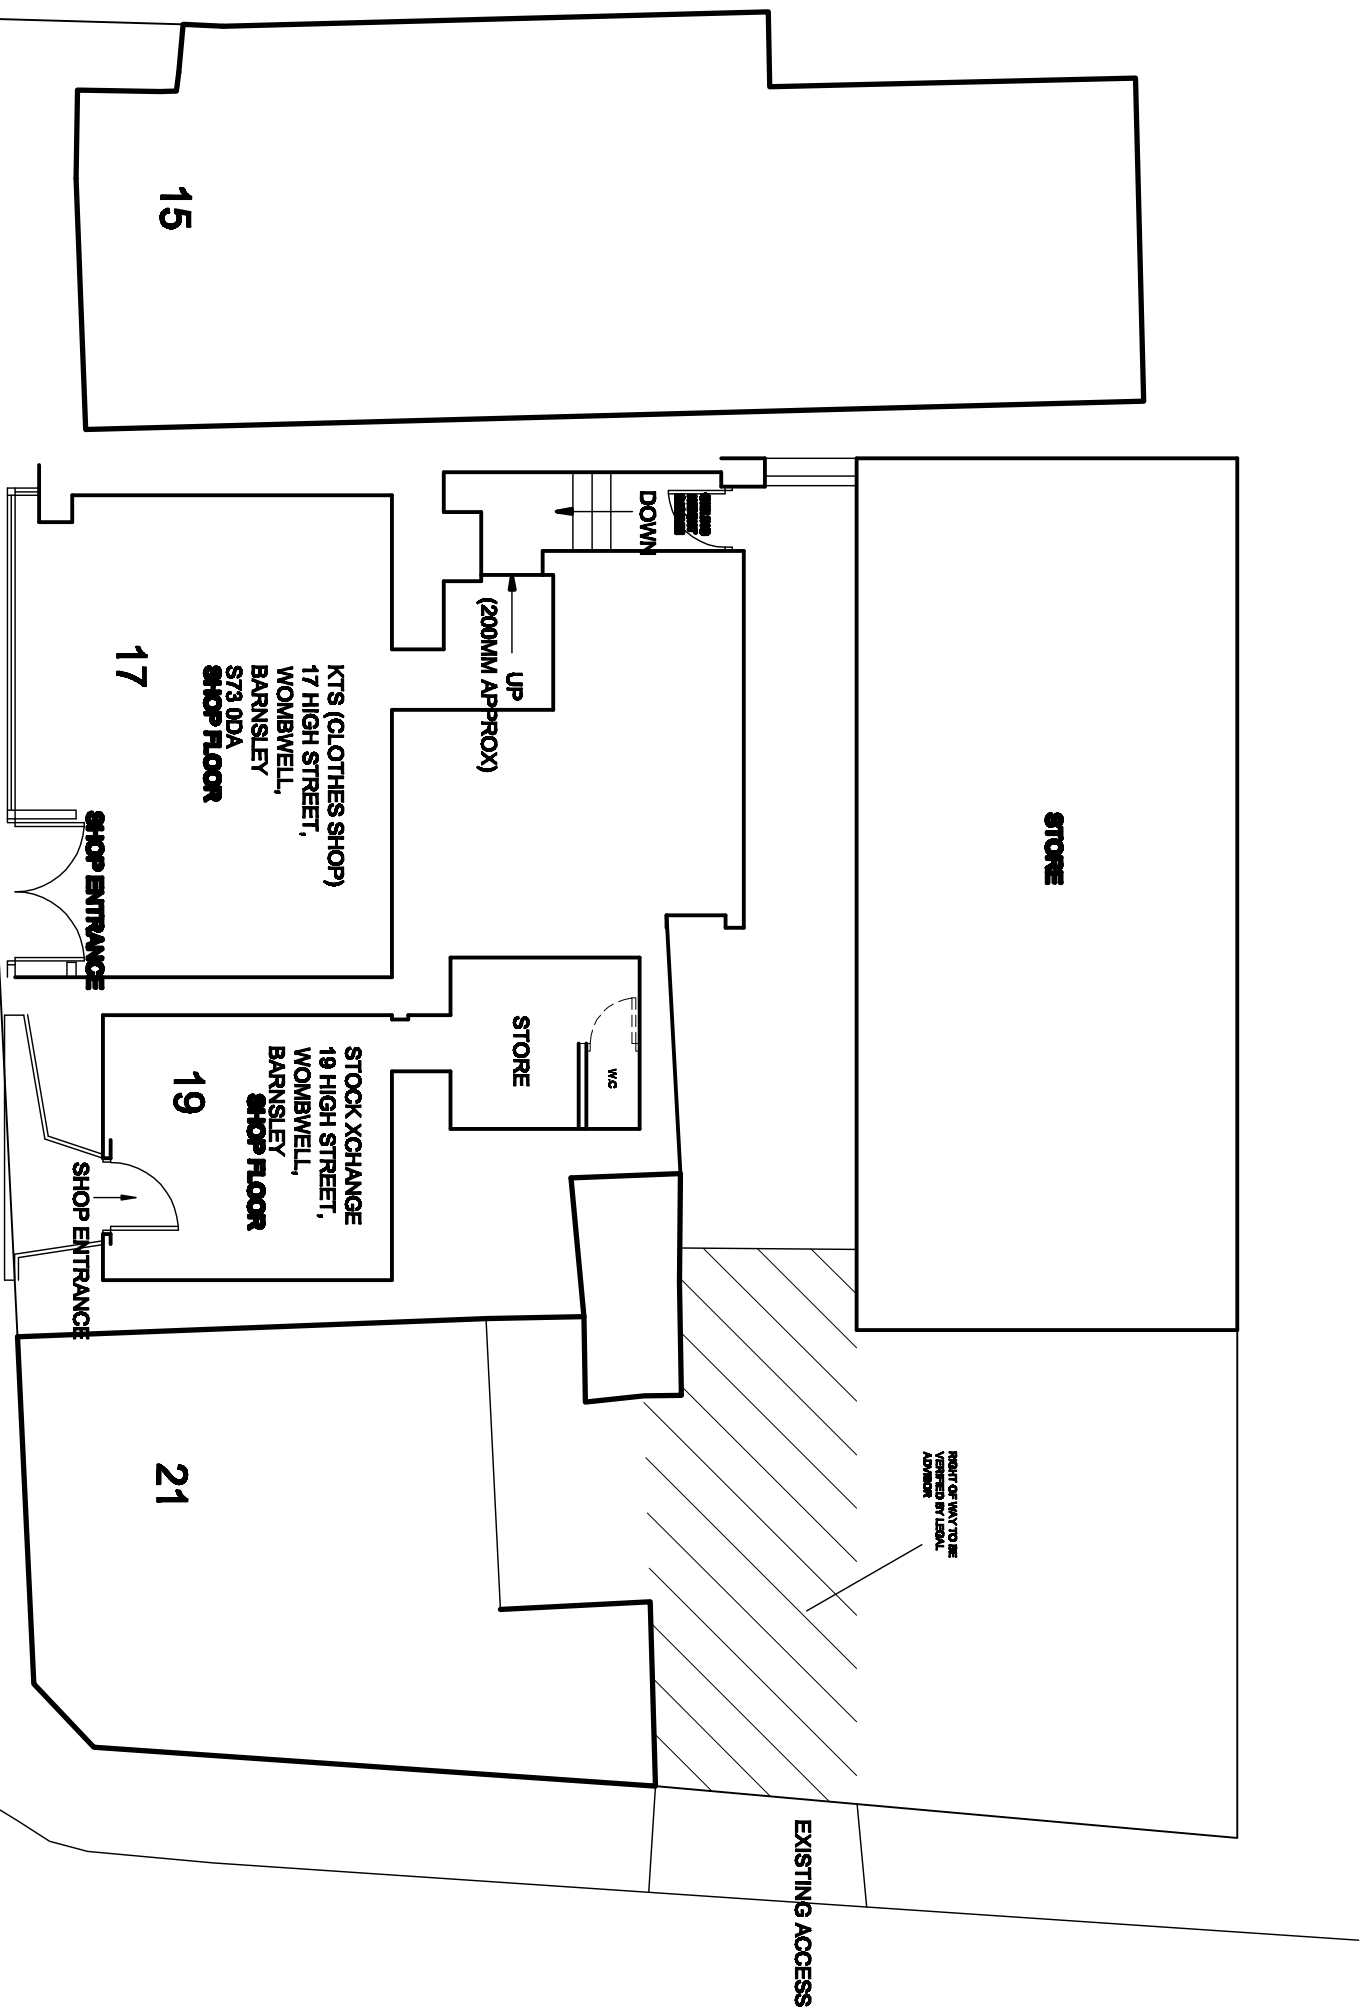


EXISTING GROUND FLOOR PLAN


HIGH STREET

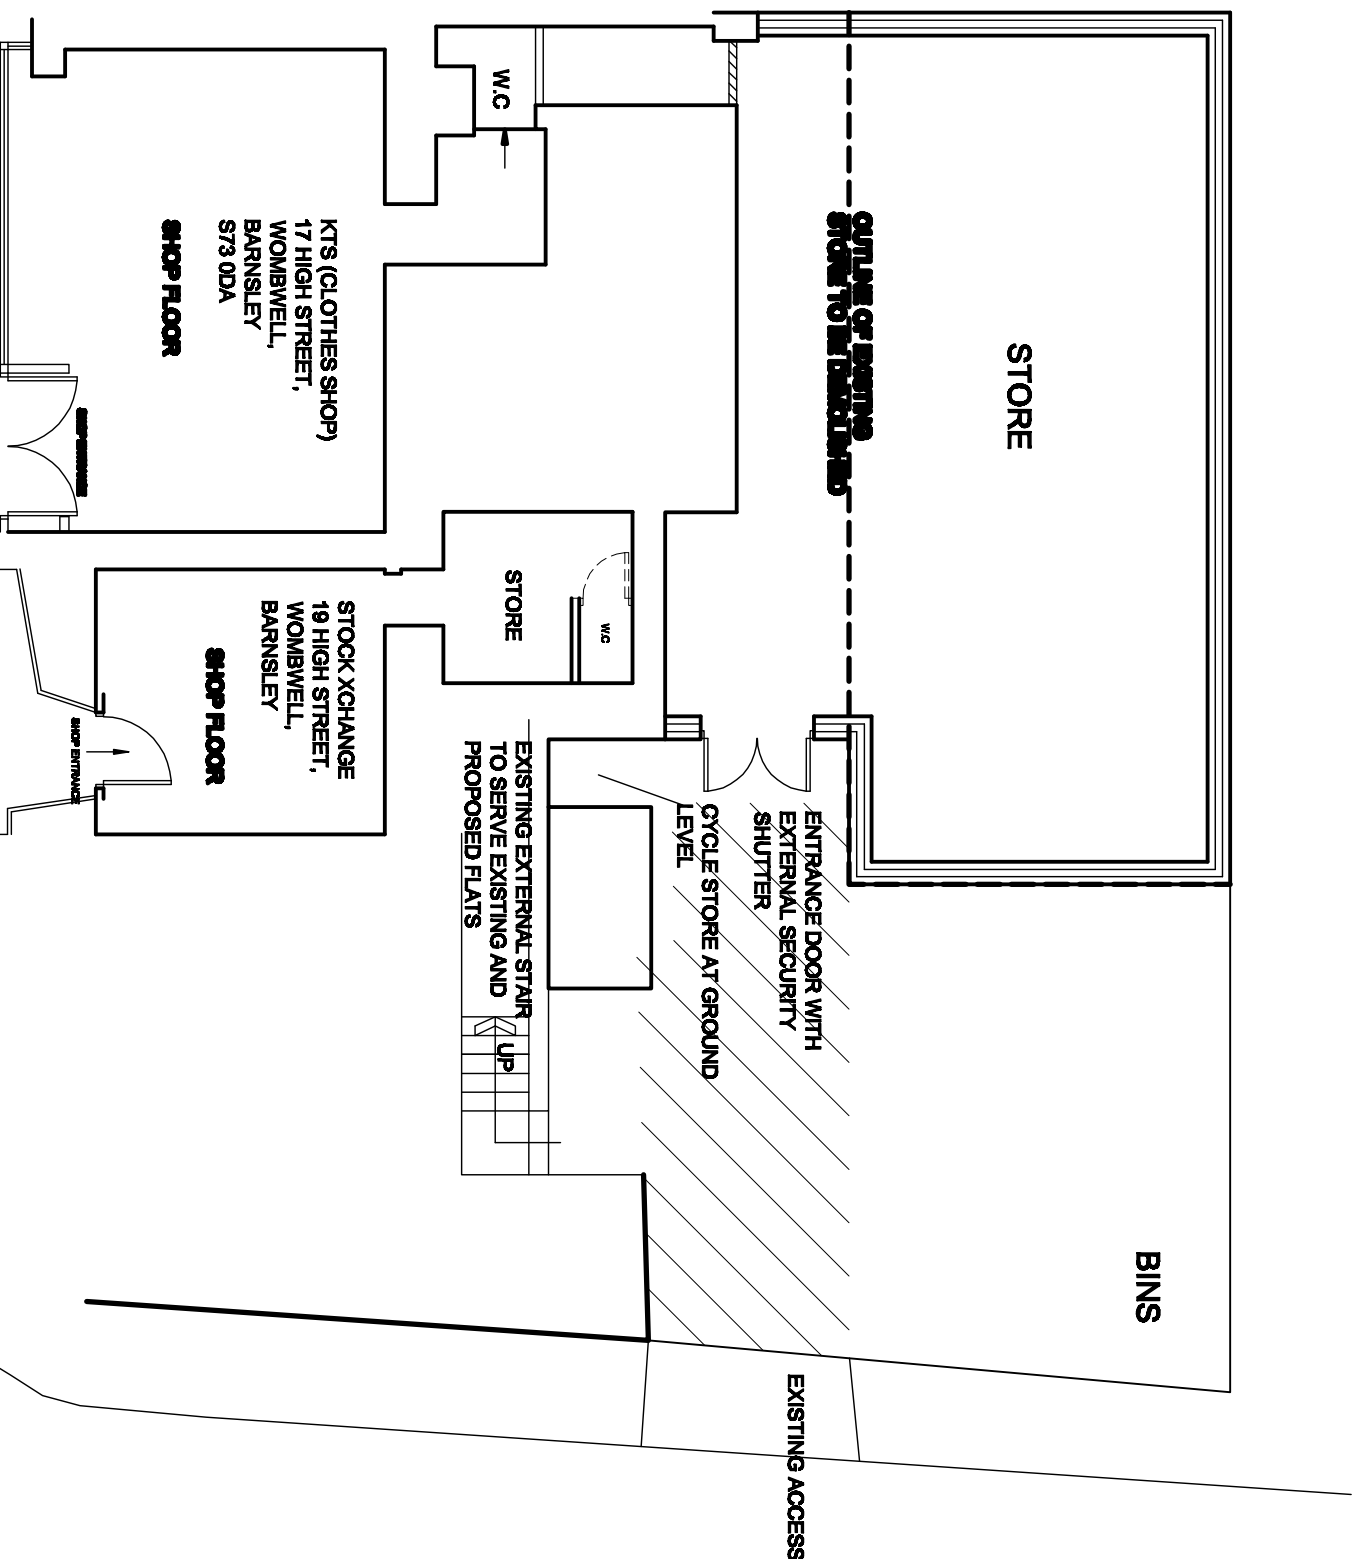

GROUND FLOOR PLANAS PROPOSED

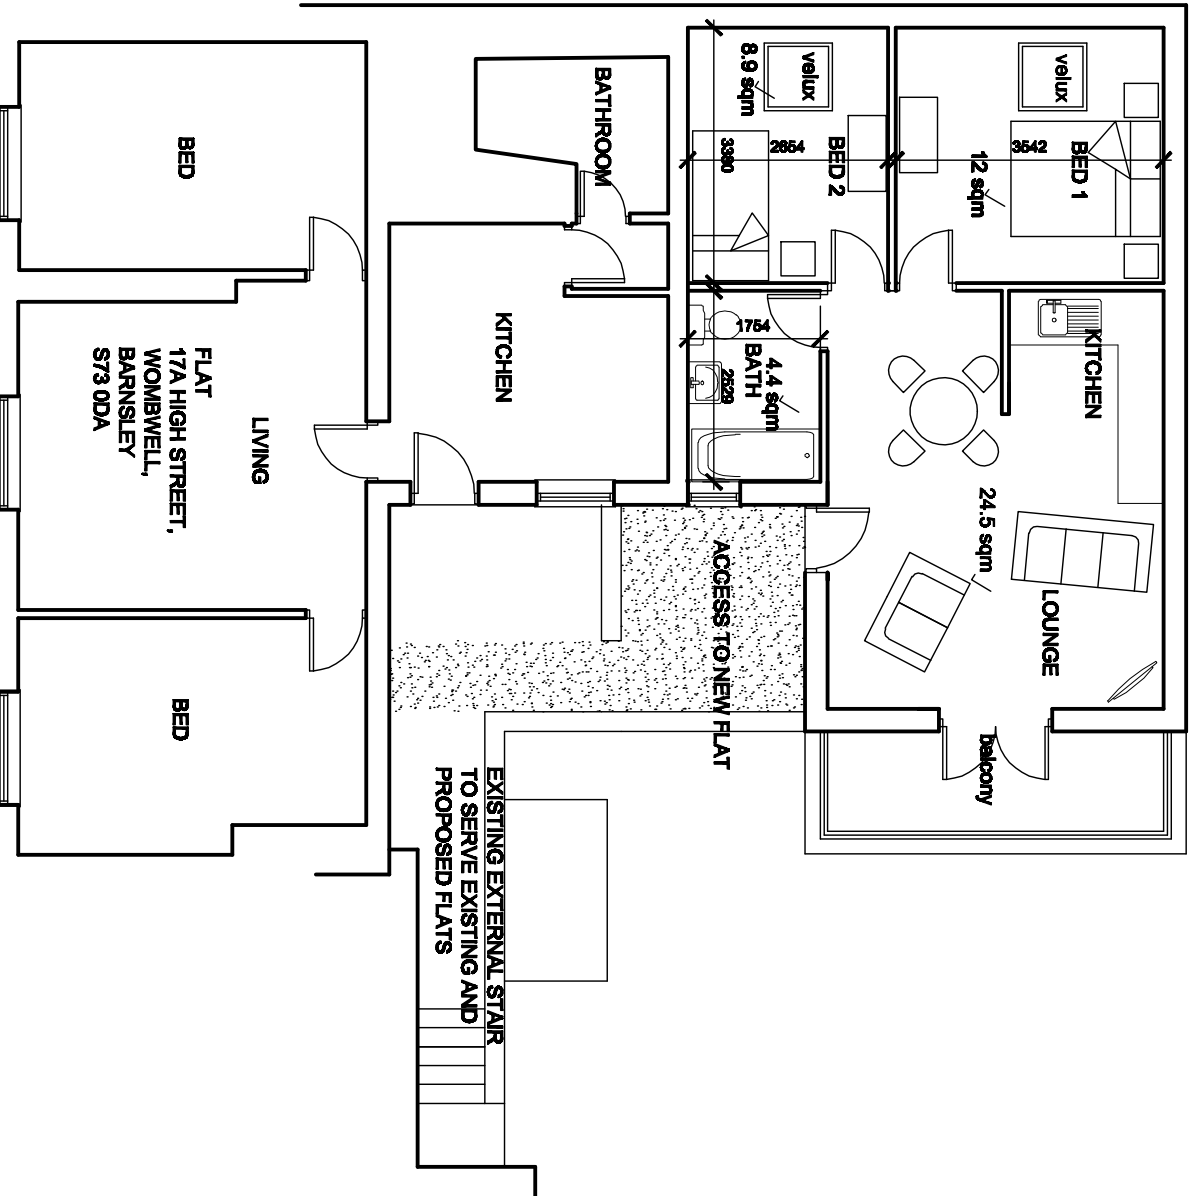

FIRST FLOOR PLAN AS PROPOSED

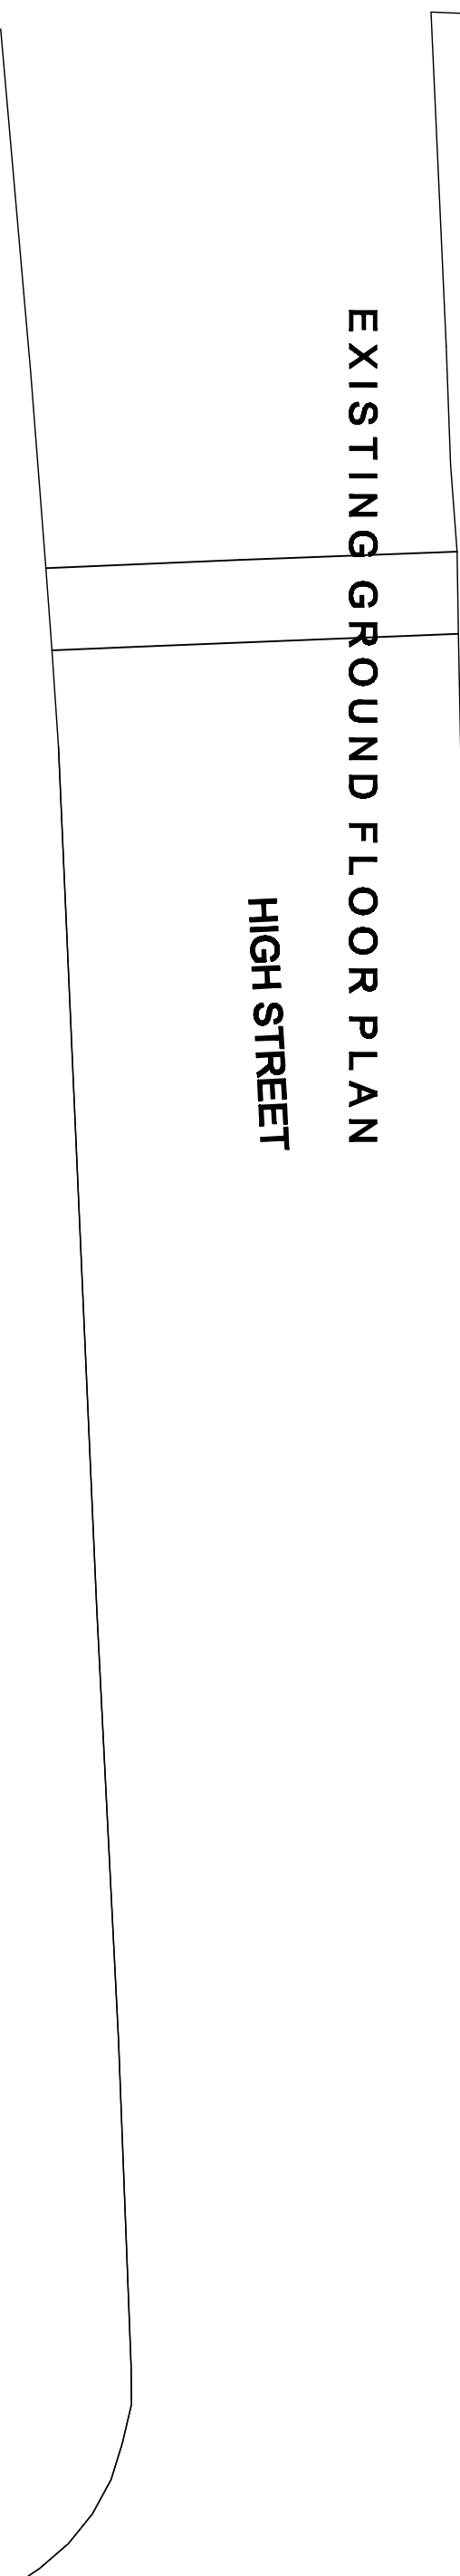

LOCATION PLAN

SCALE 1:1250

White Agus Partnership PROVIDENCE VILLA, 42 SACKVILLE STREET, BARNSELY, SOUTH SURVEYORS AND BUILDING DESIGN CONSULTANTS Phone: 01228 209462 Fax: 01228 283030 info@whiteaguspартnership.co.uk www.whiteaguspартnership.co.uk					
Project:		Client:			
PROPOSED STORE AND FLAT REAR OF 17/19 HIGH STREET WOMBELL, S73 0DA		MR G. McGRATH			
Drawing Title:		Date:	Scale:		
PLANS AND ELEVATIONS		APRIL 2012	1:100 @ A1		
Date:	Author:	Ref:	Dwg No:	Rev:	
A	JAMIE REYNOLDS	07-076	10	A	