



MR DALE CROSSLAND& MISS KIRSTY SENIOR


66 KINGWELL ROAD, WORSBROUGH,
BARNLEY, SOUTH YORKSHIRE. S70 4HG

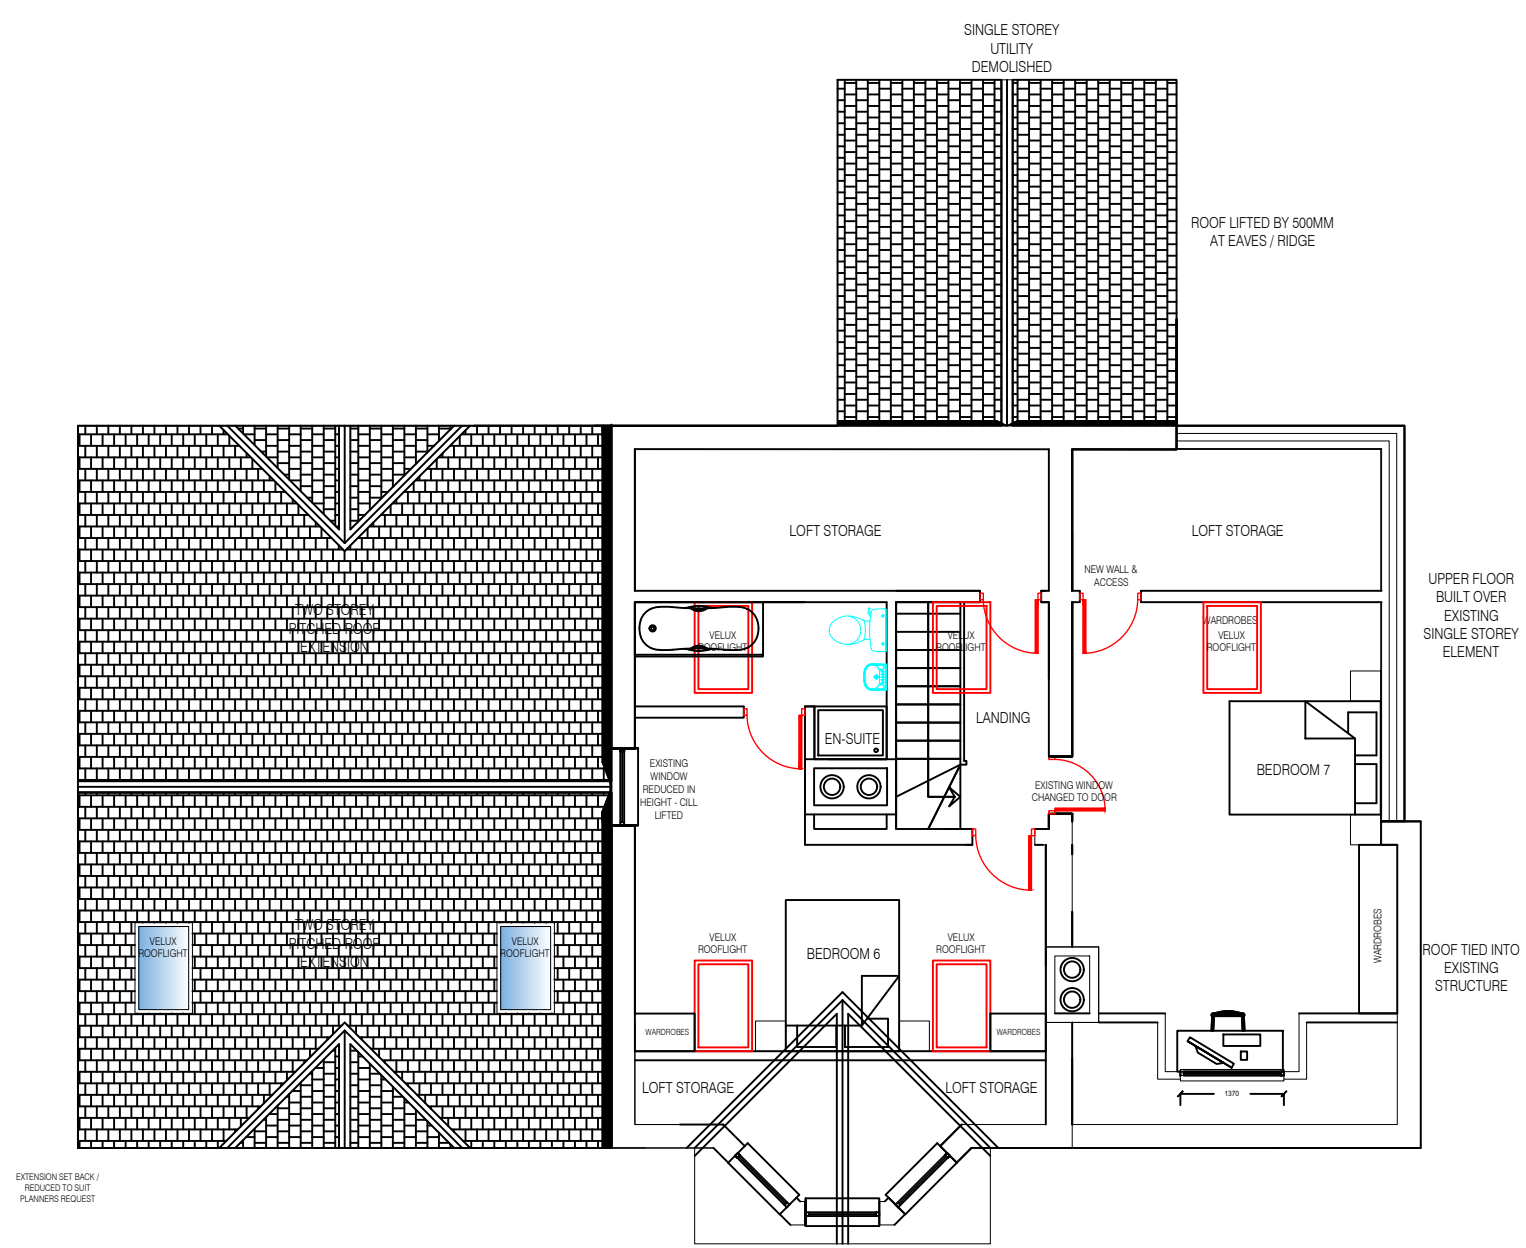

Proposed Part 2nd Floor Plan

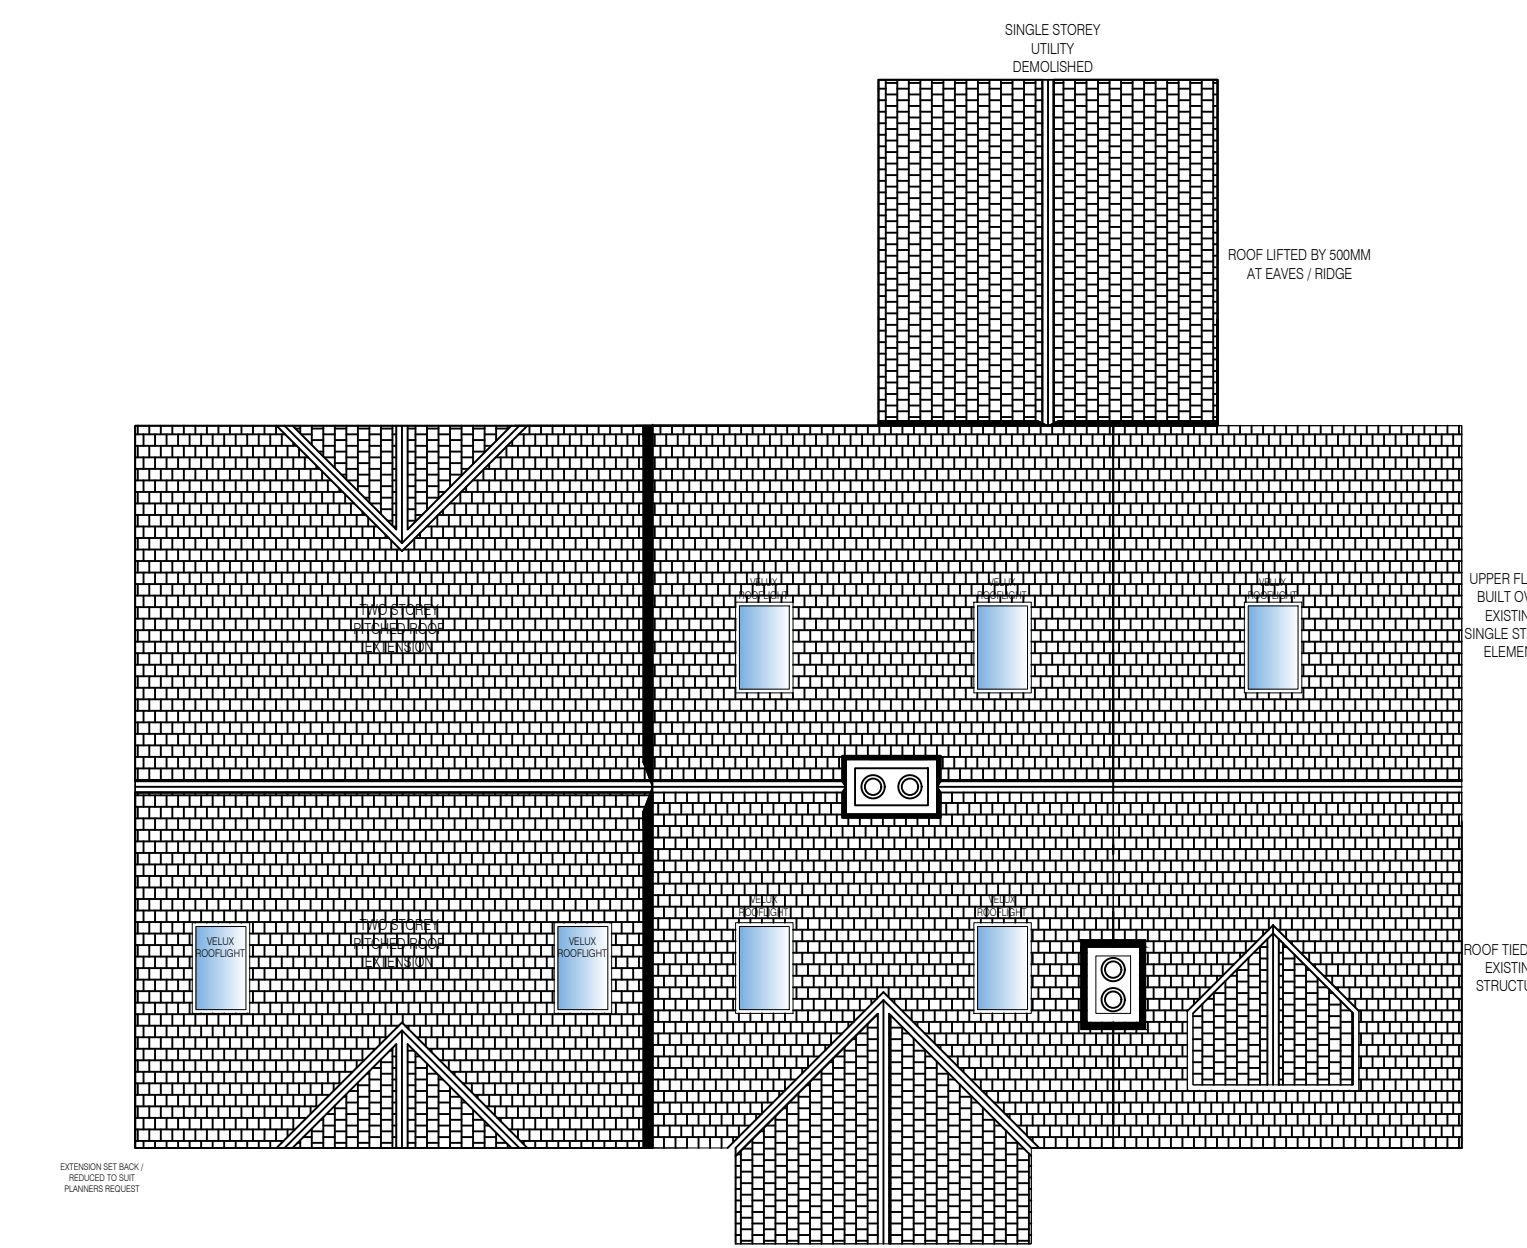

Proposed Roof Plan

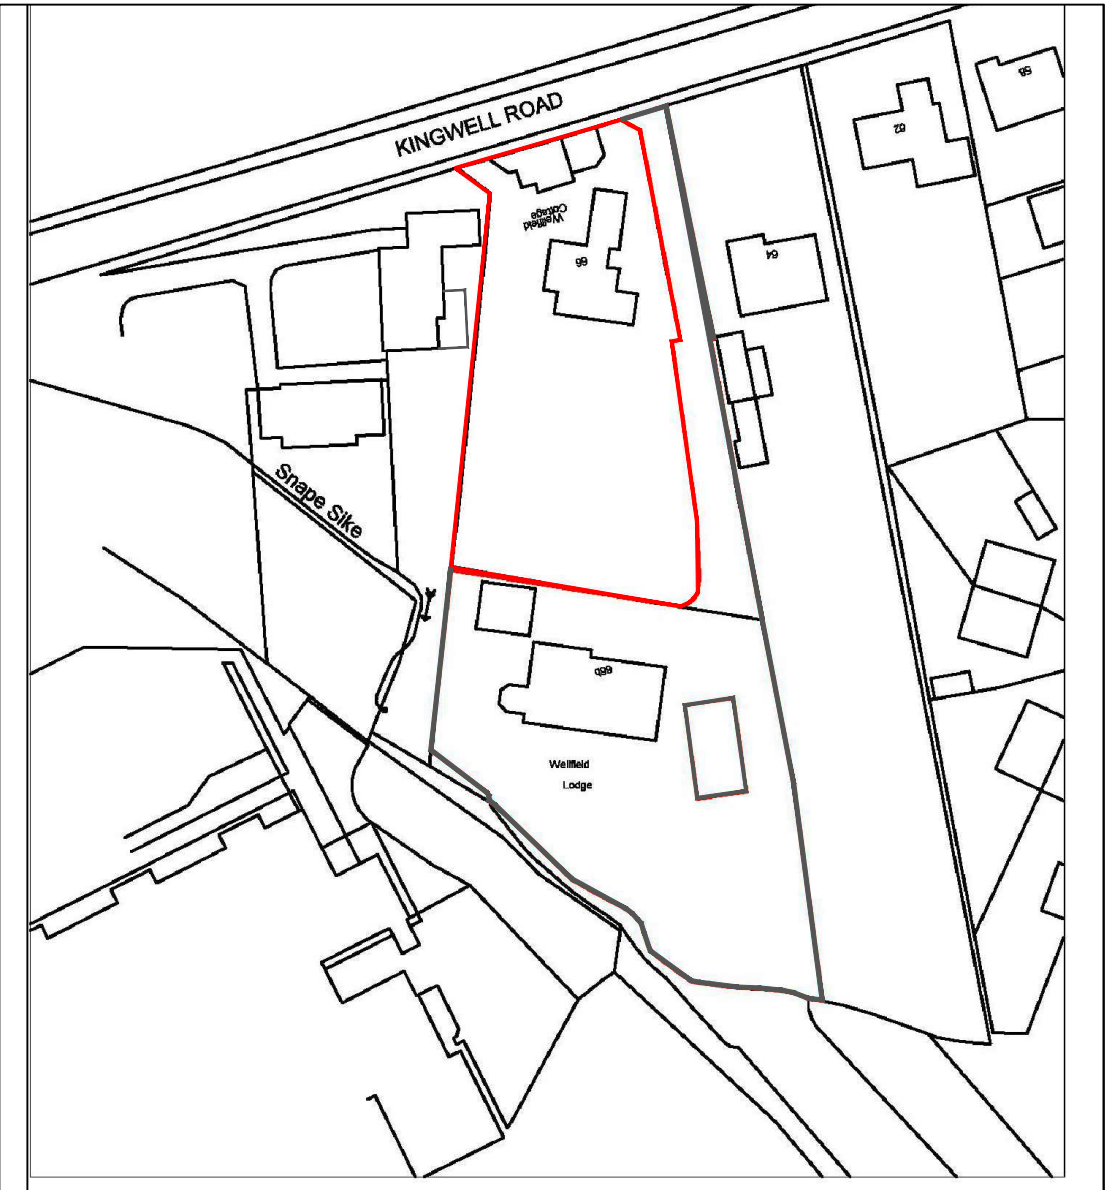

Site location plan
@1:1250 scale



■ Architectural design

■ Planning & Building Regulations

■ Landscape architecture

■ 3D Visualisation & model making

CLIENT

MR.DALE.CROSSLAND.&
MISS.KIRSTY.SENIOR

66.KINGWELL.ROAD,WORSBROUGH,
BARNLEY.SOUTH.YORKSHIRE
WF9.4PQ

DRAWING OF
PROPOSED.EXTENSIONS.TO.DWELLING
TO.SIDES.UPPER.STOREY.&SIDE.2.STOREY
LOFT.ENLARGEMENT.PART.DEMOLITION
OF.REAR.SINGLE.STOREY.PARKING.&DRIVEWAY
IMPROVEMENTS&INTERNAL.ALTERATIONS

PROPOSED.PLAN.S.&.ELEVATIONS

drawing no DWG-005	rev C	date APRIL-24
scale 1:100@.A1	drawn SMT	checked by DC.KS
		checked date APRIL-24