



NOTE:
ALL DIMENSIONS MUST BE CHECKED ON SITE AND NOT SCALED FROM THIS DRAWING.


COPYRIGHT.
THIS DRAWING IS THE PROPERTY OF THE COMPANY AND MAY NOT BE COPIED, USED OR DISCLOSED FOR ANY PURPOSE EXCEPT AS AUTHORISED IN WRITING BY THE COMPANY.

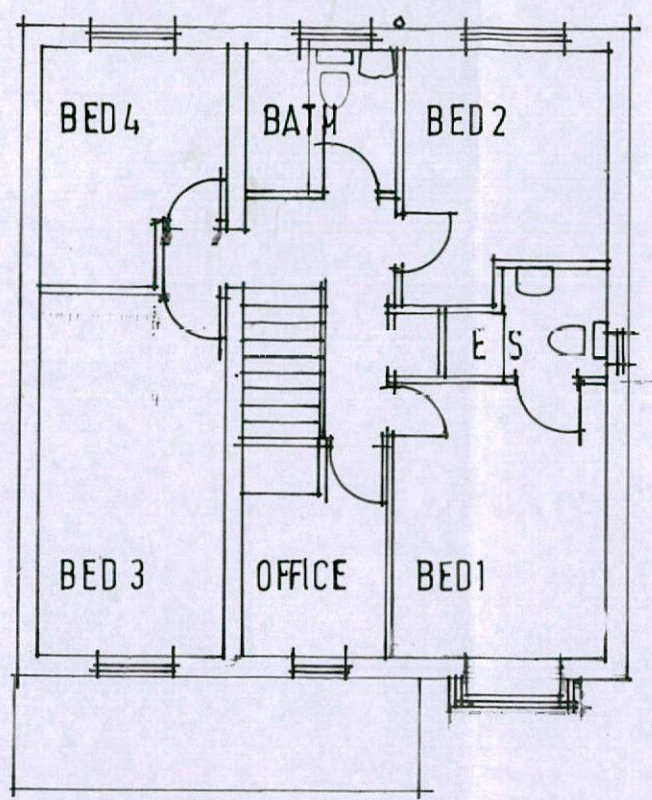



EXISTING 1 / 100

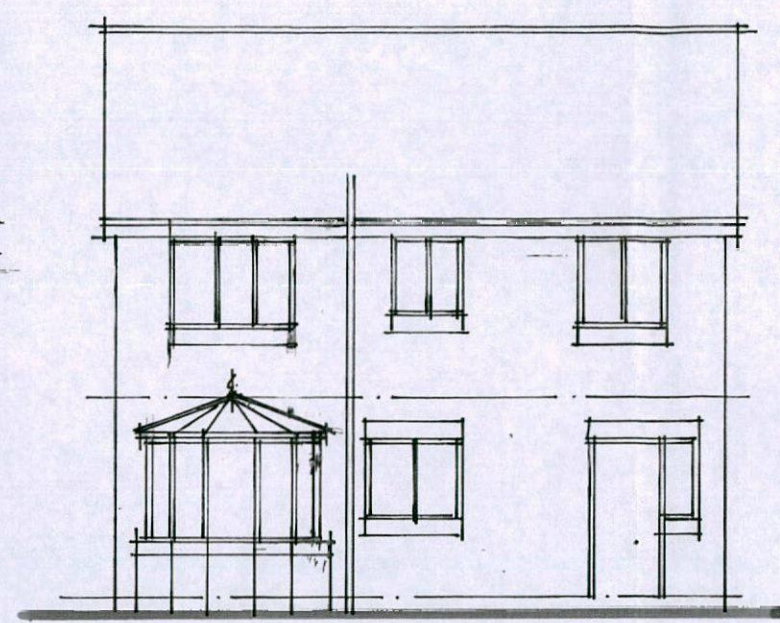

REAR ELEVATION

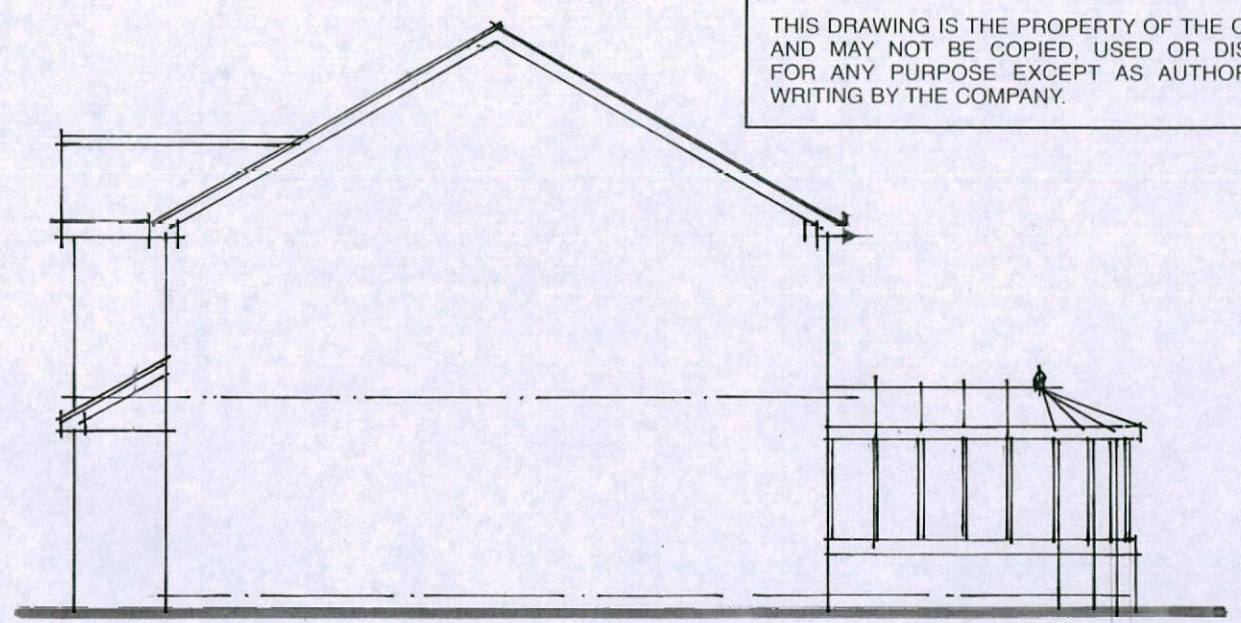


SIDE ELEVATION

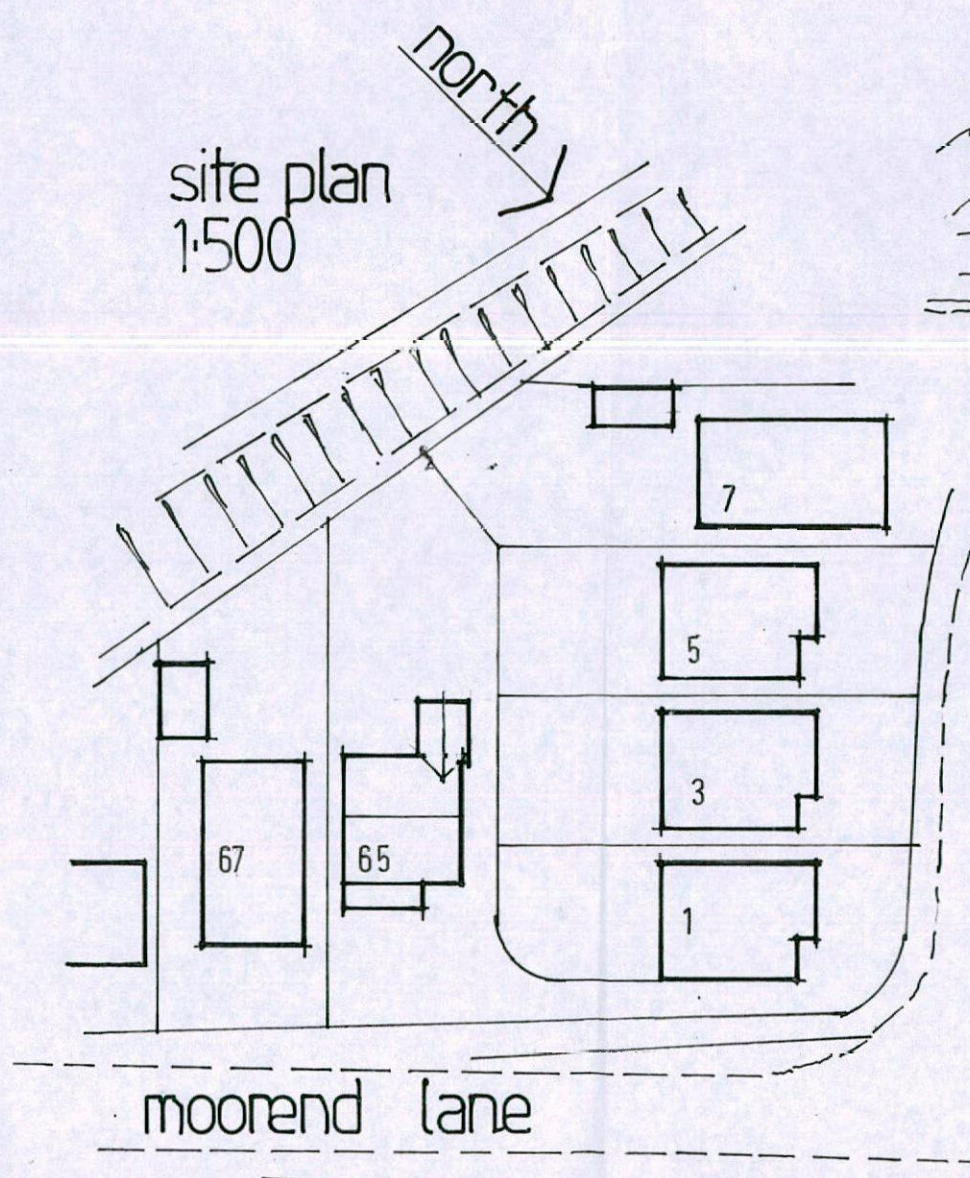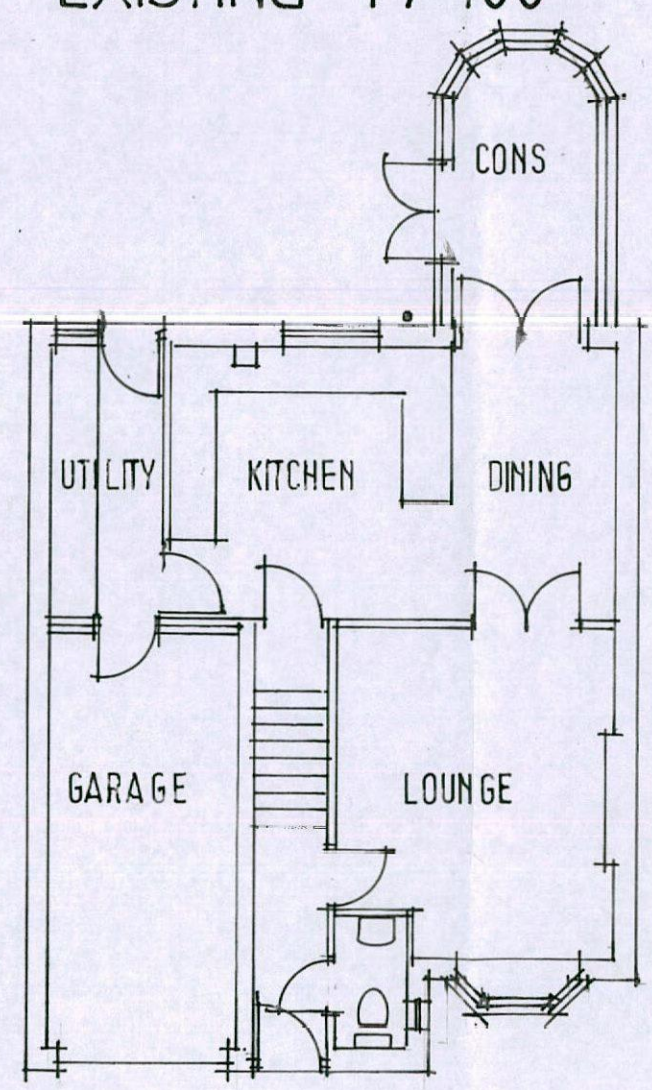

site plan
1:500



location plan
1:1250

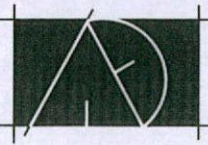REV.	DATE	AMENDMENT
CLIENT MR + MRS M. WATSON		
TITLE REMOVAL OF EXISTING CONSERVATORY AND ERECTION OF 2 STOREY EXTENSION TO REAR 65 MOOREND LANE SILKSTONE COMMON		
 P. Dimelow B.A. hons Dip Arch. M.A. Architectural Design and Planning Consultant Ash Barn Finkle Street Wortley Sheffield. S35 7DH 0114 2884937		
SCALE 1:100	DATE JAN 2016	DRAWN PD
DRAWING No. MWS-116-1		REV.