



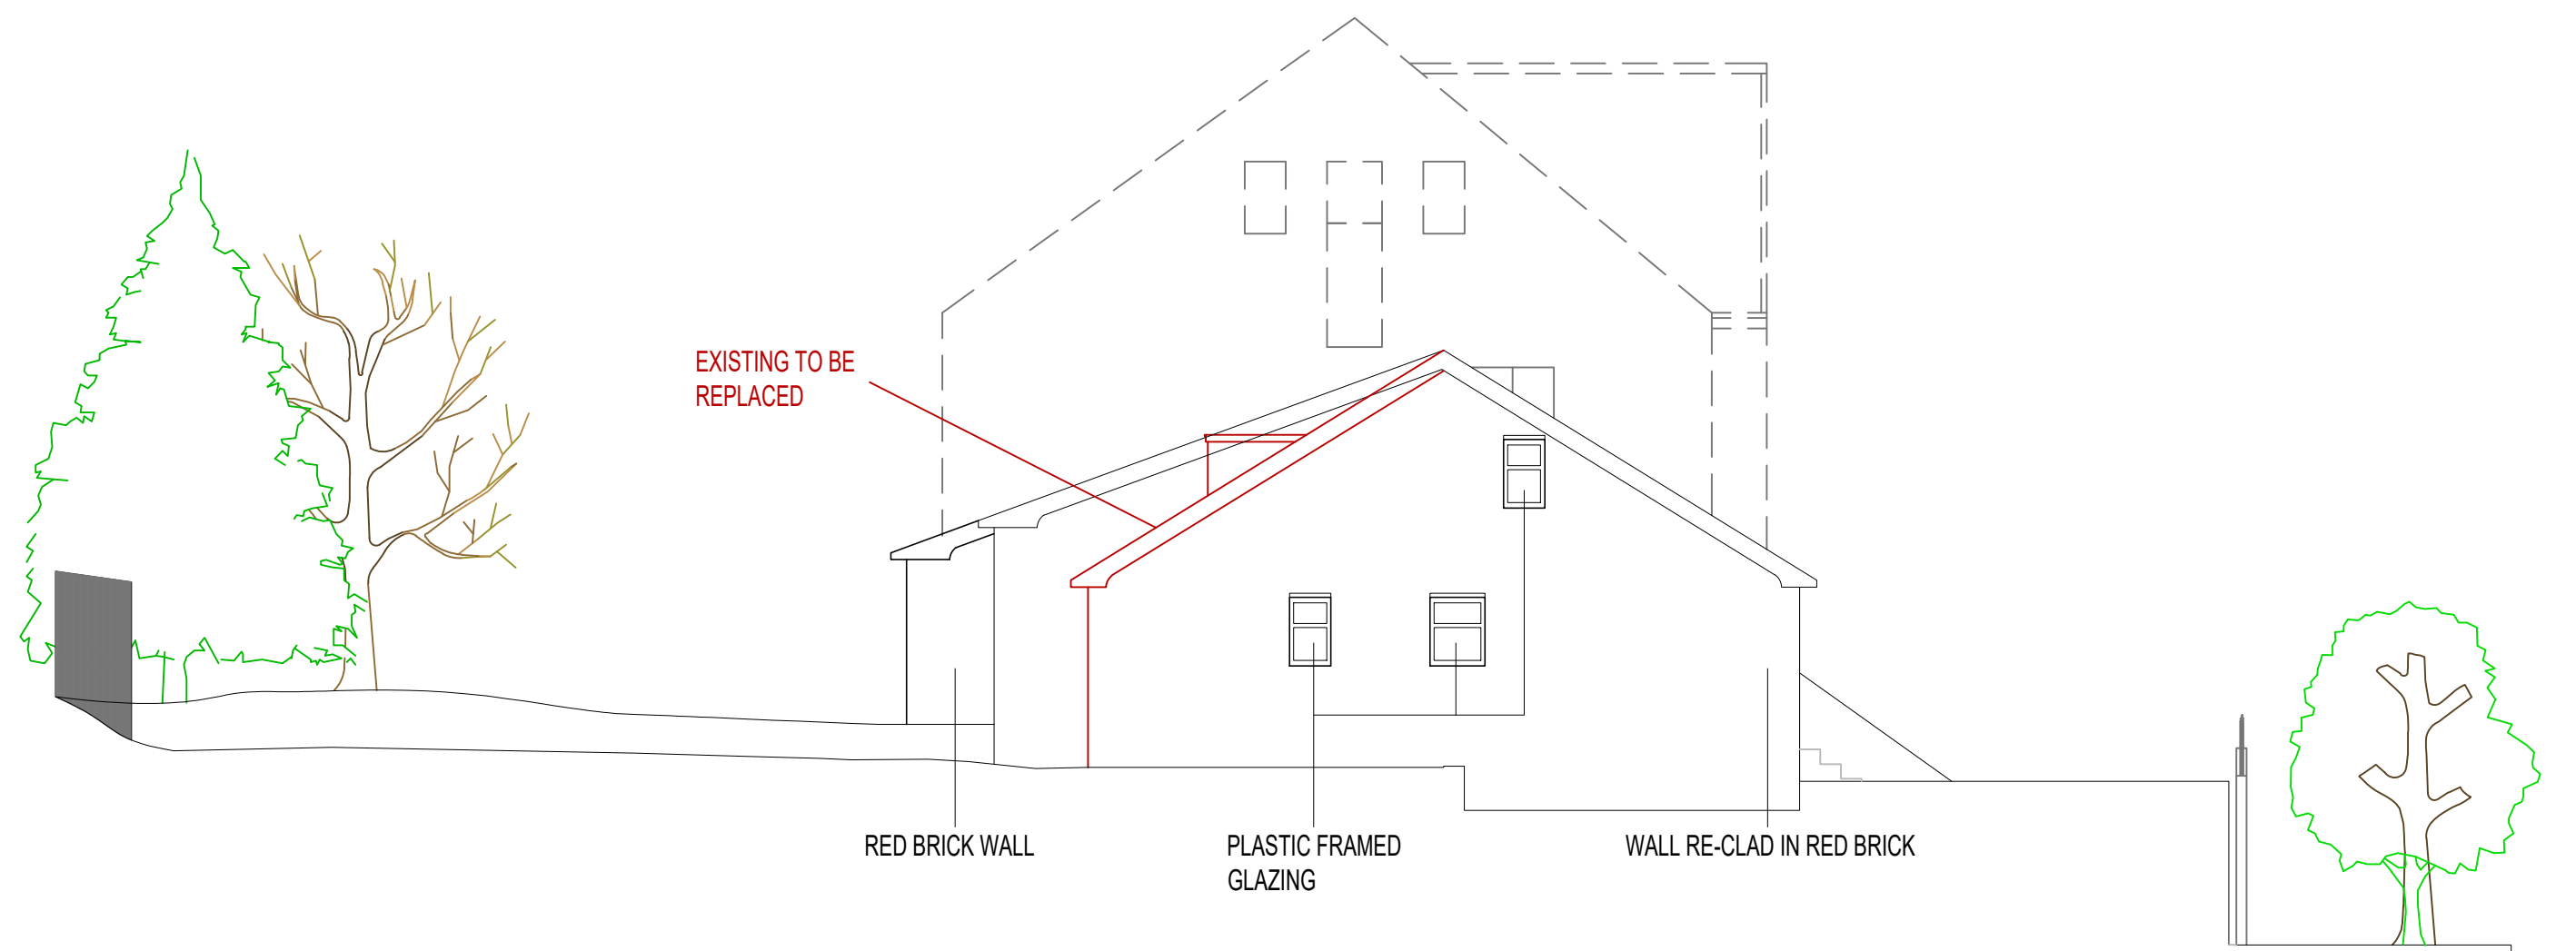

PROPOSED NORTH-EAST ELEVATION

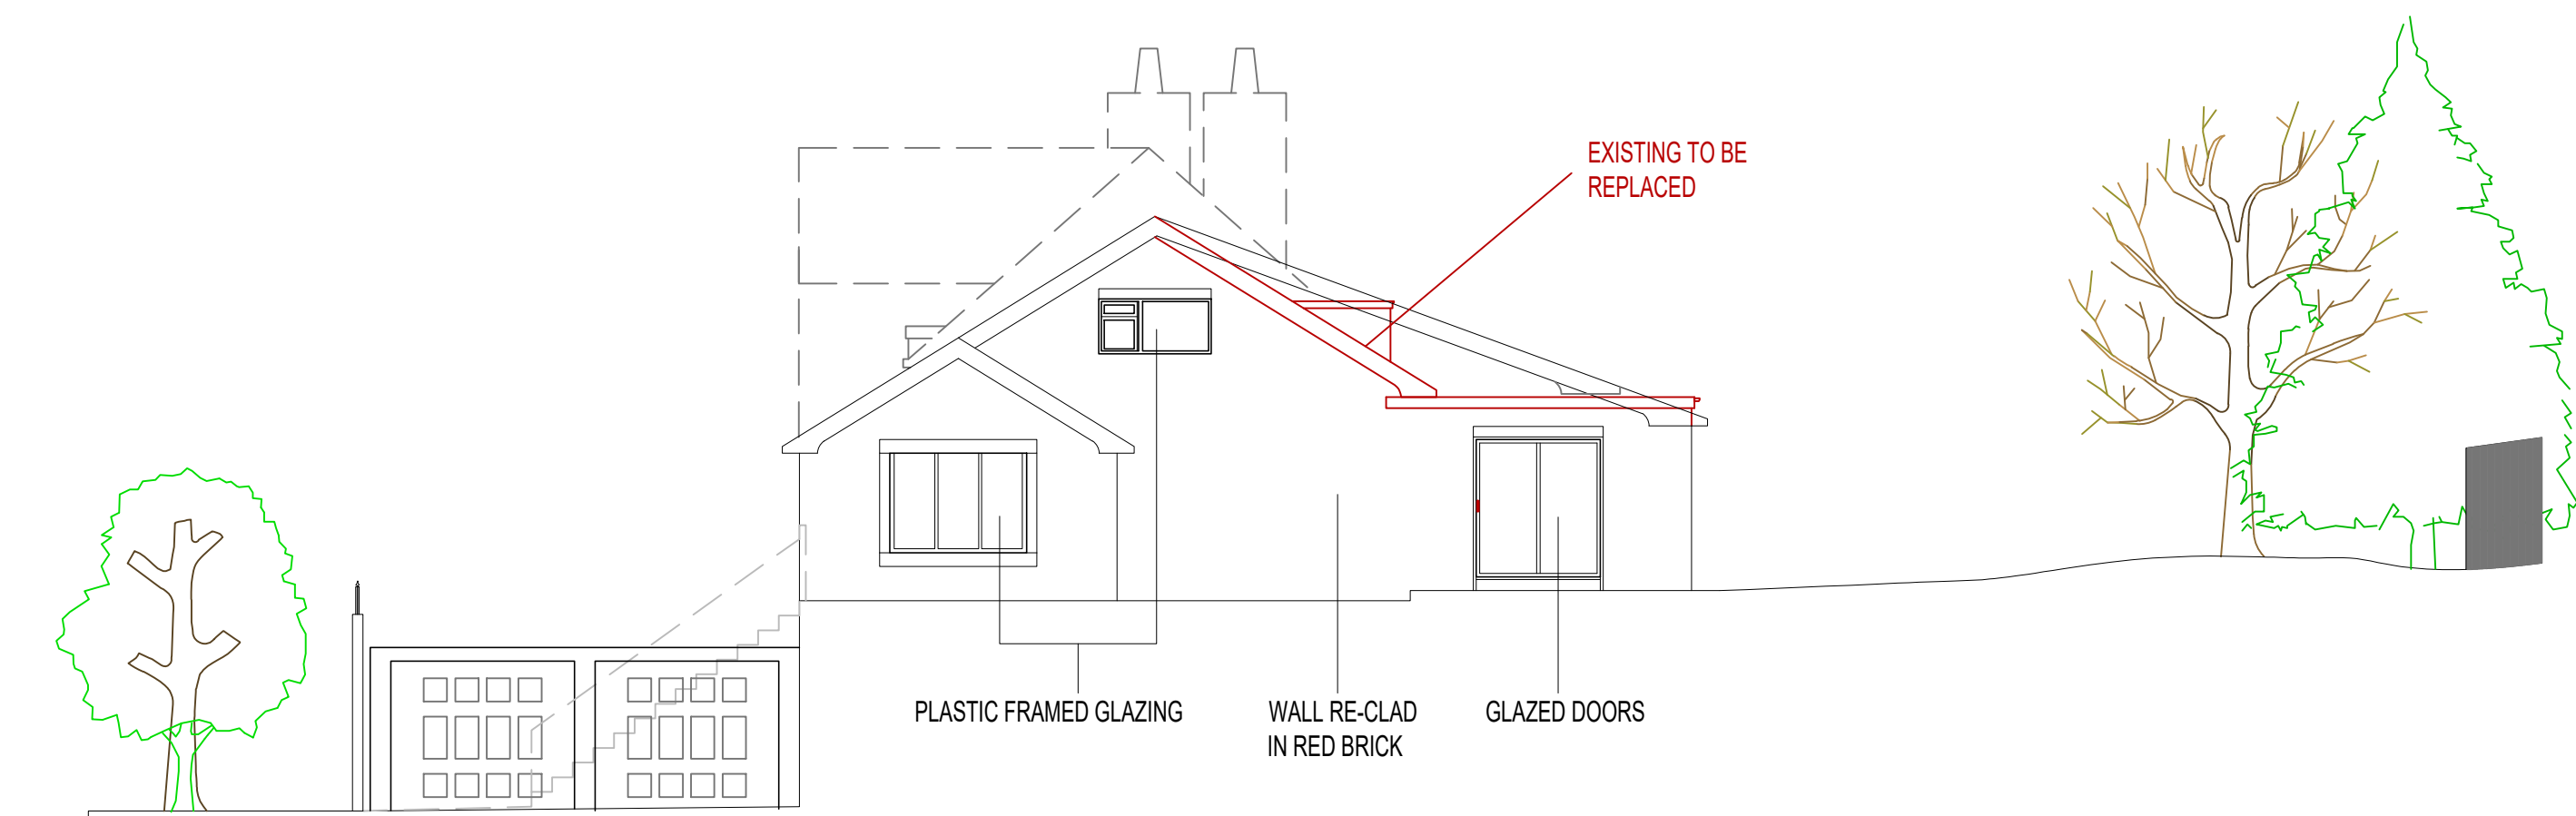

PROPOSED SOUTH-WEST ELEVATION

Revision	Description	Date

www.nbda-architects.co.uk
 Client **G.HARRIS**

Project **40 LOCKE AVENUE RENOVATION**

Drawing **PROPOSED NORTH-EAST AND SOUTH-WEST ELEVATIONS**

Drawing No. **1217-LA-016** Revision
 Scale **1:100@A1** Date **07.12.17** Drawn **AJH**

This drawing is copyright of N.B.D.A. Ltd. and should not be reproduced without permission. Dimensions should not be scaled off this drawing. All dimensions should be checked on site.