

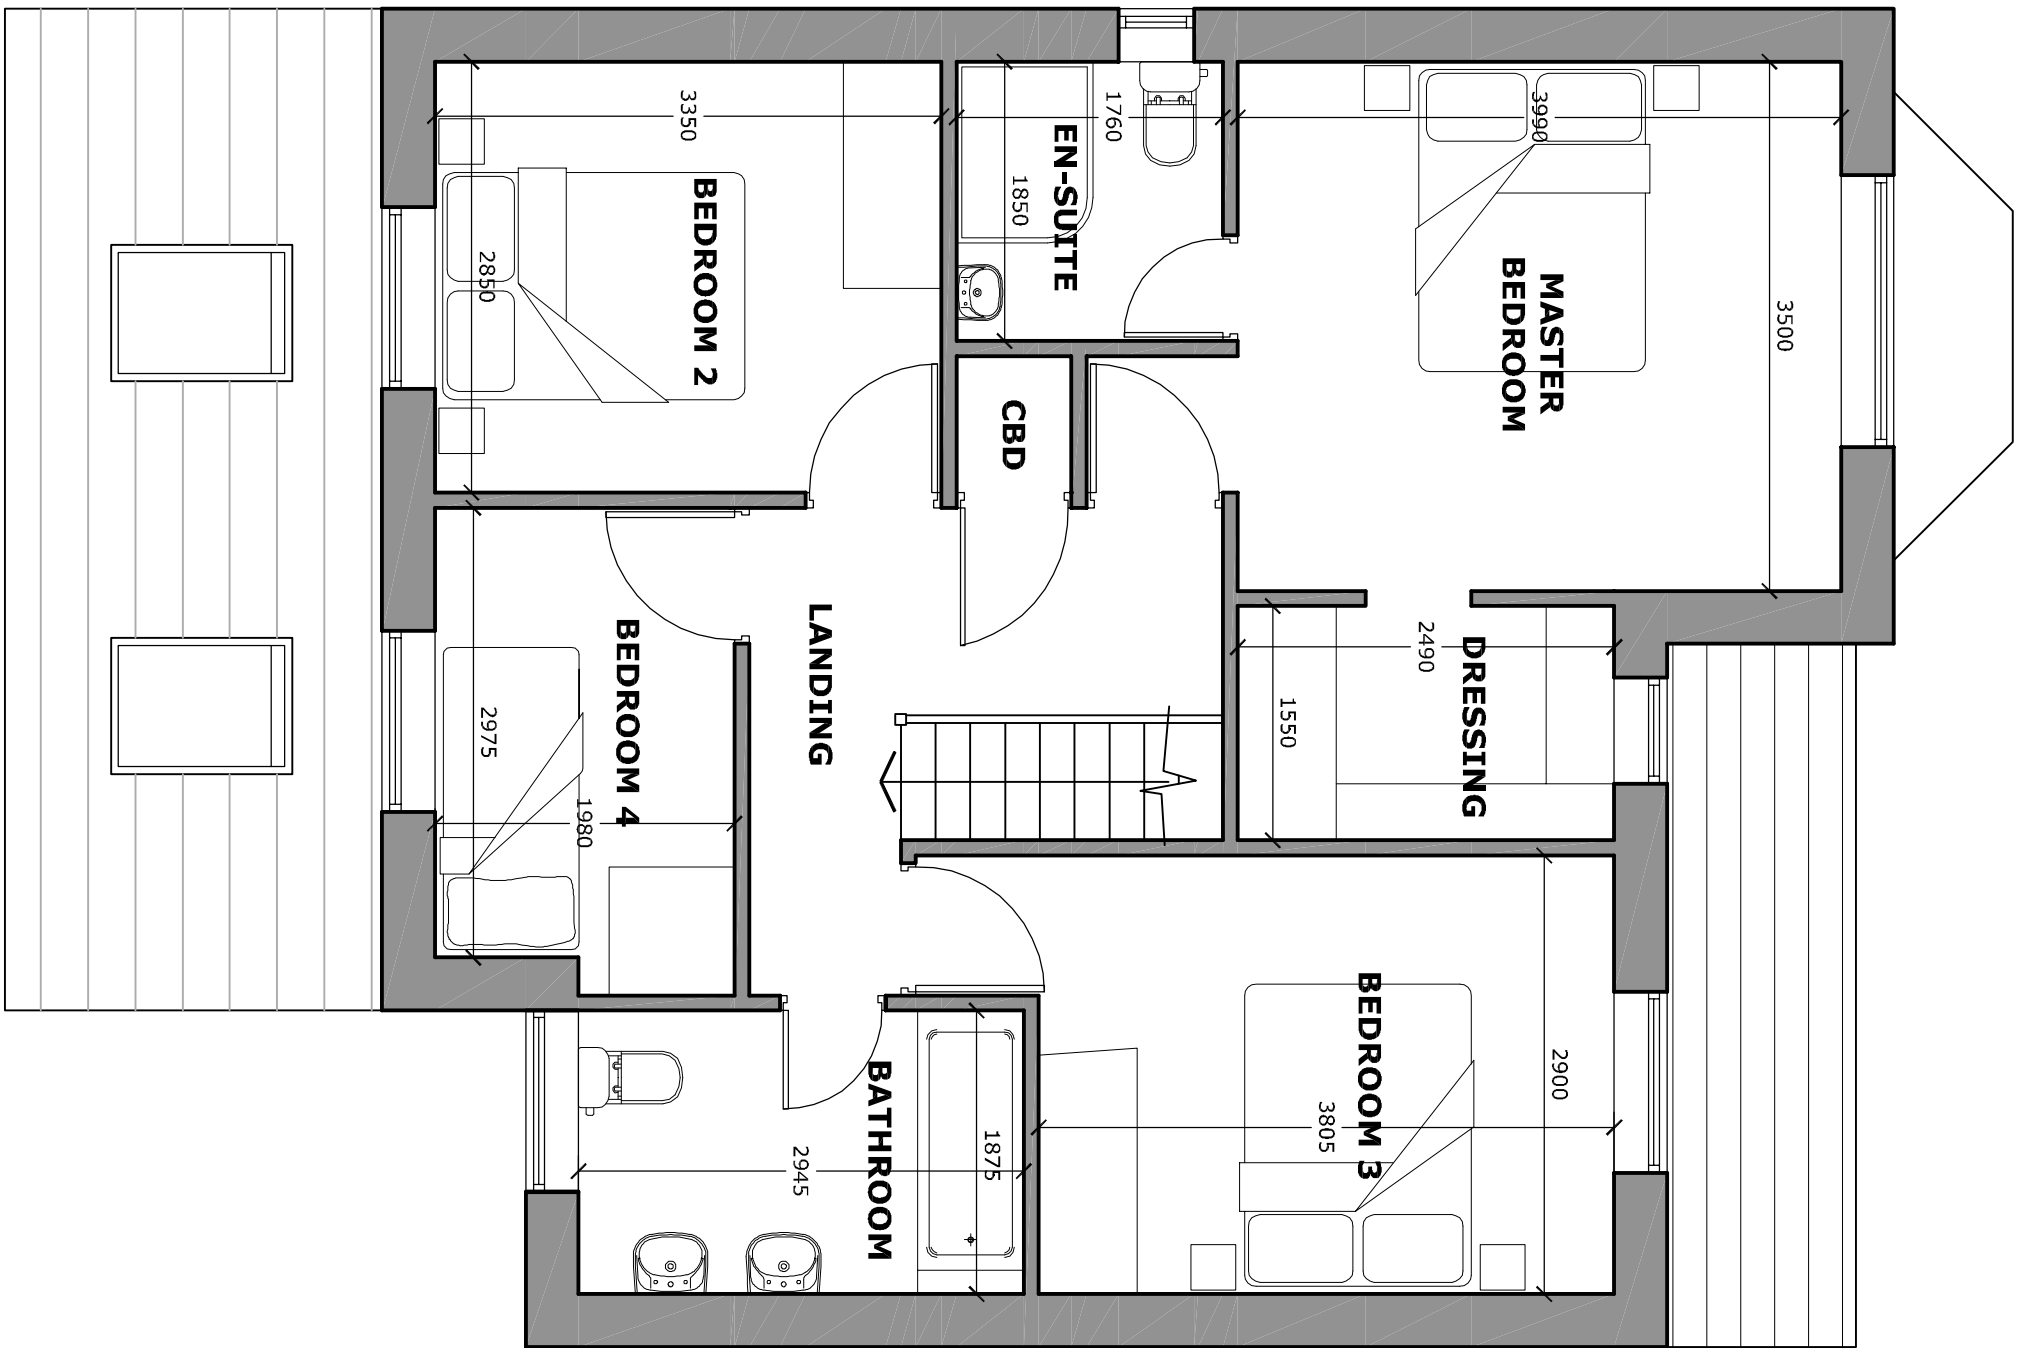
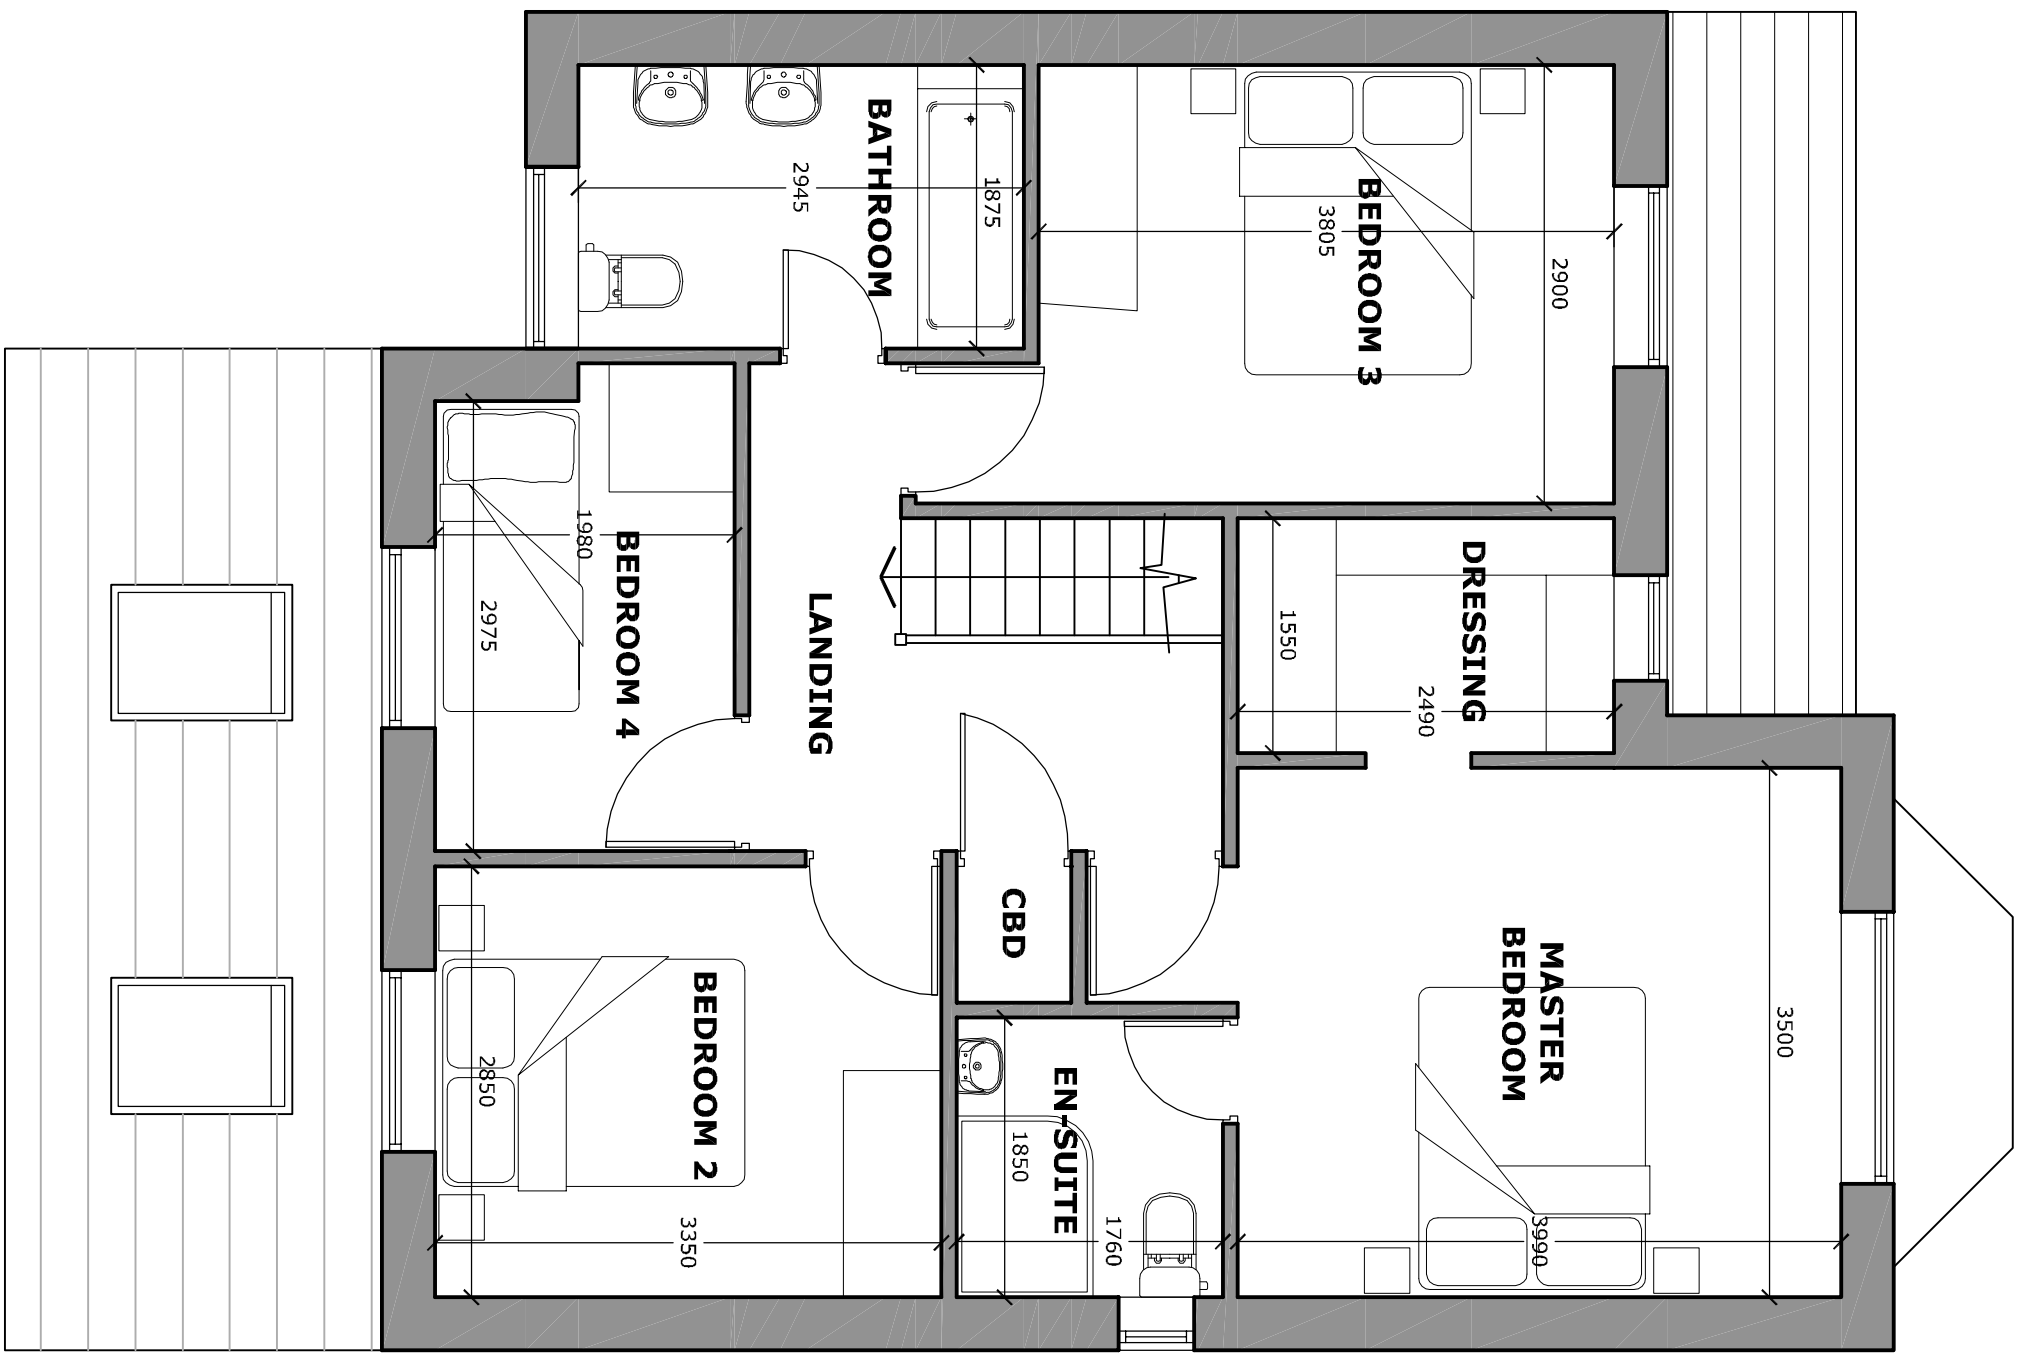


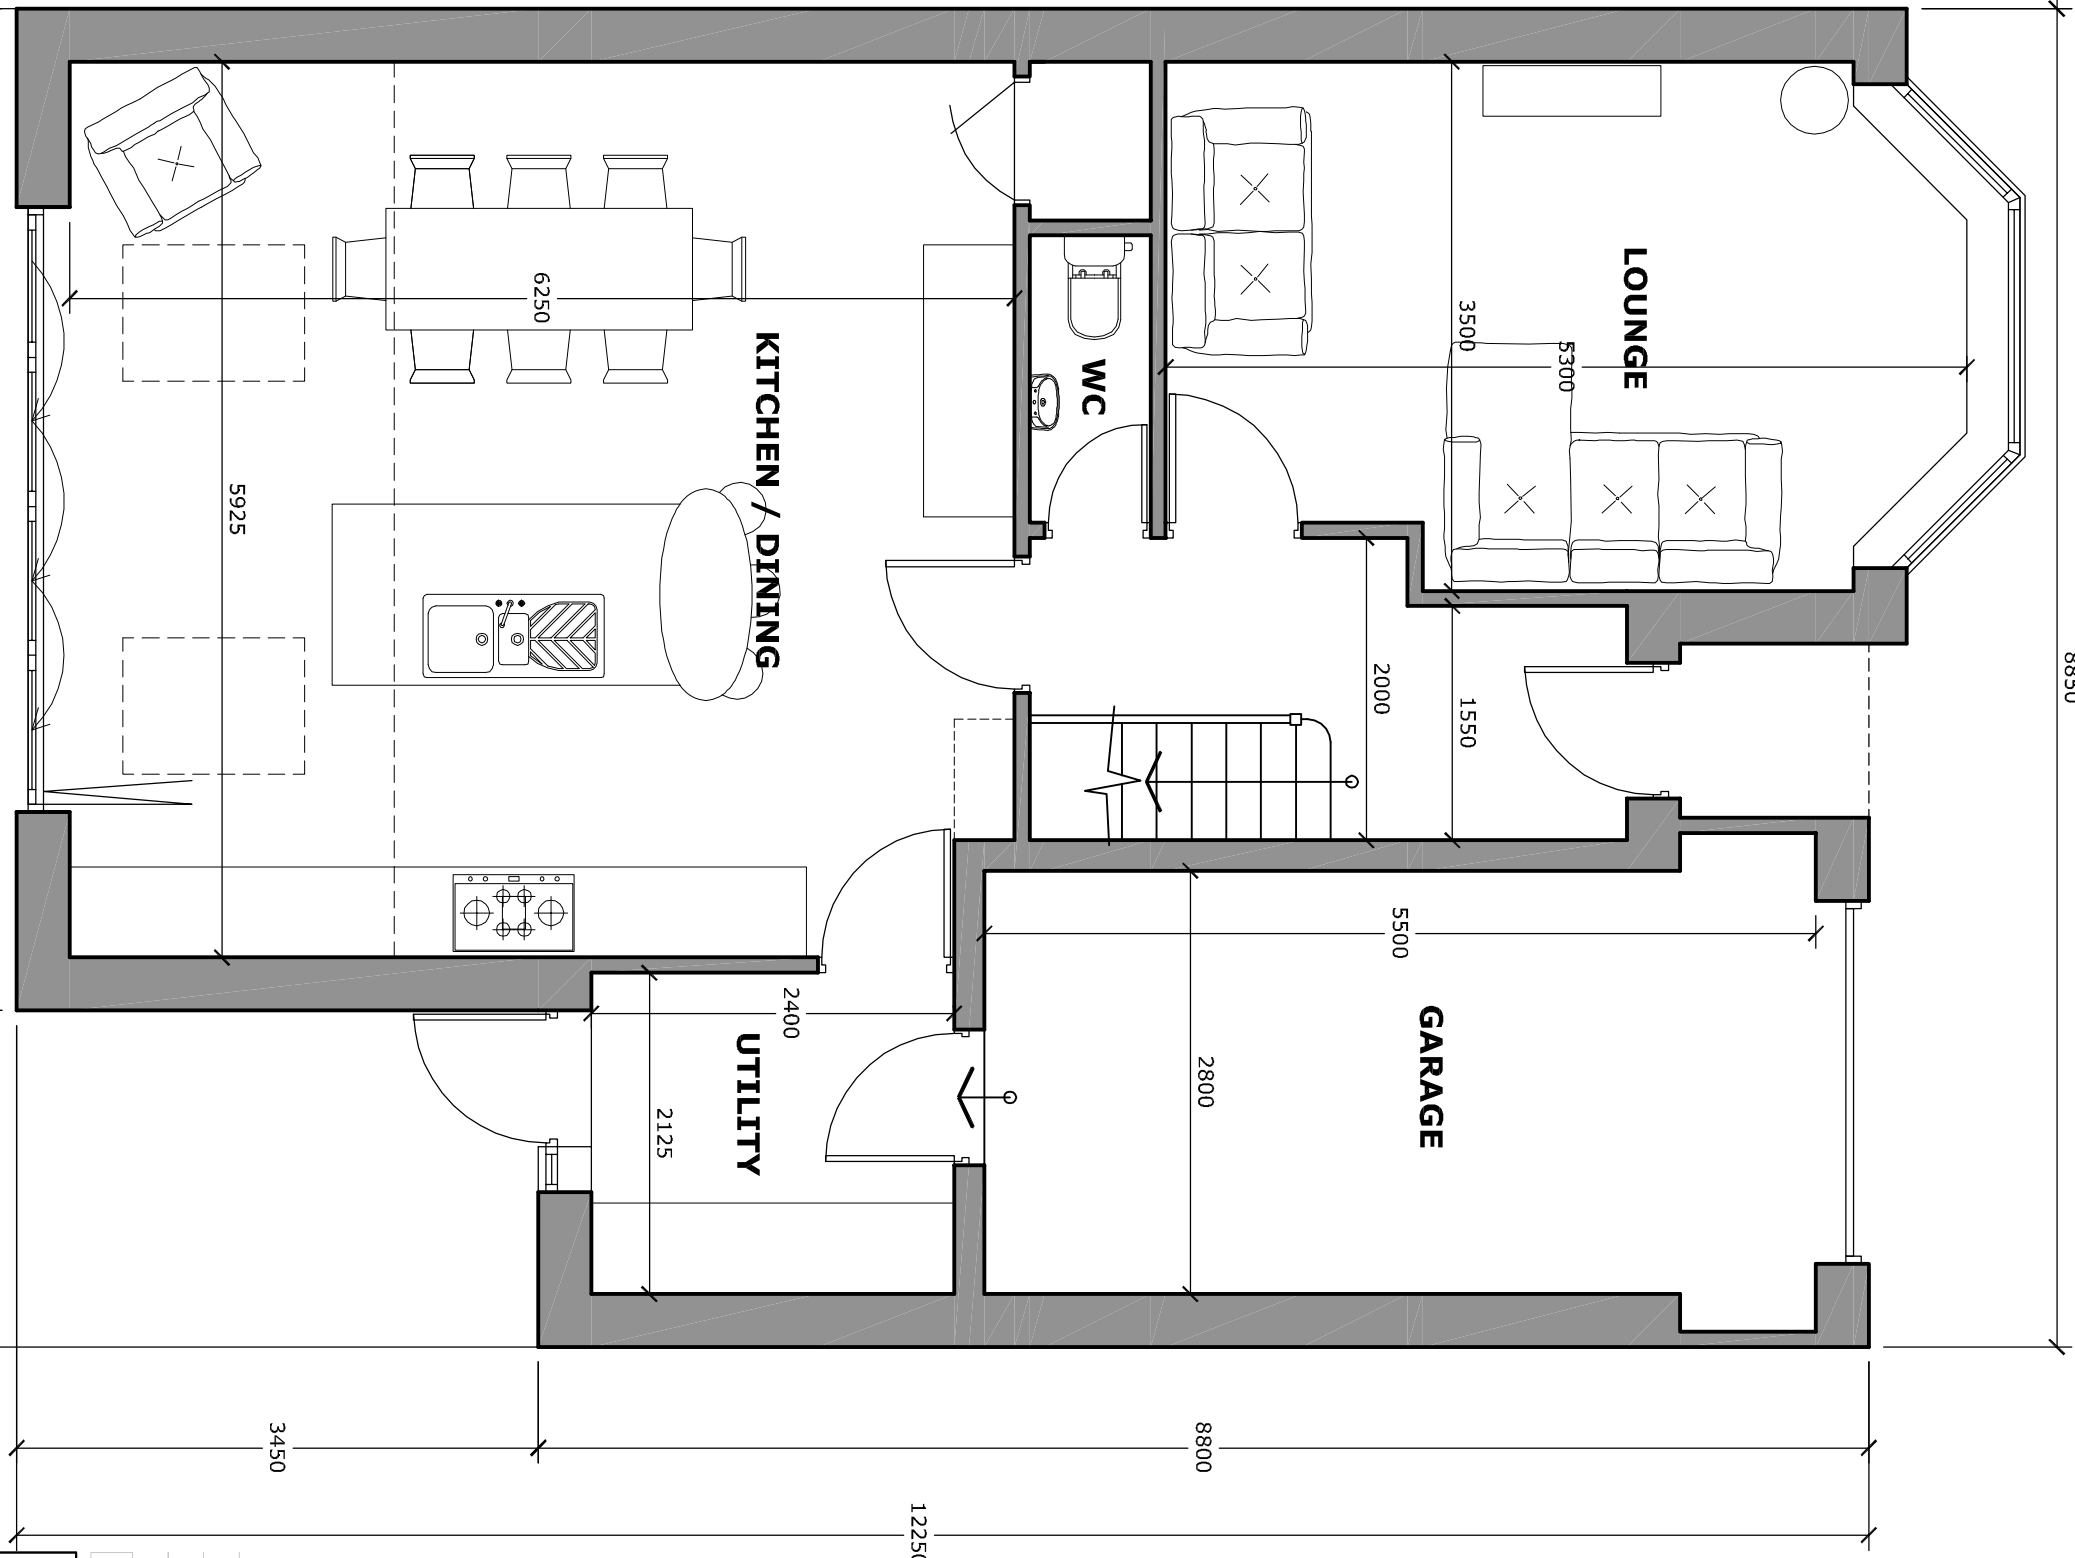

FIRST FLOOR PLANS

SCALE 1:50

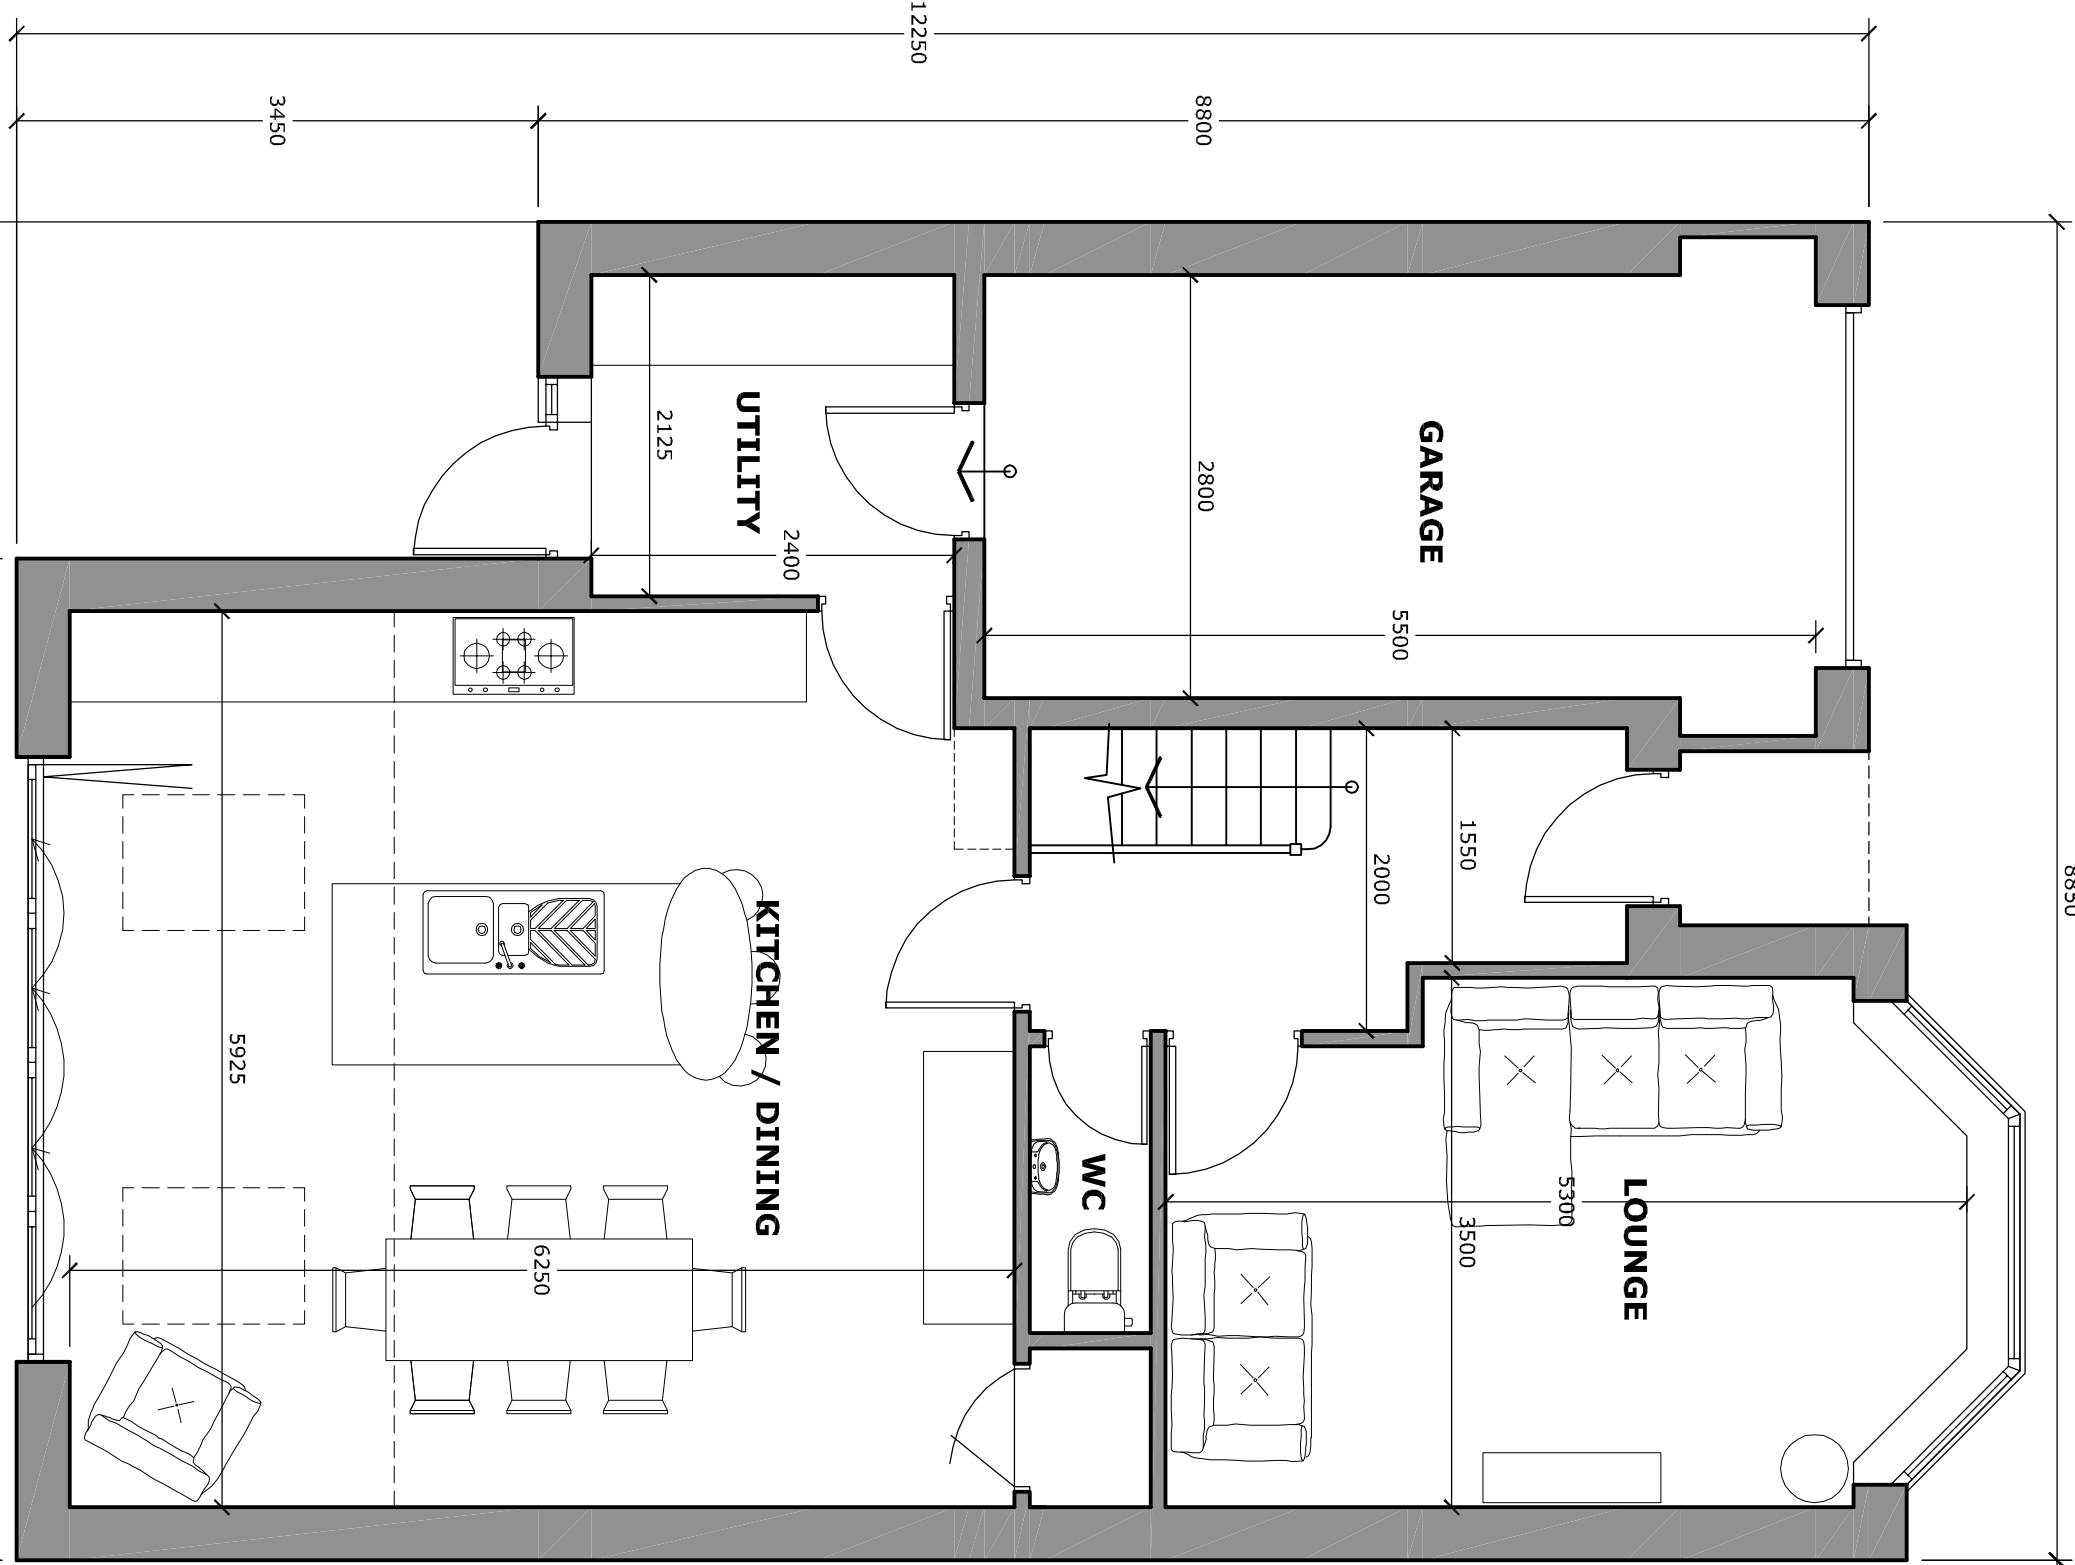

FRONT PERSPECTIVE

NTS



REAR PERSPECTIVE

NTS



GROUND FLOOR PLANS

SCALE 1:50

0

REAR PERSPECTIVE

NTS
