




FRONT ELEVATION

SIDE ELEVATION


REAR ELEVATION

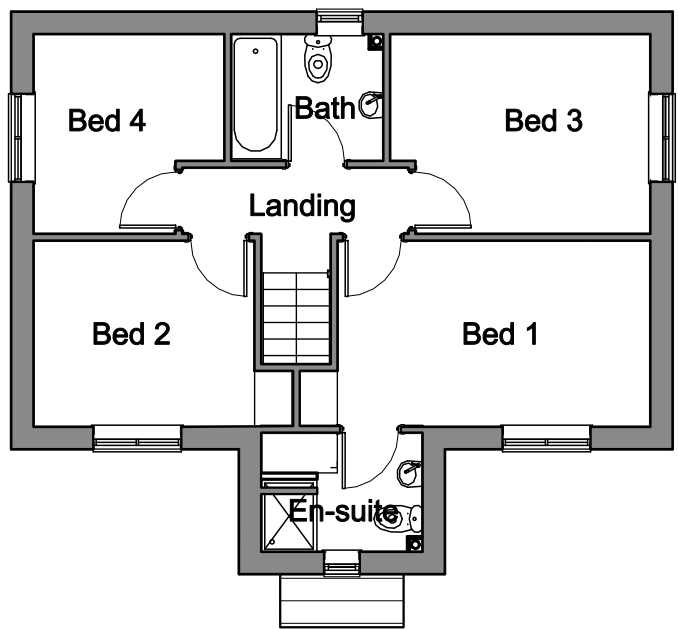


FIRST FLOOR PLAN



SIDE ELEVATION

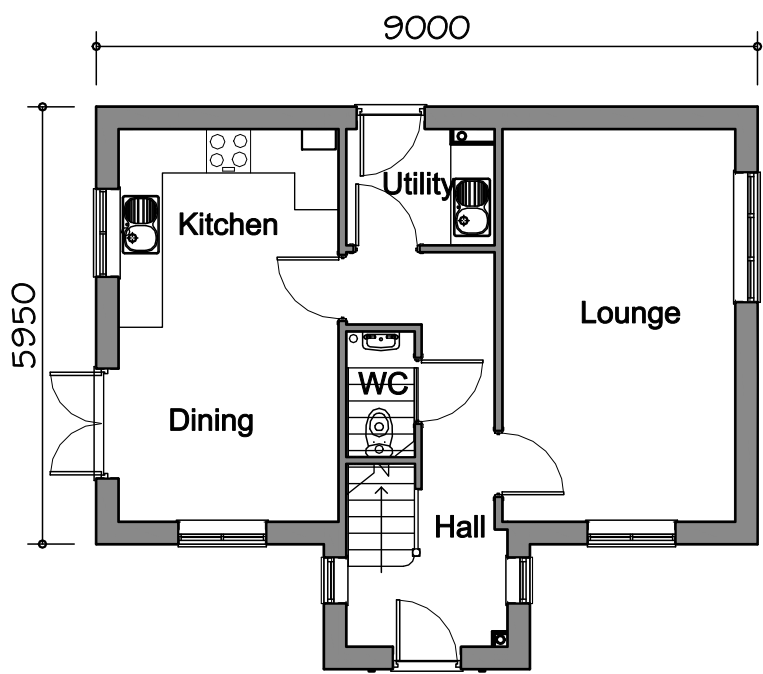

GROUND FLOOR PLAN

 

FLOOR AREA
97.36m², 1048ft²

Richard Ward Design

Richard S. Ward
M.C.I.A.T.
Telephone 01604 410943

2, Burtram Close
Weston Favell
Northampton NN3 3PH

Chartered Architectural Technologist
Architectural Design & Development Consultant

PLANNING
DRAWING

404 dwelling type		
GLEESON REGENERATION & HOMES		
A Kitchen, bath and external detailing revised.	25.02.11	Scale 1:100
B En-suite shower revised.	25.05.11	
C Brick detailing, ground floor WC revised.	12.09.12	
D Dimensions added.	22.10.12	
		Date
		Oct.10
		Dwg No
		404/1D