



Drawing No.	Rev No.
MMR001 -004	

 

- (FD) FIRE DOOR FD30
- (SD) SMOKE DETECTOR
- (HD) HEAT DETECTOR
- (AS) ALARM SOUNDER
- (SS) SPRINKLER SYSTEM

FIRE SAFETY NOTES


- 1) ALL INTERNAL DOORS ON ESCAPE ROUTE TO BE FIRE DOORS FD30.
- 2) STAIR WELL TO HAVE A MIN OF 30MIN FIRE PROTECTION.
- 3) FIRST FLOOR CEILINGS TO HAVE A MIN OF 30MIN FIRE PROTECTION.
- 4) FIRE ALARM/SMOKE DETECTION SYSTEM TO BE INTERLINKED WITH MAINS POWER WITH BATTERY BACK UP IS TO COMPLY WITH BS5839. COMMISSIONING CERTIFICATE TO BE SUPPLIED.

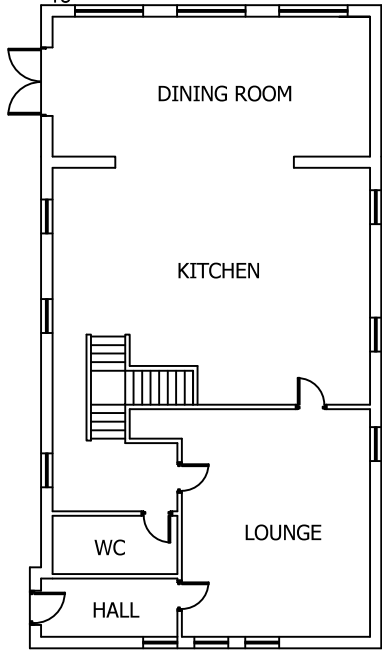


EXISTING GROUND FLOOR PLAN
SCALE 1:200 AT A3




EXISTING FIRST FLOOR PLAN
SCALE 1:200 AT A3

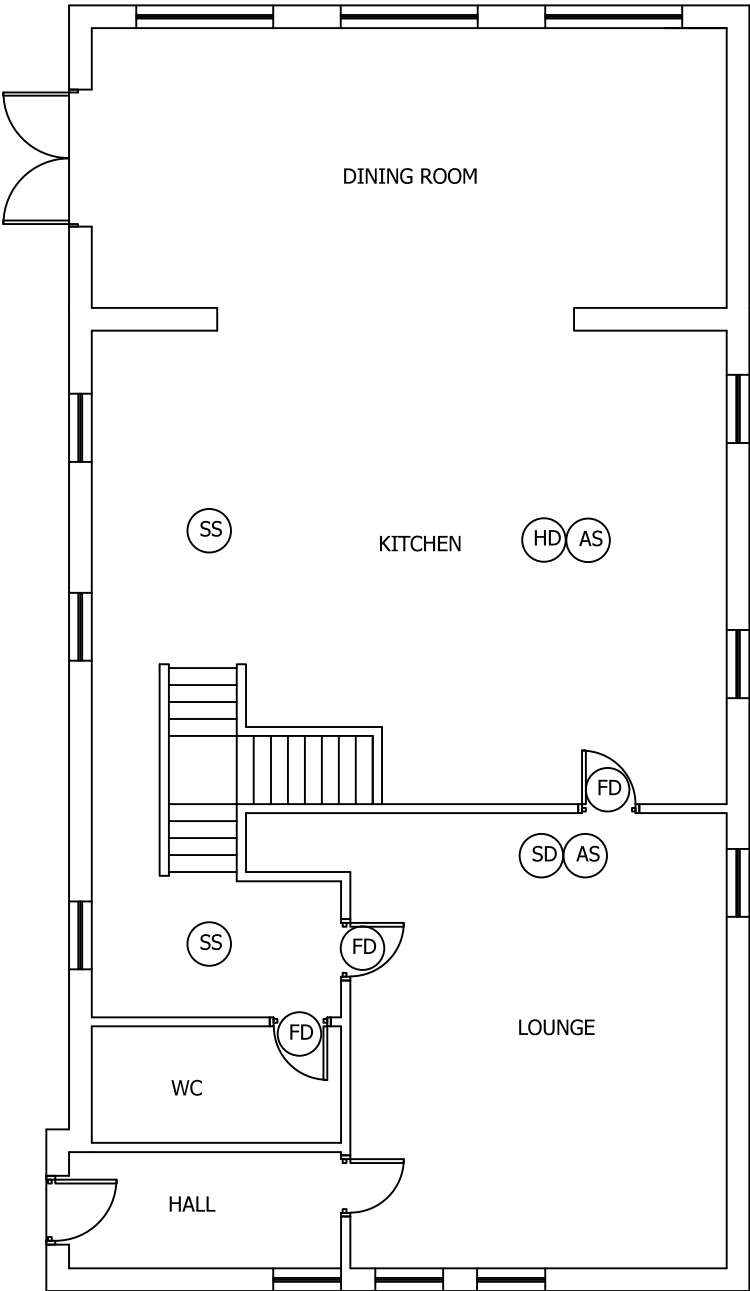

PROPOSED GROUND FLOOR PLAN
SCALE 1:100 AT A3

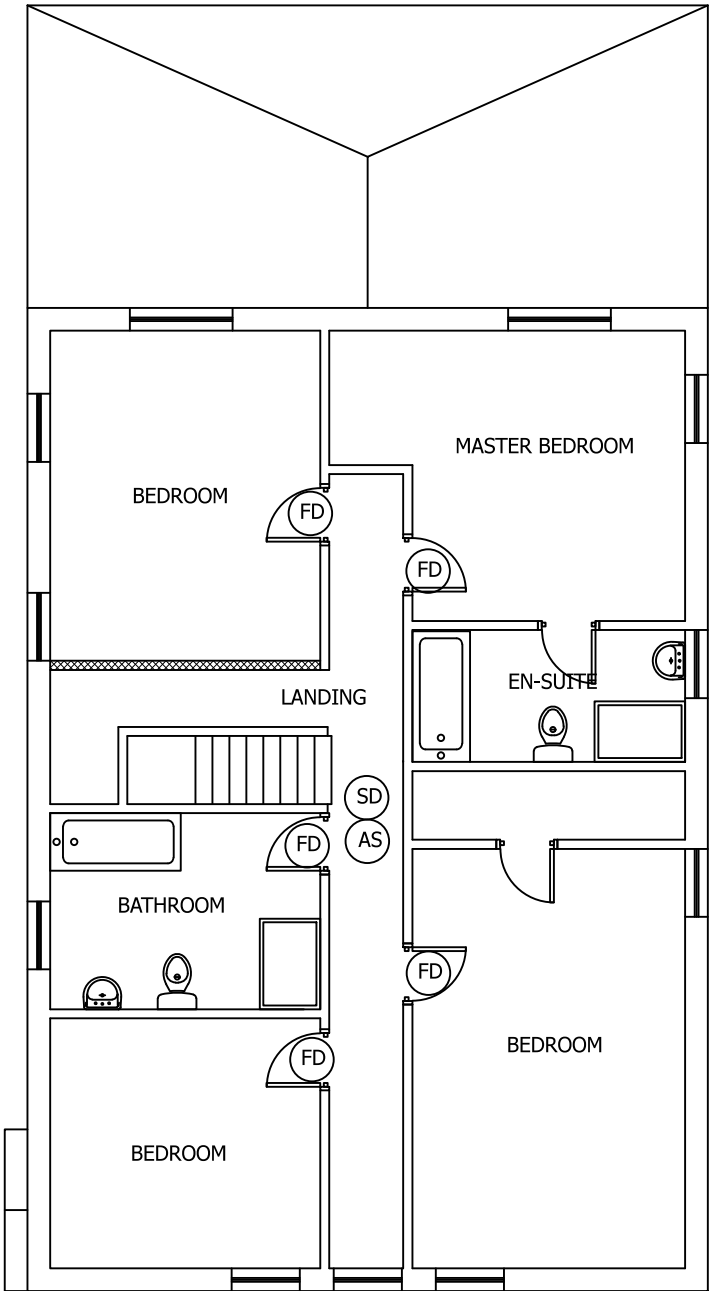

PROPOSED FIRST FLOOR PLAN
SCALE 1:100 AT A3

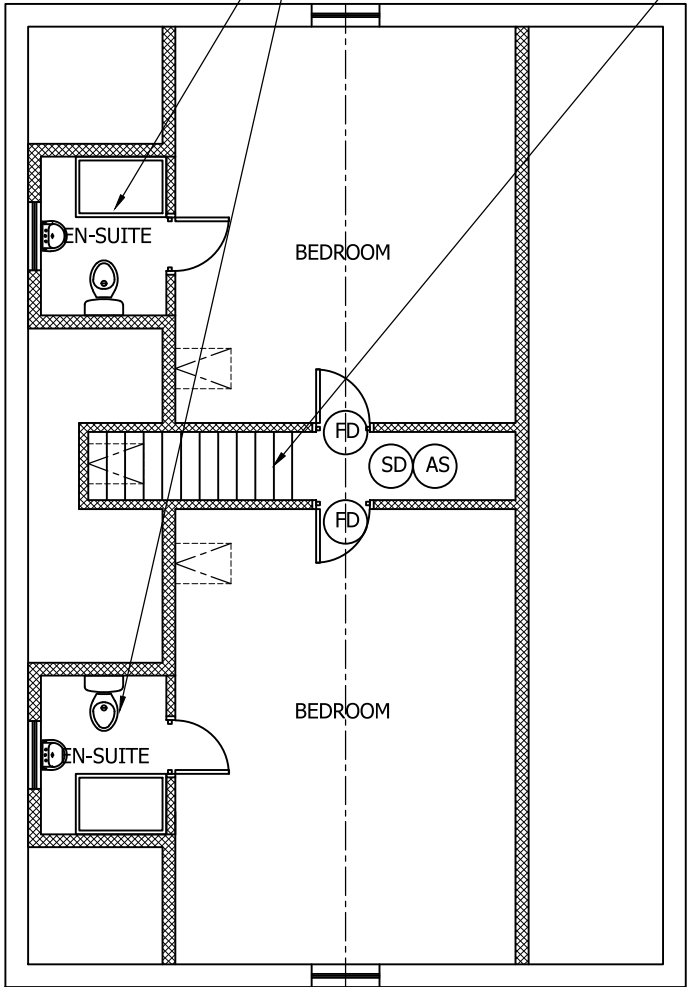

PROPOSED SECOND FLOOR PLAN
SCALE 1:100 AT A3

DO NOT SCALE: Contractor to check all dimensions and report any omissions or errors

NOTES

NEW STAIR TO BE 205 MAX RISE x 245 MIN GOING MINIMUM WIDTH 800 MIN HEADROOM 2000 WITH. STAIR TO BE FITTED WITH SAFETY RAIL.

Rev	Description	By	Chk	App	Date
-----	-------------	----	-----	-----	------

JRB DESIGNS Ltd
1 Saville Road
Cudworth
Barnsley
S72 8LT
Tel: 01226 383542
Fax: 01226 380078
Mob: 07970 541192
Email: john@jrbdesigns.co.uk

This drawing is copyright. © jrbdesigns Ltd.

Client
MRS. M RICHARDSON

Drawing Title
PROPOSED PLANS

Address
**21 CHAPEL LANE
CARLTON
BARNSELEY
S71 3LE**

Project Title:
**PROPOSED RAISING OF THE
ROOF TO MAKE A LOFT SPACE**

Purpose of Issue:
PLANNING

Drawing Status
FIRST ISSUE

Scale at A3 AS SHOWN	Drawn By JRB	Date 30/01/2023
Checked By	Date 30/01/2023	Approved By Date 30/01/2023
Project No. MMR001	Drawing No. 004	Revision -

APPROVAL ☒ INFORMATION ☐ TENDER ☐ CONTRACT ☐ CONSTRUCTION ☐