



Section A-A - Typical Handrail Detail
Scale 1:20

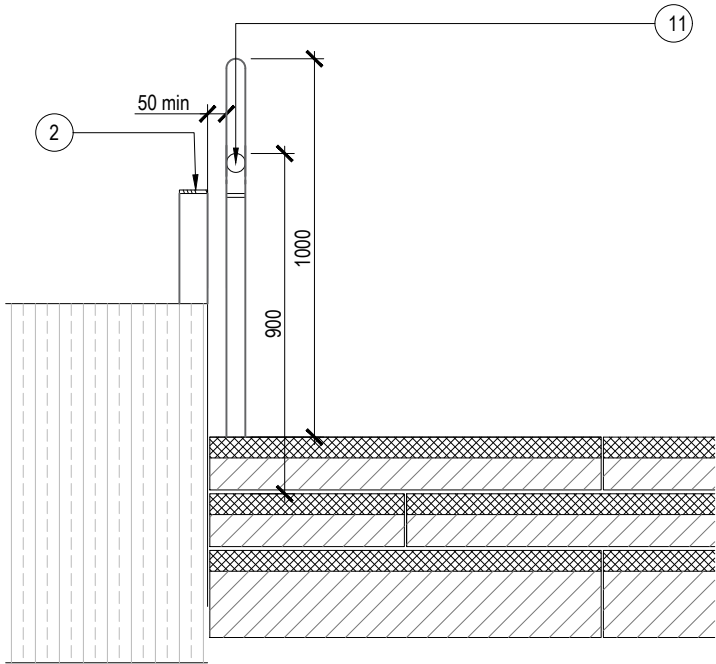

Elevation - Typical Handrail Detail
Scale 1:20

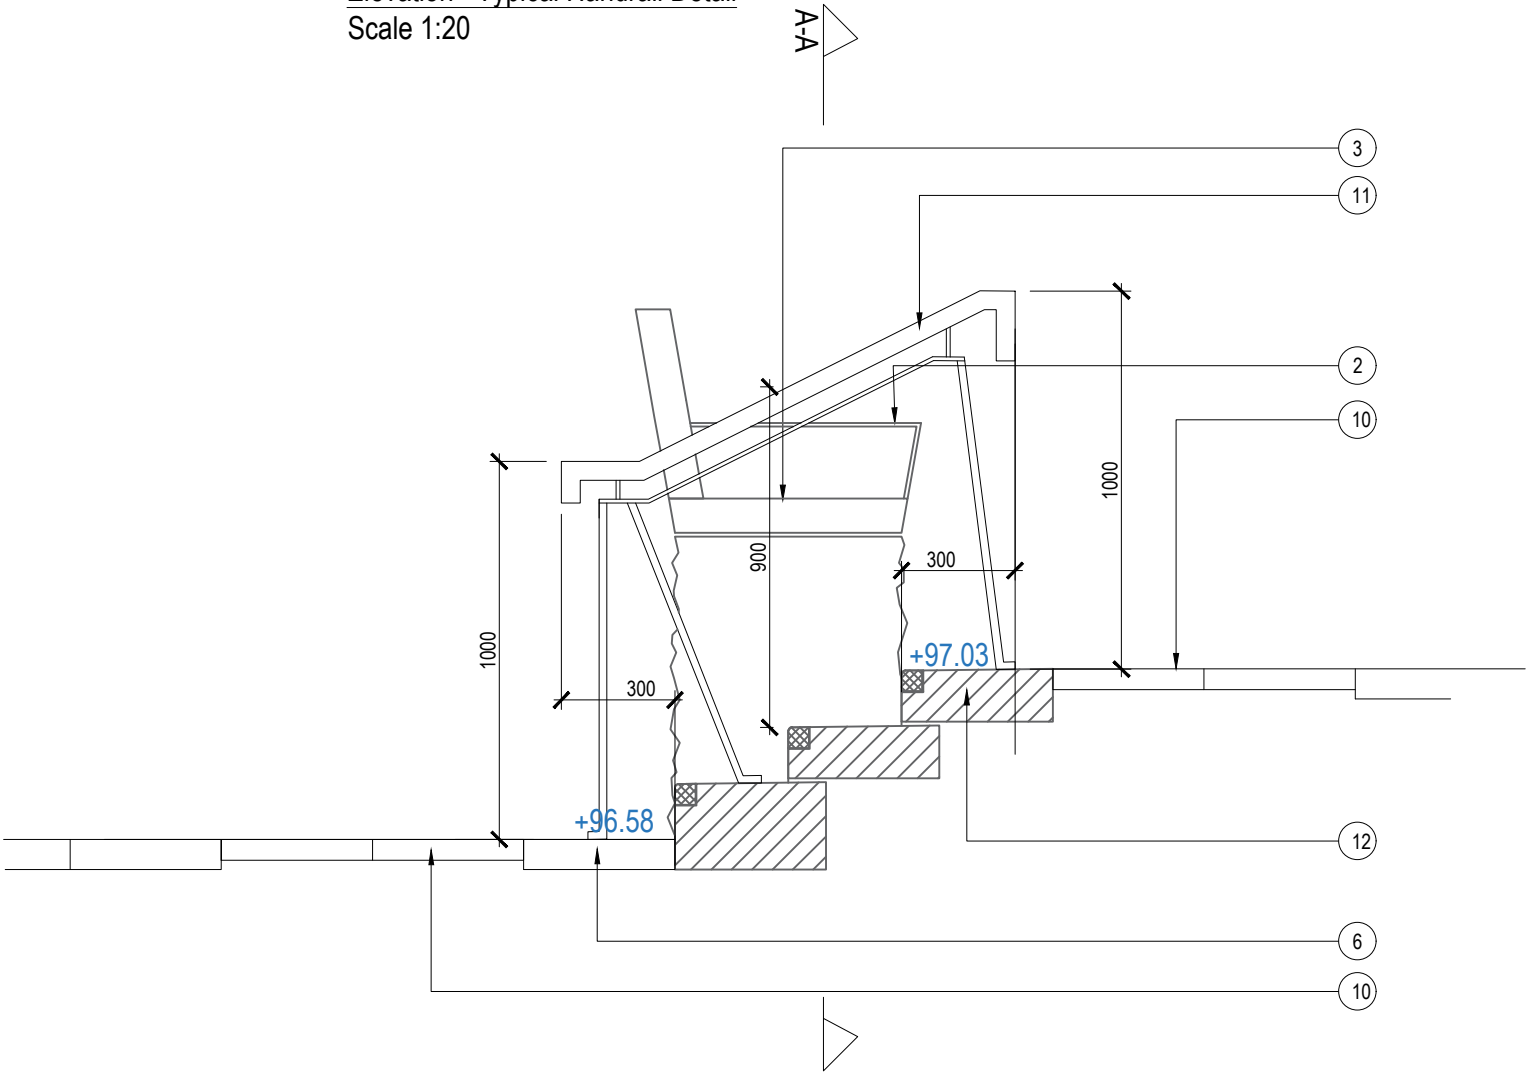

Notes:
• This drawing is copyright.
• Do not scale dimensions from this drawing.
• This drawing is to be read in conjunction with all other relevant drawings.
• All discrepancies on this drawing are to be reported to the architect.
• Do not modify any element of this drawing.
• Use drawing only for purpose(s) issued.
North Sign / Key Plan

The following external model files are included within this drawing.

5mm					60mm
C	06/08/18	Following comments from client: handrail material amended to stainless steel, additional dims and section added, NBS clause updated to suit.	DW	CL	
B	18/07/18	Legs and frame of handrail amended to stainless steel. Issued as Construction.	DW	DM	
A	23/05/18	Amends made to handrail dimensions and handrail material	DW	DM	
Rev	Date	Revision Notes	Dn	Rv	
Client / Contractor					

 Intelligence Buildings Infrastructure www.ibigroup.com		
Project BARNSELY PUBLIC REALM		
Drawing Title CHEAPSIDE TYPICAL HANDRAIL DETAIL		
Job Number 51184	Drawing Originated Date 15/05/18	PAS 1192 Status Code -
Scale@A3 1:20	Purpose CONSTRUCTION	
Drawing Number BBTC_IBI_N3_L_G700_DT_00_06		Revision C

Example Handrail Image



- 240 HANDRAIL SYSTEMS HR1
- System manufacturer: Logic or equal approved
Micah Johnston - Street Furniture Consultant
Telford Road
Middlesbrough
TS3 8BL
mj@logic-sf.co.uk
01642 373400.
 - Material: Stainless steel. Product reference: Bespoke.
 - Cross section: -.
 - Finish: Submit design and cost proposals.
 - Height above ground surface (to upper surface of handrail):
 - Upper handrail: tbc.
 - Lower handrail: -.
 - Accessories:
 - BS 8300-1:2018.

- Legend
- ① 75mm x 90mm timber backrest, Opepe Hardwood, Class 1, natural finish
 - ② 10mm stainless steel armrest
 - ③ 75mm x 90mm timber profile, Opepe Hardwood, Class 1, natural finish, pencil round edges
 - ④ 6mm Mild Steel frame galvanised powder coated RAL 7016 fixed to granite wall
 - ⑤ Cropped / split face finish to front face of W1 granite wall
 - ⑥ P3 Paving Type 3 - See NBS Q25 / 335
 - ⑦ Paving Sub-base build up - see engineers details
 - ⑧ Double timber backrest, Opepe Hardwood, Class 1, natural finish
 - ⑨ W1 Wall Type 1 - Solid mid-grey granite wall sections
 - Hardscape Kobra (mid-grey) or equal approved
 - Flamed top and end finish, cropped/split front and rear faces
 - ⑩ P1 Paving Type 1 - Hazard Corduroy Paving - Q25 / 320A
 - ⑪ HR1 Handrail Type 1
 - Stainless steel legs / frame
 - Stainless steel circular handrail, 50mm diam.
 - ⑫ S1 Step Type 1 - Q25 / 310D

- NOTE;
- Handrails to accord with BS8300-1 : 2018
 - Adjacent details design intent only.
Contractor / manufacturer to produce production drawings for approval, including method of fixing.