




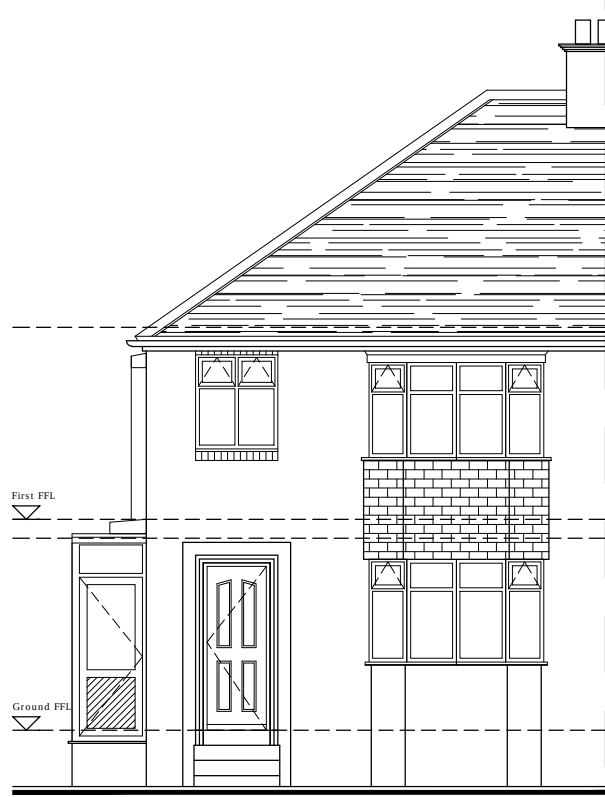


EXISTING FRONT ELEVATION
1:100

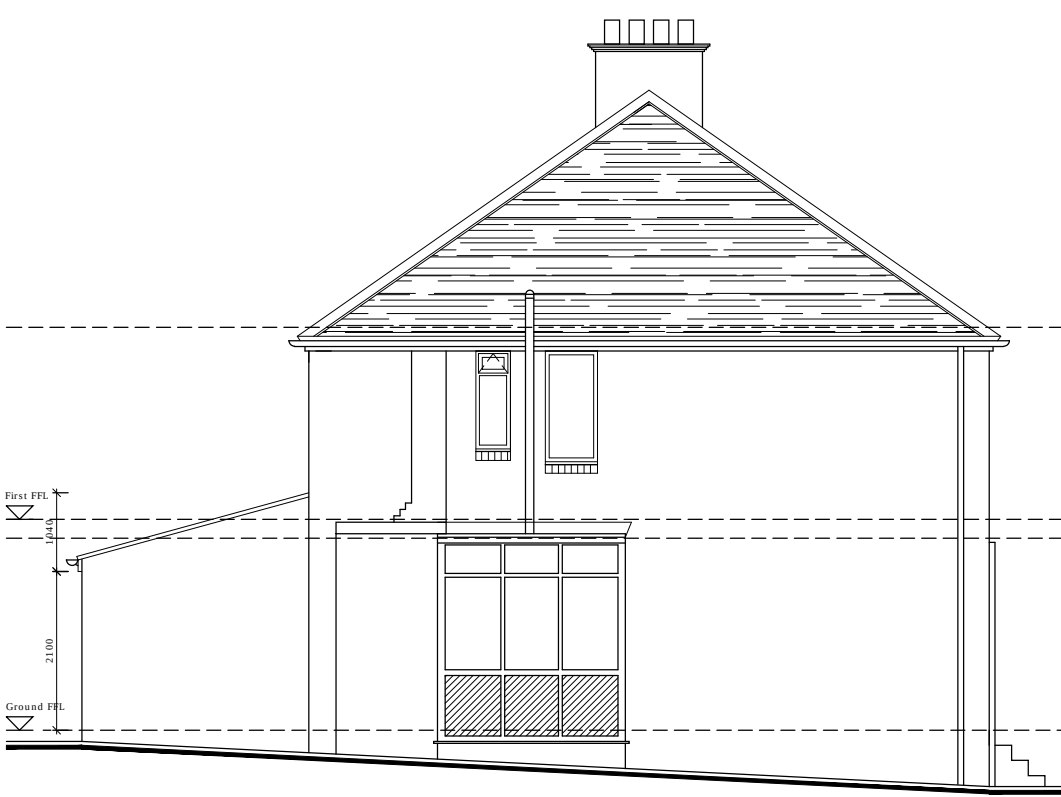


EXISTING GABLE ELEVATION
1:100

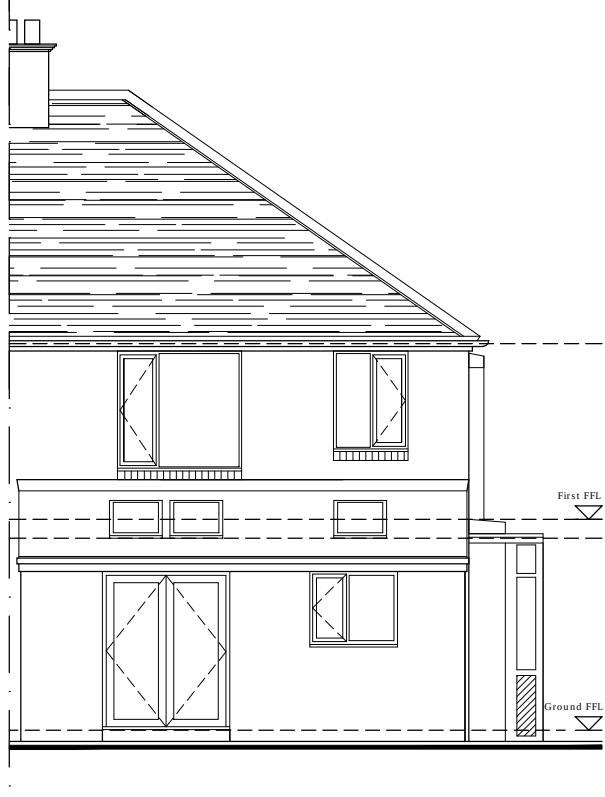


EXISTING REAR ELEVATION
1:100

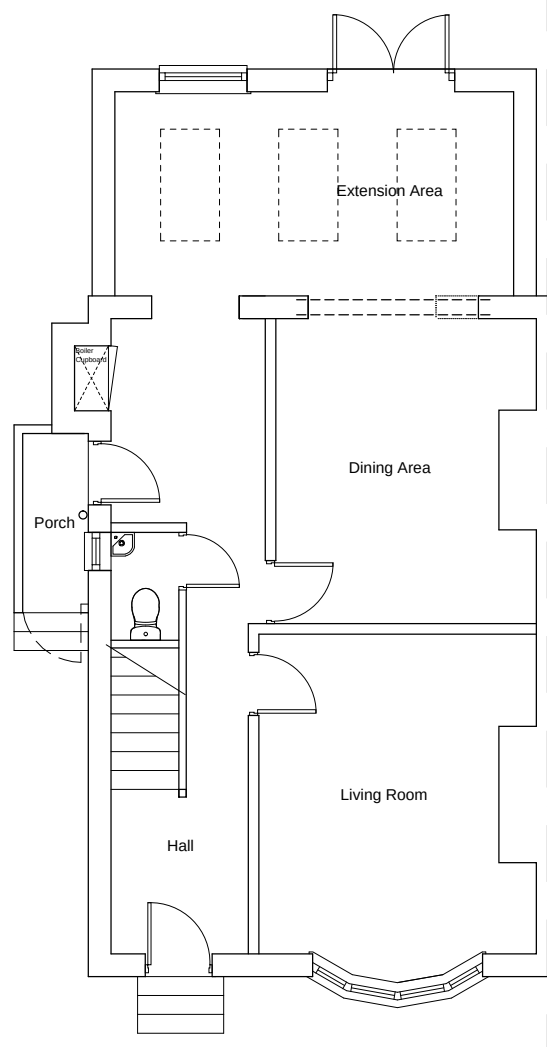

EXISTING GROUND FLOOR
1:100

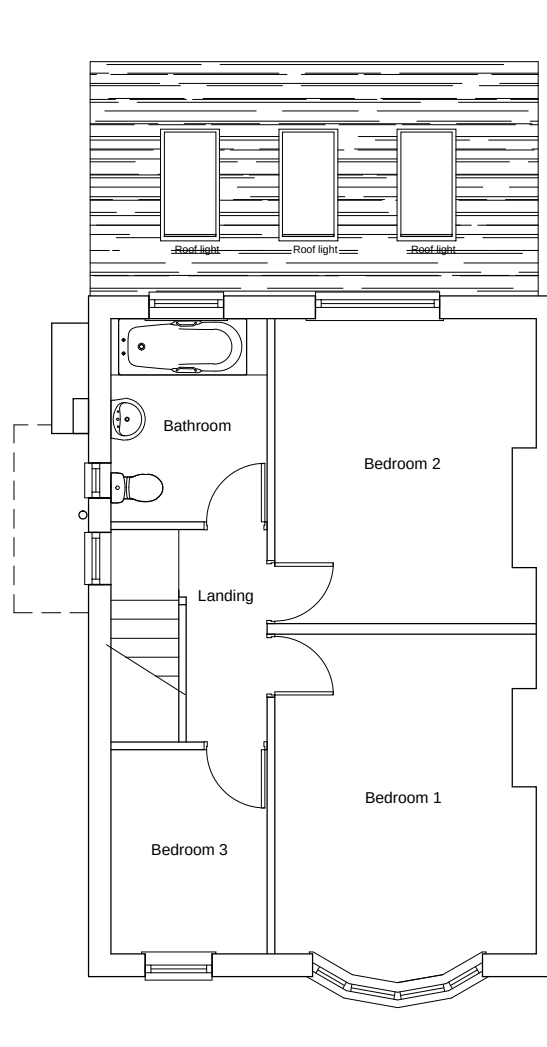


EXISTING FIRST FLOOR
1:100

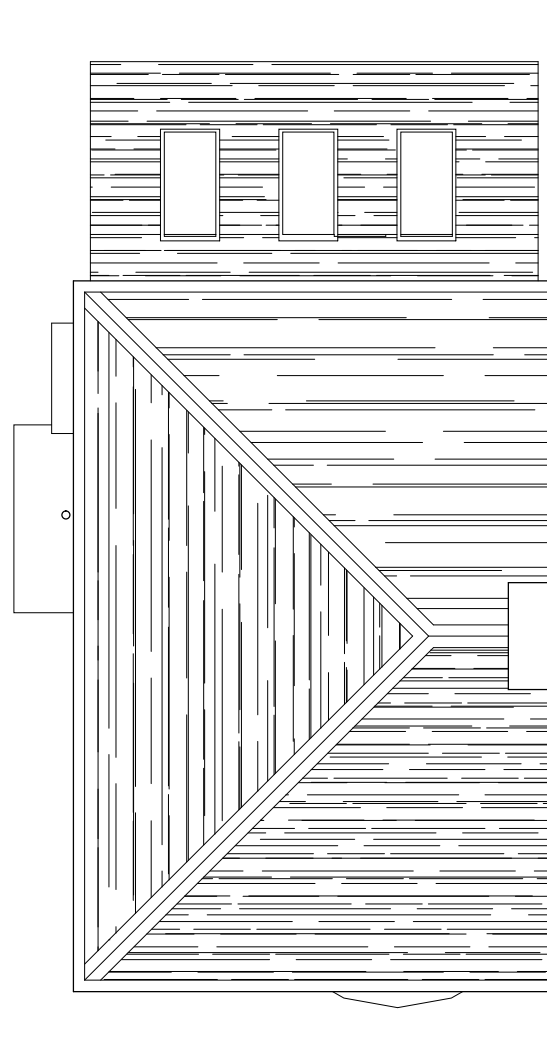


EXISTING ROOF LAYOUT
1:100




PROPOSED FRONT ELEVATION
1:100

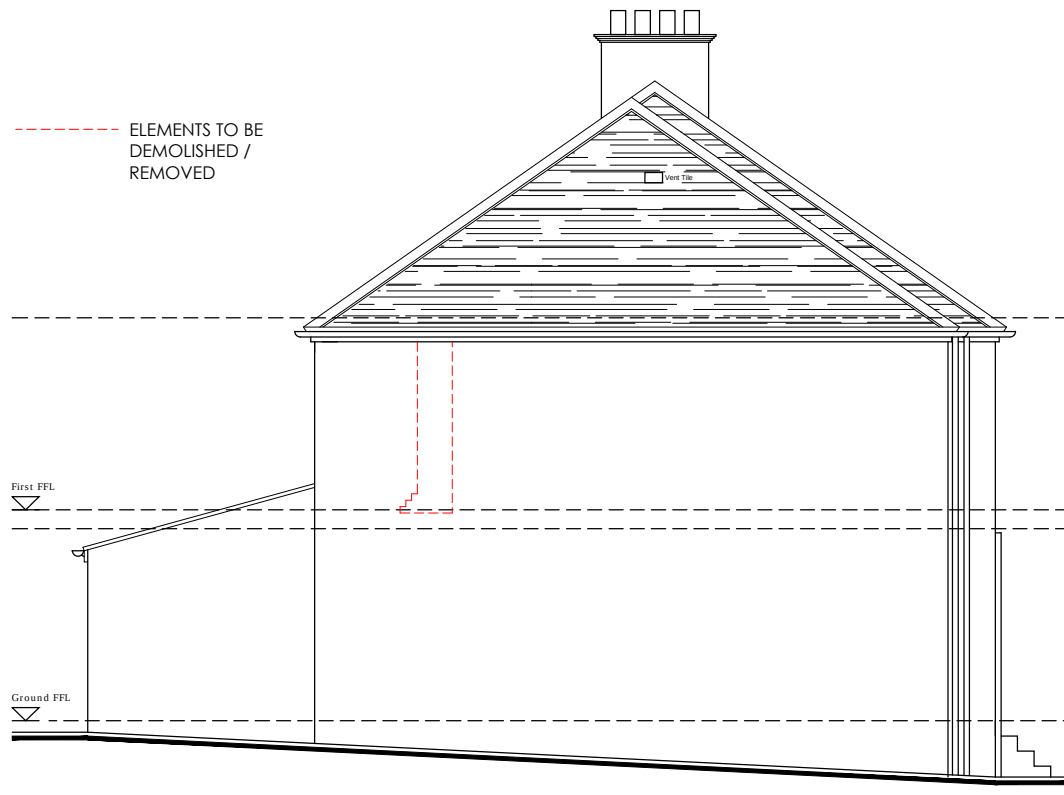


PROPOSED GABLE ELEVATION
1:100

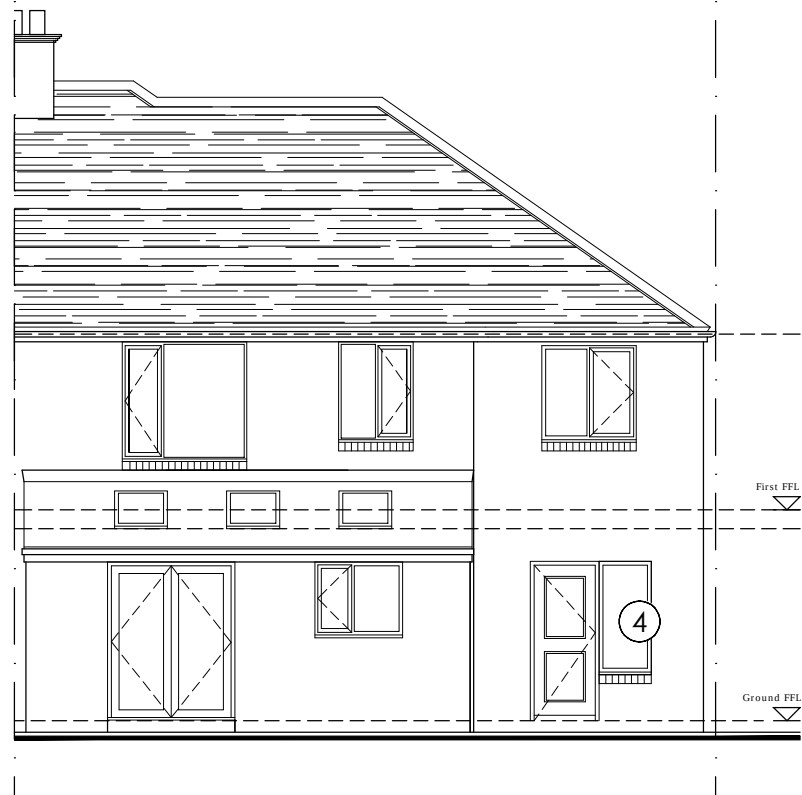


PROPOSED REAR ELEVATION
1:100

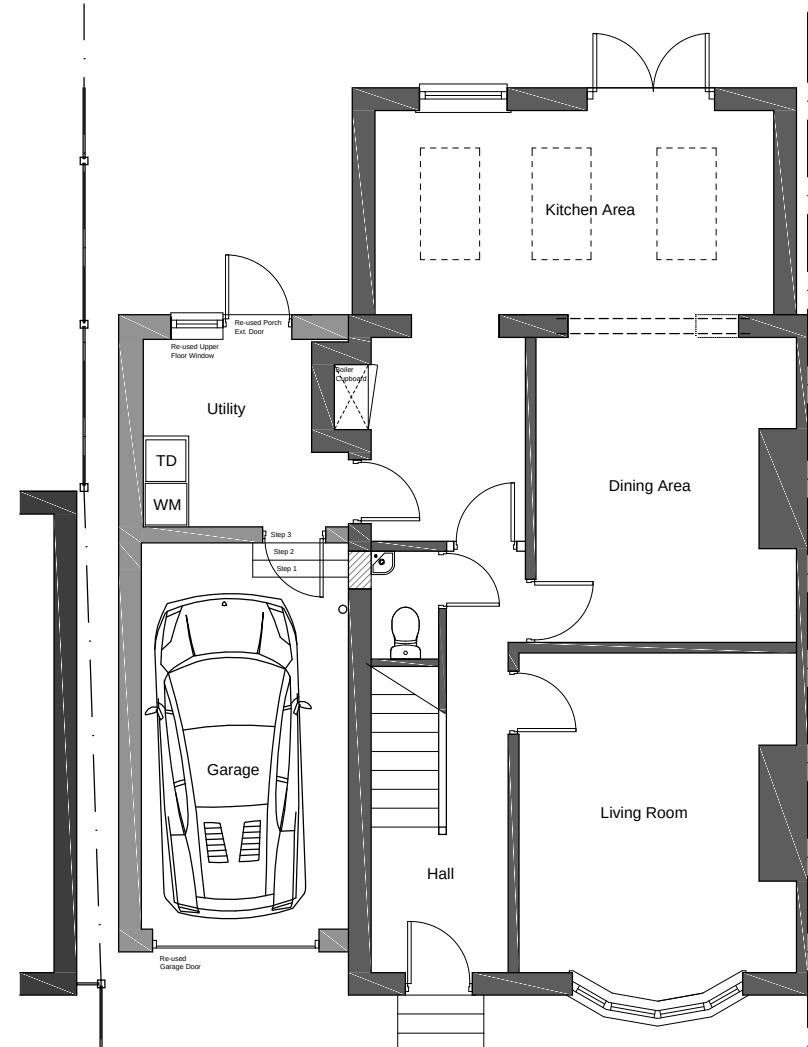

PROPOSED GROUND FLOOR
1:100

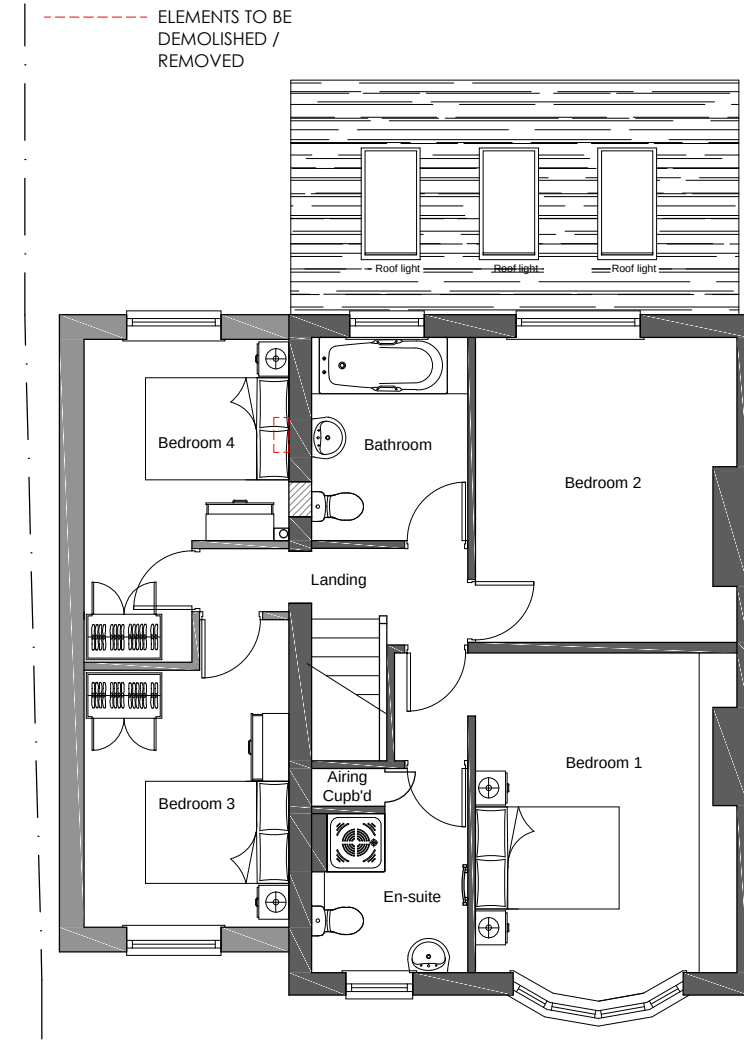

PROPOSED FIRST FLOOR
1:100

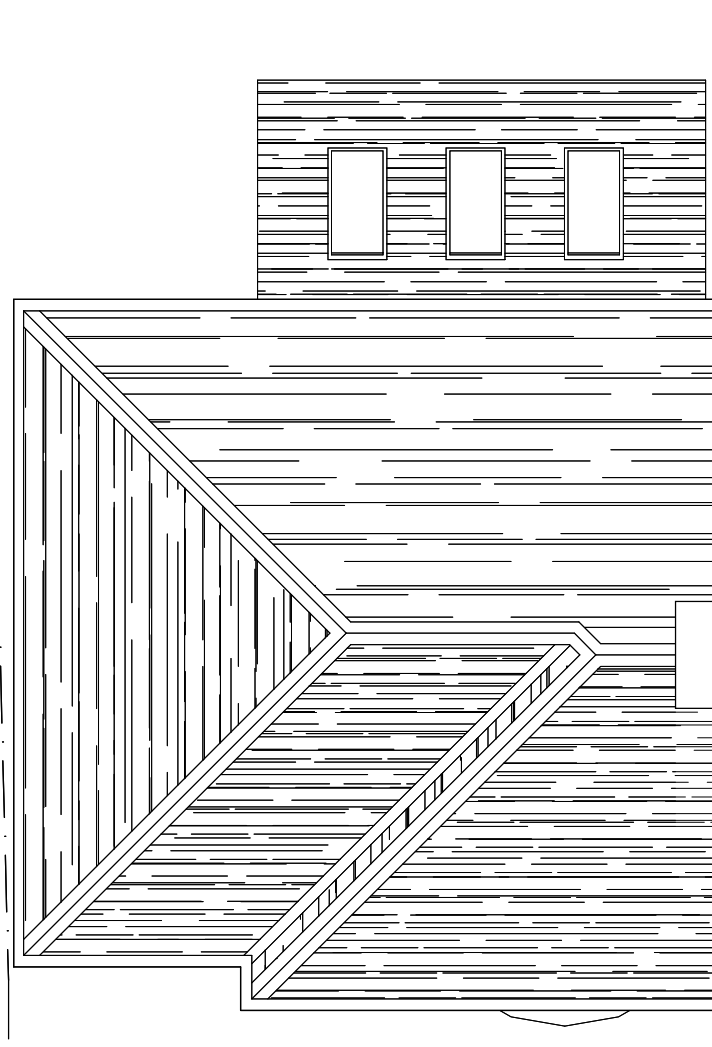

PROPOSED ROOF LAYOUT
1:100

Material Palette_

- 1 Brickwork External Walls
- 2 Concrete Roof Tiles
- 3 uPVC Windows
- 4 uPVC Doors
- 5 uPVC Rainwater goods

NOTES

DRAWINGS ARE STAMPED AS TO THEIR ISSUE STATUS (BELOW) AND THEIR USE IS LIMITED AS SUCH:

PLANNING

0 1000 2000 3000 4000 5000mm
SCALE 1:100

Note:
Information is based on OS map and received information and is subject to full topographical survey (at Client's discretion should Contractor request)

Surrounding contextual buildings and information are based on received ordinance survey drawings and are shown for illustrative purposes only. assumed site boundary is subject to confirmation to legal confirmation

All Legal easements and extent of existing underground services locations are subject to confirmation.

/ 13/10/20 Inaugral Issue SS -

REV	DATE	AMENDMENTS	BY	APPD
-----	------	------------	----	------

CLIENT :

Nathan Winder
9 Limes Ave, Staincross
Barnsley, S75 6JW

PROJECT :

Proposed Two Storey
Side Extension
9 Limes Ave, Staincross
Barnsley, S75 6JW

TITLE :

Existing and Proposed
Plans and Elevations

DRAWN BY :	NW	APPROVED BY :	NW
DATE :	21/10/20	DATE :	21/10/20
SCALE :	As Shown	ORIGINAL DRAWING SIZE	841 x 594 - A1
DRAWING No	NW-(BR)-002	REV.	/