



|                |         |
|----------------|---------|
| Drawing No.    | Rev No. |
| MGH001    -003 |         |

DO NOT SCALE: Contractor to check all dimensions and report any omissions or errors

NOTES

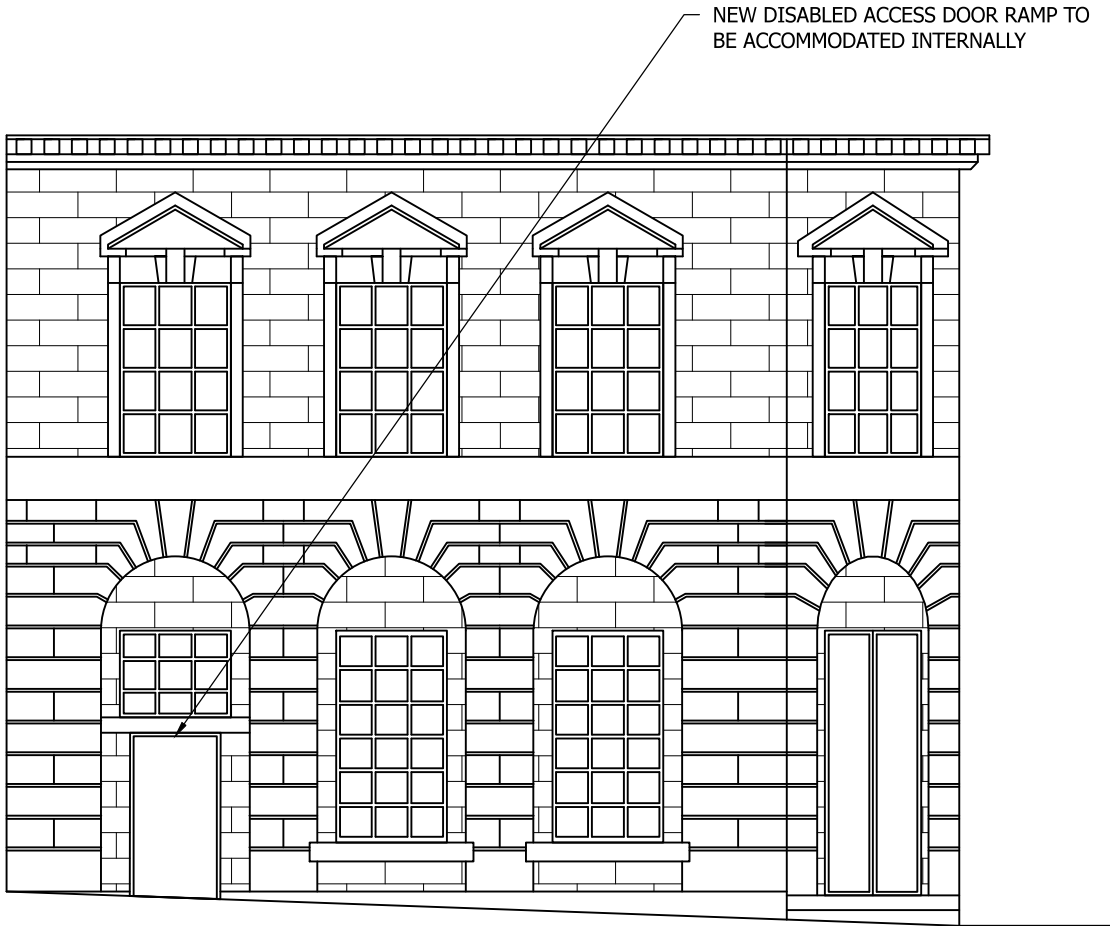

PROPOSED FRONT ELEVATION  
SCALE 1:100 AT A3

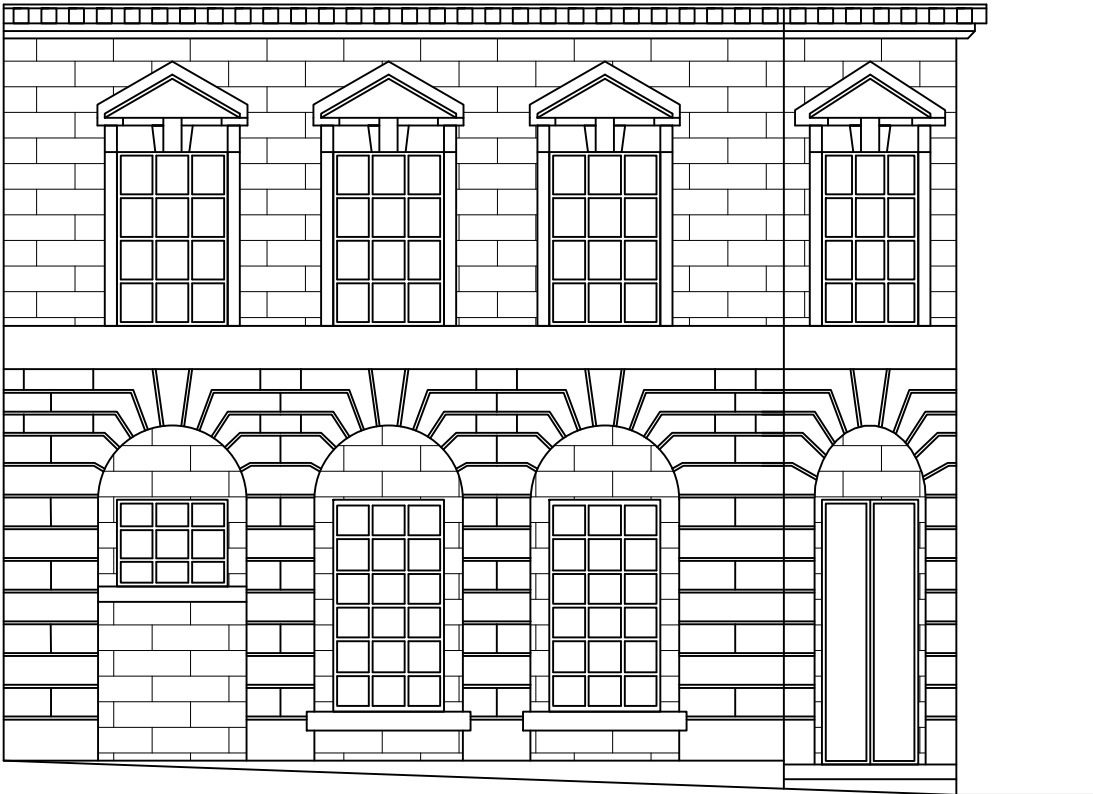

EXISTING FRONT ELEVATION  
SCALE 1:100 AT A3

|   |                                      |                                 |                                   |                                       |      |
|---|--------------------------------------|---------------------------------|-----------------------------------|---------------------------------------|------|
| Rev   | Description                          | By                              | Chk                               | App                                   | Date |
| <div>JRB DESIGNS Ltd<br/>1 Saville Road<br/>Cudworth<br/>Barnsley<br/>S72 8LT<br/>Tel: 01226 383542<br/>Fax: 01226 380078<br/>Mob: 07970 541192<br/>Email: john@jrbdesigns.co.uk<br/><br/>This drawing is copyright. © jrbdesigns Ltd.</div> |                                      |                                 |                                   |                                       |      |
| Client   |                                      | MR G HORSEFIELD                 |                                   |                                       |      |
| Drawing Title   |                                      |                                 |                                   |                                       |      |
| PROPOSED ELEVATIONS   |                                      |                                 |                                   |                                       |      |
| Address   |                                      |                                 |                                   |                                       |      |
| 13 CHURCH STREET<br>S70 5TB   |                                      |                                 |                                   |                                       |      |
| Project Title:   |                                      |                                 |                                   |                                       |      |
| PROPOSED CHANGE OF USE<br>FROM BANK TO PUB   |                                      |                                 |                                   |                                       |      |
| Purpose of Issue:   |                                      |                                 |                                   |                                       |      |
| PLANNING   |                                      |                                 |                                   |                                       |      |
| Drawing Status   |                                      |                                 |                                   |                                       |      |
| FIRST ISSUE   |                                      |                                 |                                   |                                       |      |
| Scale at A3<br>AS SHOWN   | Drawn By<br>JRB                      | Date<br>17/01/2020              |                                   |                                       |      |
| Checked By   | Date<br>17/01/2020                   | Approved By                     | Date<br>17/01/2020                |                                       |      |
| Project No.<br>MGH001   | Drawing No.<br>003                   | Revision<br>-                   |                                   |                                       |      |
| APPROVAL <input checked="" type="checkbox"/>   | INFORMATION <input type="checkbox"/> | TENDER <input type="checkbox"/> | CONTRACT <input type="checkbox"/> | CONSTRUCTION <input type="checkbox"/> |      |