



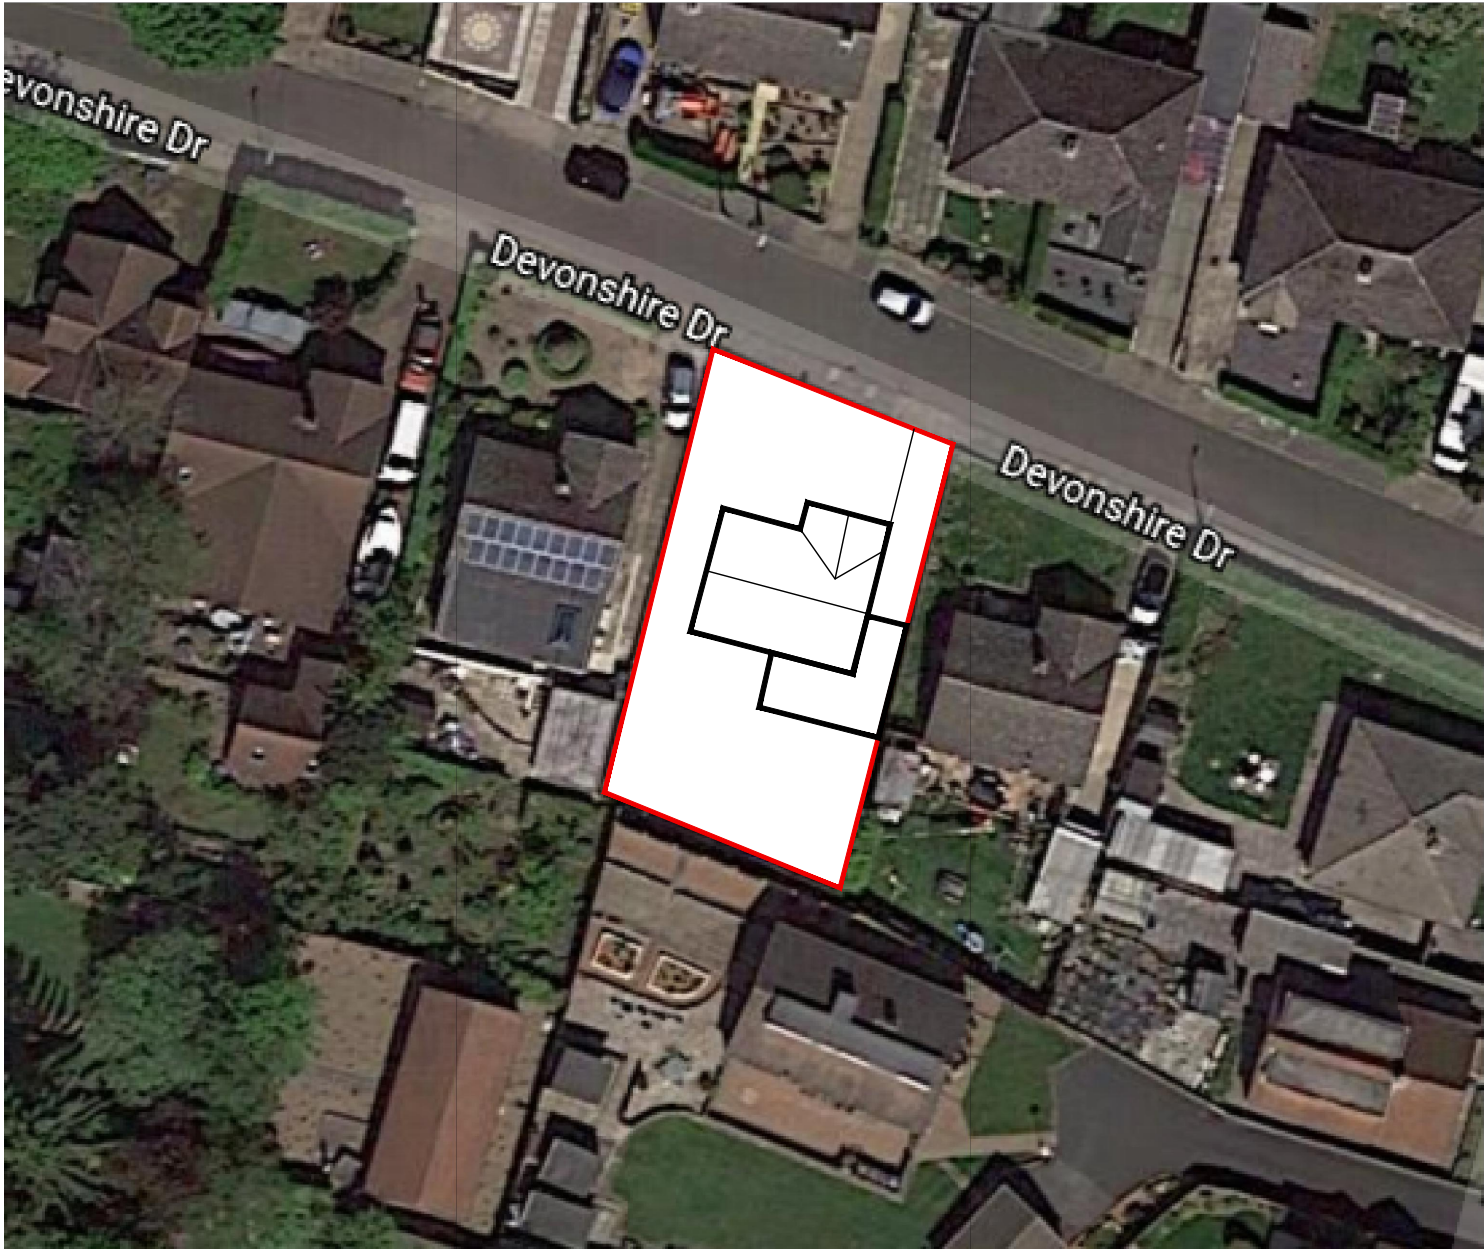

DATE	REVISIONS	BY
------	-----------	----

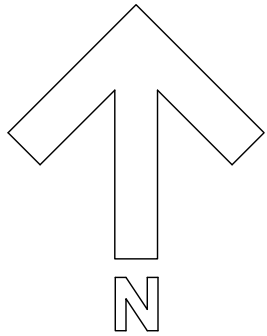

DRAWN	AN	CHECKED	DATE	Feb 2020
-------	----	---------	------	----------

DRG. No.	54/004/AP	REV.
----------	-----------	------

SCALE:	1:500@A3
--------	----------

Proposed Site Plan

6 Devonshire Drive Barnsley
