

ROOF SPECIFICATION (MATERIALS TO MATCH EXISTING)

KINGSPAN 'TOPDECK' KS1000/71/TD/ECOSAFE/LPCB
COMPOSITE MEMBRANE COVERED ROOF PANELS.


PPC CAP FLASHING TO PARAPET COLOUR RAL 7016
ANTHRACITE GREY.

CANOPY SPECIFICATION (MATERIALS TO MATCH EXISTING):

UNICLAD 32/1000/RX0.7MM PLASTISOL COATED STEEL
SINGLE SKIN SHEET. COLOUR GOOSEWING GREY WITH
SOFFIT IN ASH AND LACY 150MM WIDE ASH PLANK WHITE
SOFFIT PLANKS.

FASCIA TO CANOPY TO BE IN COATED ALUMINIUM -
COLOUR RAL 7016 ANTHRACITE GREY

CANOPY GUTTER TO BE GALVANISED METAL

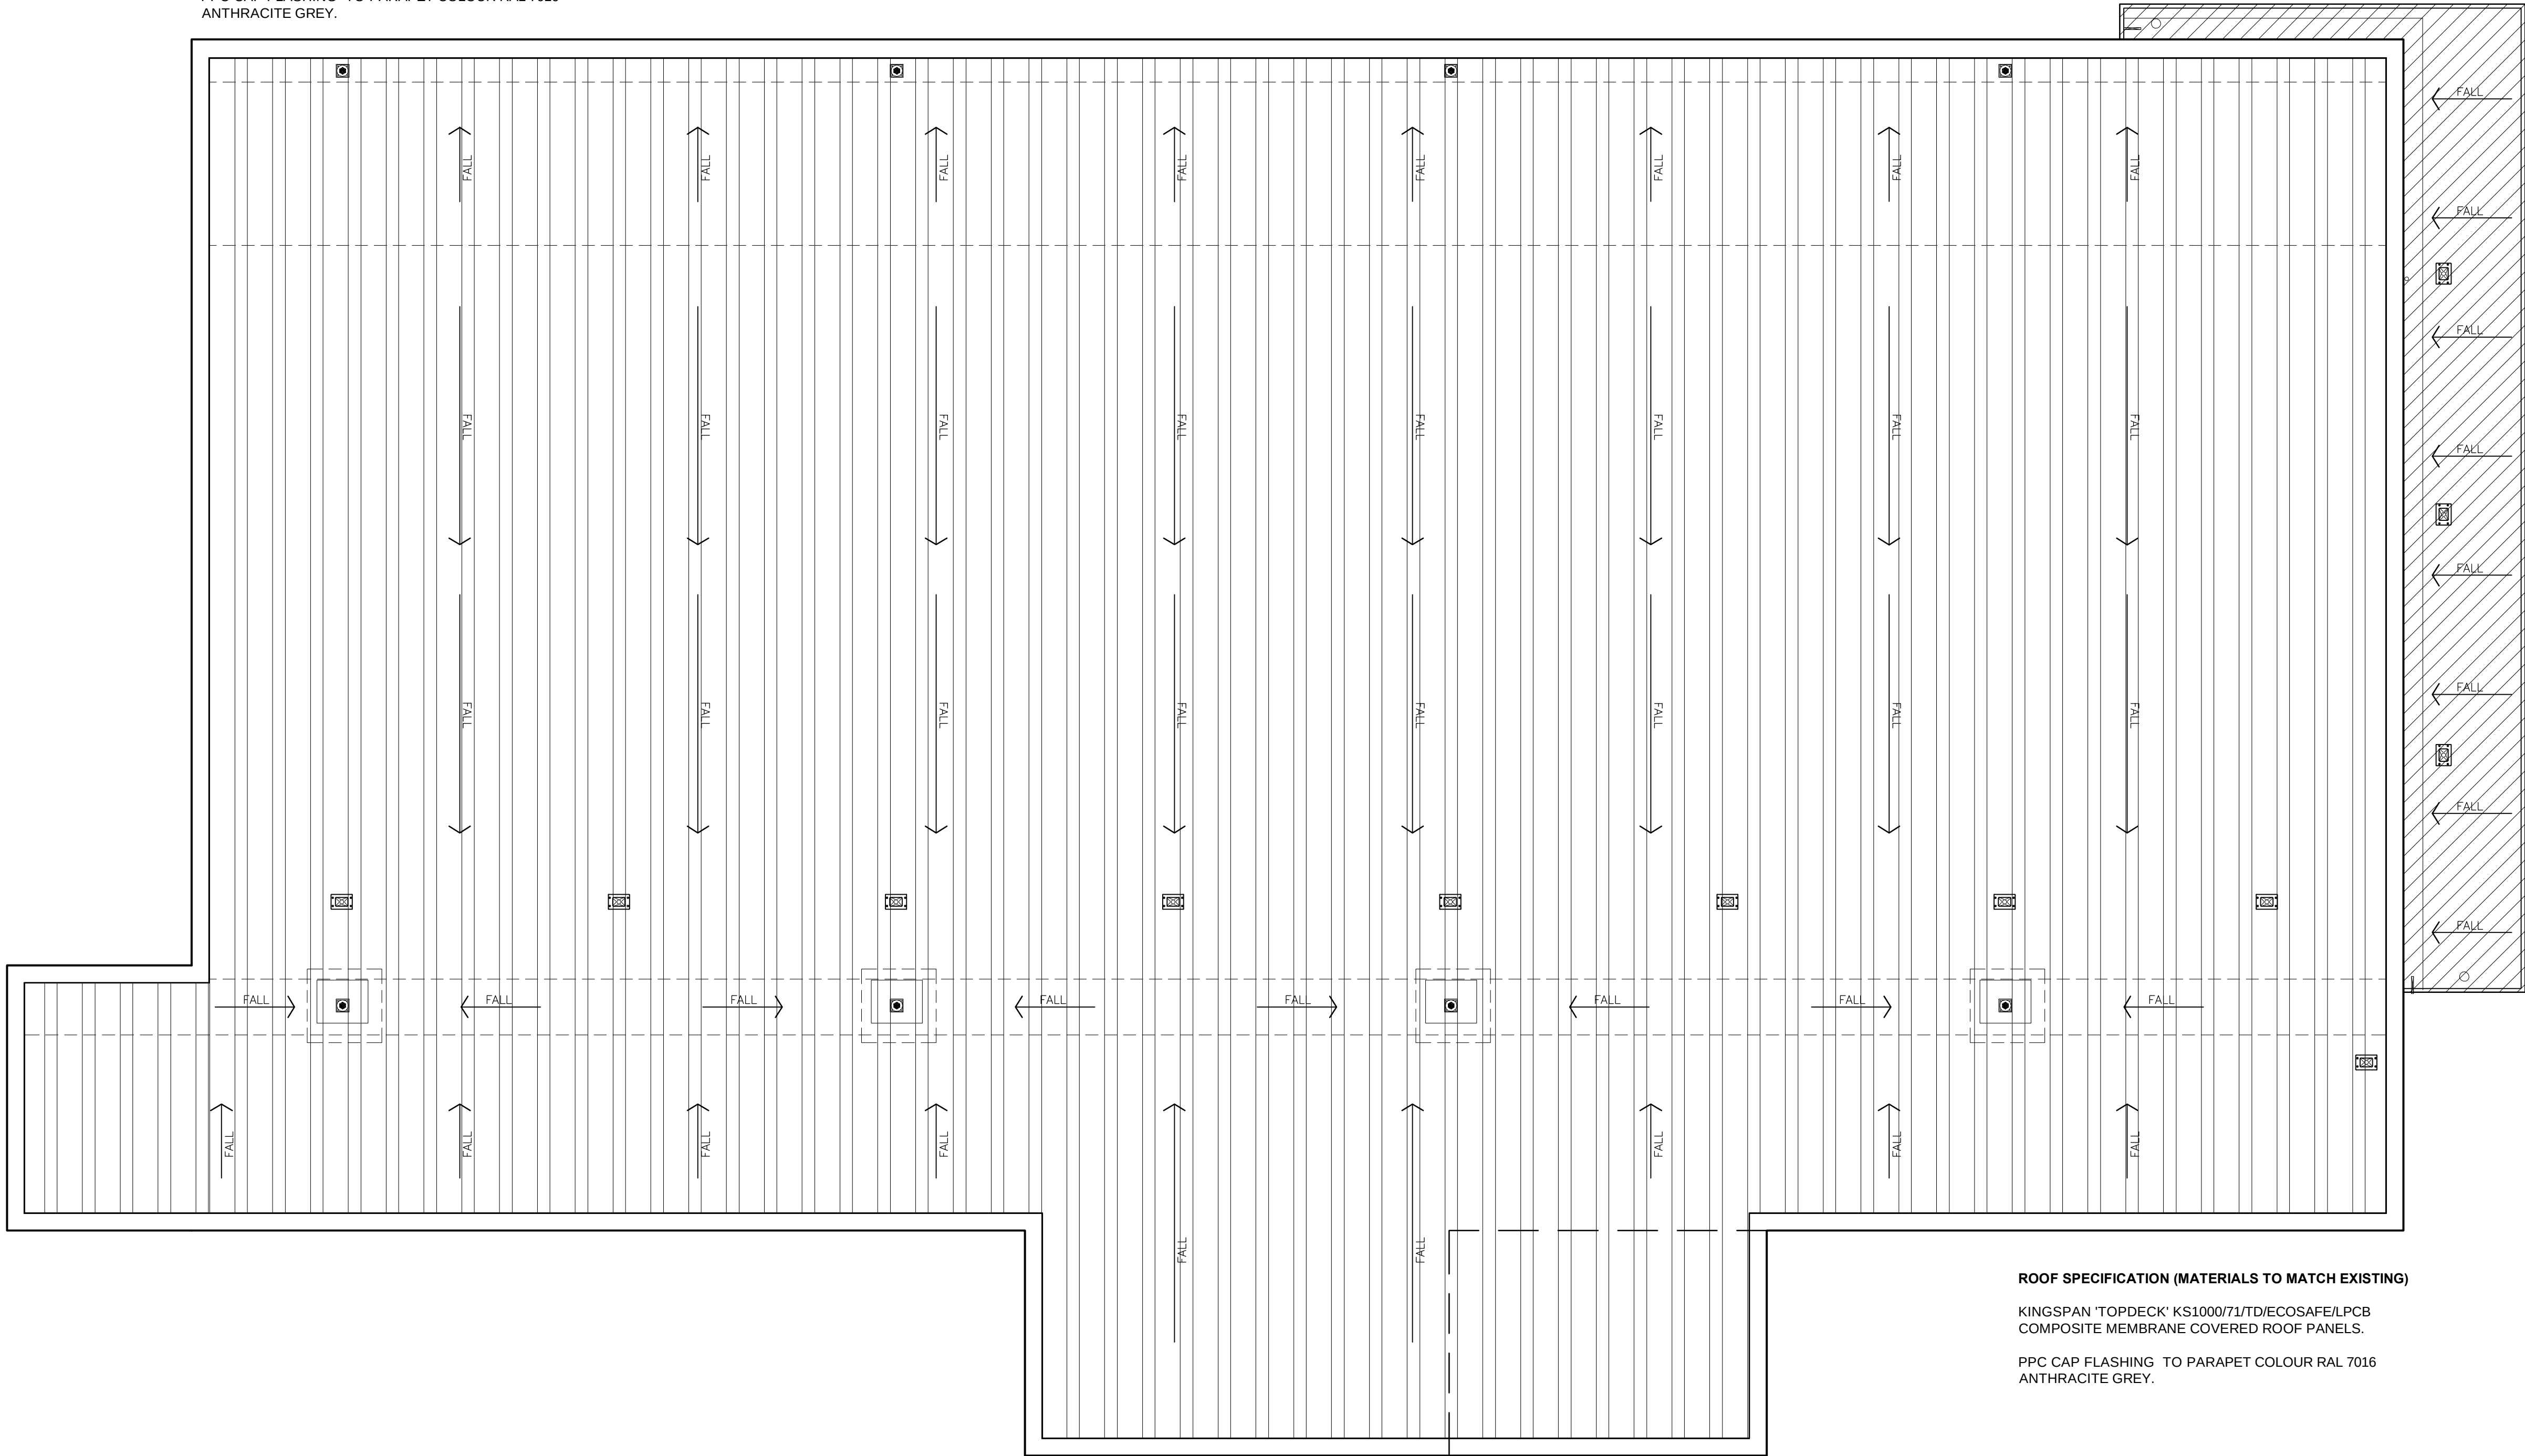

ROOF SPECIFICATION (MATERIALS TO MATCH EXISTING)

KINGSPAN 'TOPDECK' KS1000/71/TD/ECOSAFE/LPCB
COMPOSITE MEMBRANE COVERED ROOF PANELS.

PPC CAP FLASHING TO PARAPET COLOUR RAL 7016
ANTHRACITE GREY.

Approx. location of plant to be
located on the roof subject to
confirmation and approval

A	13.06.18	Warehouse extension amended - tree info added	BL	JDB
Rev	Date	Description	Rev By	Chk'd
Project Title		Proposed Foodstore Extension		
Client		Aldi Stores Ltd.		
Status		Planning		
Scale		1:100	Drawing Size	
Date		01.2018	Drawn By	BL
			Checked	NJC
Drawing Title		Proposed Roof Plan		
Job-Dwg No		2285-107	Rev	A
2 St. Johns North, Wakefield, WF1 3QA t. 01924 291800 ☐ Carvers Warehouse, 77 Dale Street, Manchester, M1 2HG t. 0161 2388555 ☐ The Old Rectory, 79 High Street, Newport Pagnell, MK16 8AB t. 01908 211577 ☐ 101 London Road, Reading, RG1 5BY t. 0118 9507700 ☐ 10 Gees Court, 51 Christophers Place, London, W1U 1JJ t. 0207 4091215 THE HARRIS PARTNERSHIP ARCHITECTS www.harrispartnership.co.uk				