






Site Location Plan (NTS)

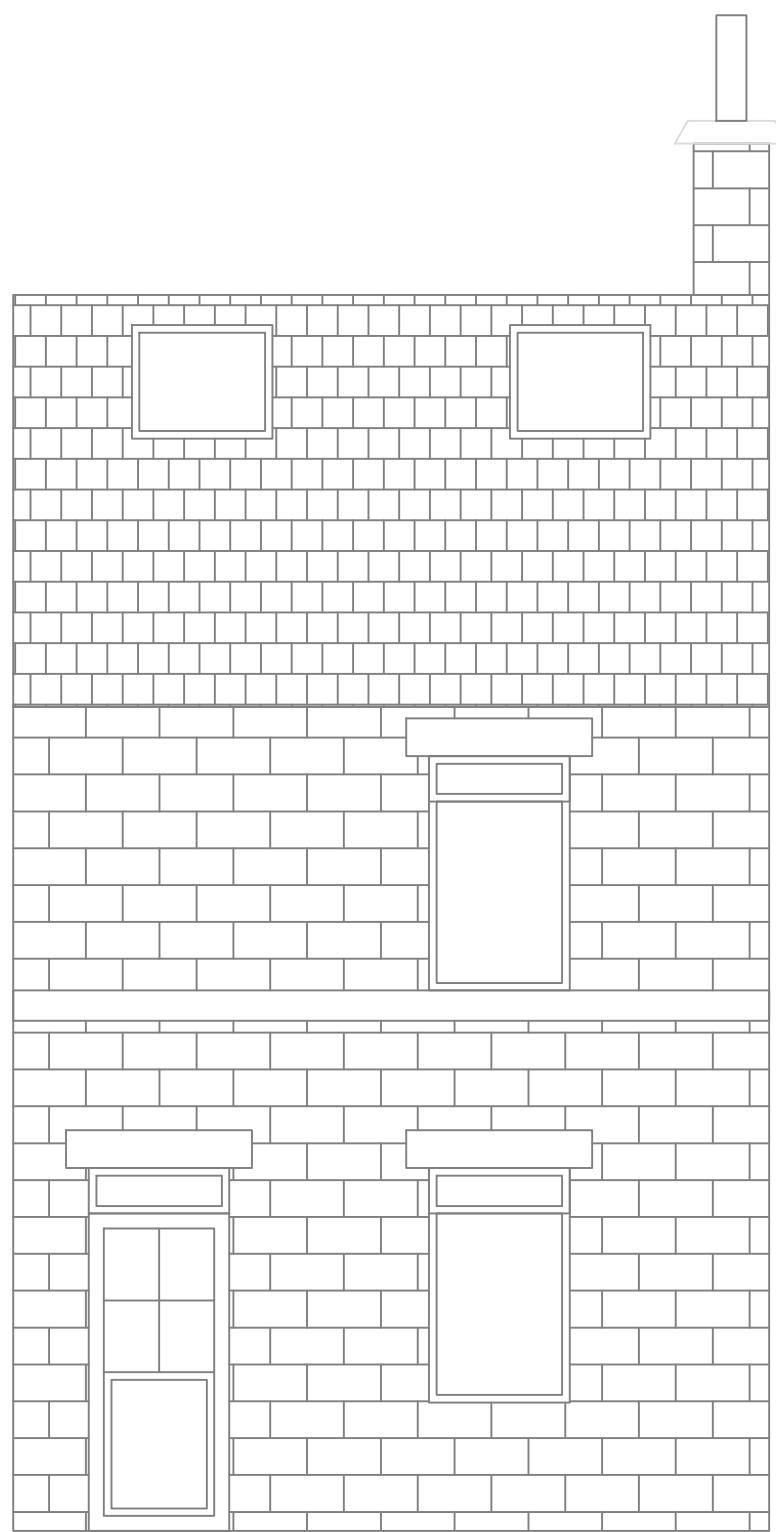


Existing Front Elevation

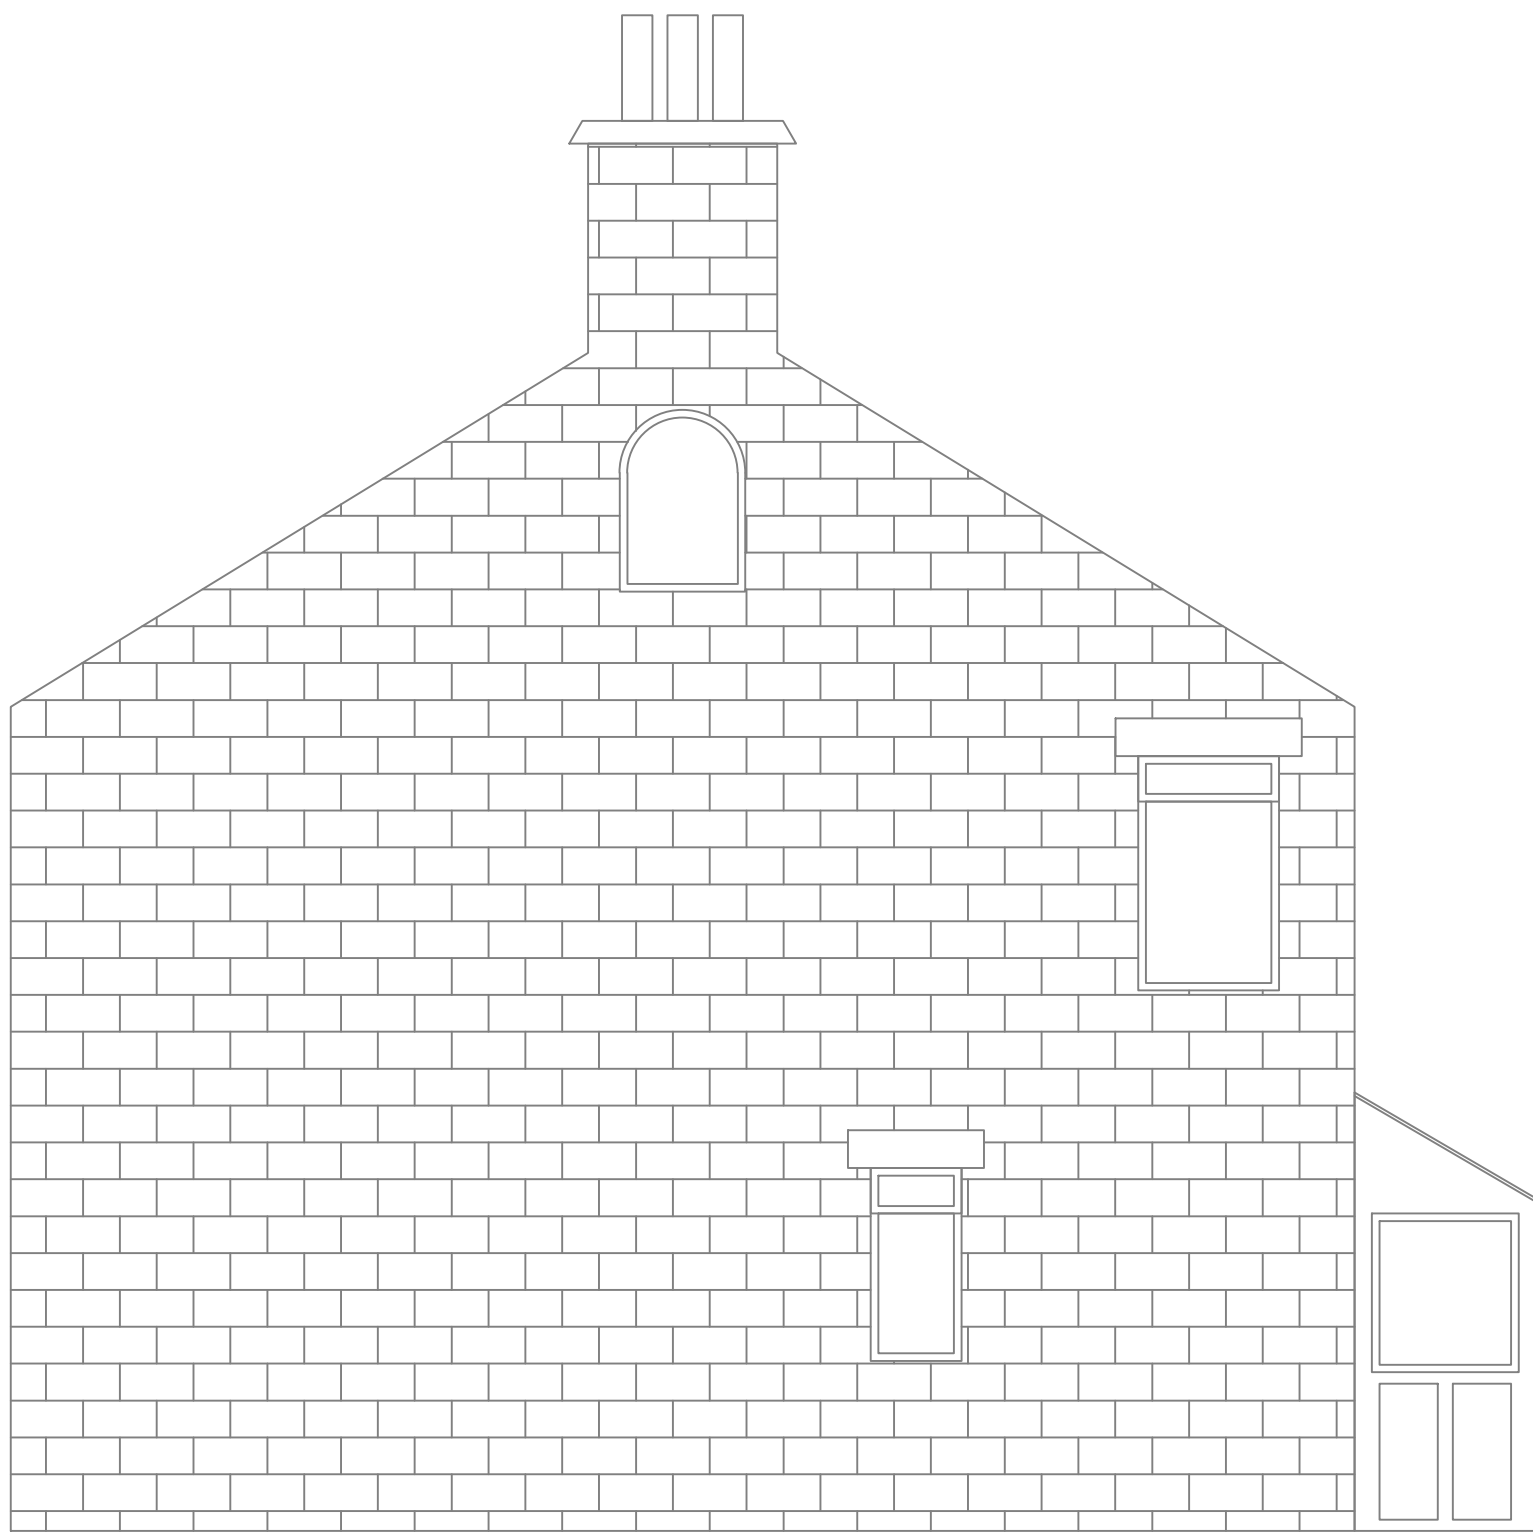


Existing Side Elevation

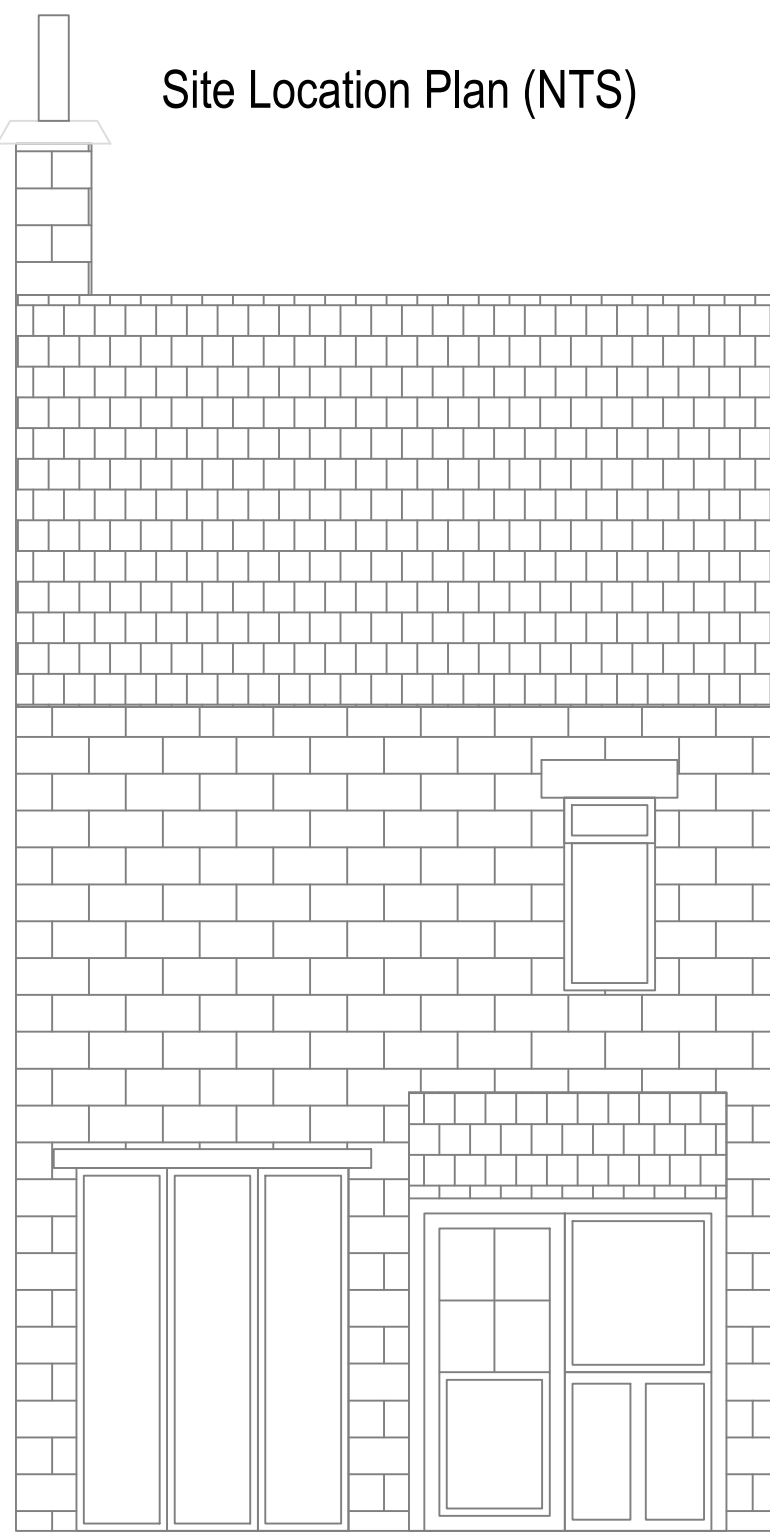


Existing Rear Elevation

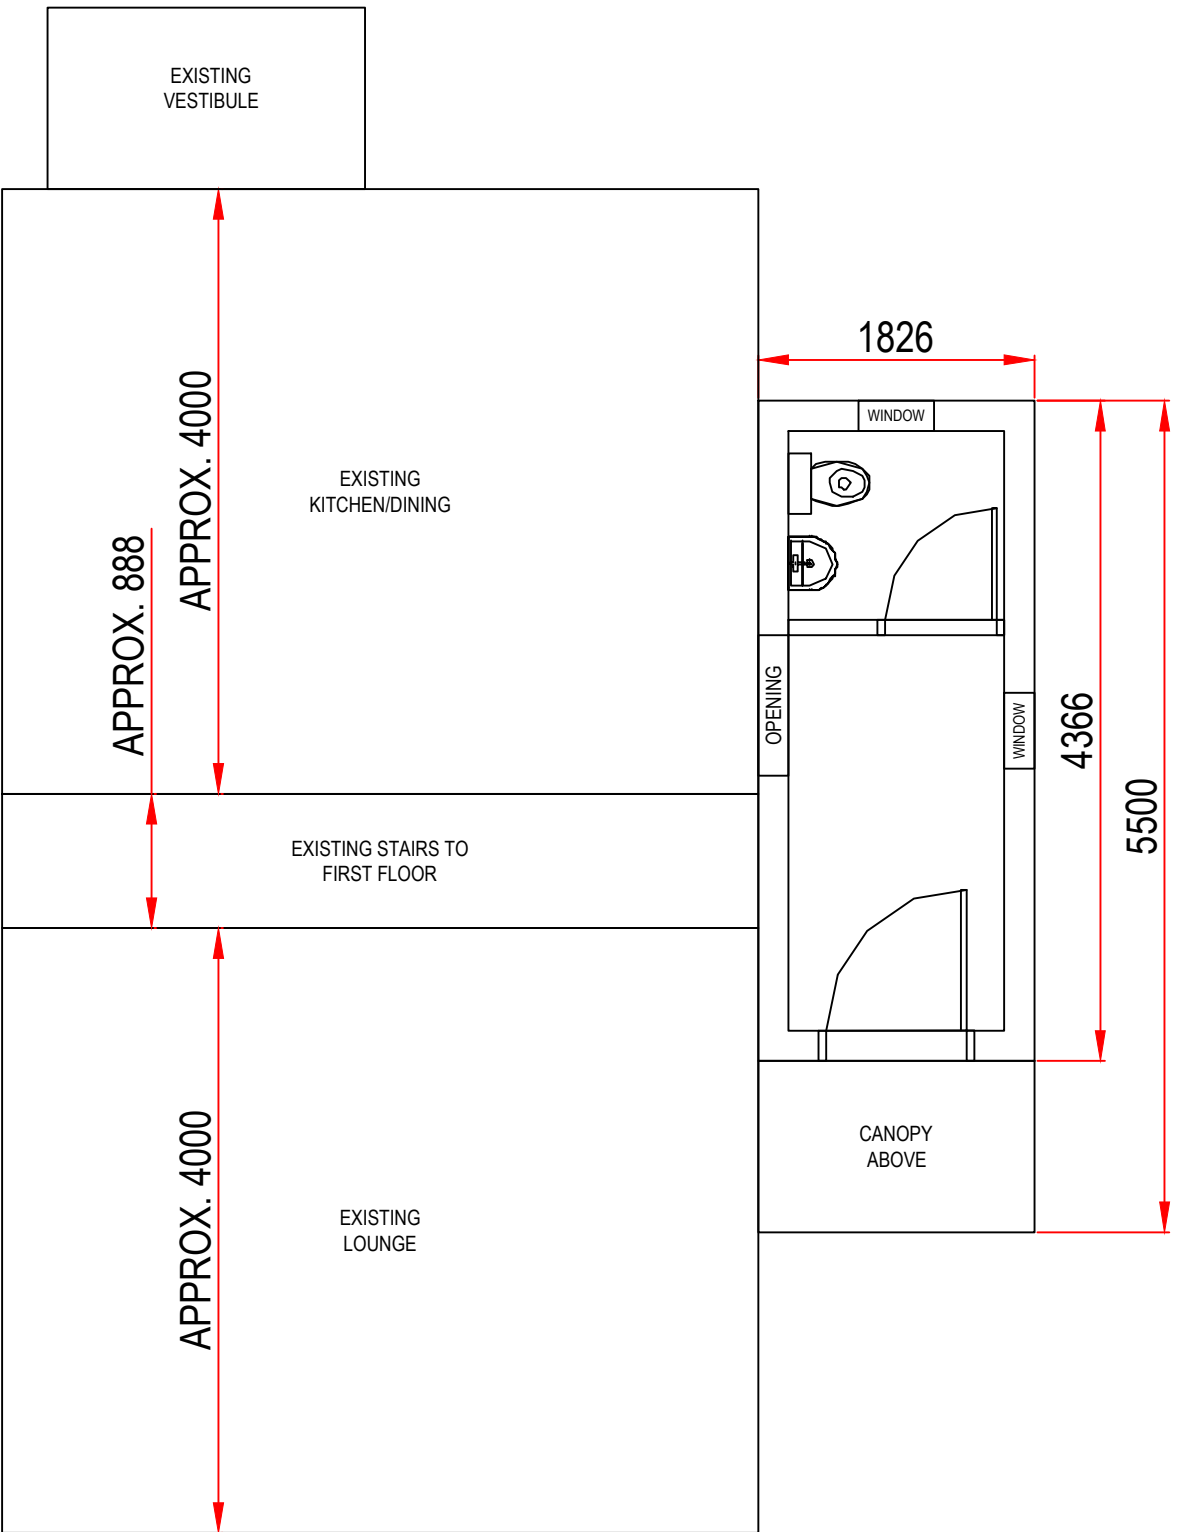


Proposed Ground Floor Plan

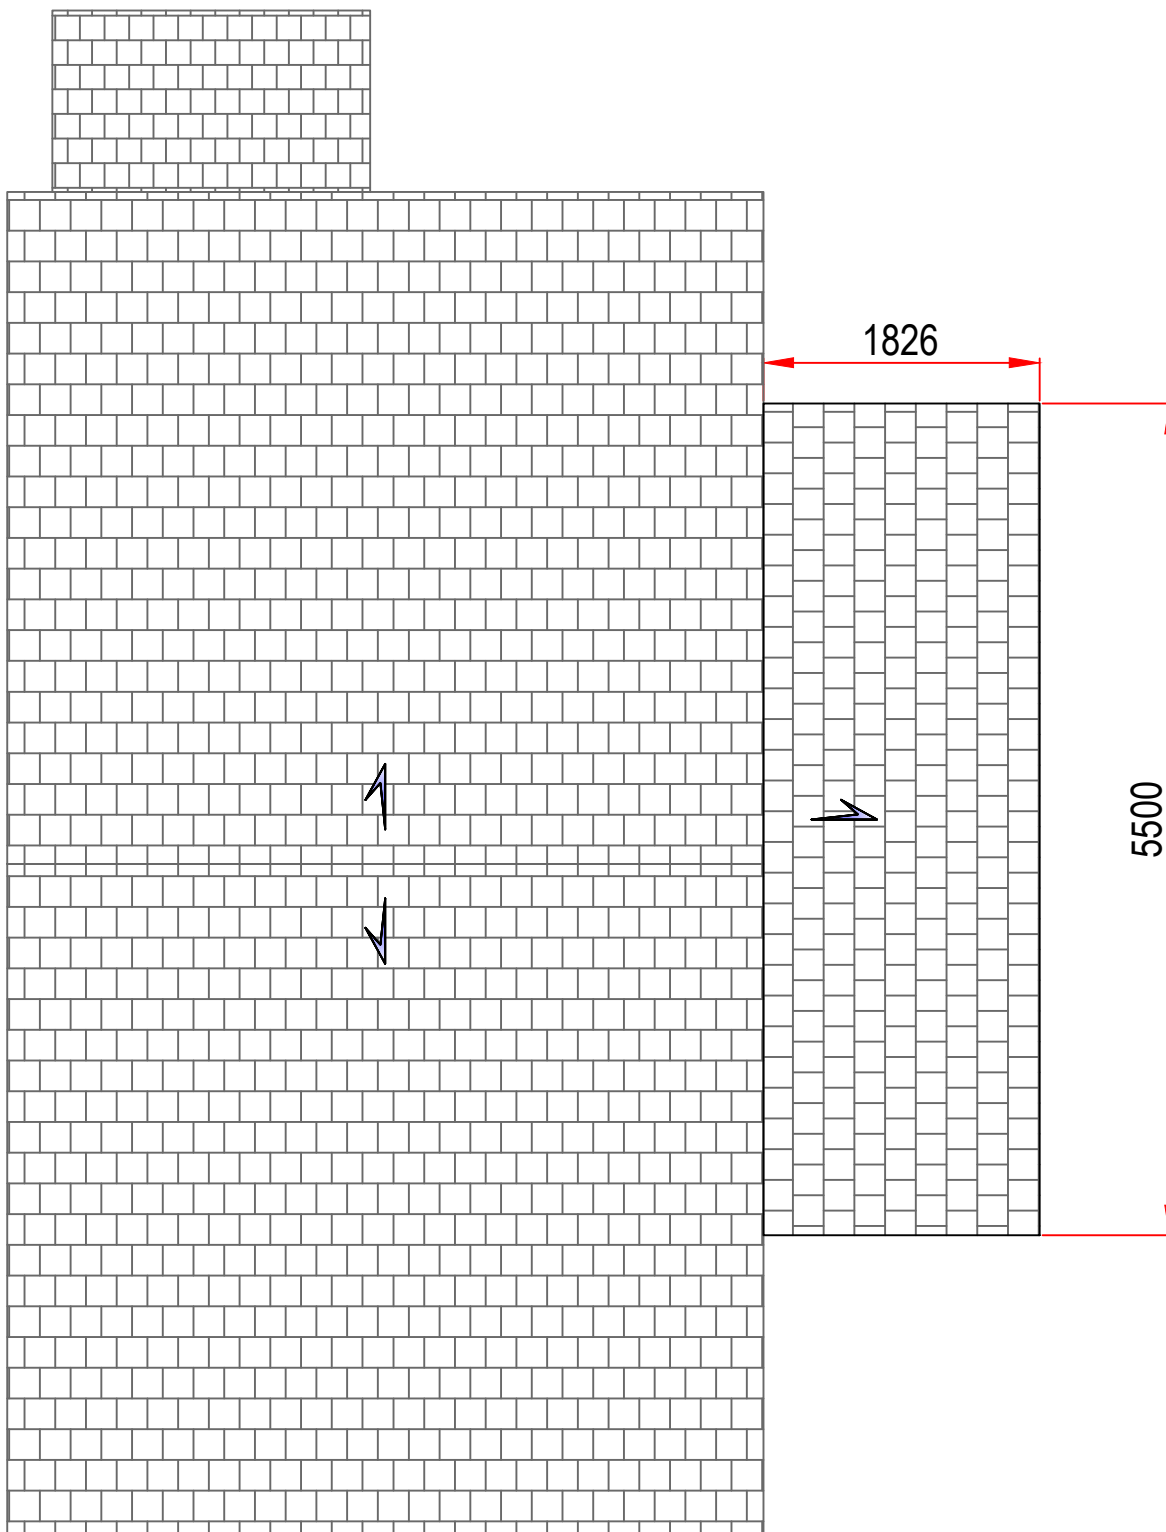


Proposed Roof Plan

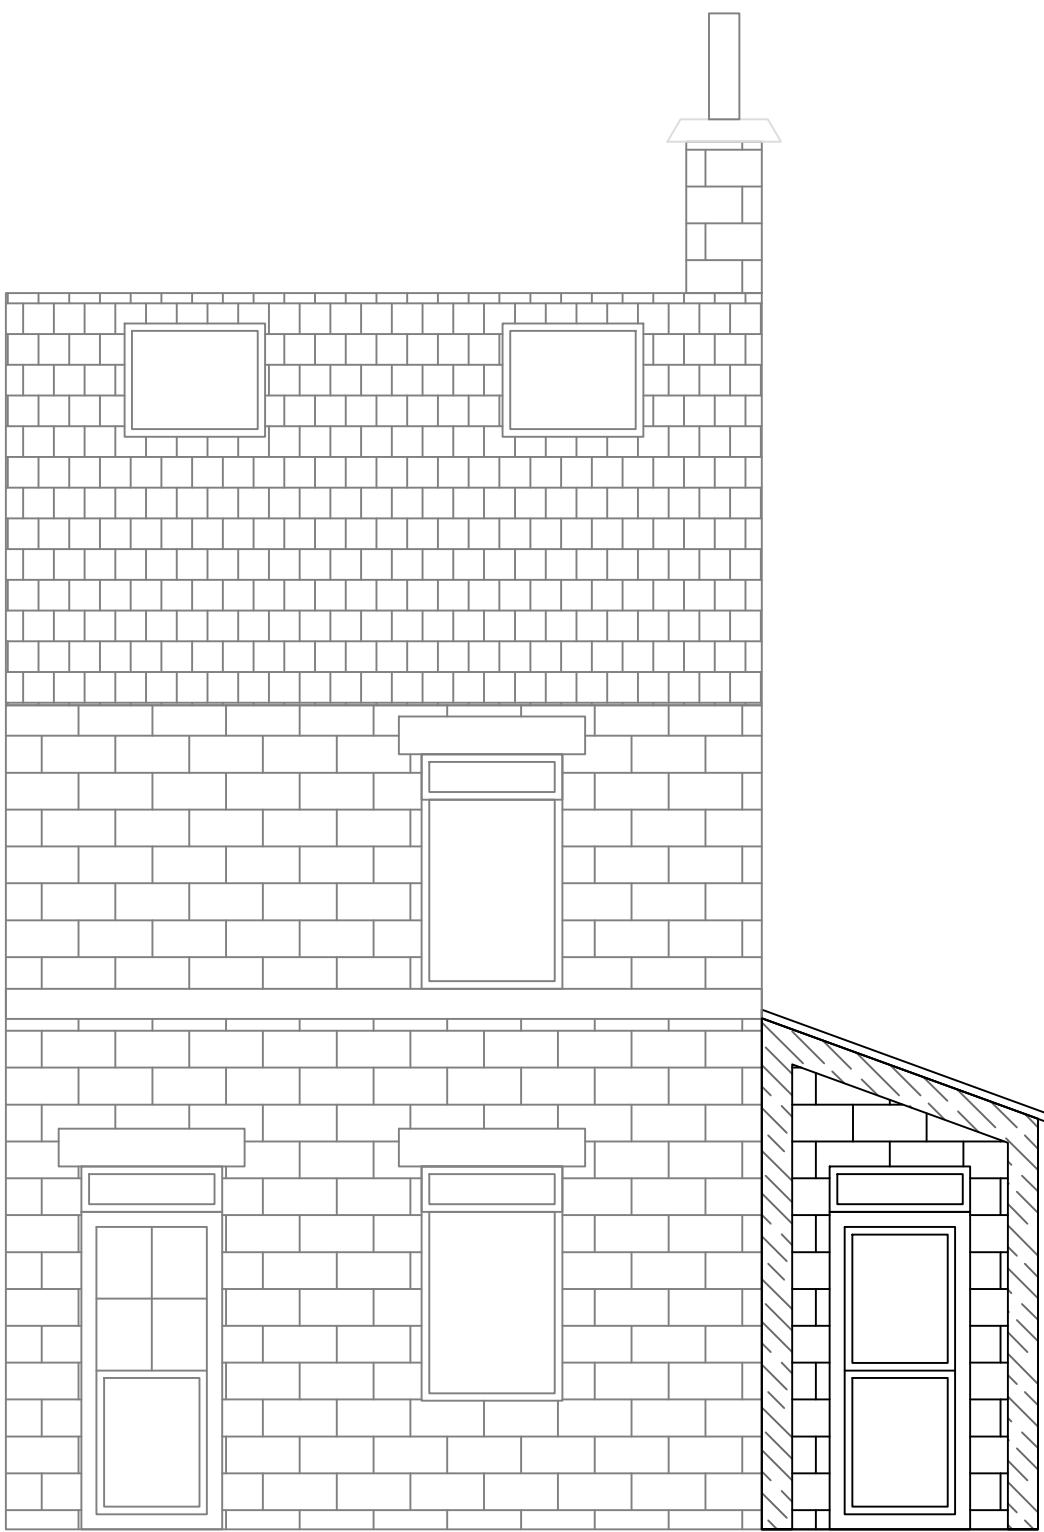

Proposed Front Elevation

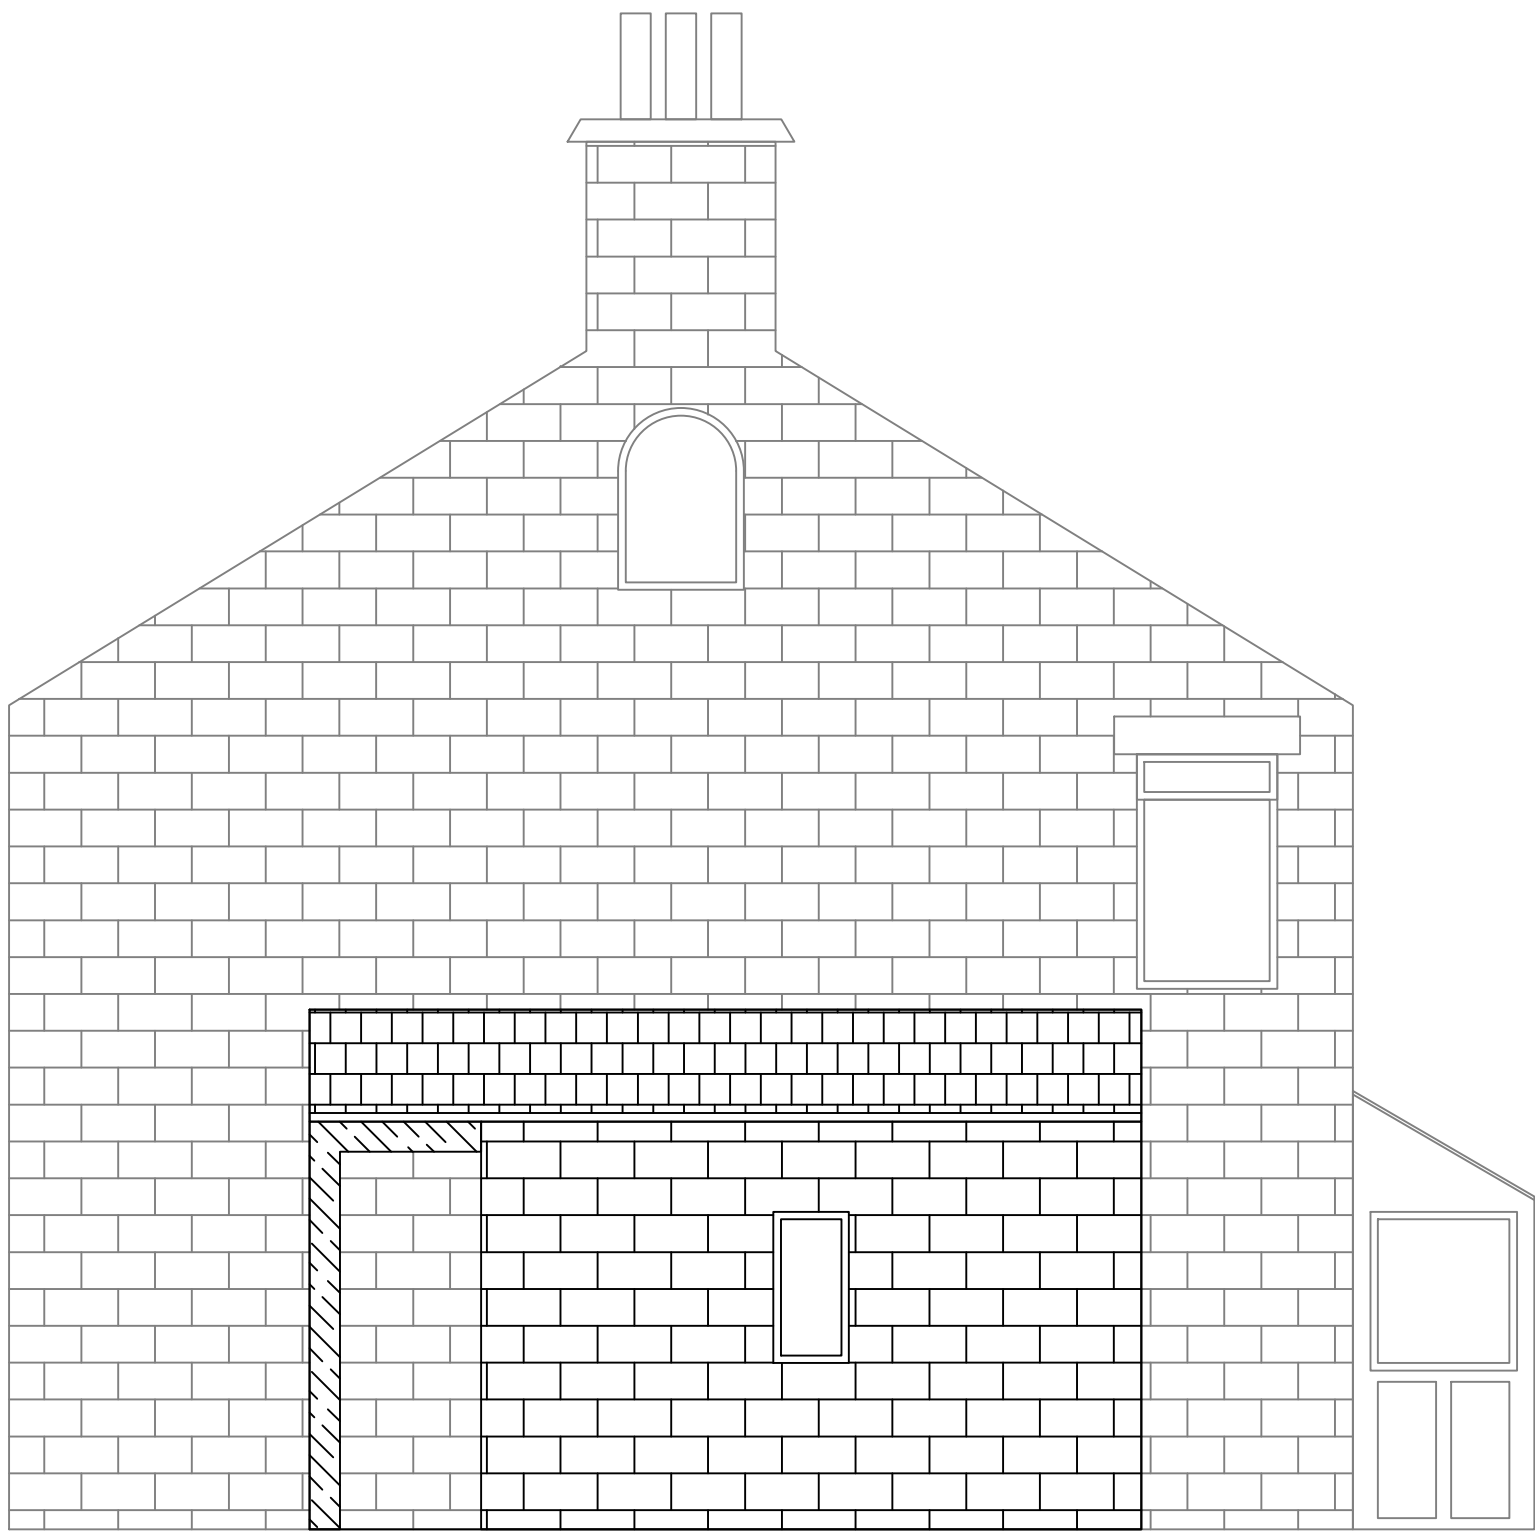

Proposed Side Elevation

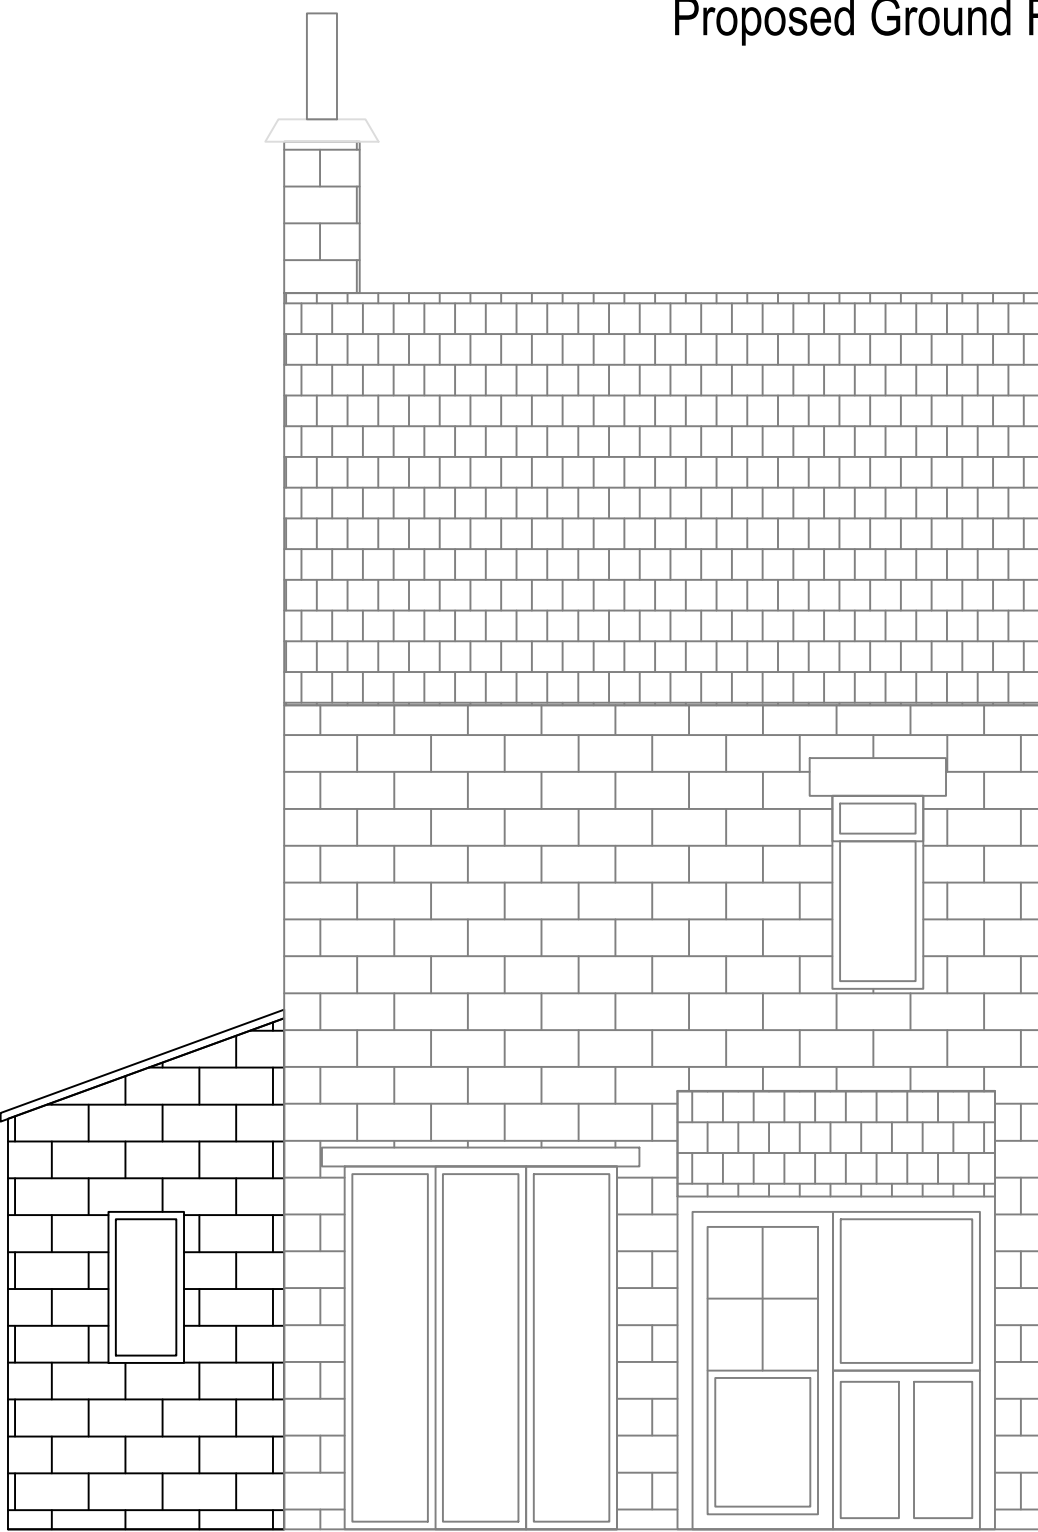

Proposed Rear Elevation

P4	Window arrangement updated	05.02.2020	MB	N/A
P3	Rear elevation added for reference	04.02.2020	MB	N/A
P2	Updated to comments received	14.01.2020	MB	N/A
P1	Issued for Information	13.01.2020	MB	N/A
REV	DESCRIPTION	DATE	BY	CKD

Layout produced by Diamond Draughting Services
ALL DIMENSIONS MUST BE CHECKED ON SITE AND NOT SCALED FROM THIS DRAWING

Information			
GENERAL ARRANGEMENT			
Drg No.	001	Rev.	P4
DATE	13.01.2020	SCALE	1:50 @ A1
DRAWN	MB	CHECKED	n/a
CLIENT:			
Mr T. Vickers			
PROJECT:			
-Thurlstone- Owl House, Manchester Road			