



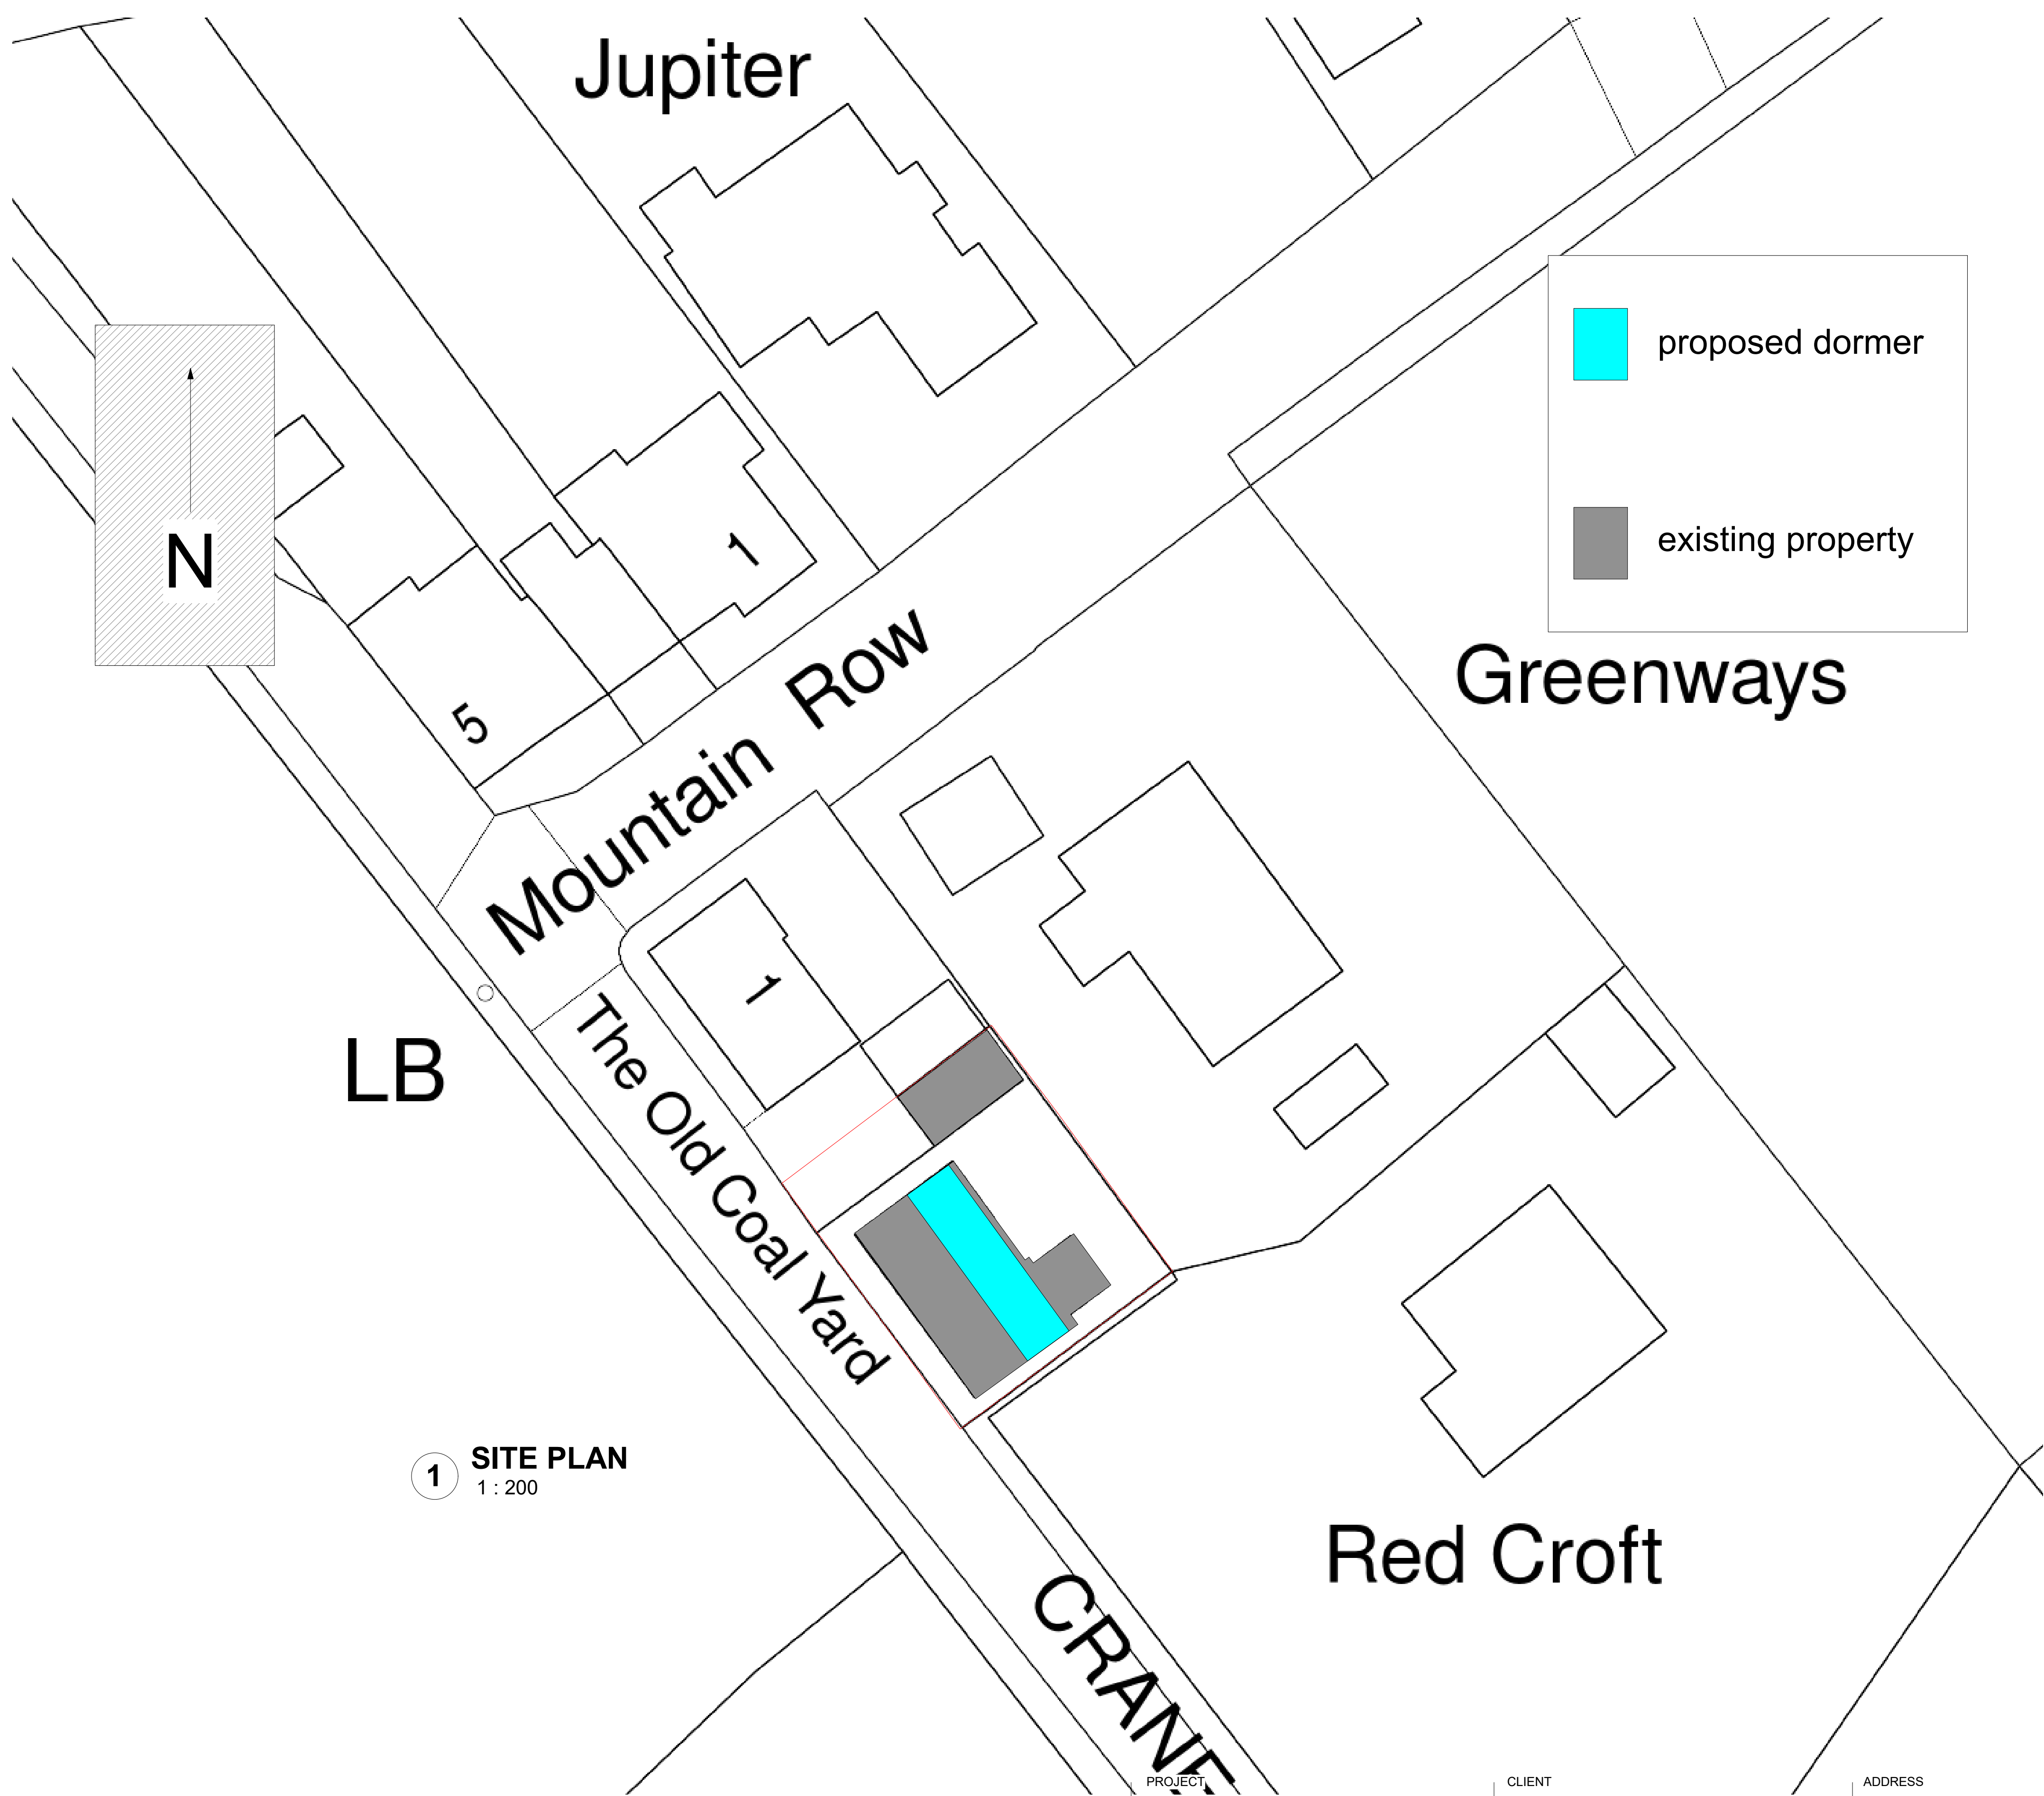

1 SITE PLAN
1 : 200

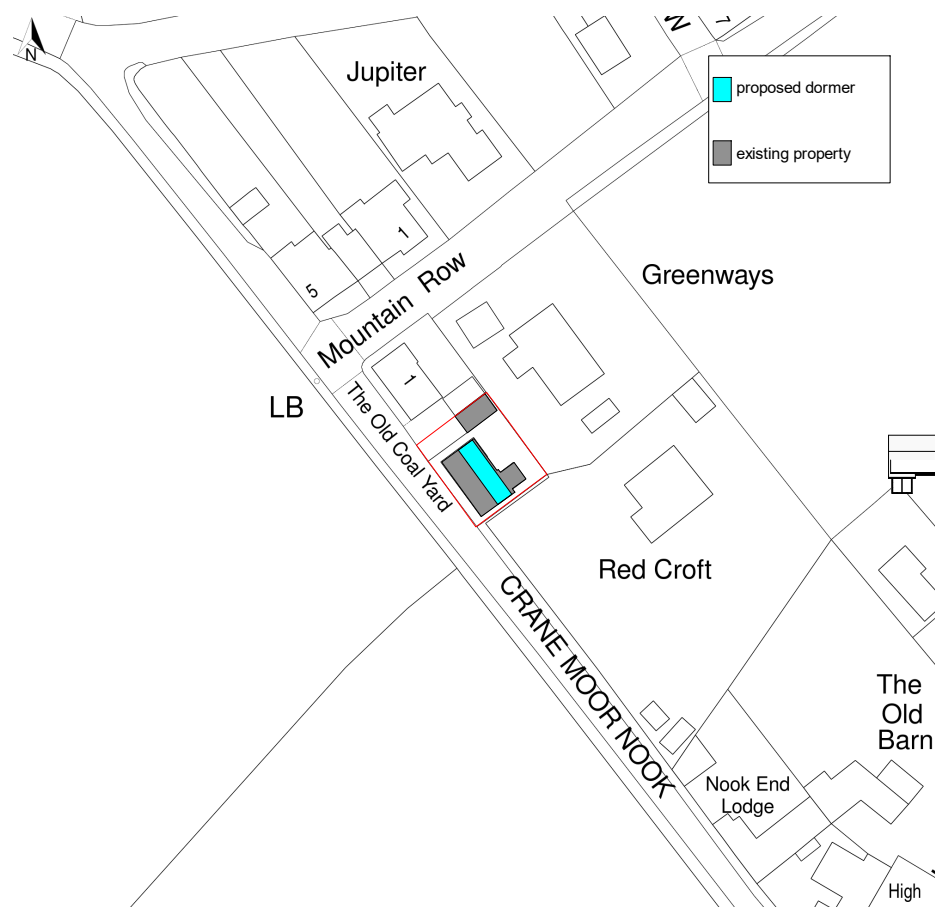

2 LOCATION PLAN
1 : 1250

REAR DORMER ON EXISTING FIRST FLOOR

PROJECT
PROPOSED SITE PLAN &
LOCATION PLAN

CLIENT
MR & MRS DAVIDSON

ADDRESS
2 THE OLD COAL YARD
BARNSELY
S35 2AN

STAGE
BUILDING

DRAWN & DESIGNED BY
TOM FAULKNER
28 Shay House Lane, Sheffield, S36 1FD

PROJECT NUMBER
TF22012
Email: tomfaulknerHD@gmail.com

Scale: As indicated Date: 05/04/2022
14:30:23

Revision:
Phone: 07900890022

Tom Faulkner
hd