




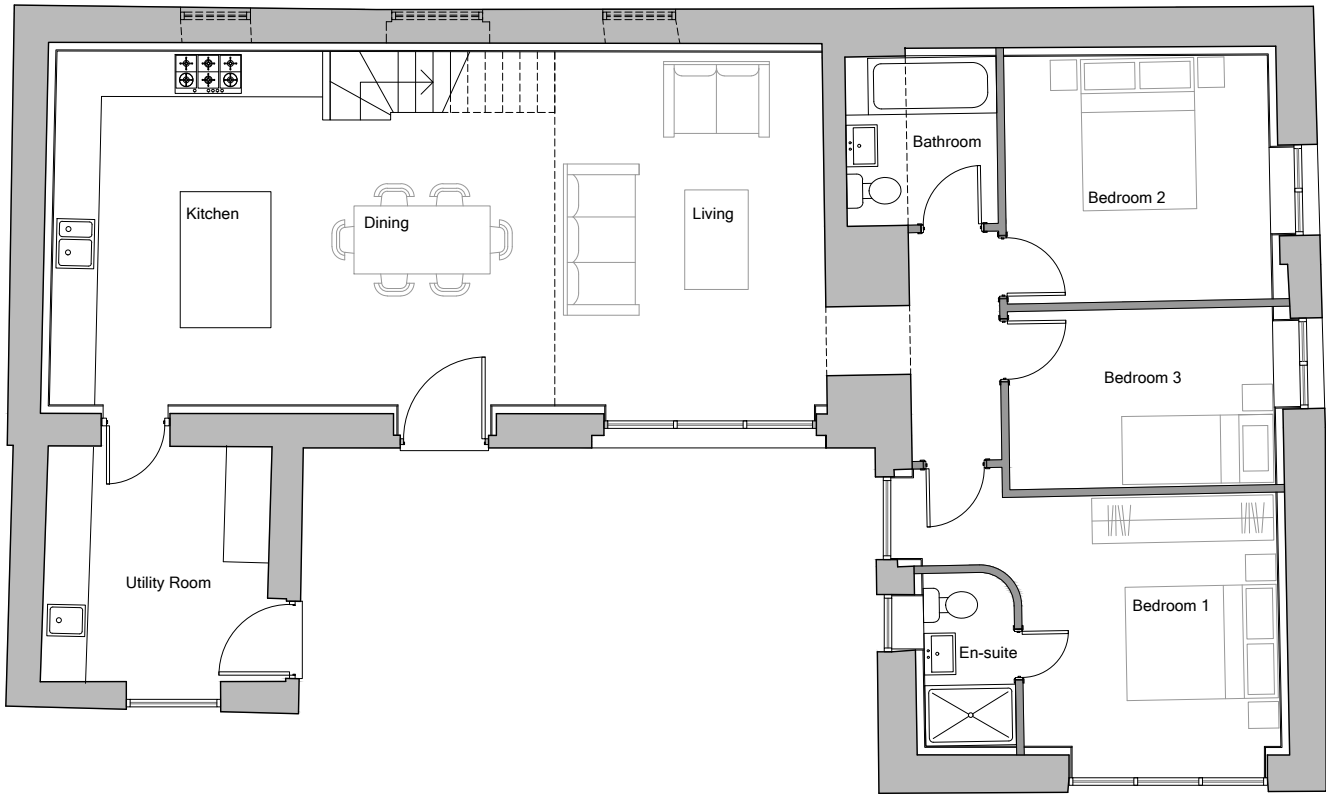

PROPOSED GROUND FLOOR PLAN

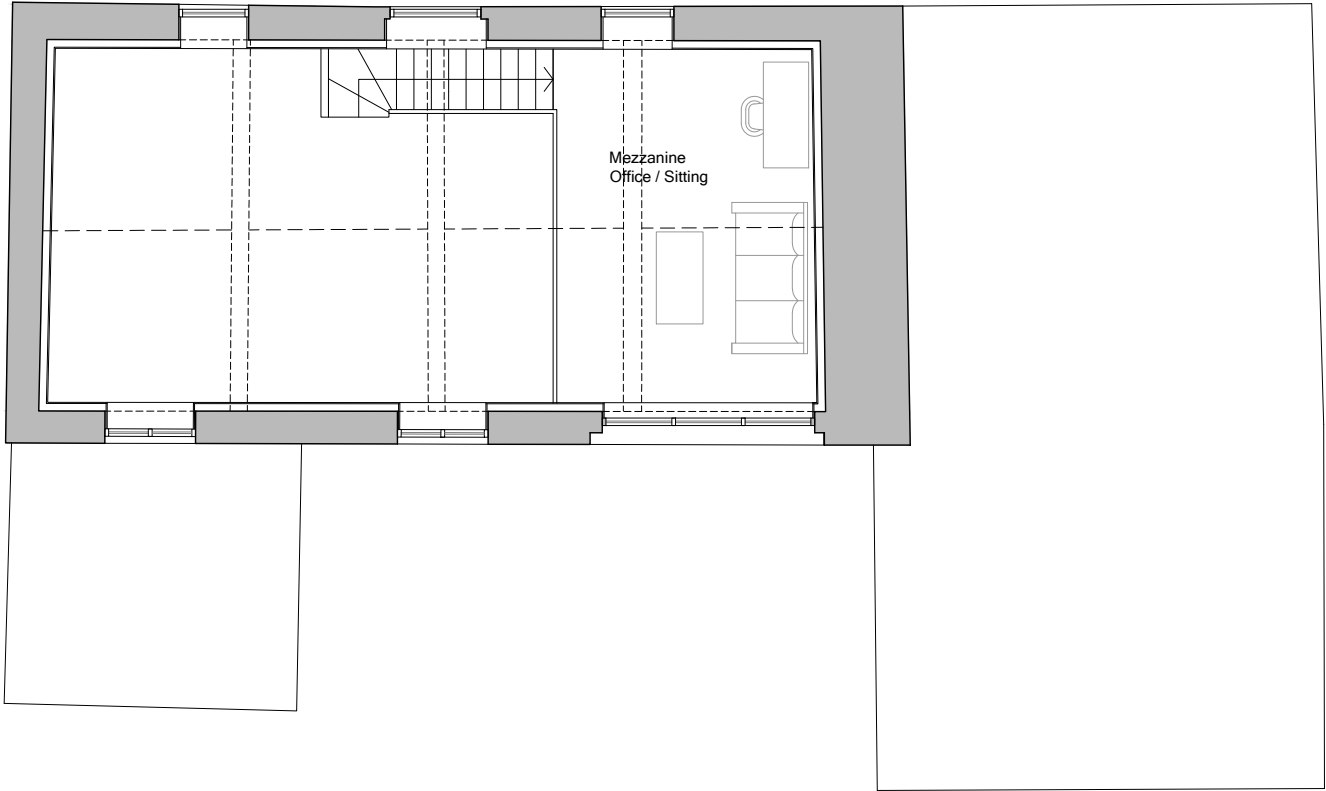

PROPOSED MEZZANINE PLAN

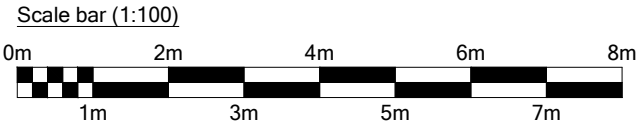

 Prism Agriculture Ltd	Project Address Hill End Farm, Hill End Road, Mapplewell, Barnsley				
	Client Mr P Needham				
	Drawing Proposed Plans				
DRAWING NO. 259-07-04	SCALE 1:100 @ A3	DRAWN AR	CHECK TW	DATE June 2022	REVISION ---