


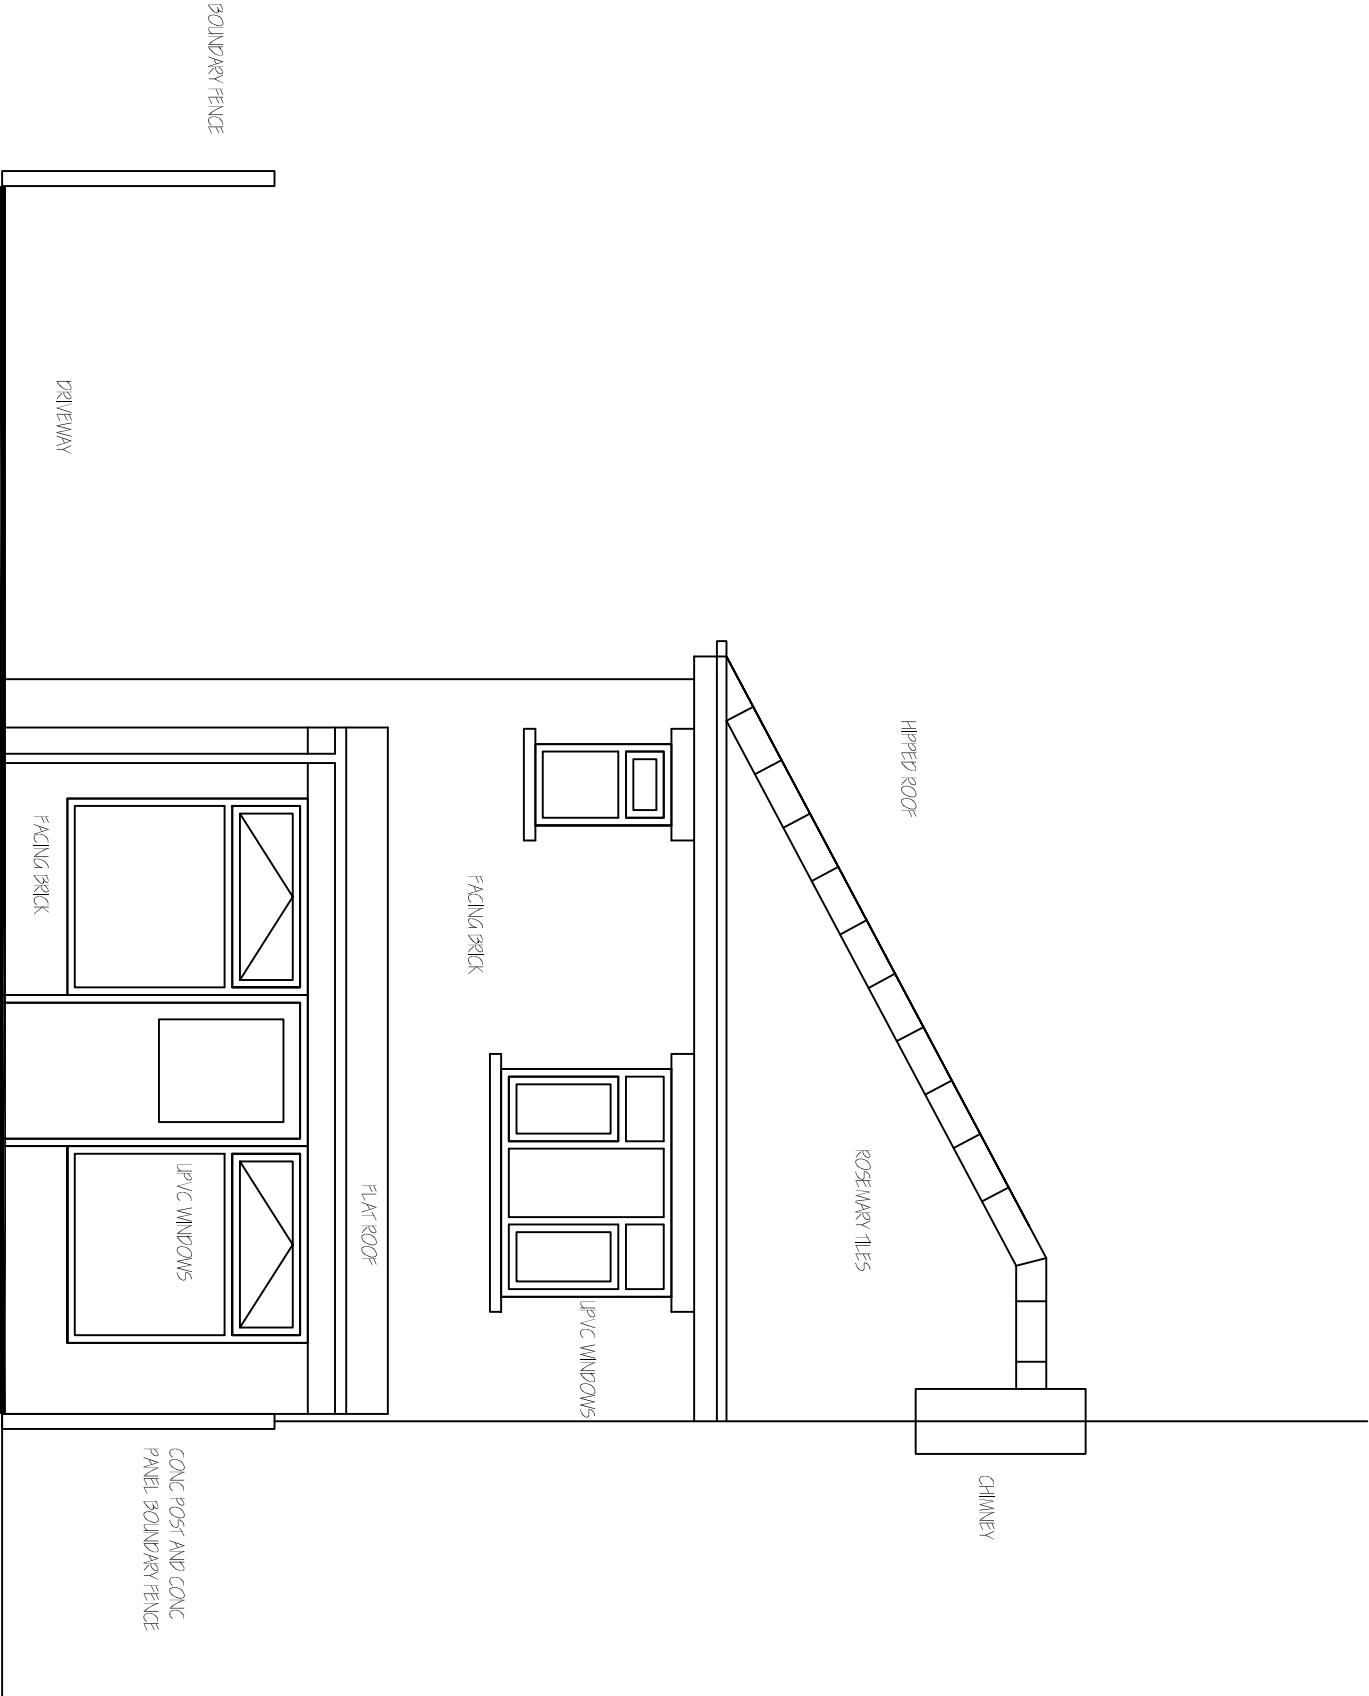

Existing rear elevation 1:50

Revisions	A. A----	00-00-00
This drawing is for planning permission only and is not a construction drawing.		
Drawing Title	EXISTING-REAR-ELEVATION	
Job No. - Dwg No.	LW/2014/3	-
Client:	MR LEE WALKER 129 LAITHES LANE AHERLEY DUBLIN 15 D15 V8LE1	
Scale.	1:50	