


Notes:
Planning drawings, not to be used for construction or building regulation purposes

Revision: --
Revision List:


Project Name: The Mistal, Lower Belle Clive Farm
Drawing Title: Dwelling Elevations - Existing
Drawing Number: 1024C/TP/004
Scale: 1:100@A3
Date: Oct 10



Dwelling North Elevation - Existing

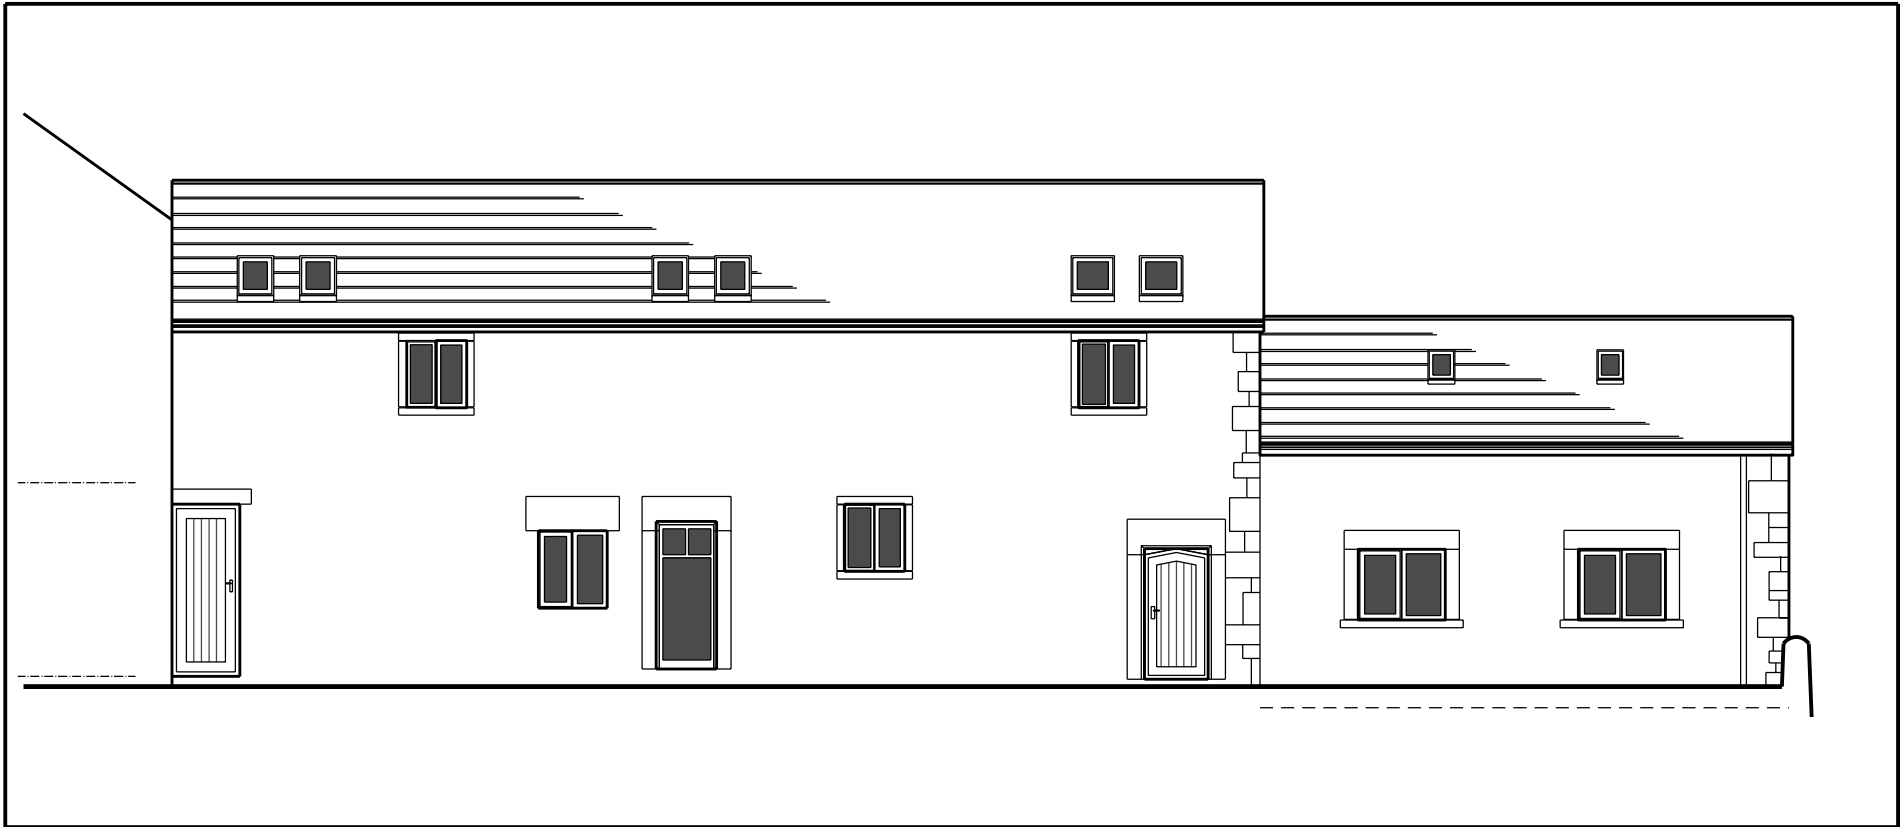

Dwelling South Elevation - Existing

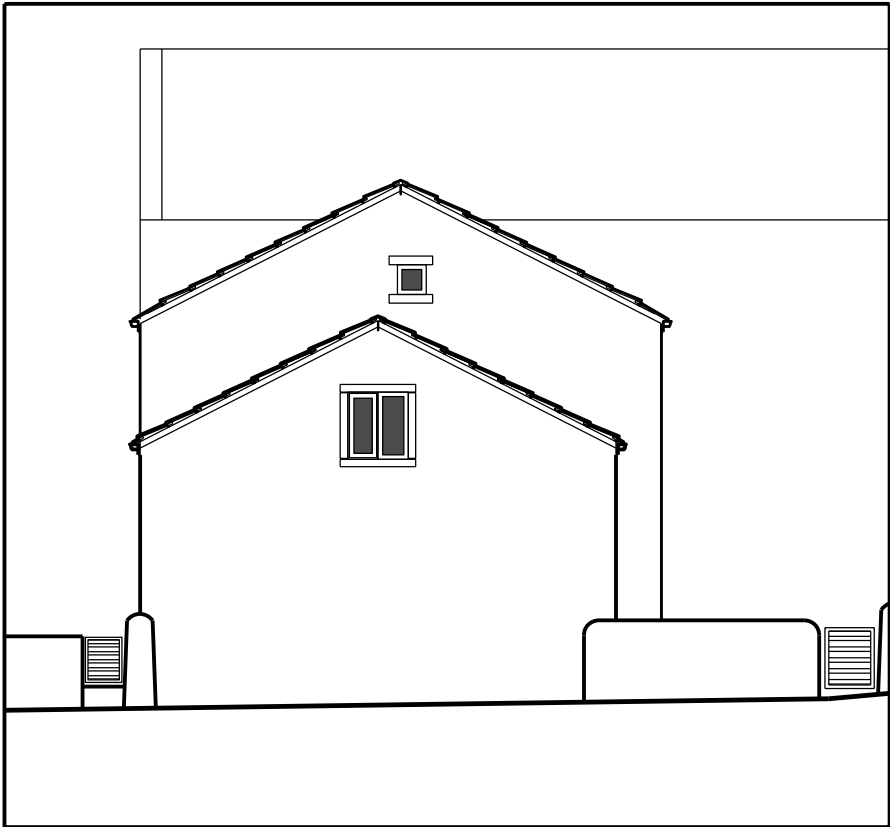

Dwelling East Elevation - Existing