


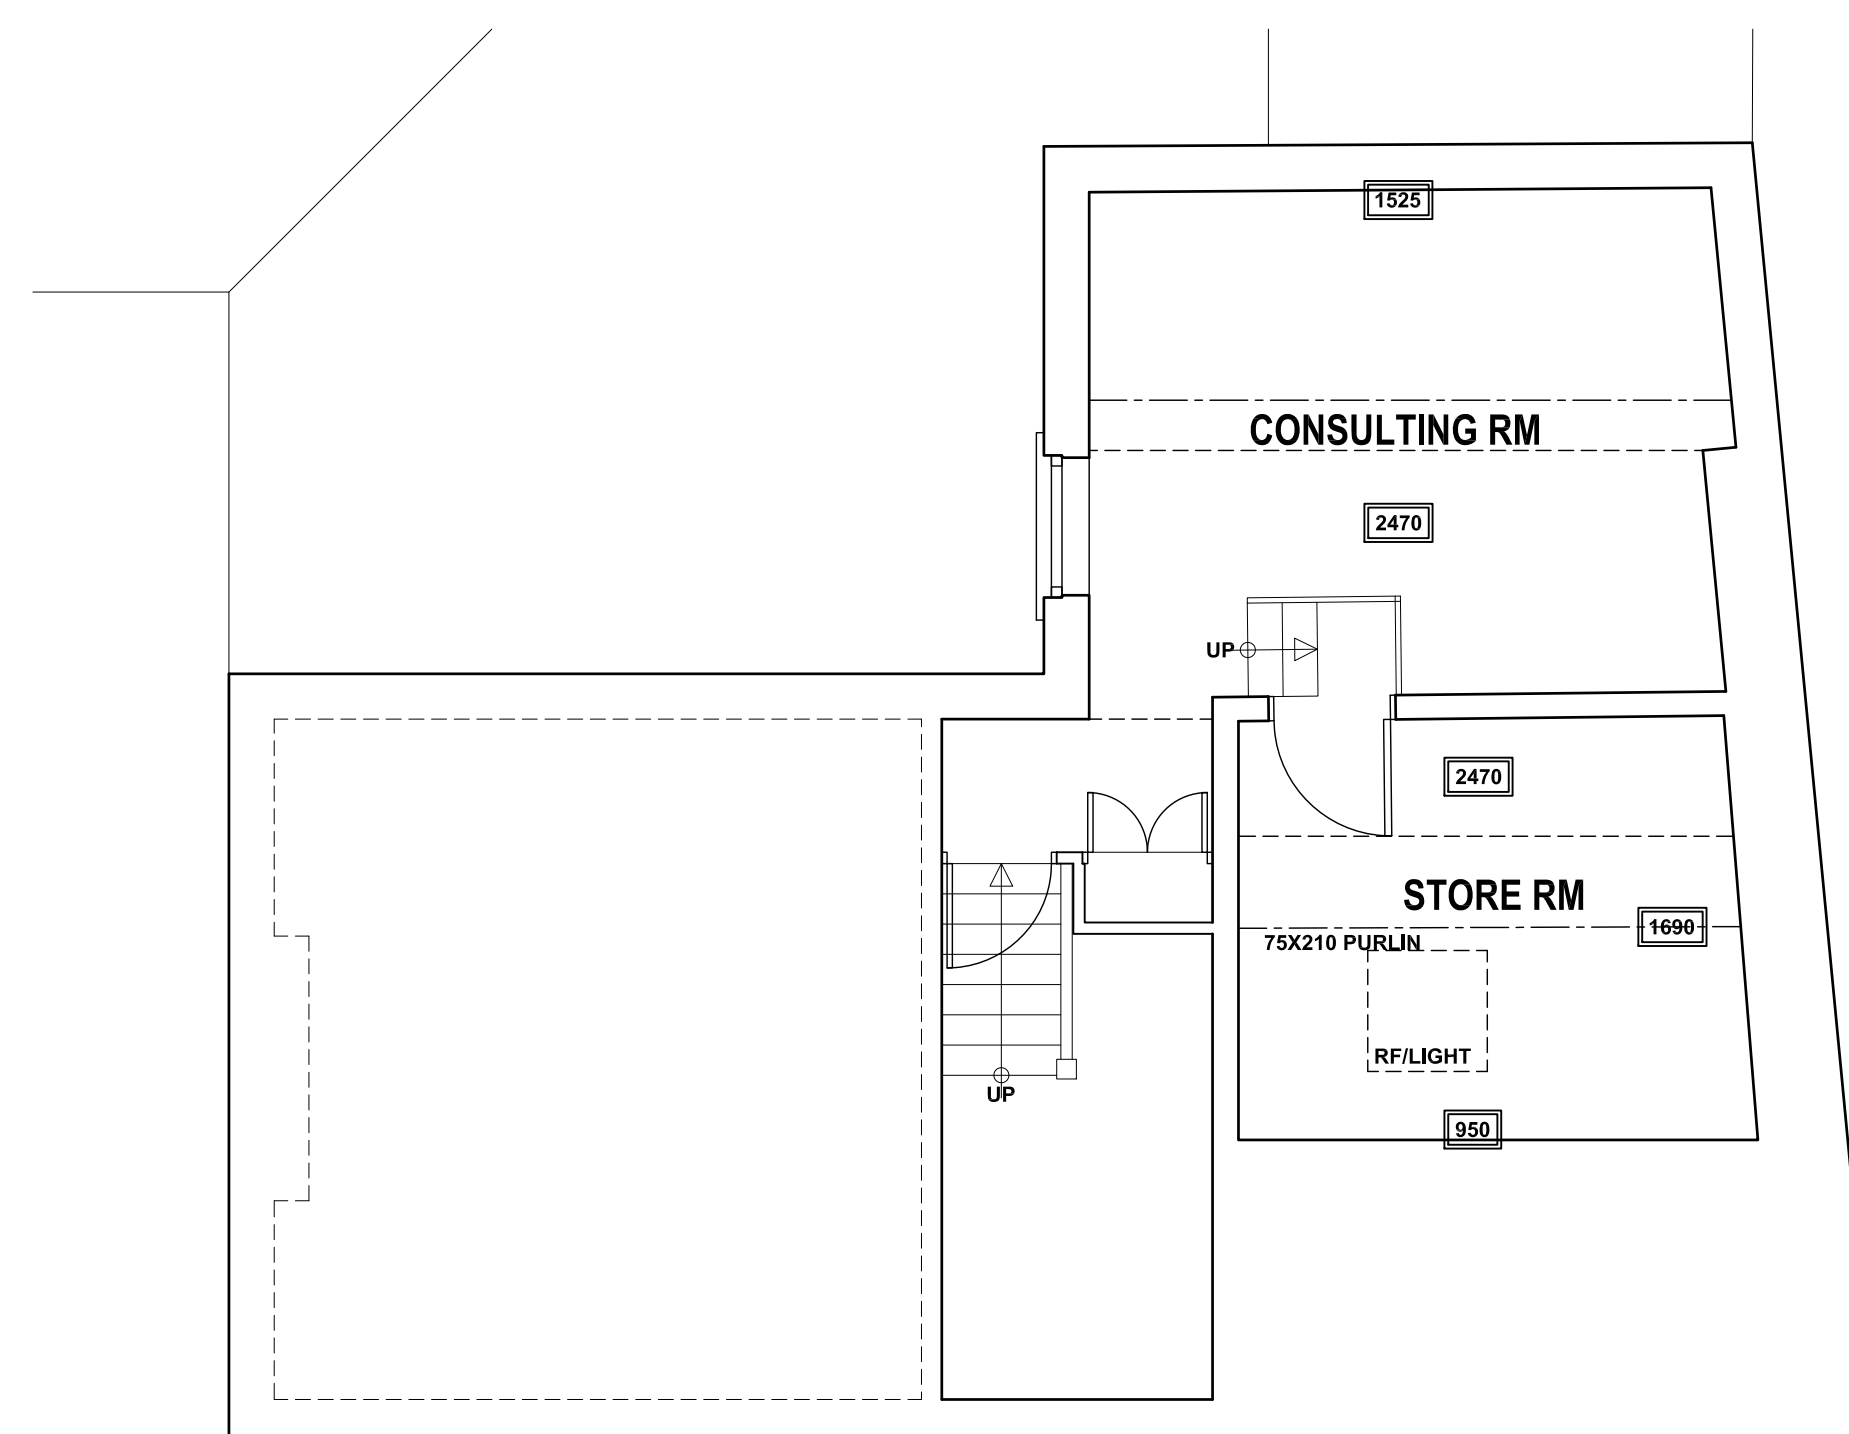

Revision	Date	Description
FORMER COPE STREET SURGERY, 2A COPE STREET, BARNSELEY, S70 4HY. SURVEY 1 FLOOR PLANS		
Taybar Security Ltd.		
 JE Architectural Ltd 23 Windmill Road, Wombwell, Barnsley, S73 8PW. Tel: 01226 754507 Email: jeatltd@btconnect.com		
This drawing and the copyright is the Architectural Company's property and maybe used or reproduced only by agreement. All Dimensions in Millimetres Unless specified otherwise and Subject to Verification on site.		
Scale: 1:50 @ A1		Date: SEPT 2021
Ref: 202104		Dwg No: 01
0 cms	1 2 cms	4 cms 6 cms