
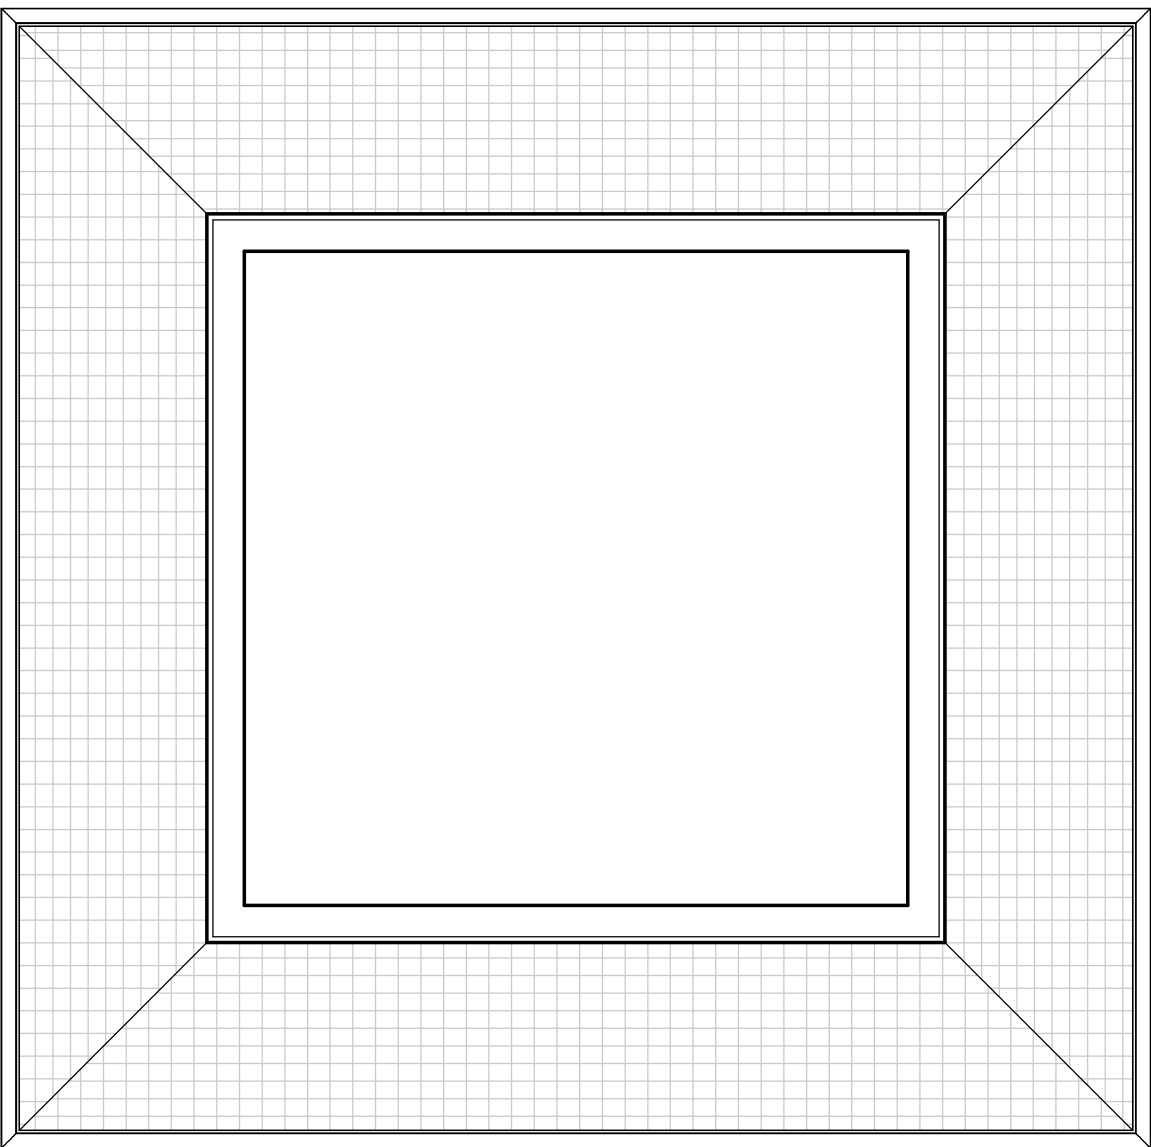
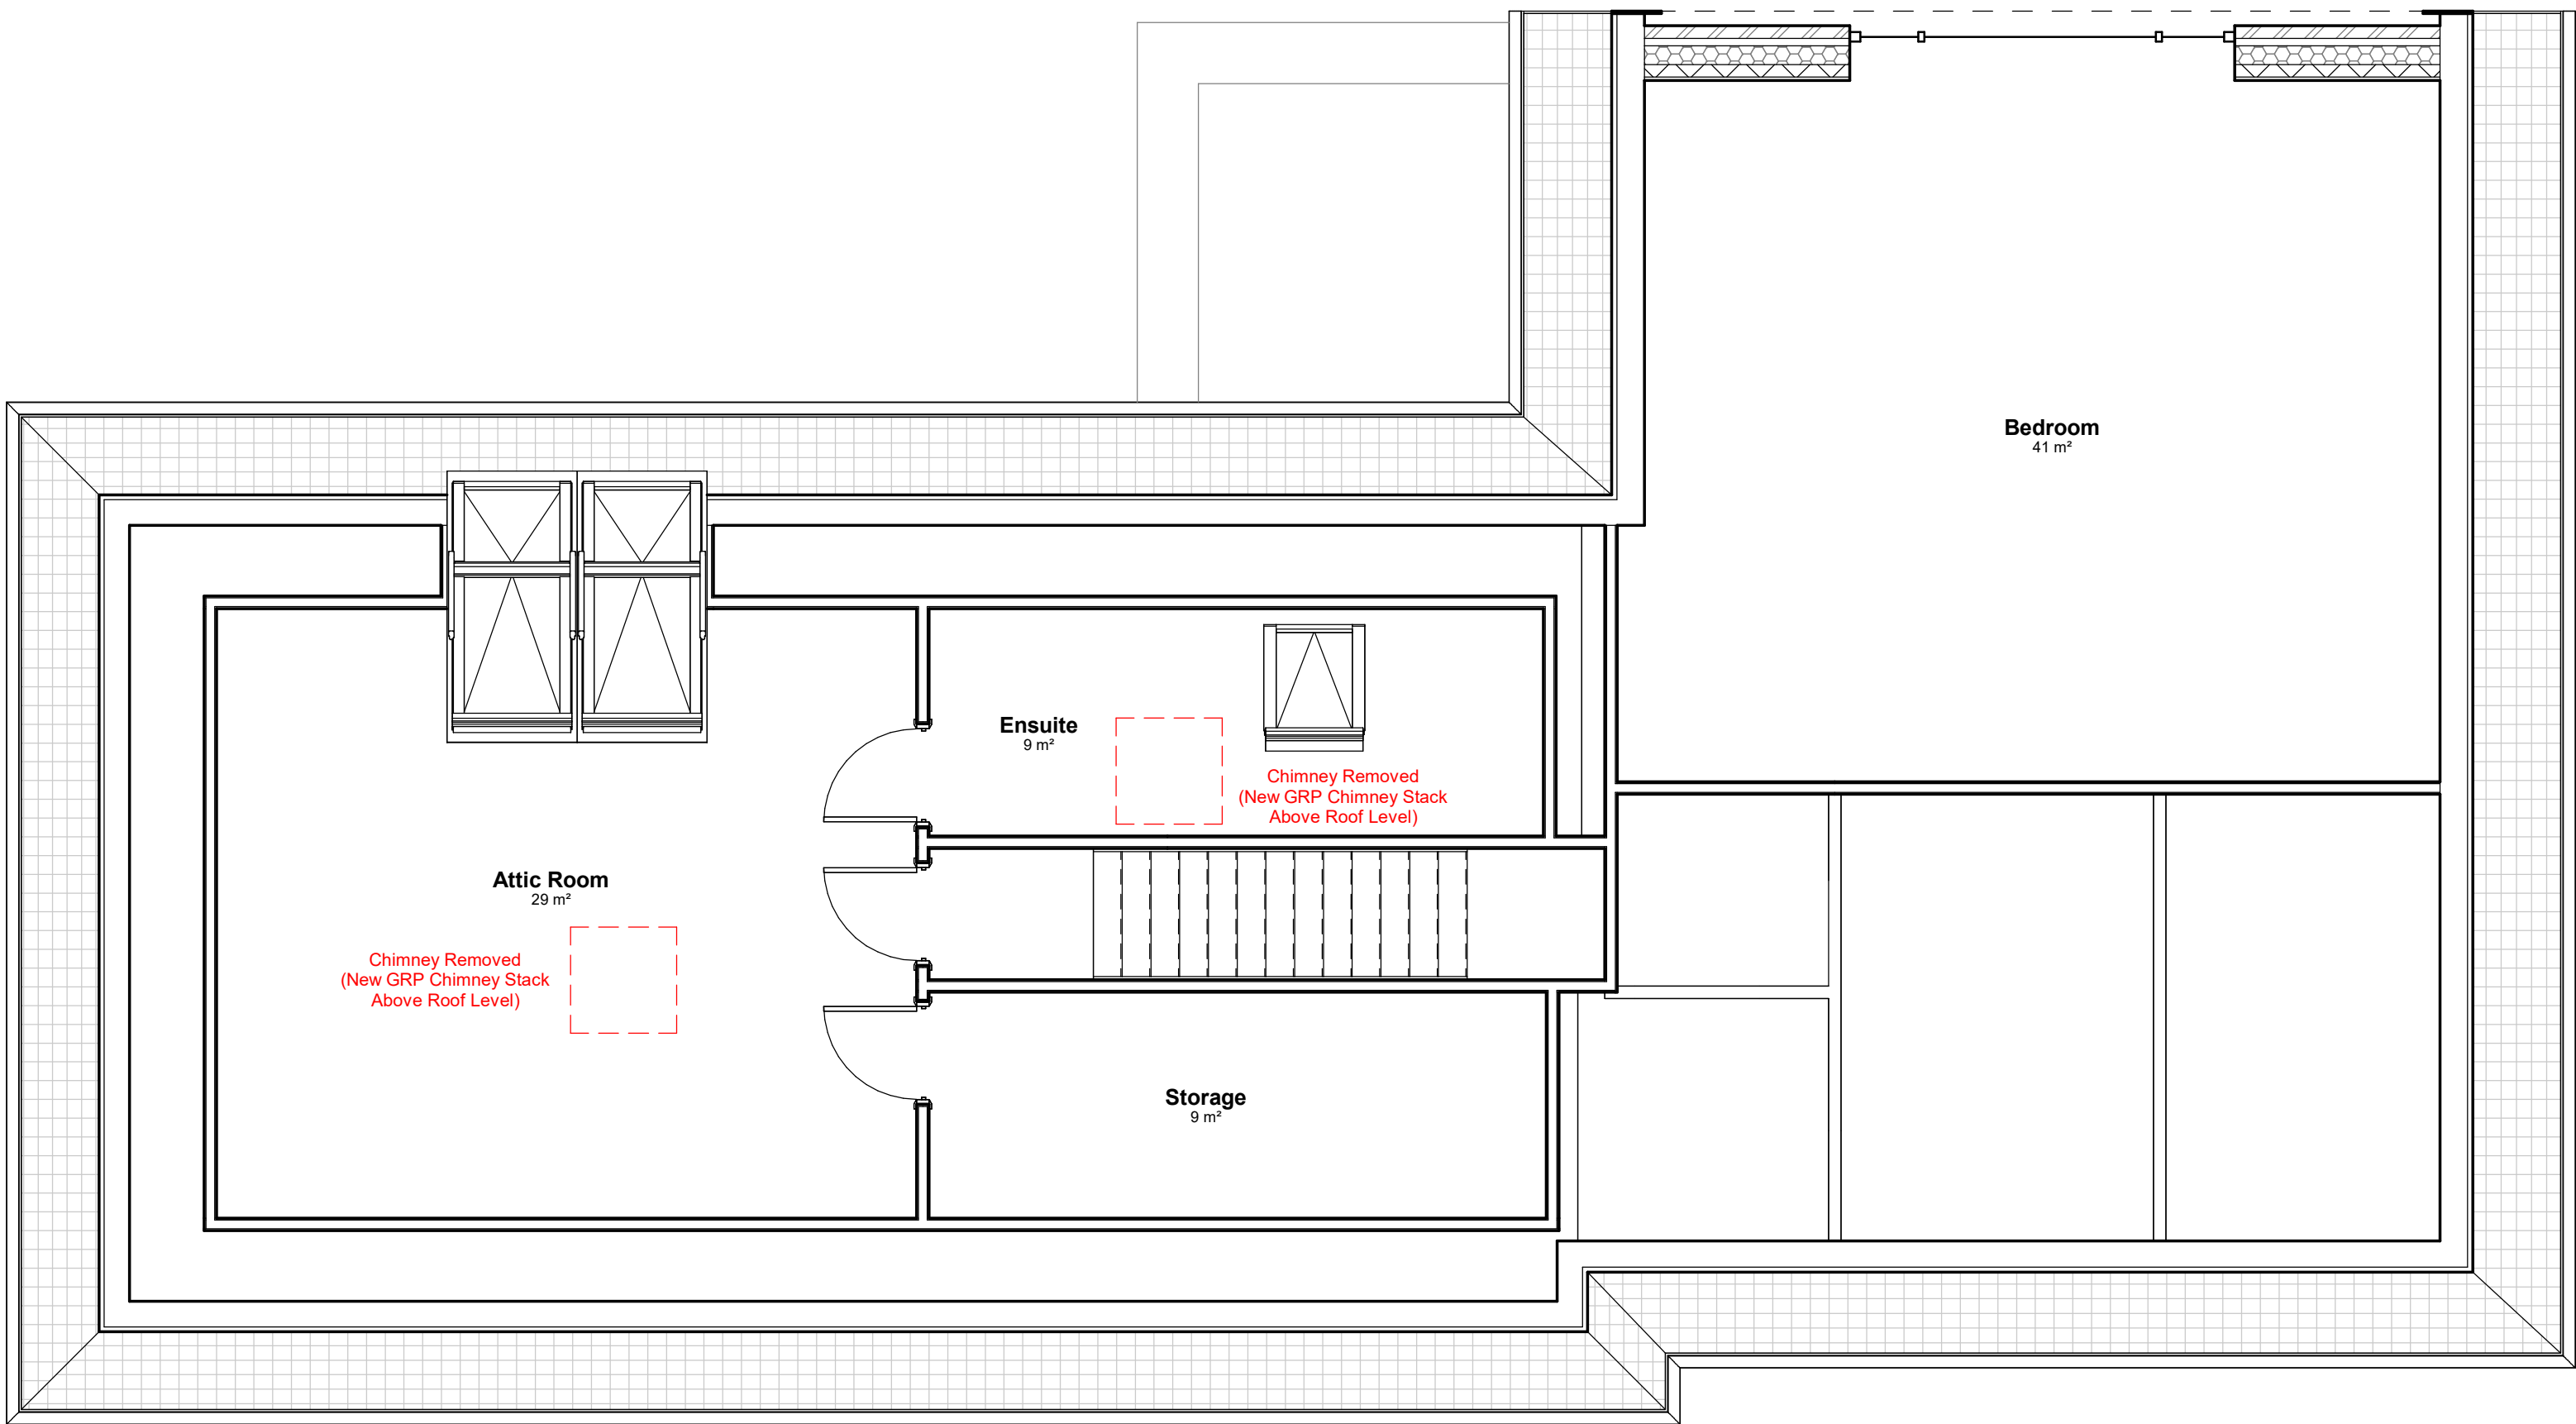


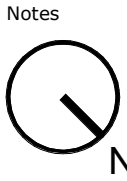

1 Attic
1 : 50

P1	Drawing issued for dormer window planning application.	22.09.26	CJR	JL
Rev	Description	Date	By	Chk

STUDIO SEVENTY FIVE

www.studioseventyfive.co.uk
hello@studioseventyfive.co.uk

Project

53 Keresforth Hall Road,
Barnsley S70 6NL

Drawing

Existing Attic Floor Plan

Scale
1 : 50 @ A1

Drawn
CJR

Date
Sept 26

Drawing Purpose
PLANNING APPLICATION

Status

Drawing Number
2605-S75-XX-02-DR-A-02000

Rev.
P1