



Drawing No.	Rev No.
MWC003 -07	

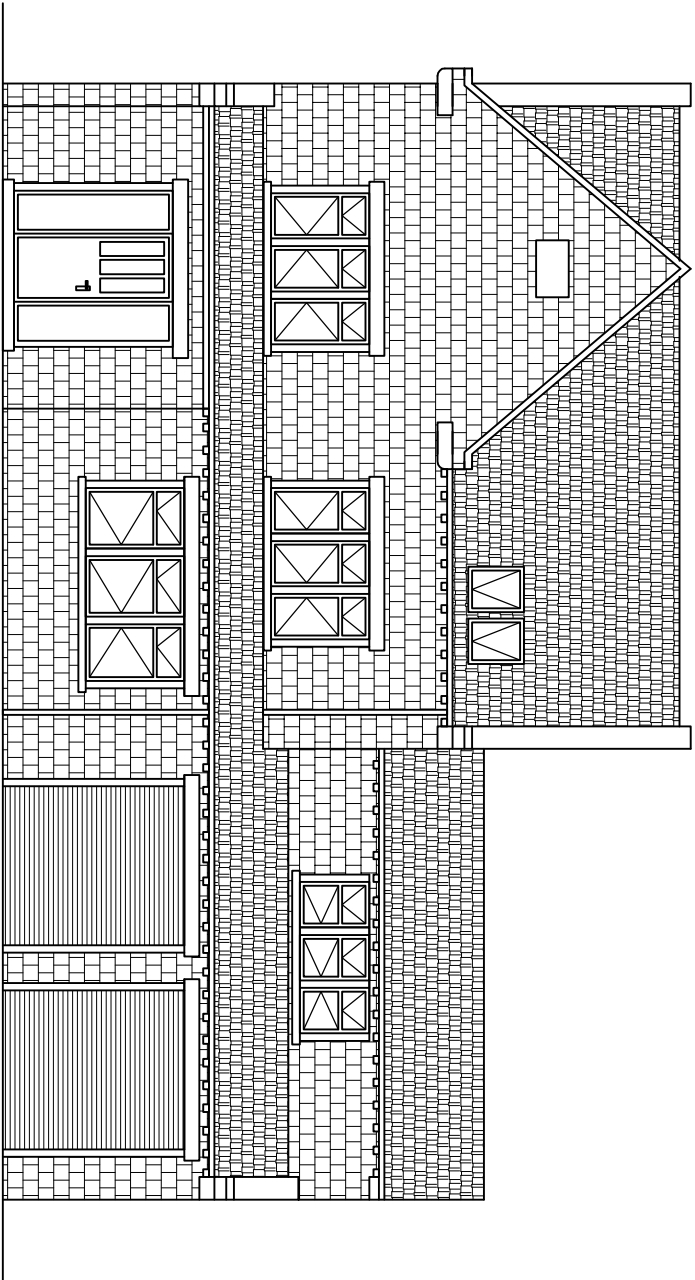

PROPOSED FRONT ELEVATION
SCALE 1:100 AT A3

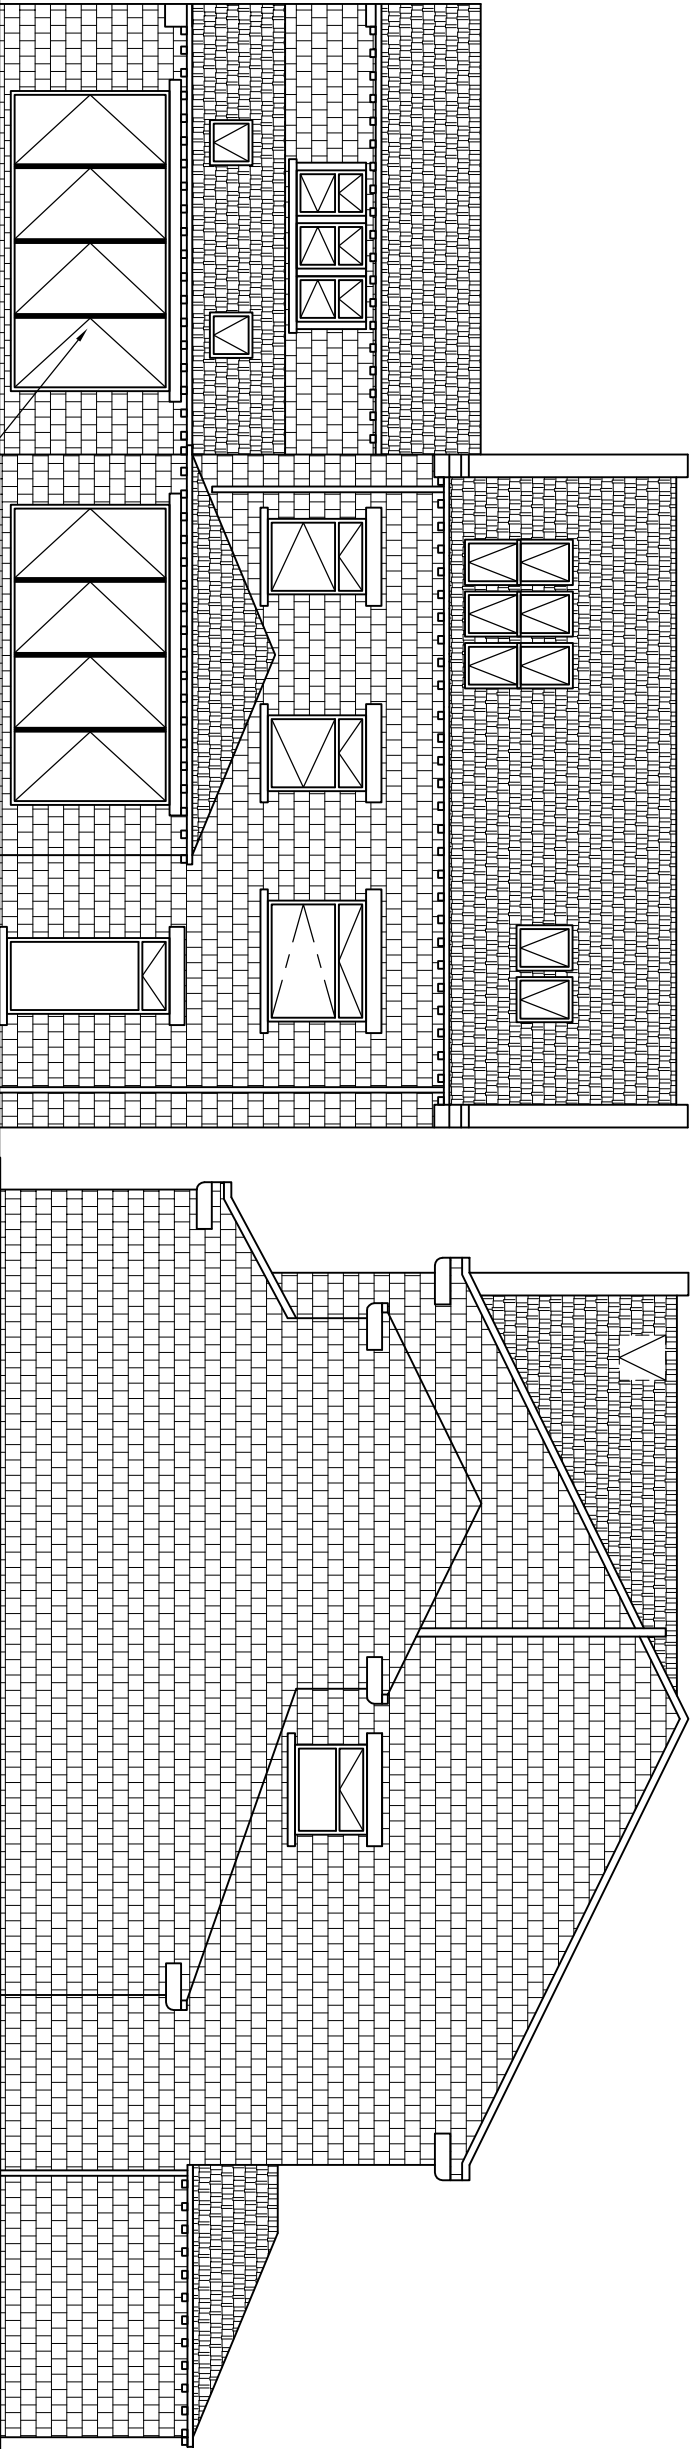

PROPOSED REAR ELEVATION
SCALE 1:100 AT A3

PROPOSED END ELEVATION
SCALE 1:100 AT A3

DO NOT SCALE: Contractor to check all dimensions and report any omissions or errors

NOTES

Rev	Description	By	CHK	App	Date
-----	-------------	----	-----	-----	------

JRB DESIGNS LTD
166 Churchfield Lane
Barton
Barnsley
S75 5EA
Tel: 01226 383542
Fax: 01226 380078
Mob: 07970 541192
Email: join@jrbdesigns.co.uk
This drawing is copyright. © Jrbdesigns Ltd.

Client
MR W CHIPCHASE

Drawing Title
PROPOSED ELEVATIONS

Address
**RIVERTON
FITZWILLIAM ROAD
DARFIELD
BARNSLEY S73 9HY**

Project Title:
**PROPOSED TWOSTOREY
SIDE EXTENSION**

Purpose of Issue:
PLANNING

Drawing Status
FIRST ISSUE

Scale at A3 AS SHOWN	Drawn By JRB	Date 13/02/2011
Checked By WJC	Date 13/02/2011	Approved By WJC
Project No. MWC003	Drawing No. 07	Date 13/02/2011
Revision		

APPROVAL: ☒ INFORMATION ☐ TENDER ☐ CONTRACT ☐ CONSTRUCTION ☐