




EXISTING ELEVATIONS AT 1:100

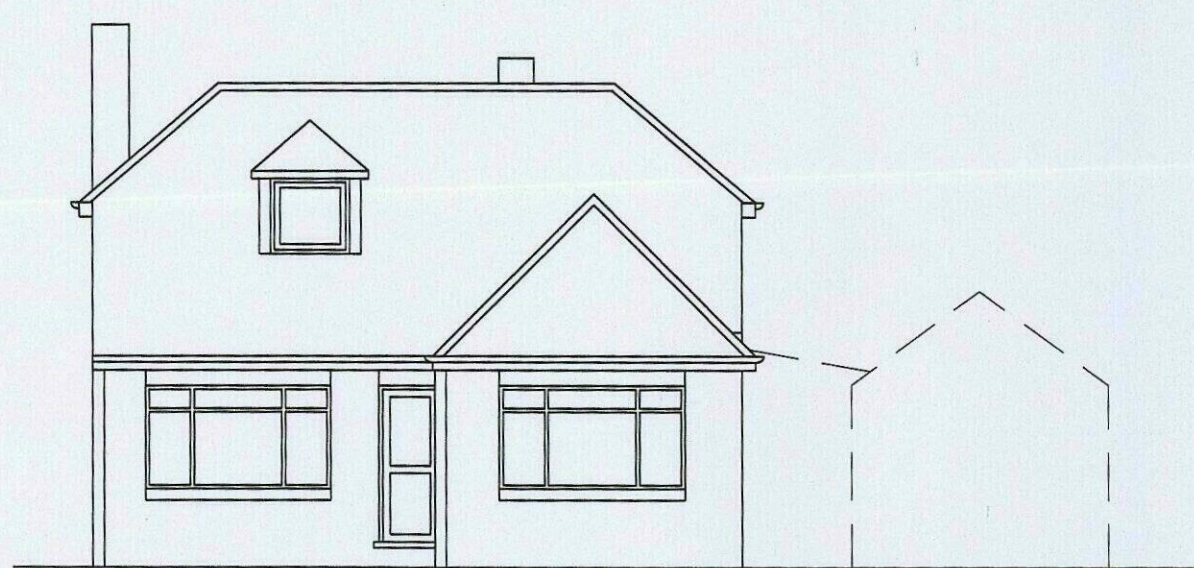


existing south elevation

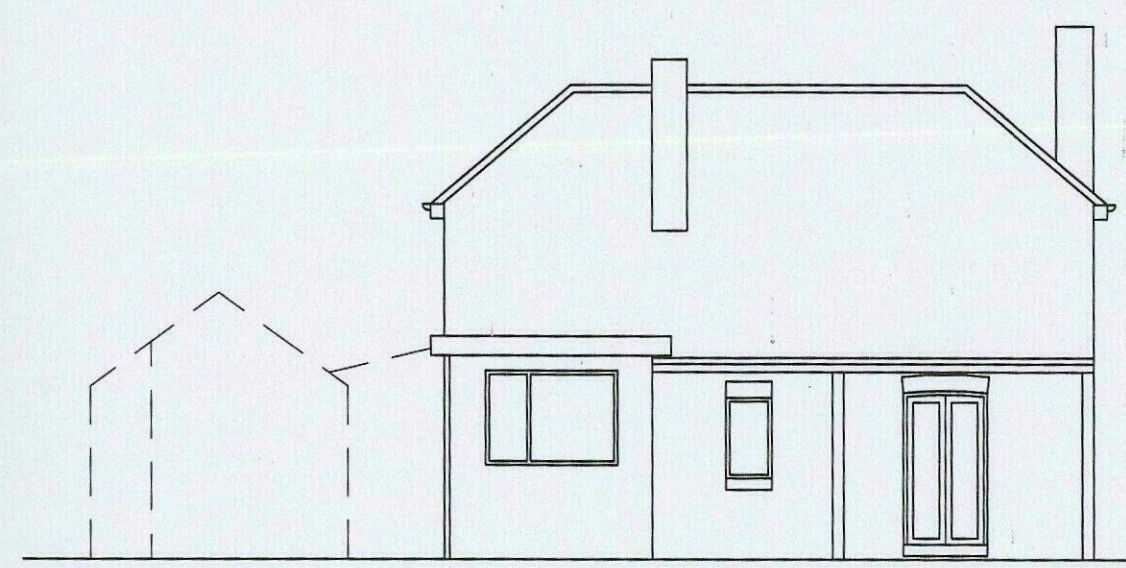

existing north elevation

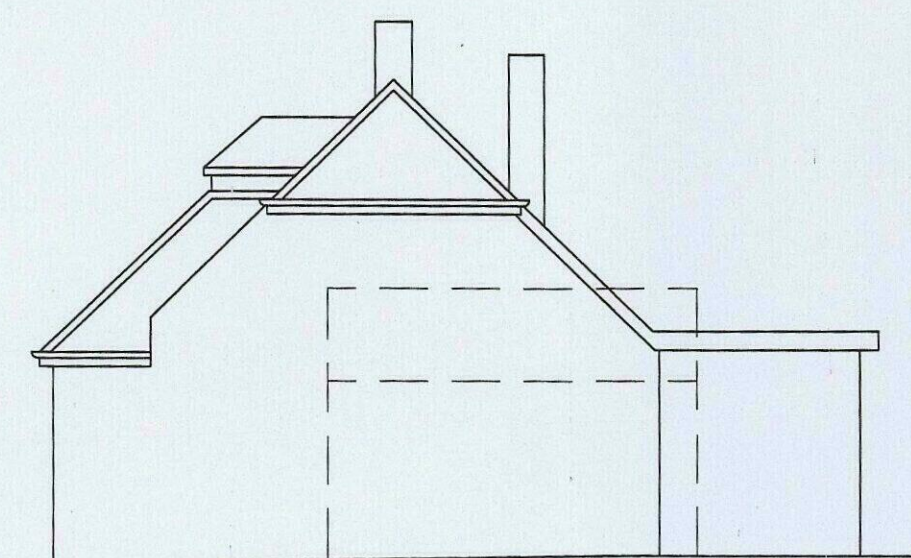


existing east elevation

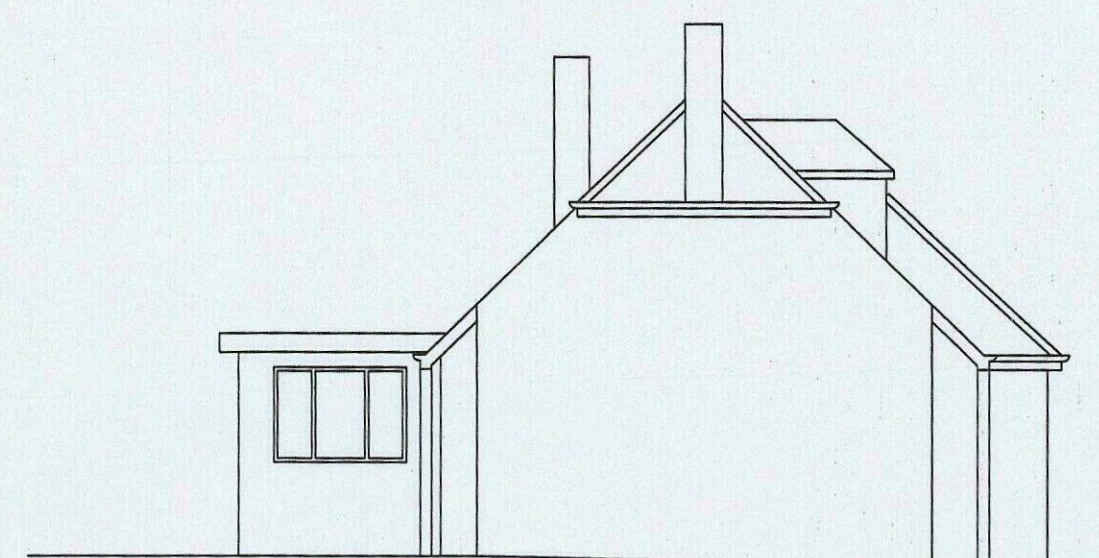


existing west elevation


1) This drawing and the design and details depicted thereon are the copyright of Peter Dimberline Chartered Architect.
2) All dimensions on this drawing are to be checked by the Contractor and any discrepancies are to be reported to the Architect.
3) Do not scale critical dimensions off this drawing.
4) Contractor to ensure that all Health & Safety requirements (CDM Regulations) in relation to this project will be complied with.

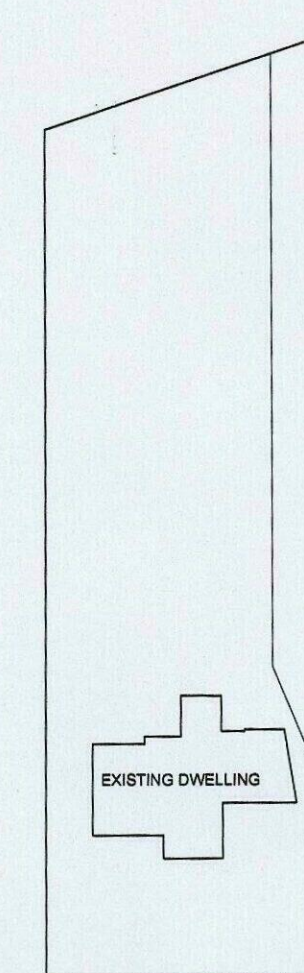

BLOCK PLAN AT 1:500

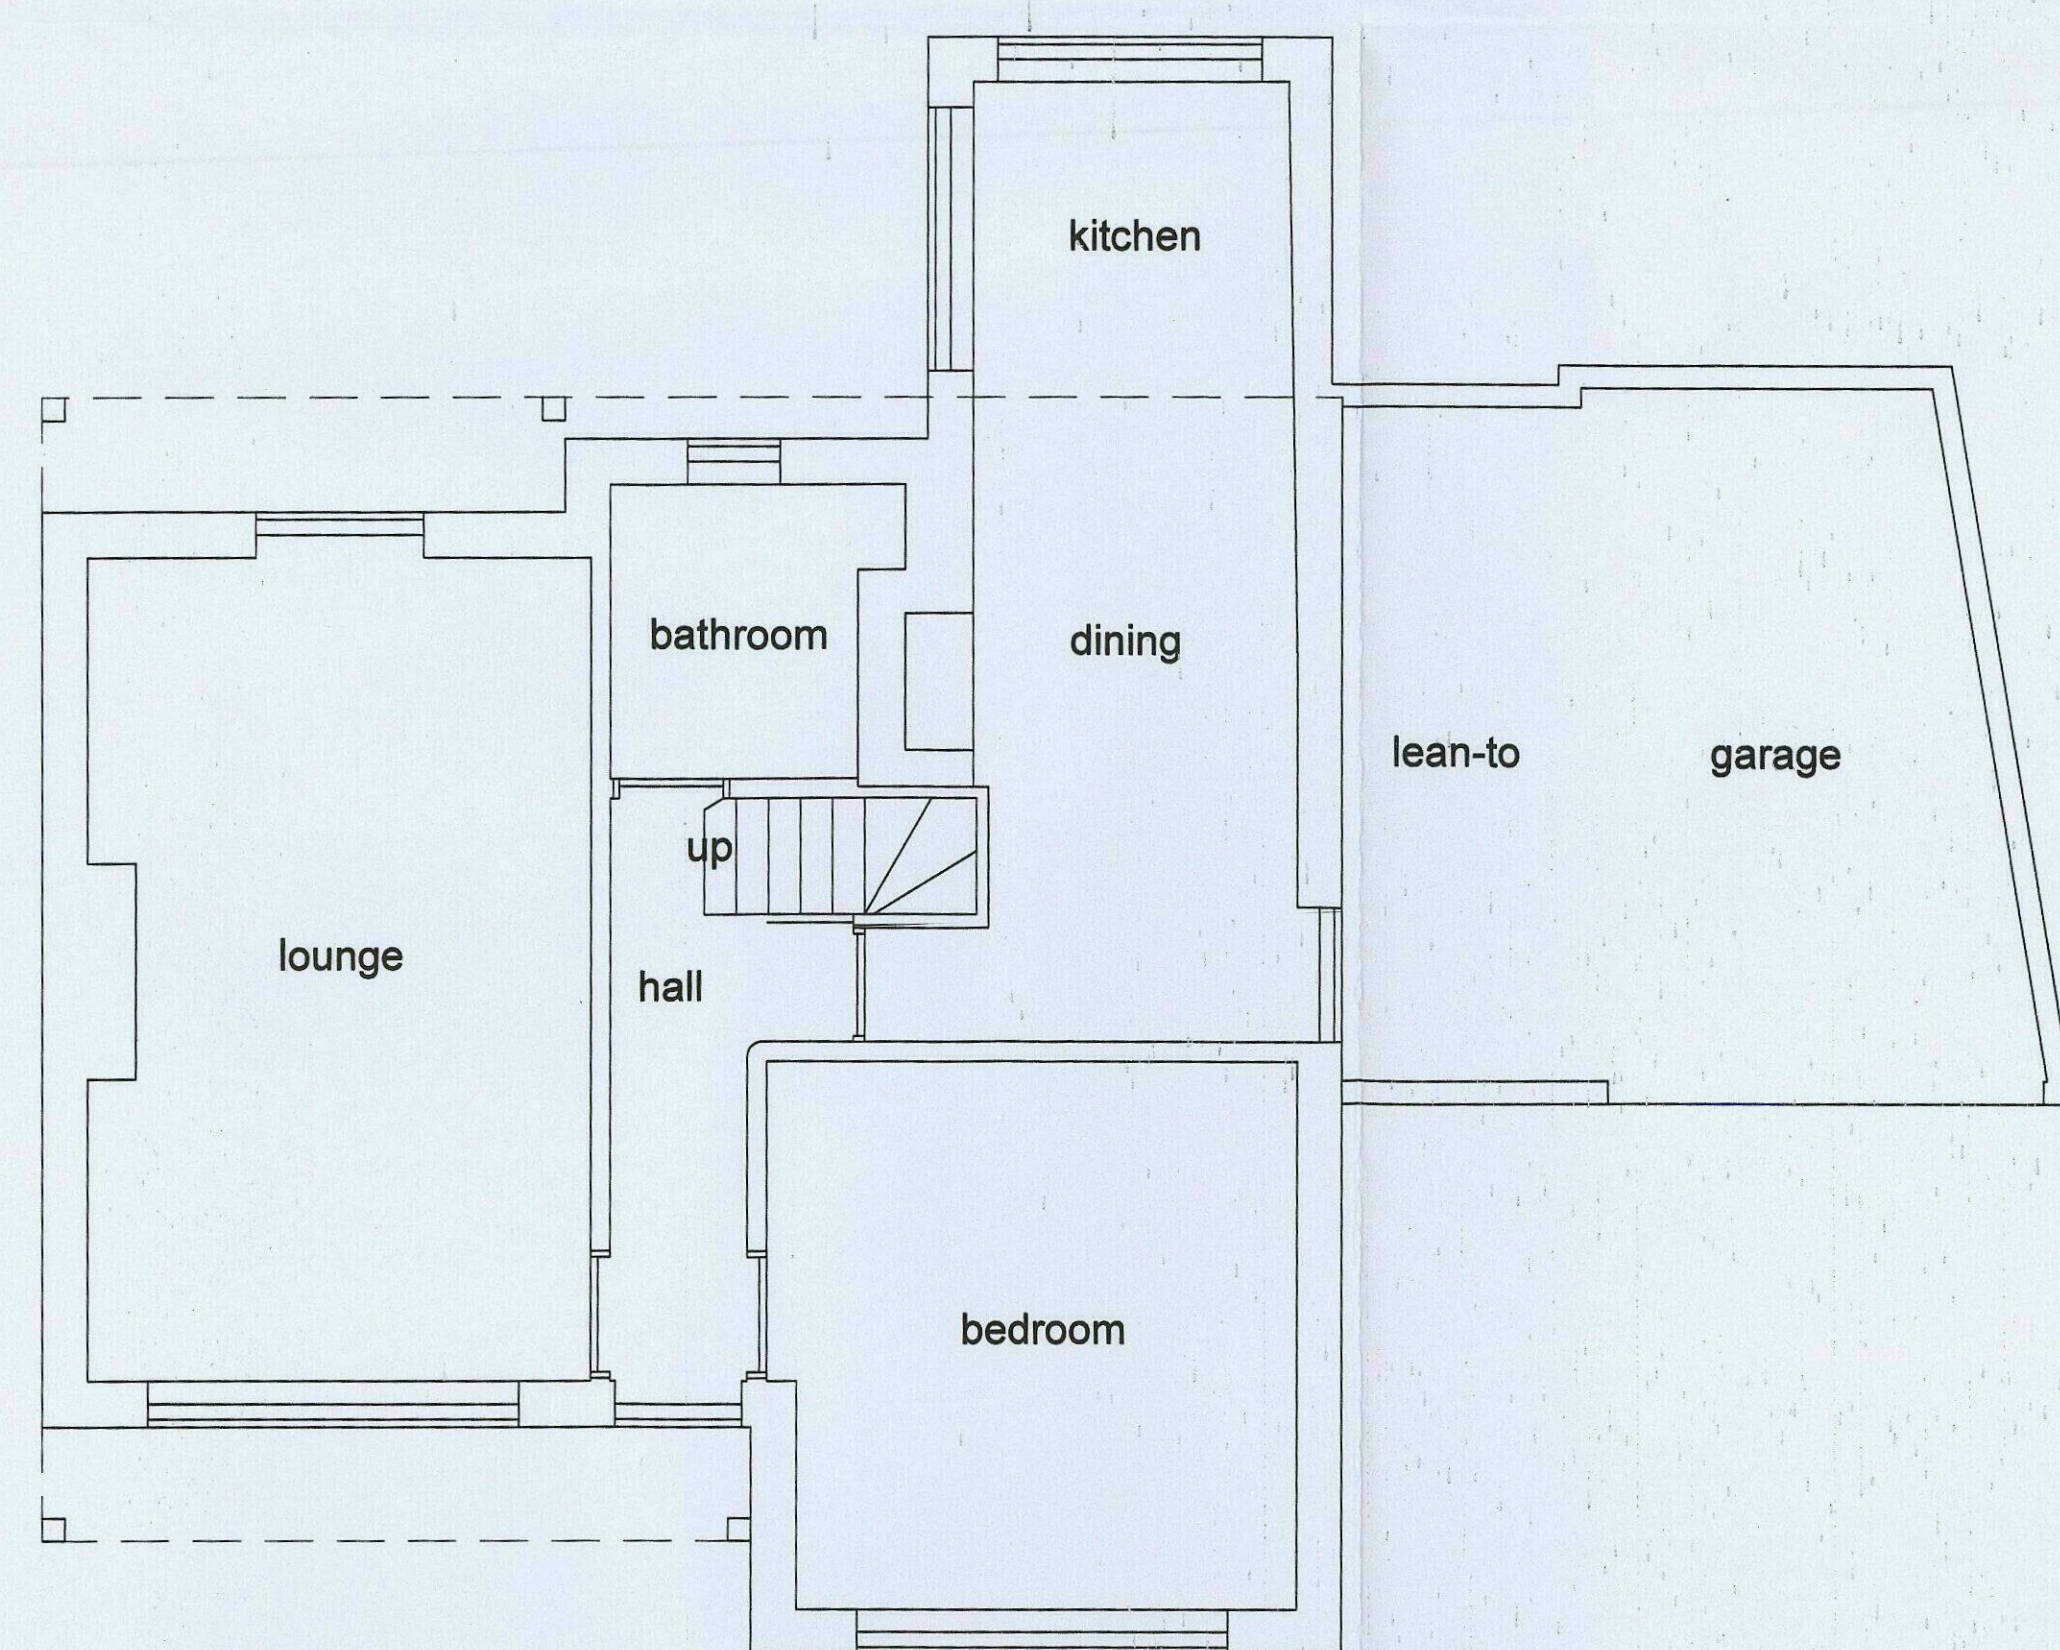

ground floor plan

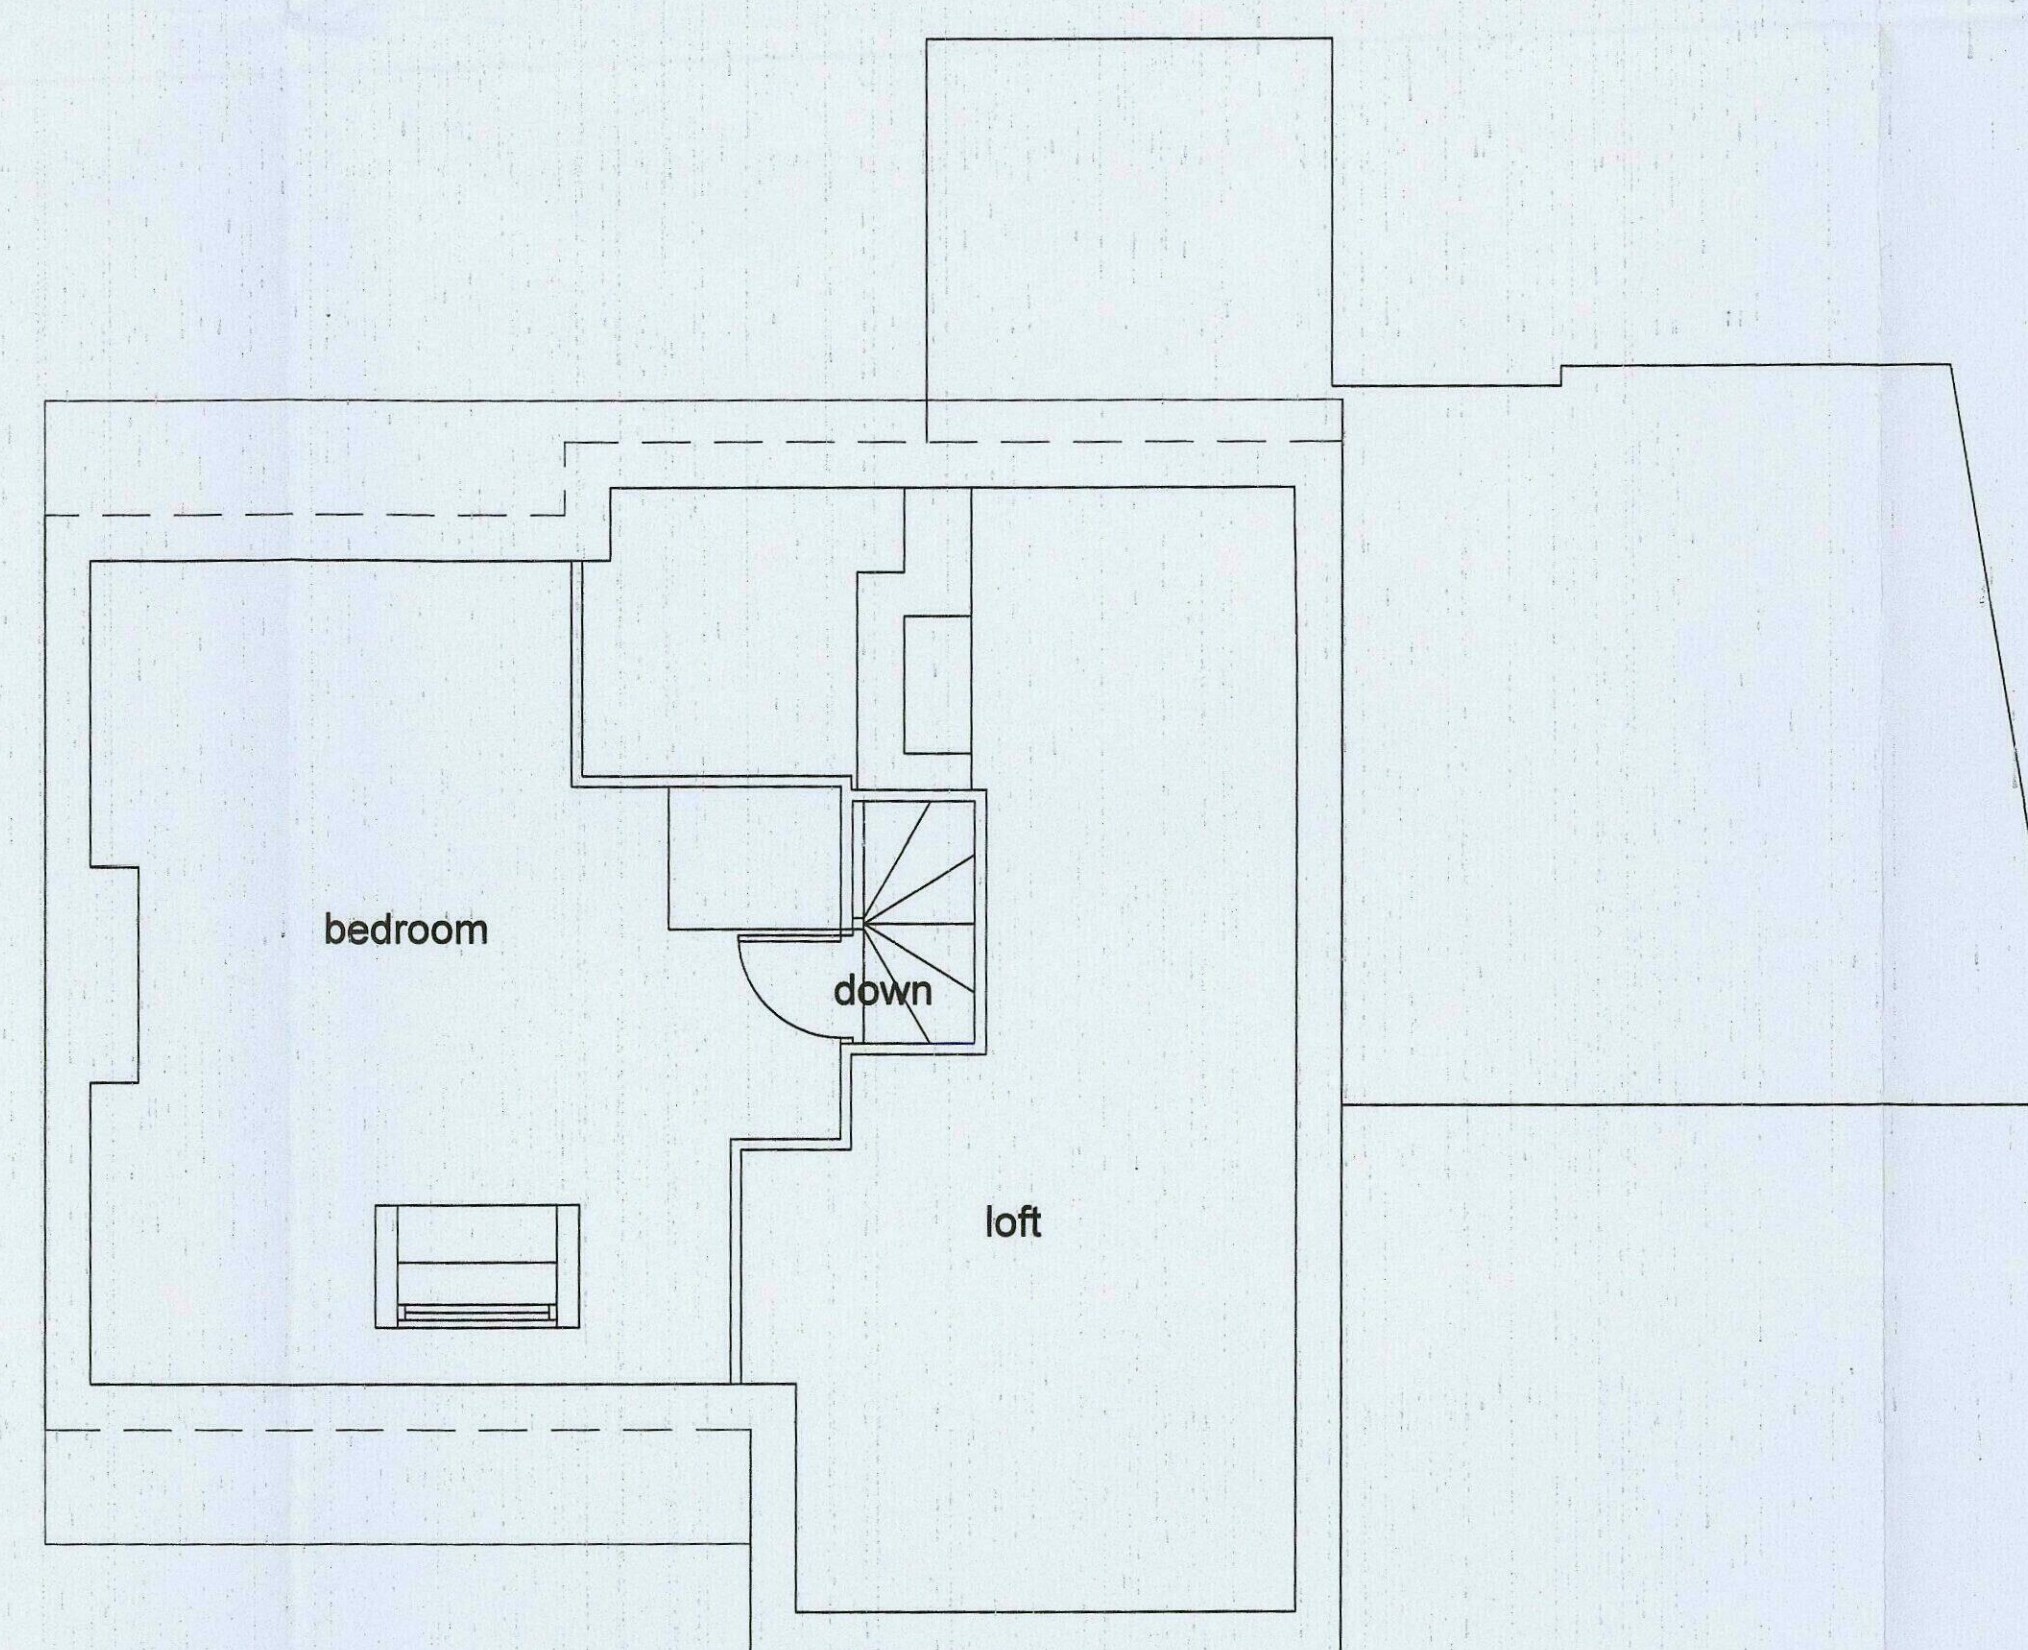

first floor plan

EXISTING FLOOR LAYOUTS AT 1:50



REVISIONS

PETER DIMBERLINE Dip Arch, RIBA
CHARTERED ARCHITECT

2 TIPSEY COURT, STAINCROSS
BARNSELY, S75 6FZ

tel/fax (01226) 390947
email: pdimberline@tiscali.co.uk

CLIENT
Cliffmeur Properties Ltd

PROJECT
Proposed extension and alterations
to existing dwelling

LOCATION
317 Dodworth Road,
Barnsley

DRAWING
Existing details

SCALES 1:50 and 1:100 DATE Feb' 14

DRWG No. 2014/03/01

REV.

DRAWN BY

PD

