

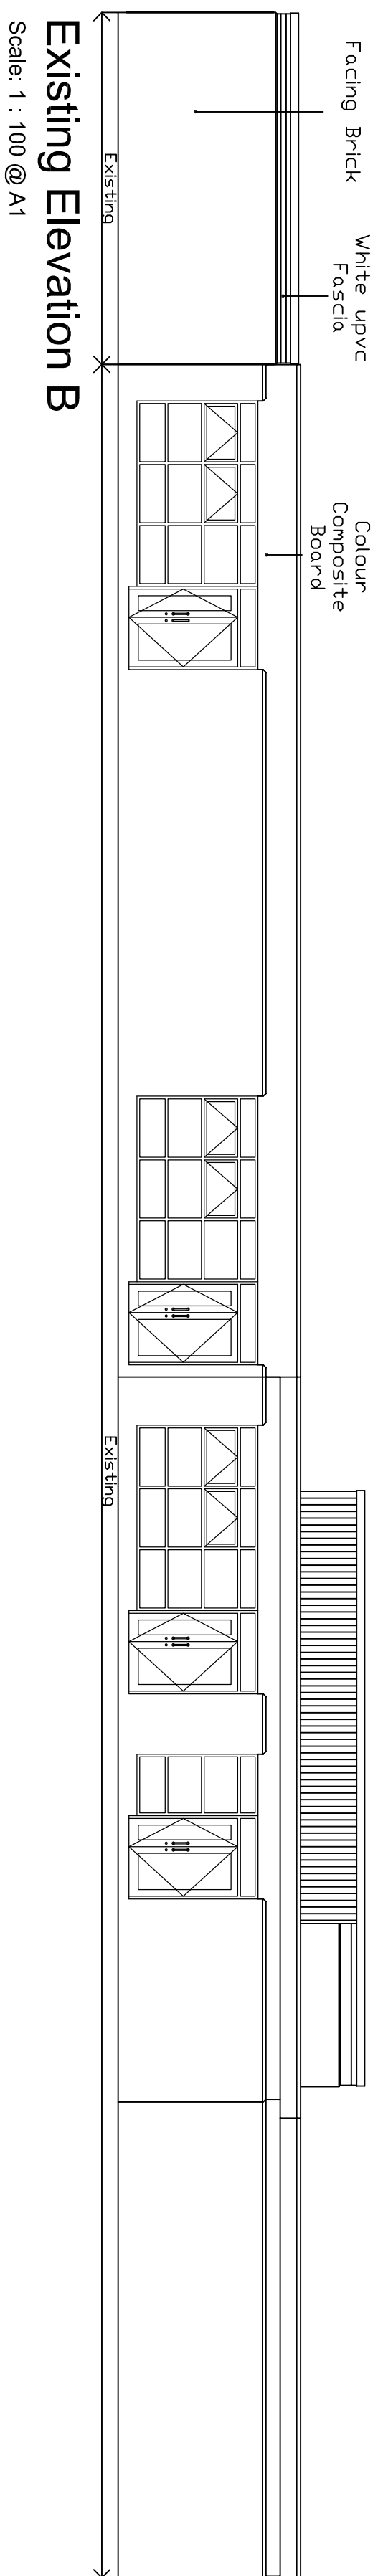


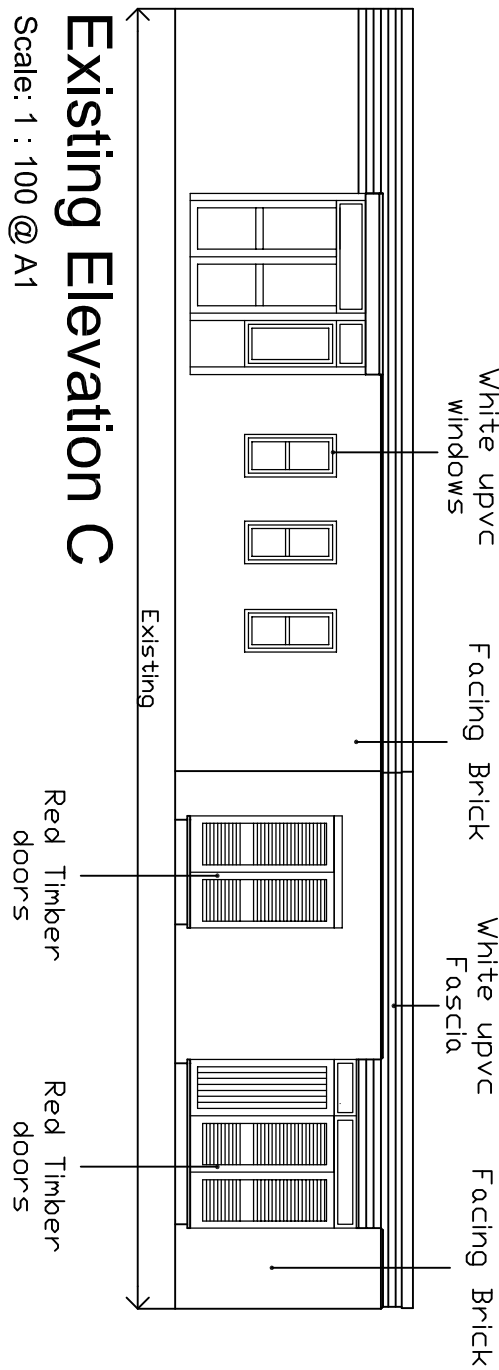

Existing Floor Plan

Scale: 1 : 50 @ A1

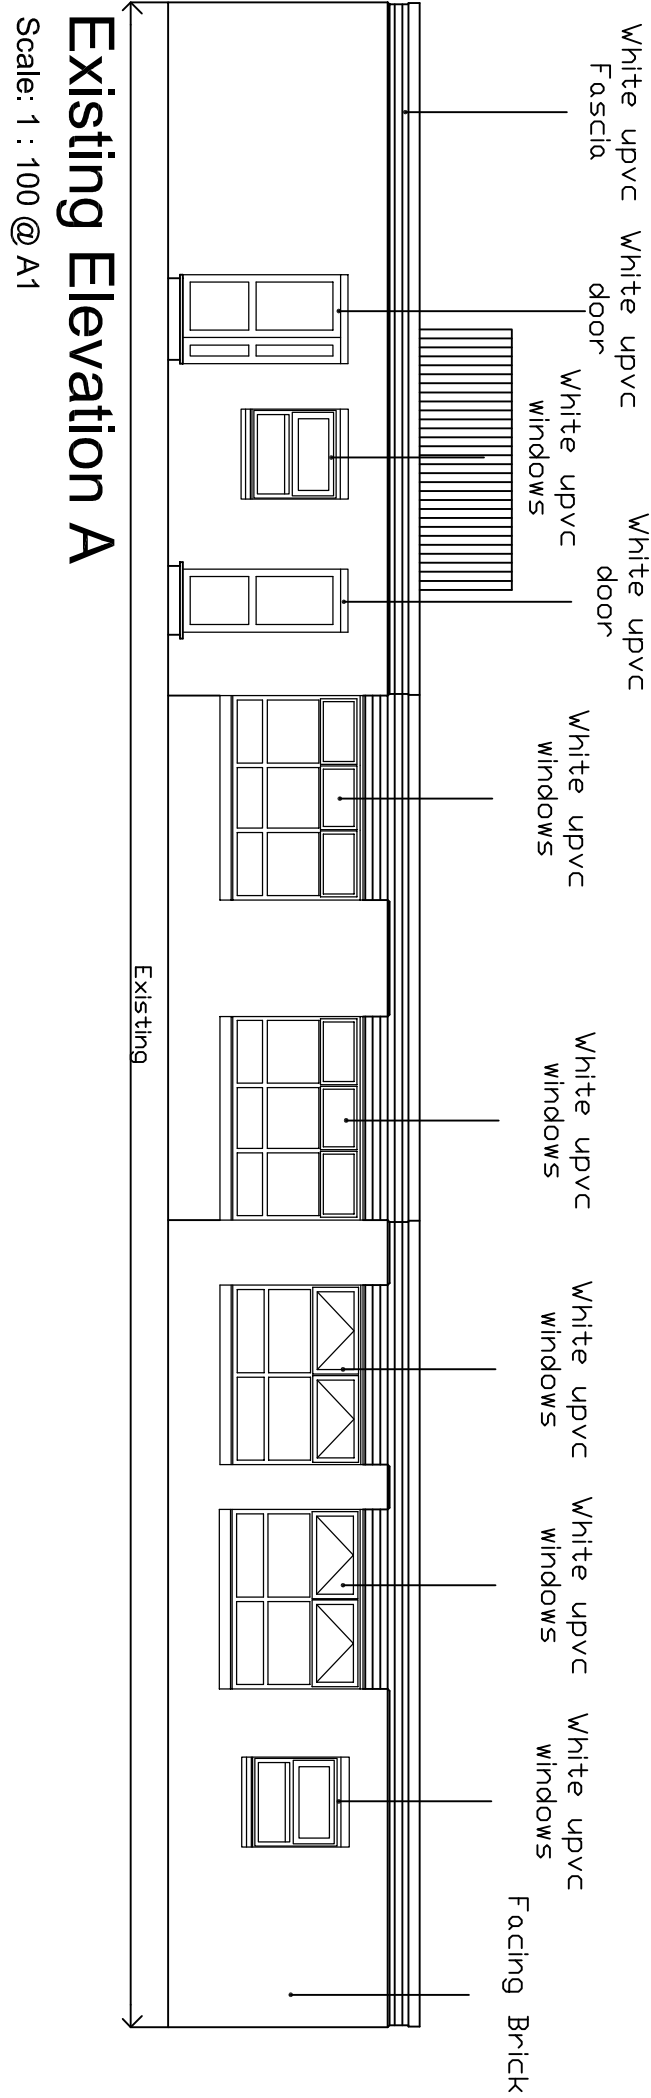

Rev	Description	Date	Drawn / Made By
01	Issued for construction	02.09.16	DRF

142

ARR Building Consultancy Ltd
High Street
Newton Union House
HD1 2LF
United Kingdom

T +44(0)1484 537411
F +44(0)1484 530332
E info@arrbuilding.com
www.arr-building.com

Client	The School Governors % The Diocese of Sheffield St John the Baptist CE (VA) Primary School, Penistone		
Project	Phase 03 Building Works Infant School Site		
Project number	2016_00912_000	Scale	As Stated @A1
Drawing number	PL_102	Rev	PLANNING

This drawing is the property of the client and is to be used for the purpose of the project only. It is not to be used for any other purpose without the written consent of the client. The client is responsible for ensuring that the drawing is used for the purpose intended and for obtaining any necessary permissions. The drawing is copyright and remains the property of ARR.