


ALL DETAILS AND DIMENSIONS TO BE CHECKED ON SITE.

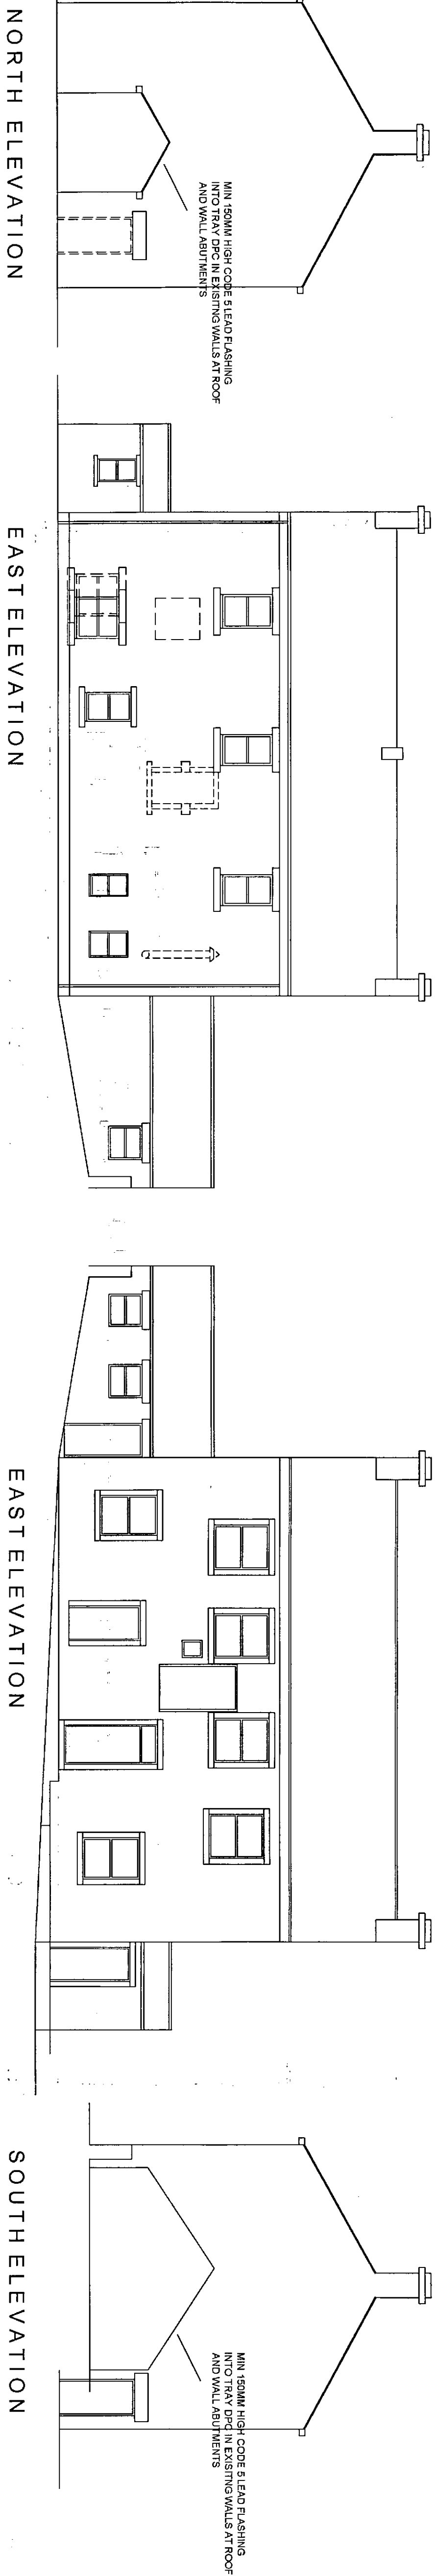


NORTH ELEVATION

EAST ELEVATION


EAST ELEVATION

SOUTH ELEVATION

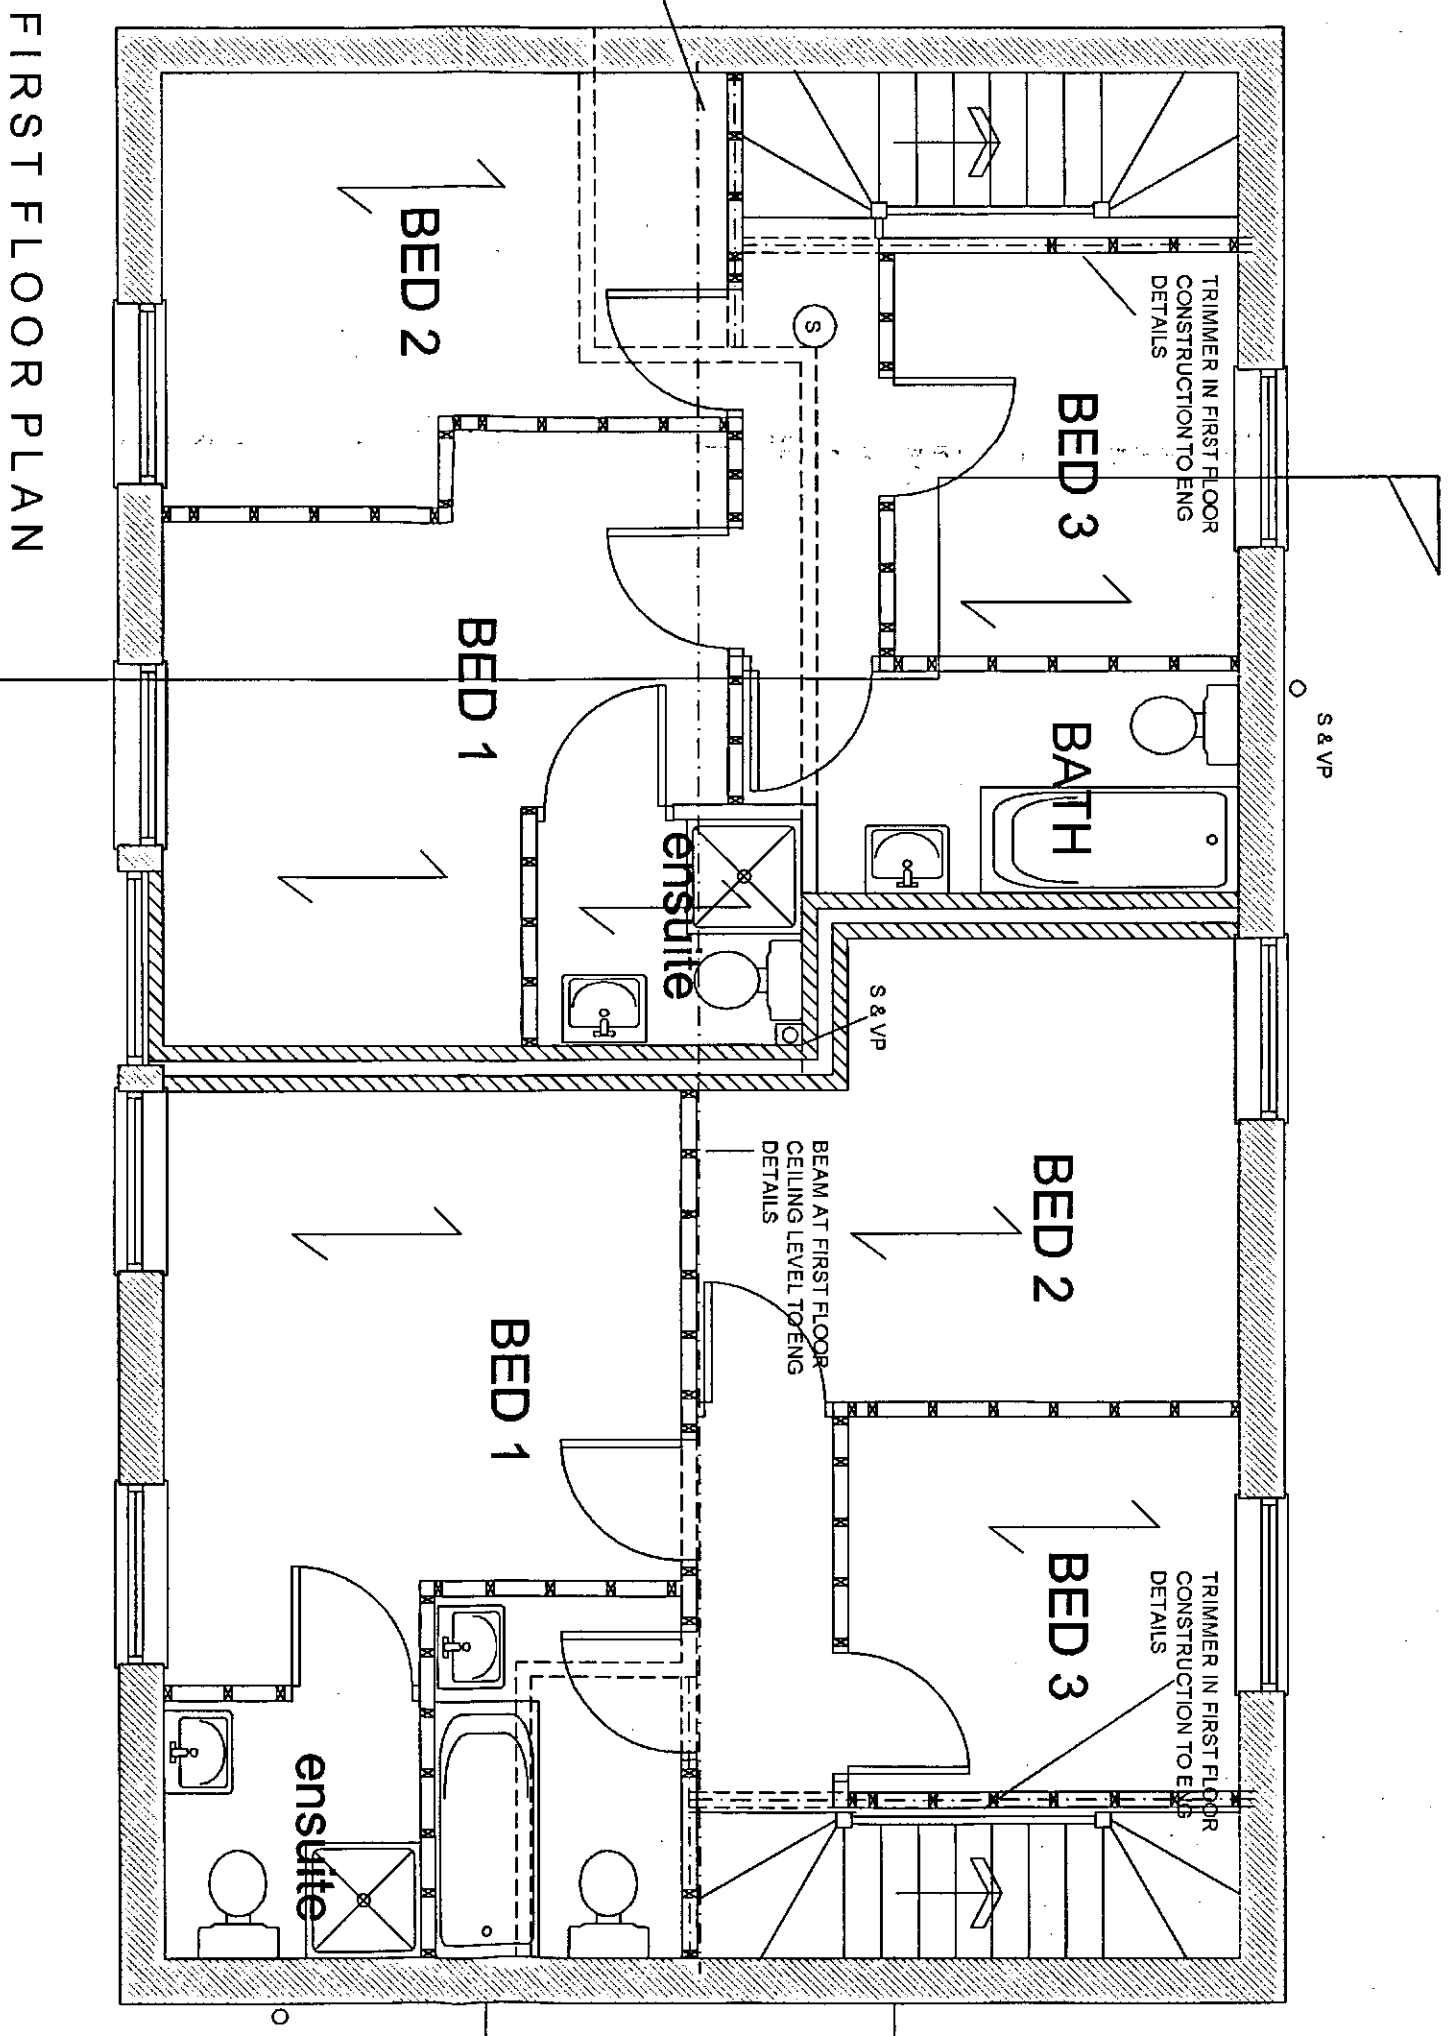

FIRST FLOOR PLAN

DIMENSIONS TO BE CHECKED AND MEASURED ON SITE PRIOR TO FABRICATION OF STAIRS. TIMBER OF THE BUILDING REGULATIONS MAY BE 22MM MIN GOING 220MM. TWO RISERS PLUS ONE GOING SHOULD BE BETWEEN 850 AND 700MM. PITCH NOT OF EVERY LANDINGS SHOULD BE AT LEAST AS GREAT AS THE SMALLEST WIDTH OF THE FLIGHT. MIN 20M HEADROOM MEASURED VERTICALLY ABOVE EACH STAIR. STAIRS TO BE ROOM ABOVE THE PITCHLINE. HANDRAIL TO BE AT LEAST ONE SIDE IF STAIRS ARE LESS THAN 1M WIDE AND ON BOTH SIDES IF STAIRS ARE 1M OR MORE WIDE. MINIMUM BALUSTRADES DESIGNED TO BE UNCLIMBABLE AND SHOULD CONTAIN NO SPACE THROUGH WHICH A 100MM SPHERE COULD PASS.

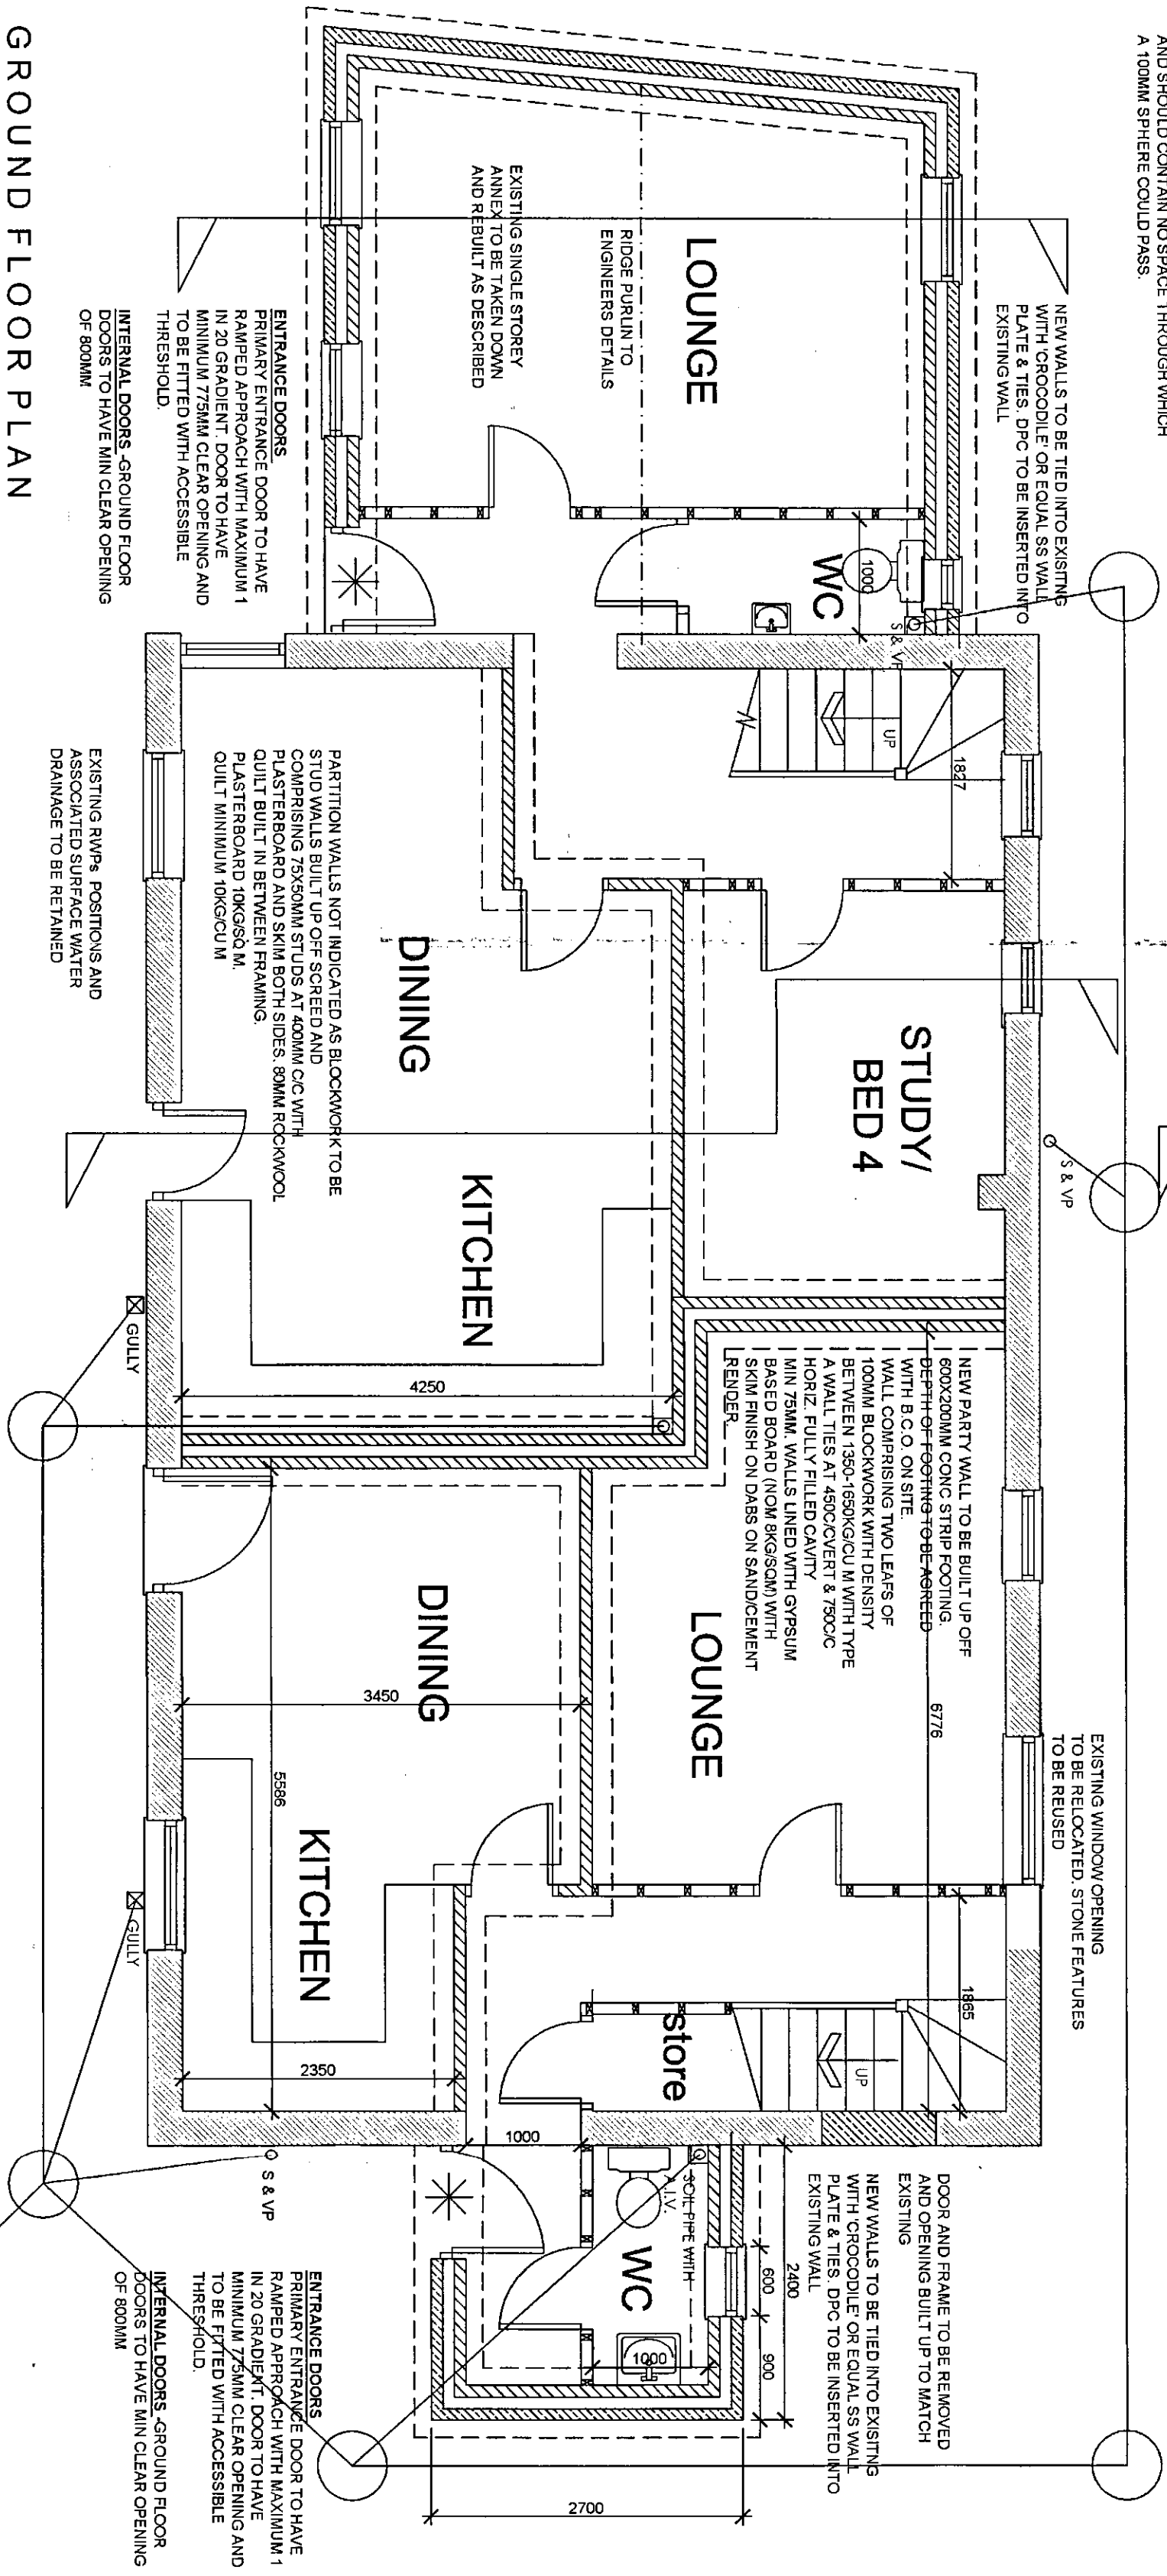

GROUND FLOOR PLAN

DIMENSIONS TO BE CHECKED AND MEASURED ON SITE PRIOR TO FABRICATION OF STAIRS. TIMBER OF THE BUILDING REGULATIONS MAY BE 22MM MIN GOING 220MM. TWO RISERS PLUS ONE GOING SHOULD BE BETWEEN 850 AND 700MM. PITCH NOT OF EVERY LANDINGS SHOULD BE AT LEAST AS GREAT AS THE SMALLEST WIDTH OF THE FLIGHT. MIN 20M HEADROOM MEASURED VERTICALLY ABOVE EACH STAIR. STAIRS TO BE ROOM ABOVE THE PITCHLINE. HANDRAIL TO BE AT LEAST ONE SIDE IF STAIRS ARE LESS THAN 1M WIDE AND ON BOTH SIDES IF STAIRS ARE 1M OR MORE WIDE. MINIMUM BALUSTRADES DESIGNED TO BE UNCLIMBABLE AND SHOULD CONTAIN NO SPACE THROUGH WHICH A 100MM SPHERE COULD PASS.

PARTITION WALLS NOT INDICATED AS BLOCKWORK TO BE STUD WALLS BUILT UP OF SCOTED AND PLASTERBOARD AND SKIN BOTH SIDES 80MM ROCKWOOL. QUILT BUILT IN BETWEEN FRAMING. PLASTERBOARD 1250x2500. QUILT MINIMUM 100x500M.

EXISTING WINDOW OPENING TO BE RELOCATED. STONE FEATURES TO BE RELOCATED.

NEW PARTY WALL TO BE BUILT UP OFF 600x200MM CONG. STRIP FOOTING WITH 8 CO. ON SITE. NO LARS OF 1100MM BLOCKWORK WITH DENSITY BETWEEN 1350-1500KG/CU M WITH TYPE A WALL LIES AT 4500KG/CU M 7500KG/CU M. WALLS LINED WITH GYPSUM BASED BOARD NON BKGSDON WITH SAMP FINISH ON DABS ON SANDCMENT LENSED.

DRAINS TO BE CONNECTED TO EXISTING SEWAGE NETWORK. ALL DRAINAGE TO BE CONFINED WITH BUILDING CONTROL OFFICER. FULL DETAILS OF EXISTING DRAINAGE SYSTEM TO BE CONFIRMED ON SITE. DRAINS TO HAVE UNTEL OVER WHERE PASS BEHIND BUILDING FOUNDATIONS TO BE TAKEN DOWN TO BELOW INVERT OF PIPE.

DIMENSIONS TO BE PROVIDED WITH EQUIPMENT. FITTINGS ETC TO MEET THE REQUIREMENTS OF PART 3 OF THE BUILDING REGULATIONS WITH REGARD TO SECURITY AND UNAUTHORISED ACCESS.


←	Span of Beam & Blockings
⑤	Smoke Alarms
*	To and from 4. Items to provide 77mm clear opening

		ARCHITECTURAL SERVICES AND SURVEYORS	
Project: CONVERSION OF CHAPEL TO DWELLINGS FORMER METHODIST CHURCH, HAIGH LANE, HOLLANDSWAINE		Client: MR JOHN SPENCER	
Drawing Title: PLANS & ELEVATIONS AS PROPOSED		Date: MARCH 2016 Scale: 1:50 & 1:100 @ A3	
Ref: 14-073		Dwg No: 11	
Date: 14-073		Scale: 1:50 & 1:100 @ A3	
Architect: White Agus		Email: info@whiteaguspartnership.co.uk	
Address: 8 MORTON BUSINESS PARK, BRANLEY, WALSLEY, S75 7LQ		Phone: 01228 203442	
Fax: 01228 283030		Web: www.whiteaguspartnership.co.uk	



SITE PLAN

SCALE 1:200

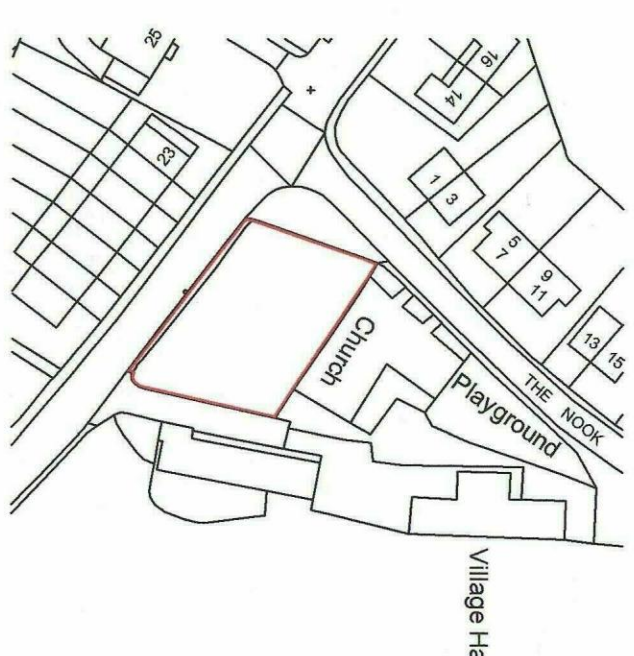

LOCATION PLAN

SCALE 1:1250



ARCHITECTURAL SERVICES AND SURVEYORS

8 MORSTON BUSINESS PARK,
WHALEY ROAD, BARUGH GREEN,
BARNESLEY, S75 1HQ

Phone: 01226 208482
Fax: 01226 283030
Email: info@whiteaguspартnership.co.uk
Web: www.whiteaguspартnership.co.uk

Project:
CONVERSION OF CHAPEL TO DWELLINGS
HAIGH LANE, HOYT LANDSWAINE S36 7JU


Client:
MR J. SPENCER

Drawing Title:
SITE PLAN


Date:
MARCH 2015

Scale:
AS SHOWN


Date	Suffix	Description	Date	Suffix	Description
10/7/15	A	SCHEMATIC			
10/7/15	B	PLANNING PERMISSION			
10/7/15	C	PLANNING PERMISSION			
10/7/15	D	PLANNING PERMISSION			
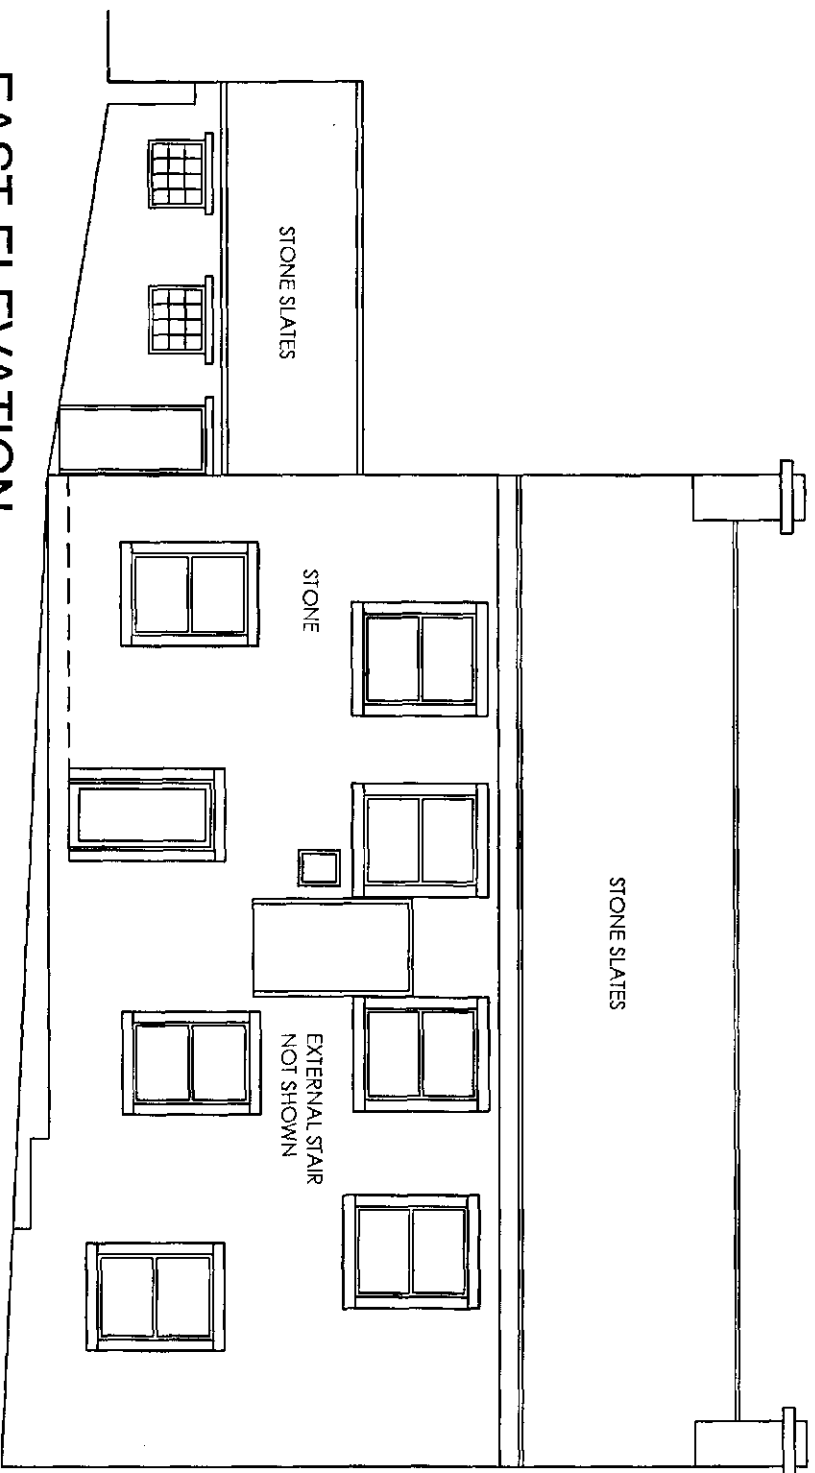


EAST ELEVATION

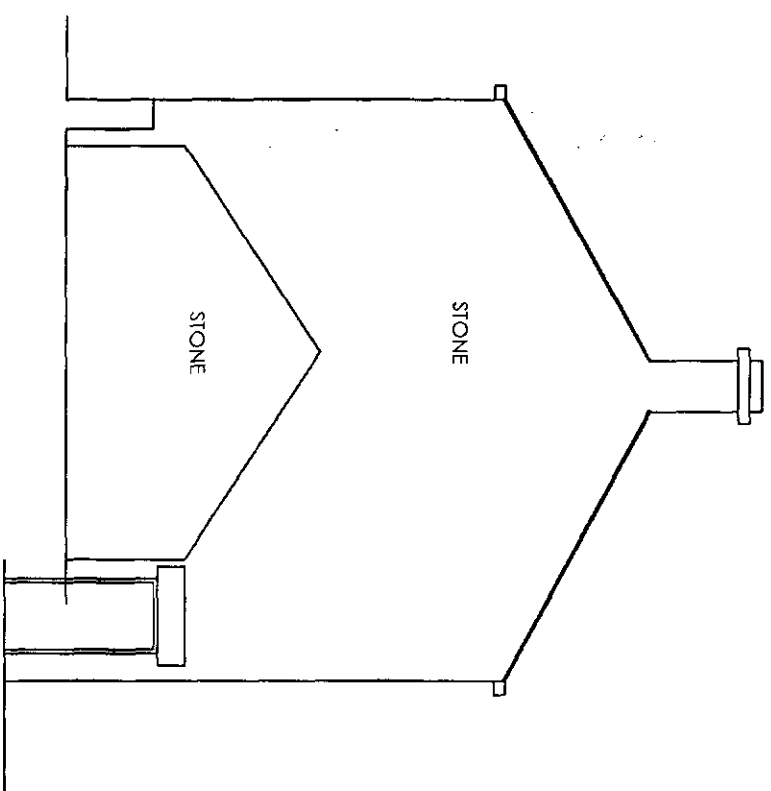


SOUTH ELEVATION

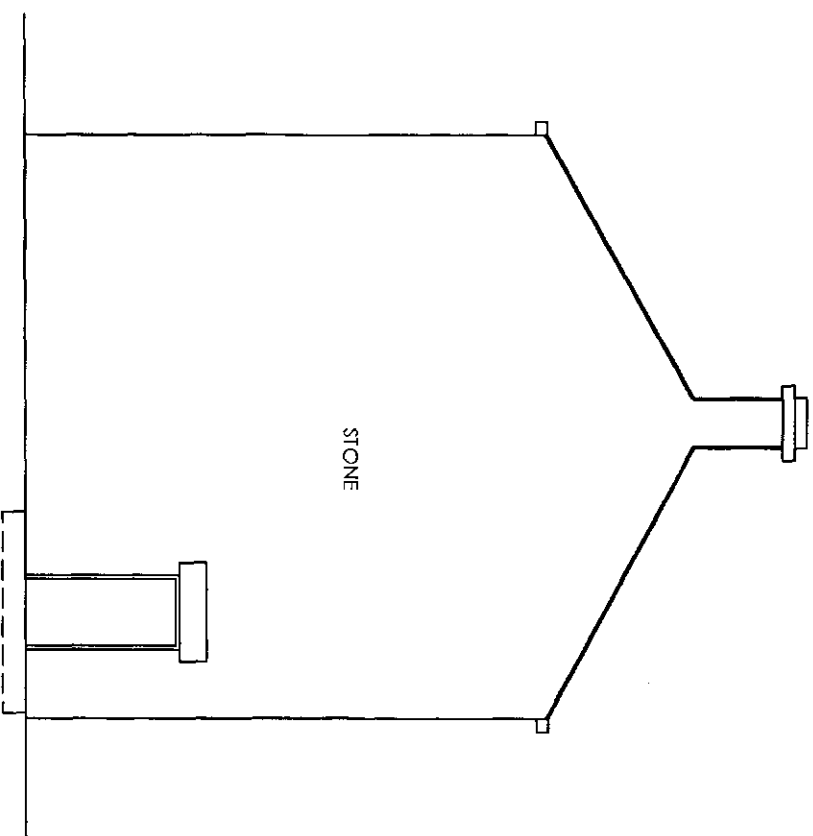


NORTH ELEVATION

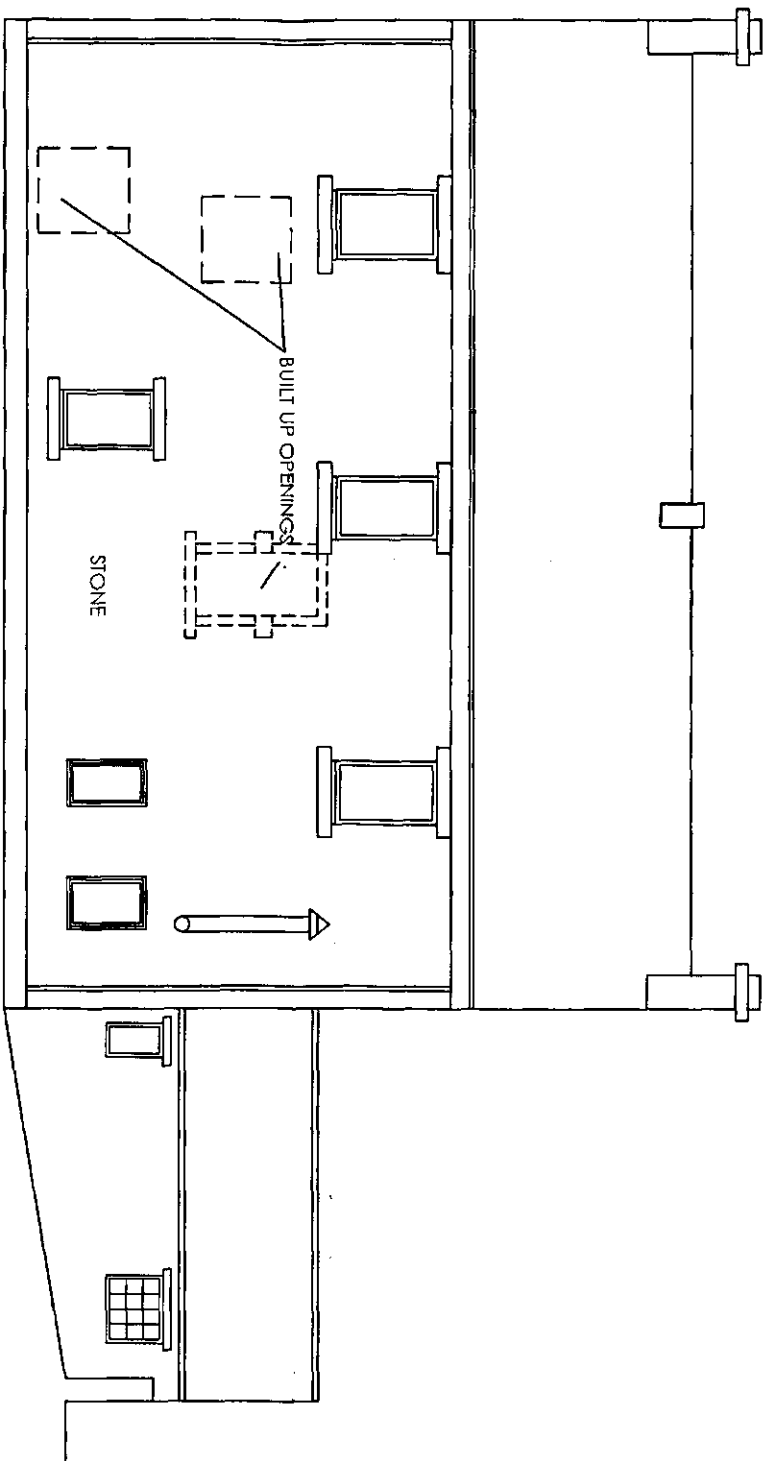

WEST ELEVATION

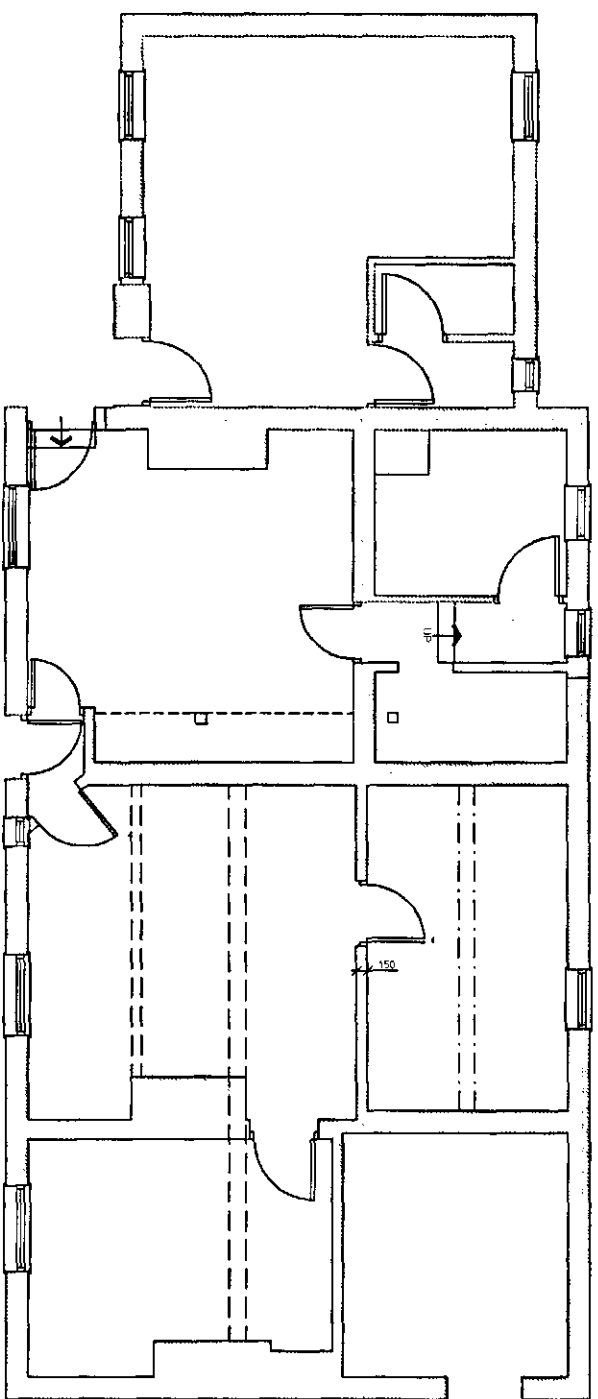

GROUND FLOOR PLAN
Existing apartment

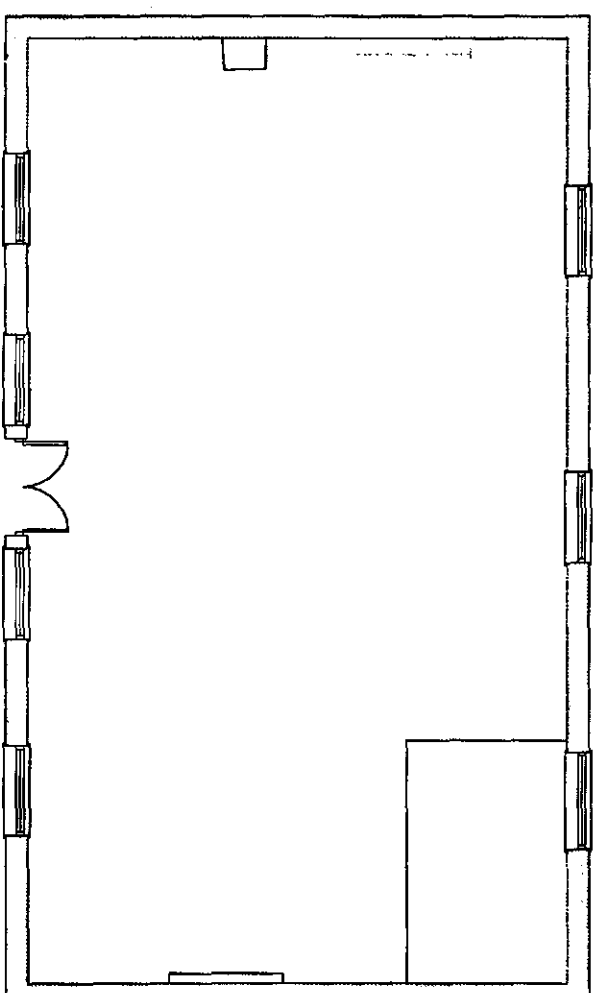

FIRST FLOOR PLAN
Vacant hall with tiered floor



ARCHITECTURAL SERVICES AND SURVEYORS

8 MOKSTON BUSINESS PARK,
WHALEY ROAD, BARUGH GREEN,
BARNESLEY,
S19 7HD
Email: info@whiteaguspартnership.co.uk
Phone: 01226 204482
Fax: 01226 283030
Web: www.whiteaguspартnership.co.uk


Project:
CONVERSION OF FORMER CHAPEL
TO DWELLINGS, HAIGH LANE
HOTLANDSWANE SS6 7JU

Client:
MR J. SPENCER


Drawing Title:
PLANS AND ELEVATIONS
AS EXISTING

Date: JAN 2015
Ref: 14073
Dwg No: 01
Scale: 1:100 @ A2
Rev: A


Date	Suffix	Description	Date	Suffix	Description
2015	A	REVISED			

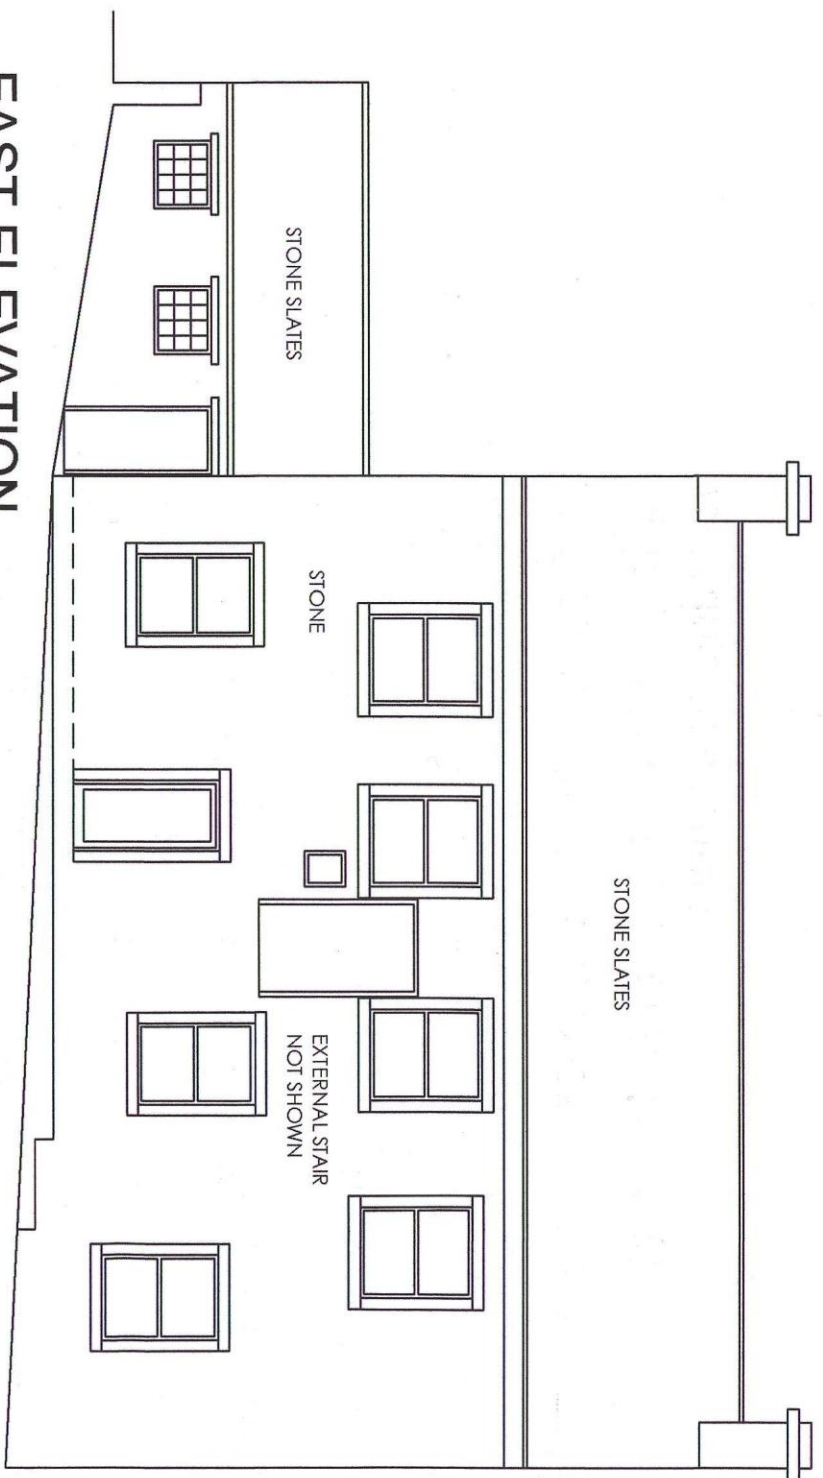


EAST ELEVATION

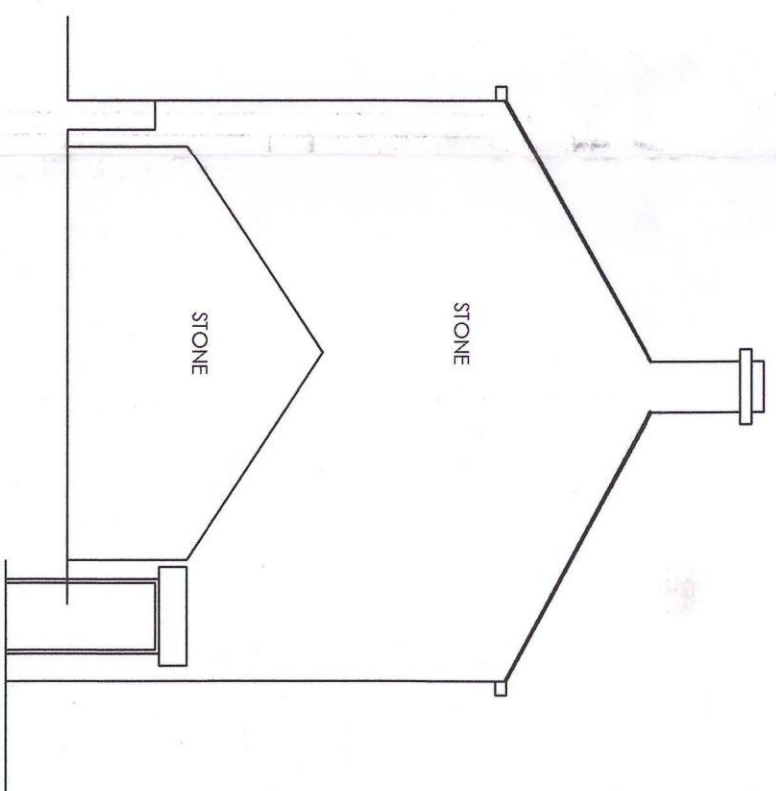


SOUTH ELEVATION

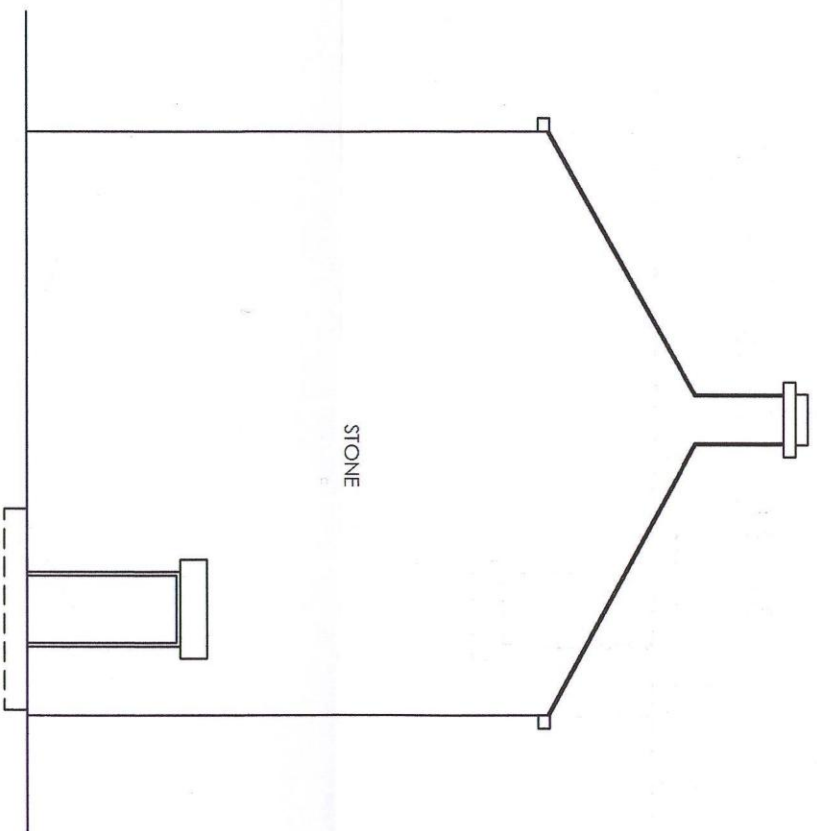


NORTH ELEVATION

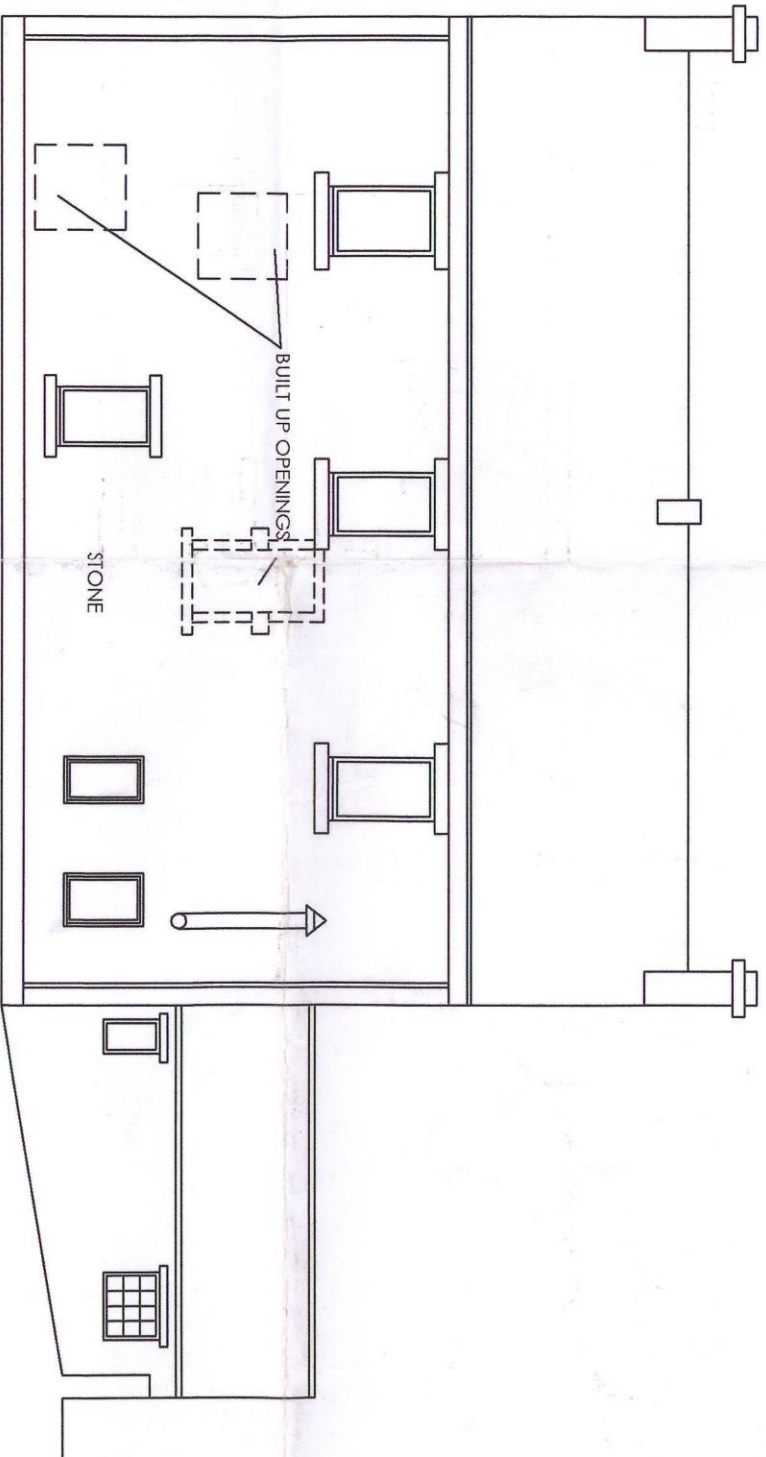

WEST ELEVATION

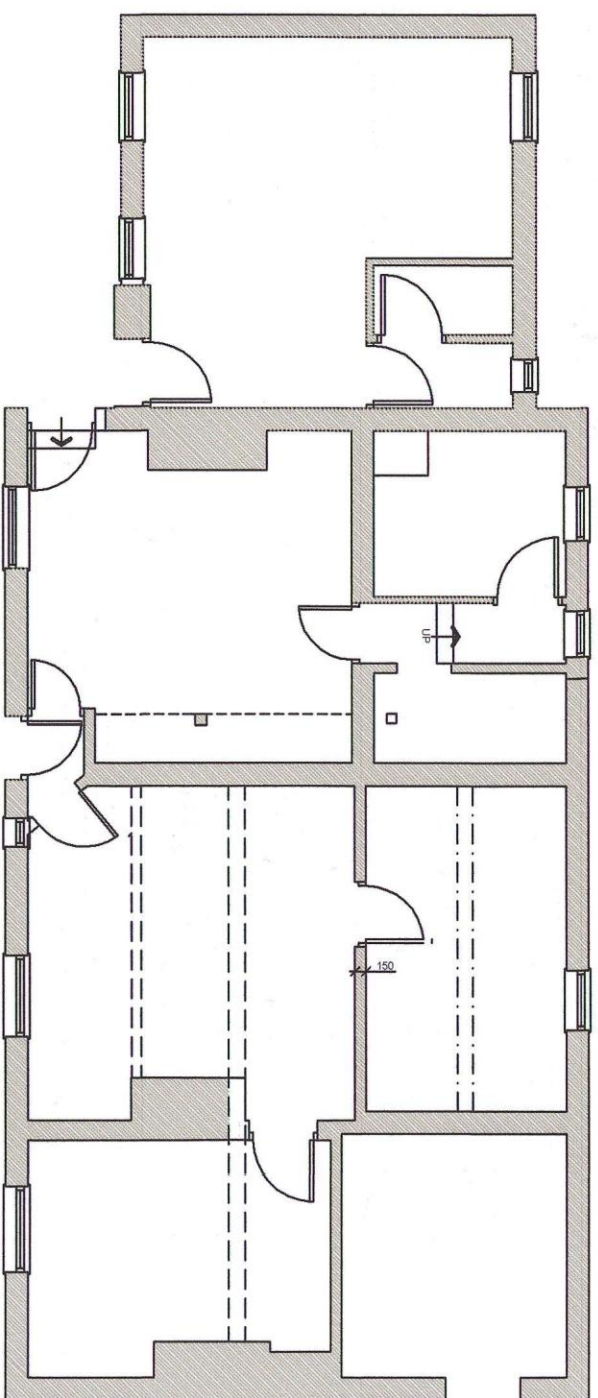

GROUND FLOOR PLAN
Existing apartment

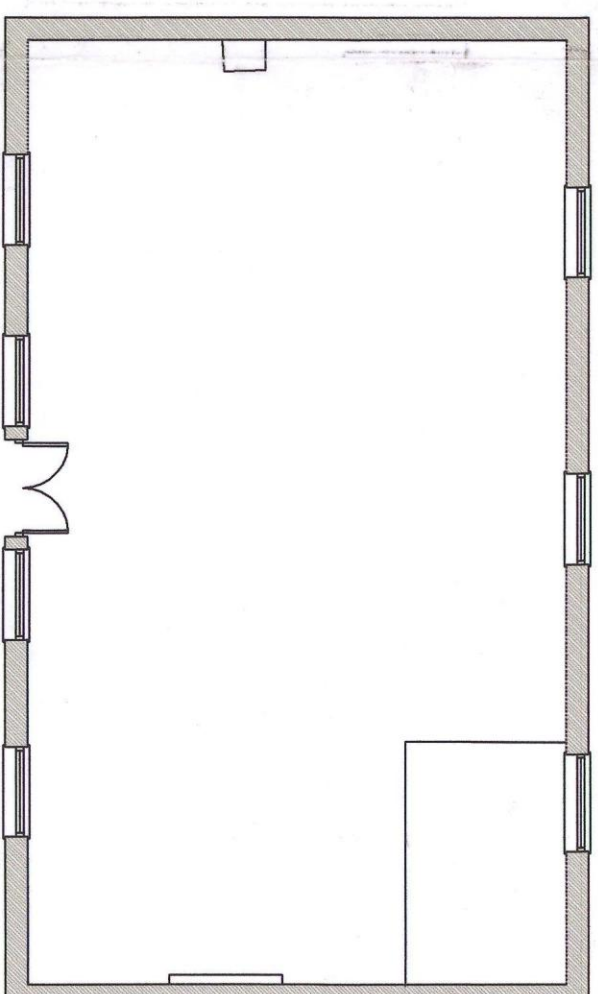

FIRST FLOOR PLAN
Vacant hall with tiered floor

 White Agus PARTNERSHIP 8 WORSTON BUSINESS PARK, WHALEY ROAD, BARLUGH GREEN, BARNLEY, S75 1ND Phone: 01226 288482 Fax: 01226 283030 Email: info@whiteaguspартnership.co.uk Web: www.whiteaguspартnership.co.uk ARCHITECTURAL SERVICES AND SURVEYORS Client: MR J. SPENCER									
Project: CONVERSION OF FORMER CHAPEL TO DWELLINGS, HAIGH LANE HOVLANDSWAINE S36 7JJ									
Drawing Title:		Date:		Scale:					
PLANS AND ELEVATIONS		JAN 2015		1:100 @ A2					
AS EXISTING		Ref. 14-073		Dwg. No. 01		Rev. A			
Date	14-07-15	Author	AMG/ALD	Date		Scale			



SITE PLAN

SCALE 1:200



LOCATION PLAN

SCALE 1:1250



White Agas
PARTNERSHIP

ARCHITECTURAL SERVICES AND SURVEYORS

8 MORSTON BUSINESS PARK,
WHALEY ROAD, BARLUGH GREEN,
BARNSLEY, S73 7HQ

Phone: 01226 208482
Fax: 01226 283030
Email: info@whiteagaspартnership.co.uk
Web: www.whiteagaspартnership.co.uk

Client:

MR J. SPENCER

Drawing		Date		Scale	
Title:		MARCH 2015		AS SHOWN	
Ref:		14/073		Dwg. No. 06	
Date		14/07/15		Rev. D	
Date	Suffix	Description	Date	Suffix	Description
14/07/15	A	SPECIFIC REVIEW			
14/07/15	B	PROPOSED REVIEW			
14/07/15	D	FINAL REVIEW			